


SEE SHEET 20

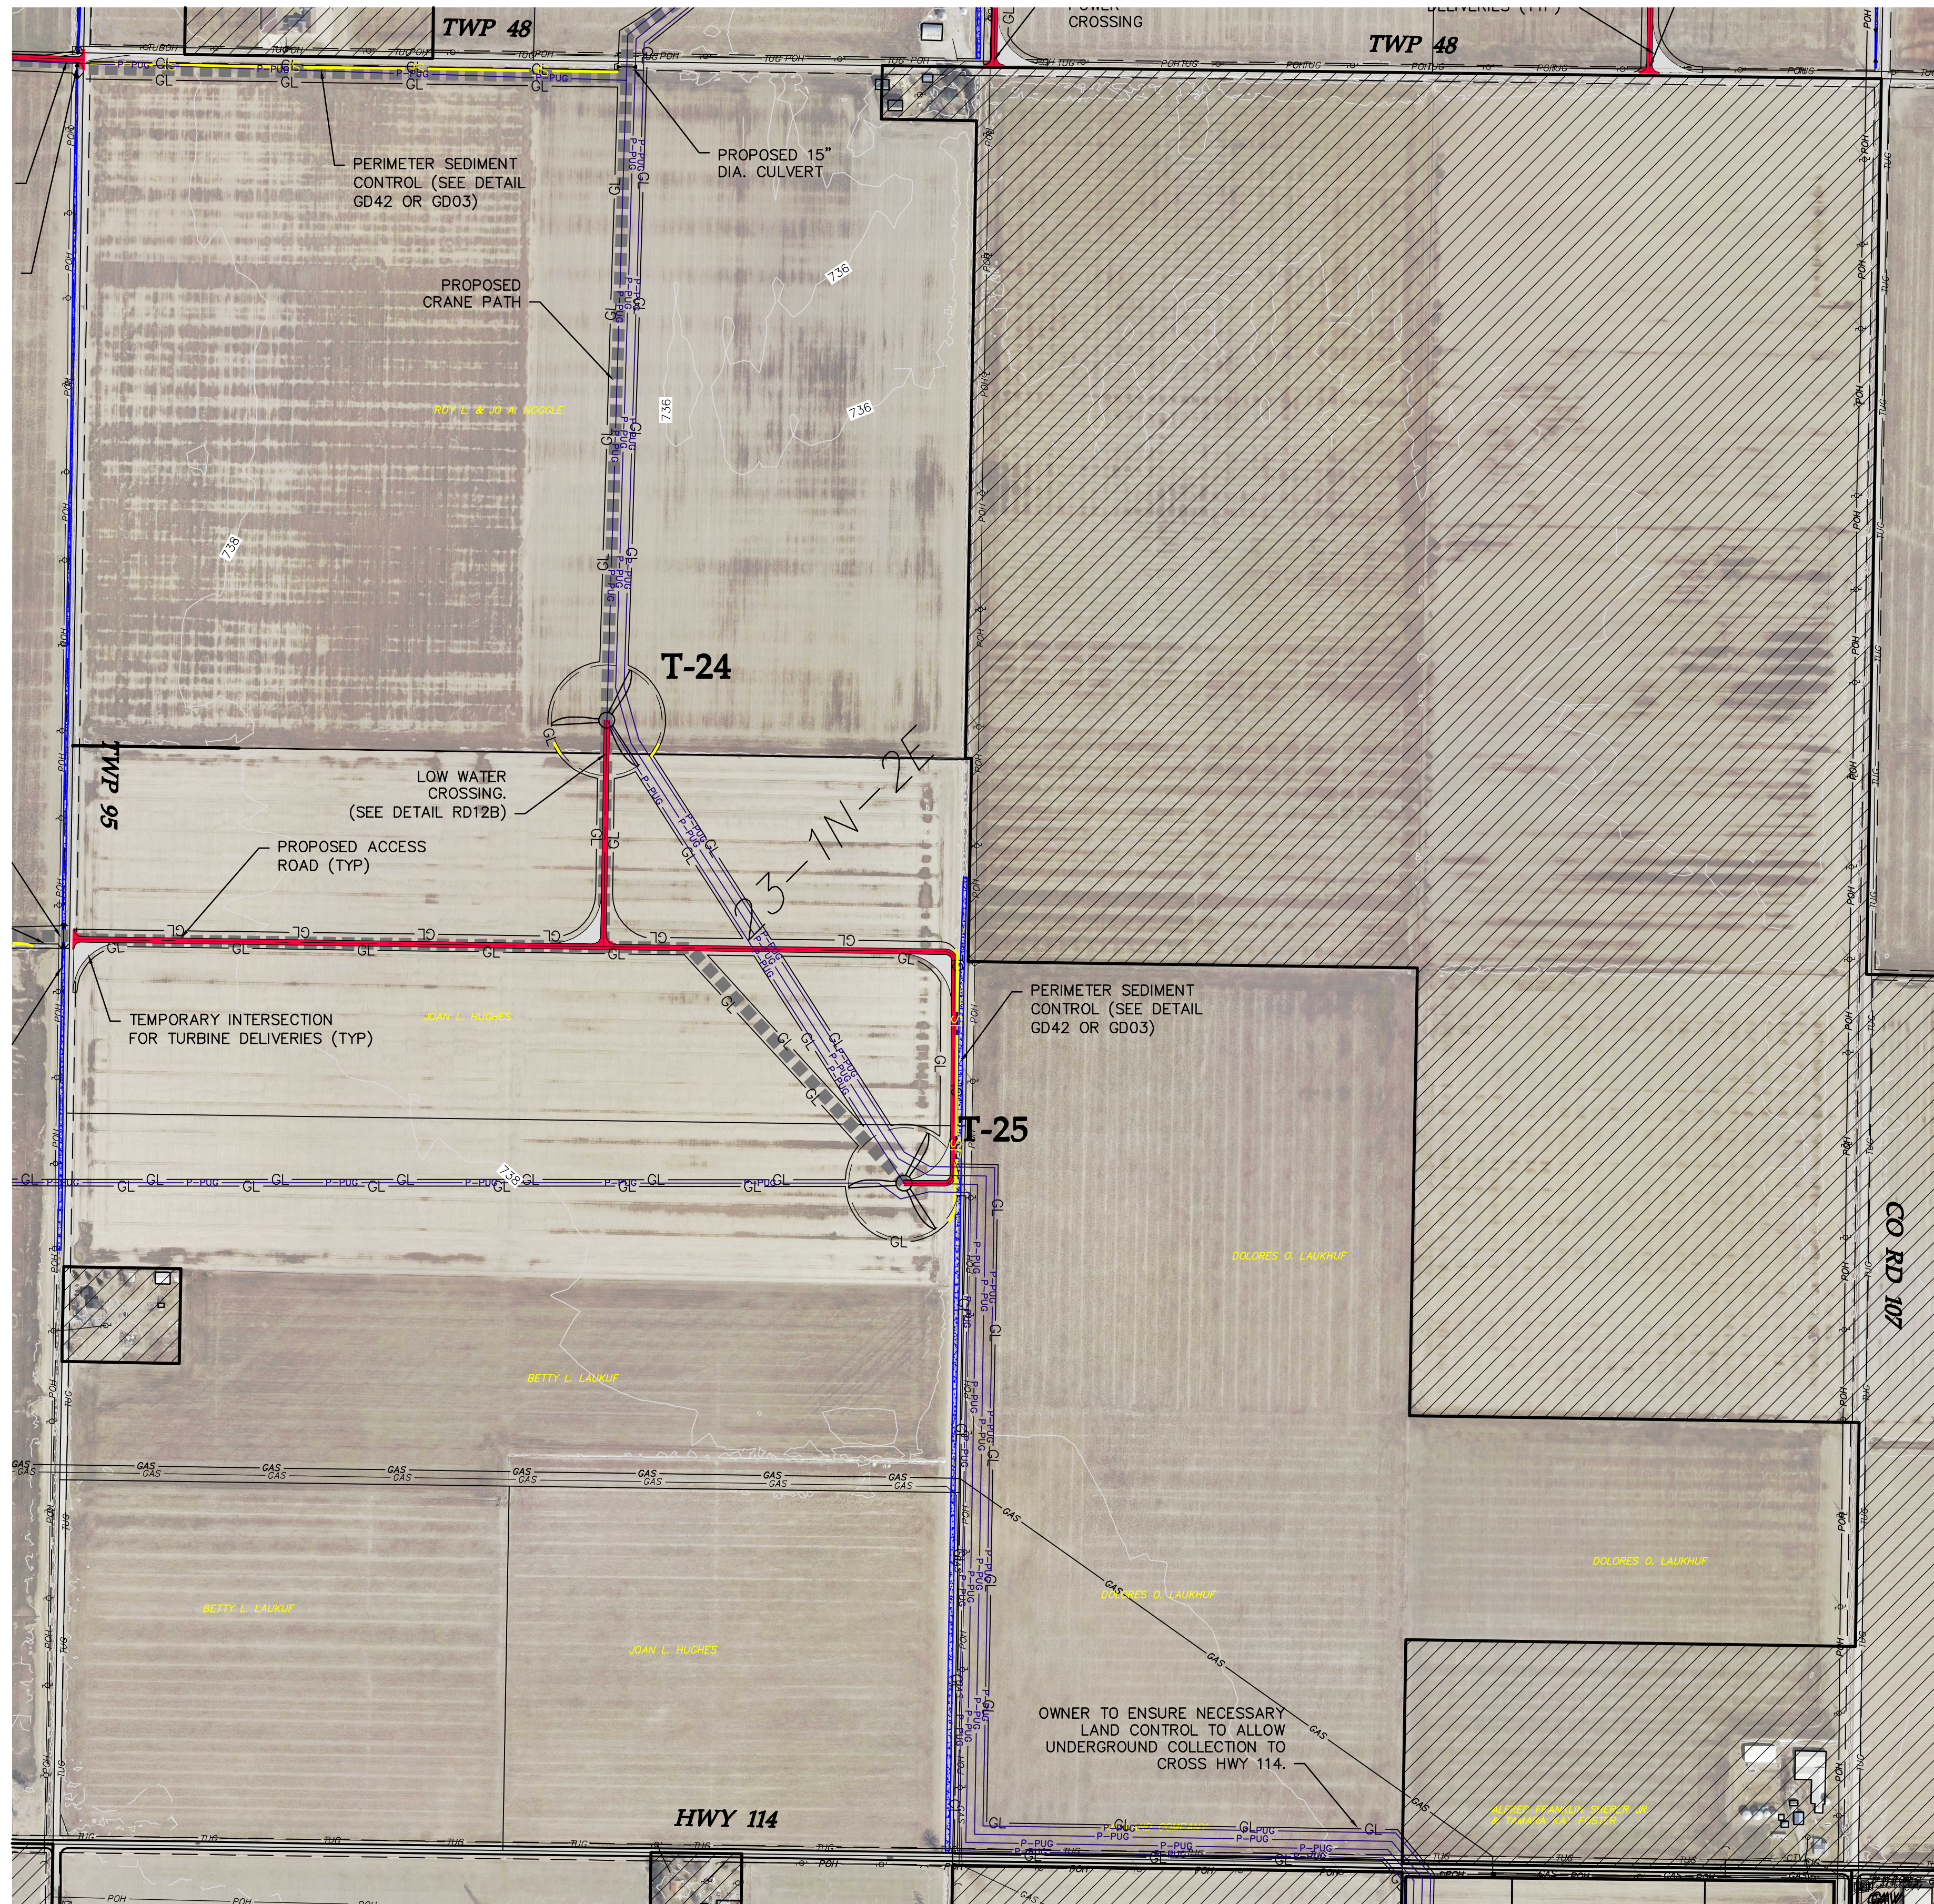

SEE SHEET 30

LEGEND:

- TURBINE LOCATION
- T-XX TURBINE NUMBER
- PROPOSED ACCESS ROAD
- PROPOSED CRANE PATH
- PROPOSED UNDERGROUND COLLECTION
- PROPOSED DISTURBANCE LIMITS
- PROPOSED EROSION/SEDIMENT CONTROL
- EXISTING OVERHEAD POWER
- EXISTING OIL/GAS PIPELINE
- EXISTING TELEPHONE LINE
- EXISTING CABLE LINE
- EXISTING RIGHT OF WAY
- EXISTING 10' CONTOURS
- EXISTING 2' CONTOURS
- DELINEATED WETLAND
- EXISTING ROAD
- OUT OF PROJECT BOUNDARY
- FEMA FLOODPLAIN BOUNDARY
- PROPOSED CULVERT
- POTENTIAL CRANE MAT LOCATIONS

NOTE: PLANS DO NOT DETAIL VARIOUS COUNTY/TOWNSHIP ROAD SECTION UPGRADES OR WIDENING REQUIRED FOR CONSTRUCTION DELIVERIES PER THE ROAD MAINTENANCE AGREEMENT BETWEEN PROJECT OWNER AND PAULDING COUNTY.

Westwood

Phone (952) 937-5150 7699 Anagram Drive
Fax (952) 937-5822 Eden Prairie, MN 55344
Toll Free (888) 937-5150 westwoodps.com
Westwood Professional Services, Inc.

Designed: KLG

Checked: SJB

Drawn: KLG

As-Built Drawing:

Revisions:	DATE	DESCRIPTION
A	08/29/17	60% plans


Prepared for:



2647 Waterfront Parkway E. Dr. #100
Indianapolis, IN 47842



591 West Putnam Avenue
Greenwich, CT 06830

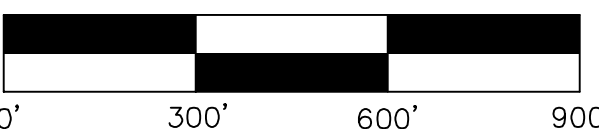

Northwest Ohio Wind Project

Paulding, Ohio


Civil Site Plan T24 T25

Not For Construction

Array Date: 08/14/2017


Date: 08/29/2017

Sheet: 27 OF 36

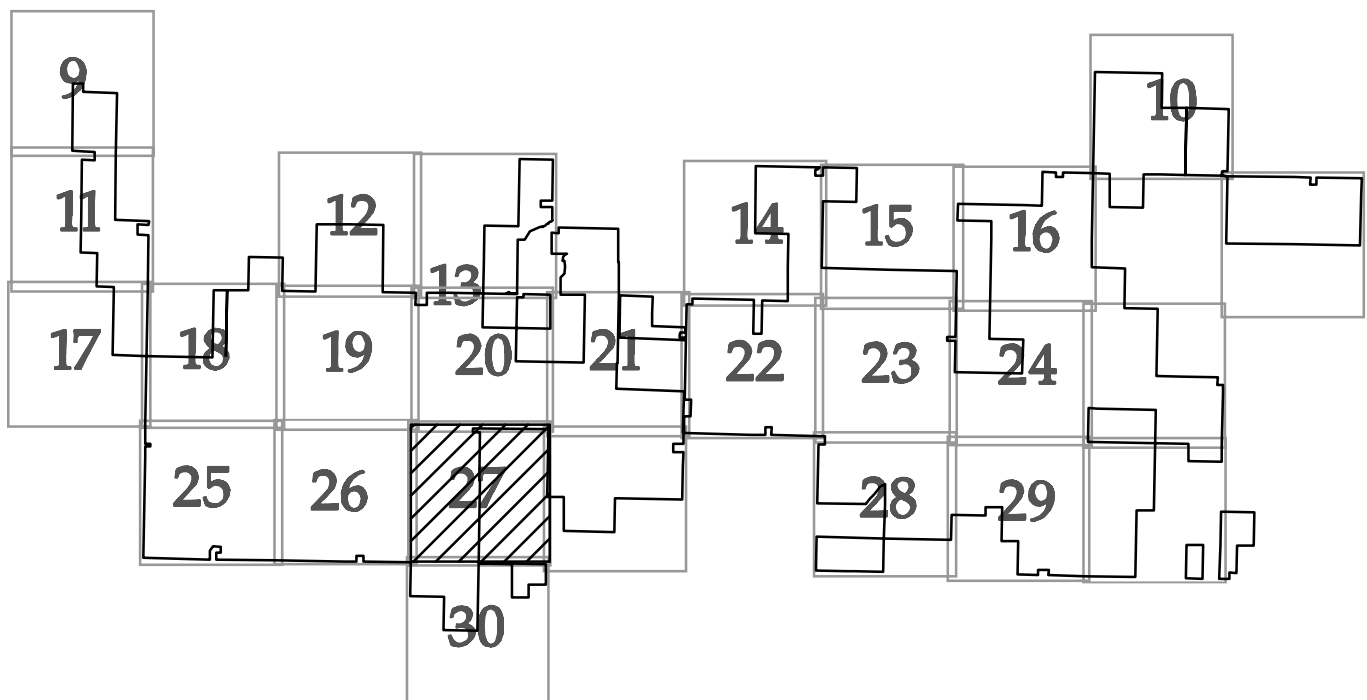

KEY MAP

SEE SHEET 23

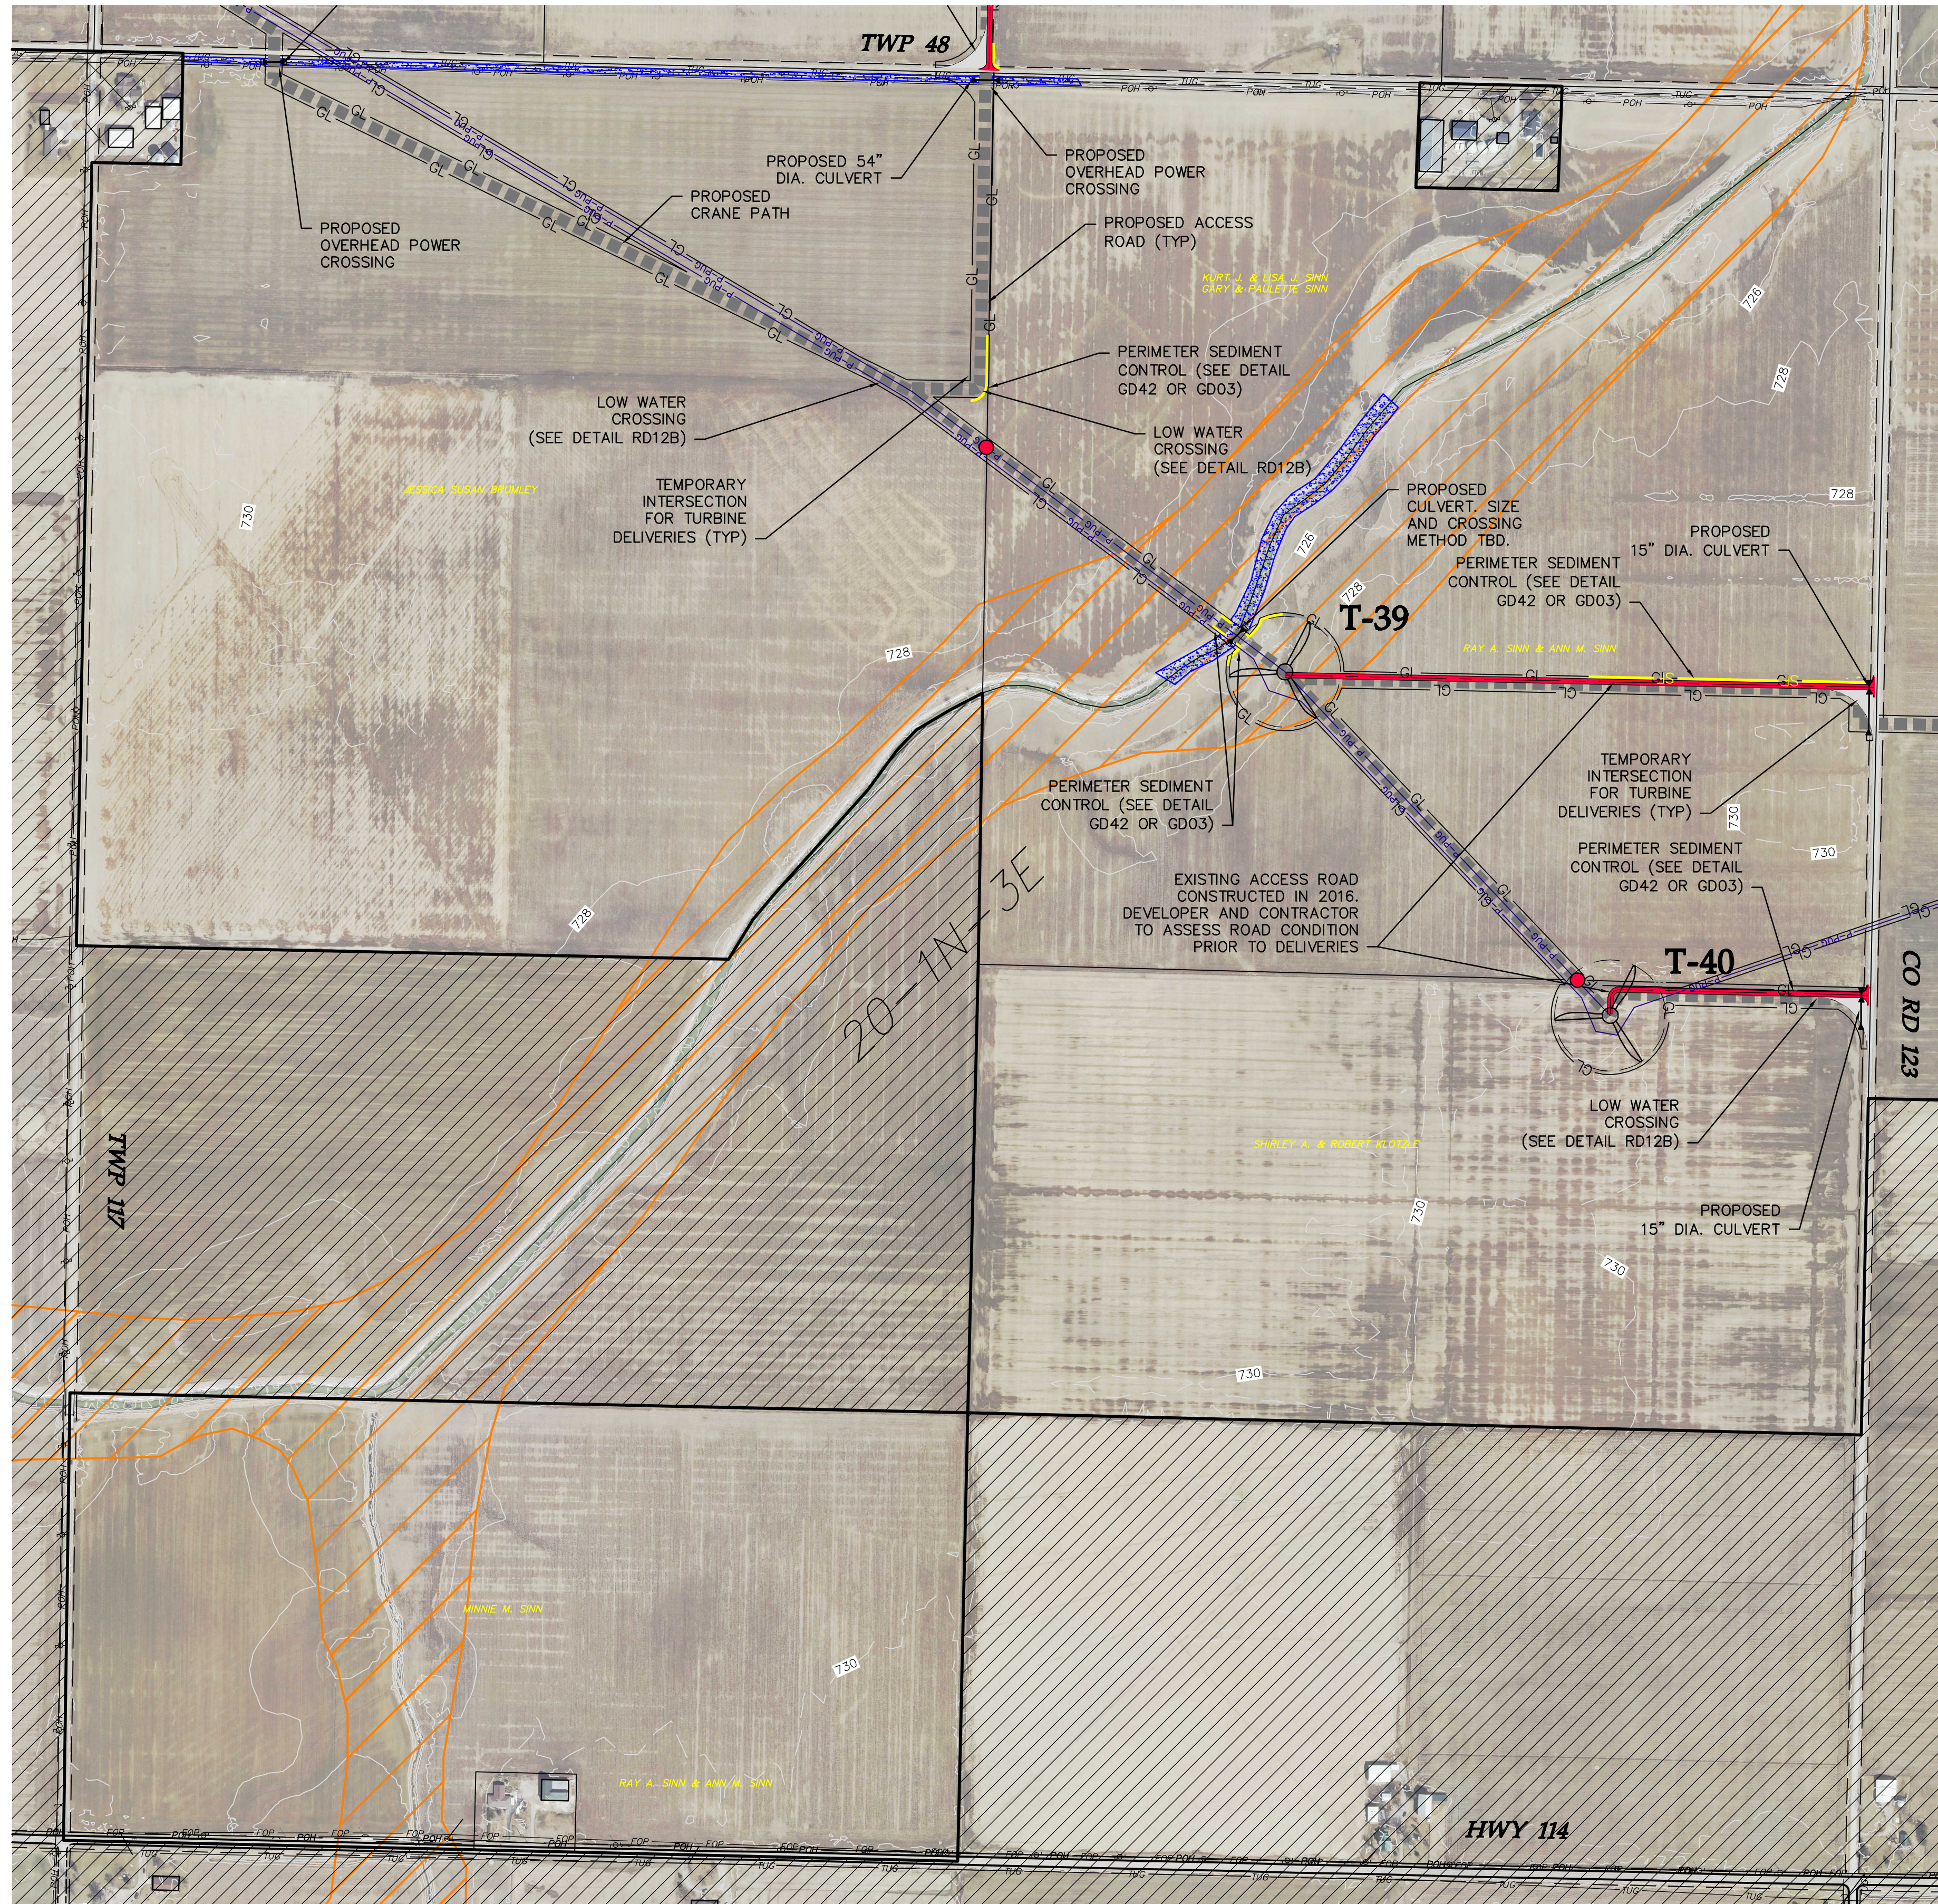

LEGEND:

- TURBINE LOCATION
- T-XX TURBINE NUMBER
- PROPOSED ACCESS ROAD
- PROPOSED CRANE PATH
- PROPOSED UNDERGROUND COLLECTION
- PROPOSED DISTURBANCE LIMITS
- PROPOSED EROSION/SEDIMENT CONTROL
- EXISTING OVERHEAD POWER
- EXISTING OIL/GAS PIPELINE
- EXISTING TELEPHONE LINE
- EXISTING CABLE LINE
- EXISTING RIGHT OF WAY
- EXISTING 10' CONTOURS
- EXISTING 2' CONTOURS
- DELINEATED WETLAND
- EXISTING ROAD
- OUT OF PROJECT BOUNDARY
- FEMA FLOODPLAIN BOUNDARY
- PROPOSED CULVERT
- POTENTIAL CRANE MAT LOCATIONS

NOTE: PLANS DO NOT DETAIL VARIOUS COUNTY/TOWNSHIP ROAD SECTION UPGRADES OR WIDENING REQUIRED FOR CONSTRUCTION DELIVERIES PER THE ROAD MAINTENANCE AGREEMENT BETWEEN PROJECT OWNER AND PAULDING COUNTY.

Westwood

Phone (952) 937-5150 7699 Anagram Drive
Fax (952) 937-5822 Eden Prairie, MN 55344
Toll Free (888) 937-5150 westwoodps.com
Westwood Professional Services, Inc.

Designed: KLG

Checked: SJB

Drawn: KLG

As-Built Drawing:

Revisions	DATE	DESCRIPTION
A	08/29/17	60% plans


Prepared for:



2647 Waterfront Parkway E. Dr. #100
Indianapolis, IN 47842



591 West Putnam Avenue
Greenwich, CT 06830

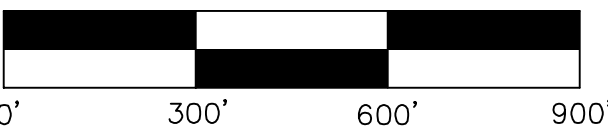

Northwest
Ohio Wind
Project

Paulding, Ohio


Civil Site Plan T39 T40

Not For Construction

Array Date: 08/14/2017


Date: 08/29/2017

Sheet: 28 OF 36

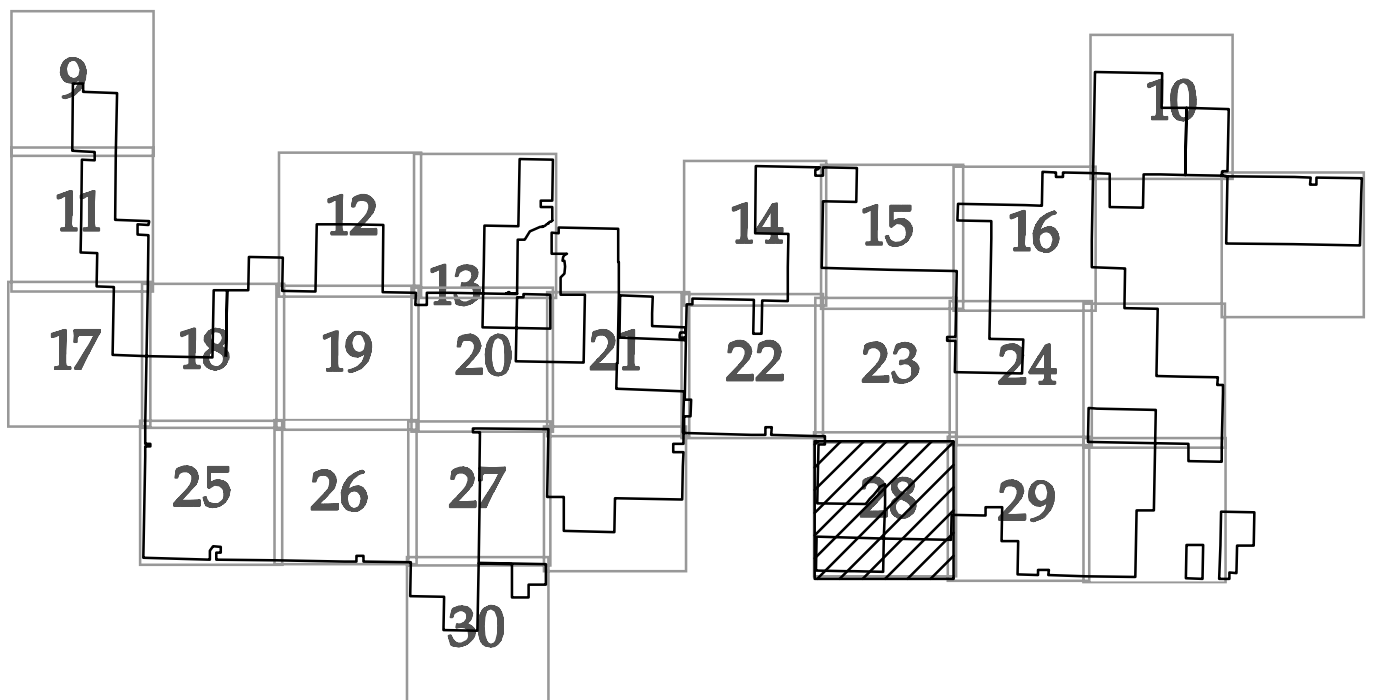

KEY MAP

SEE SHEET 24

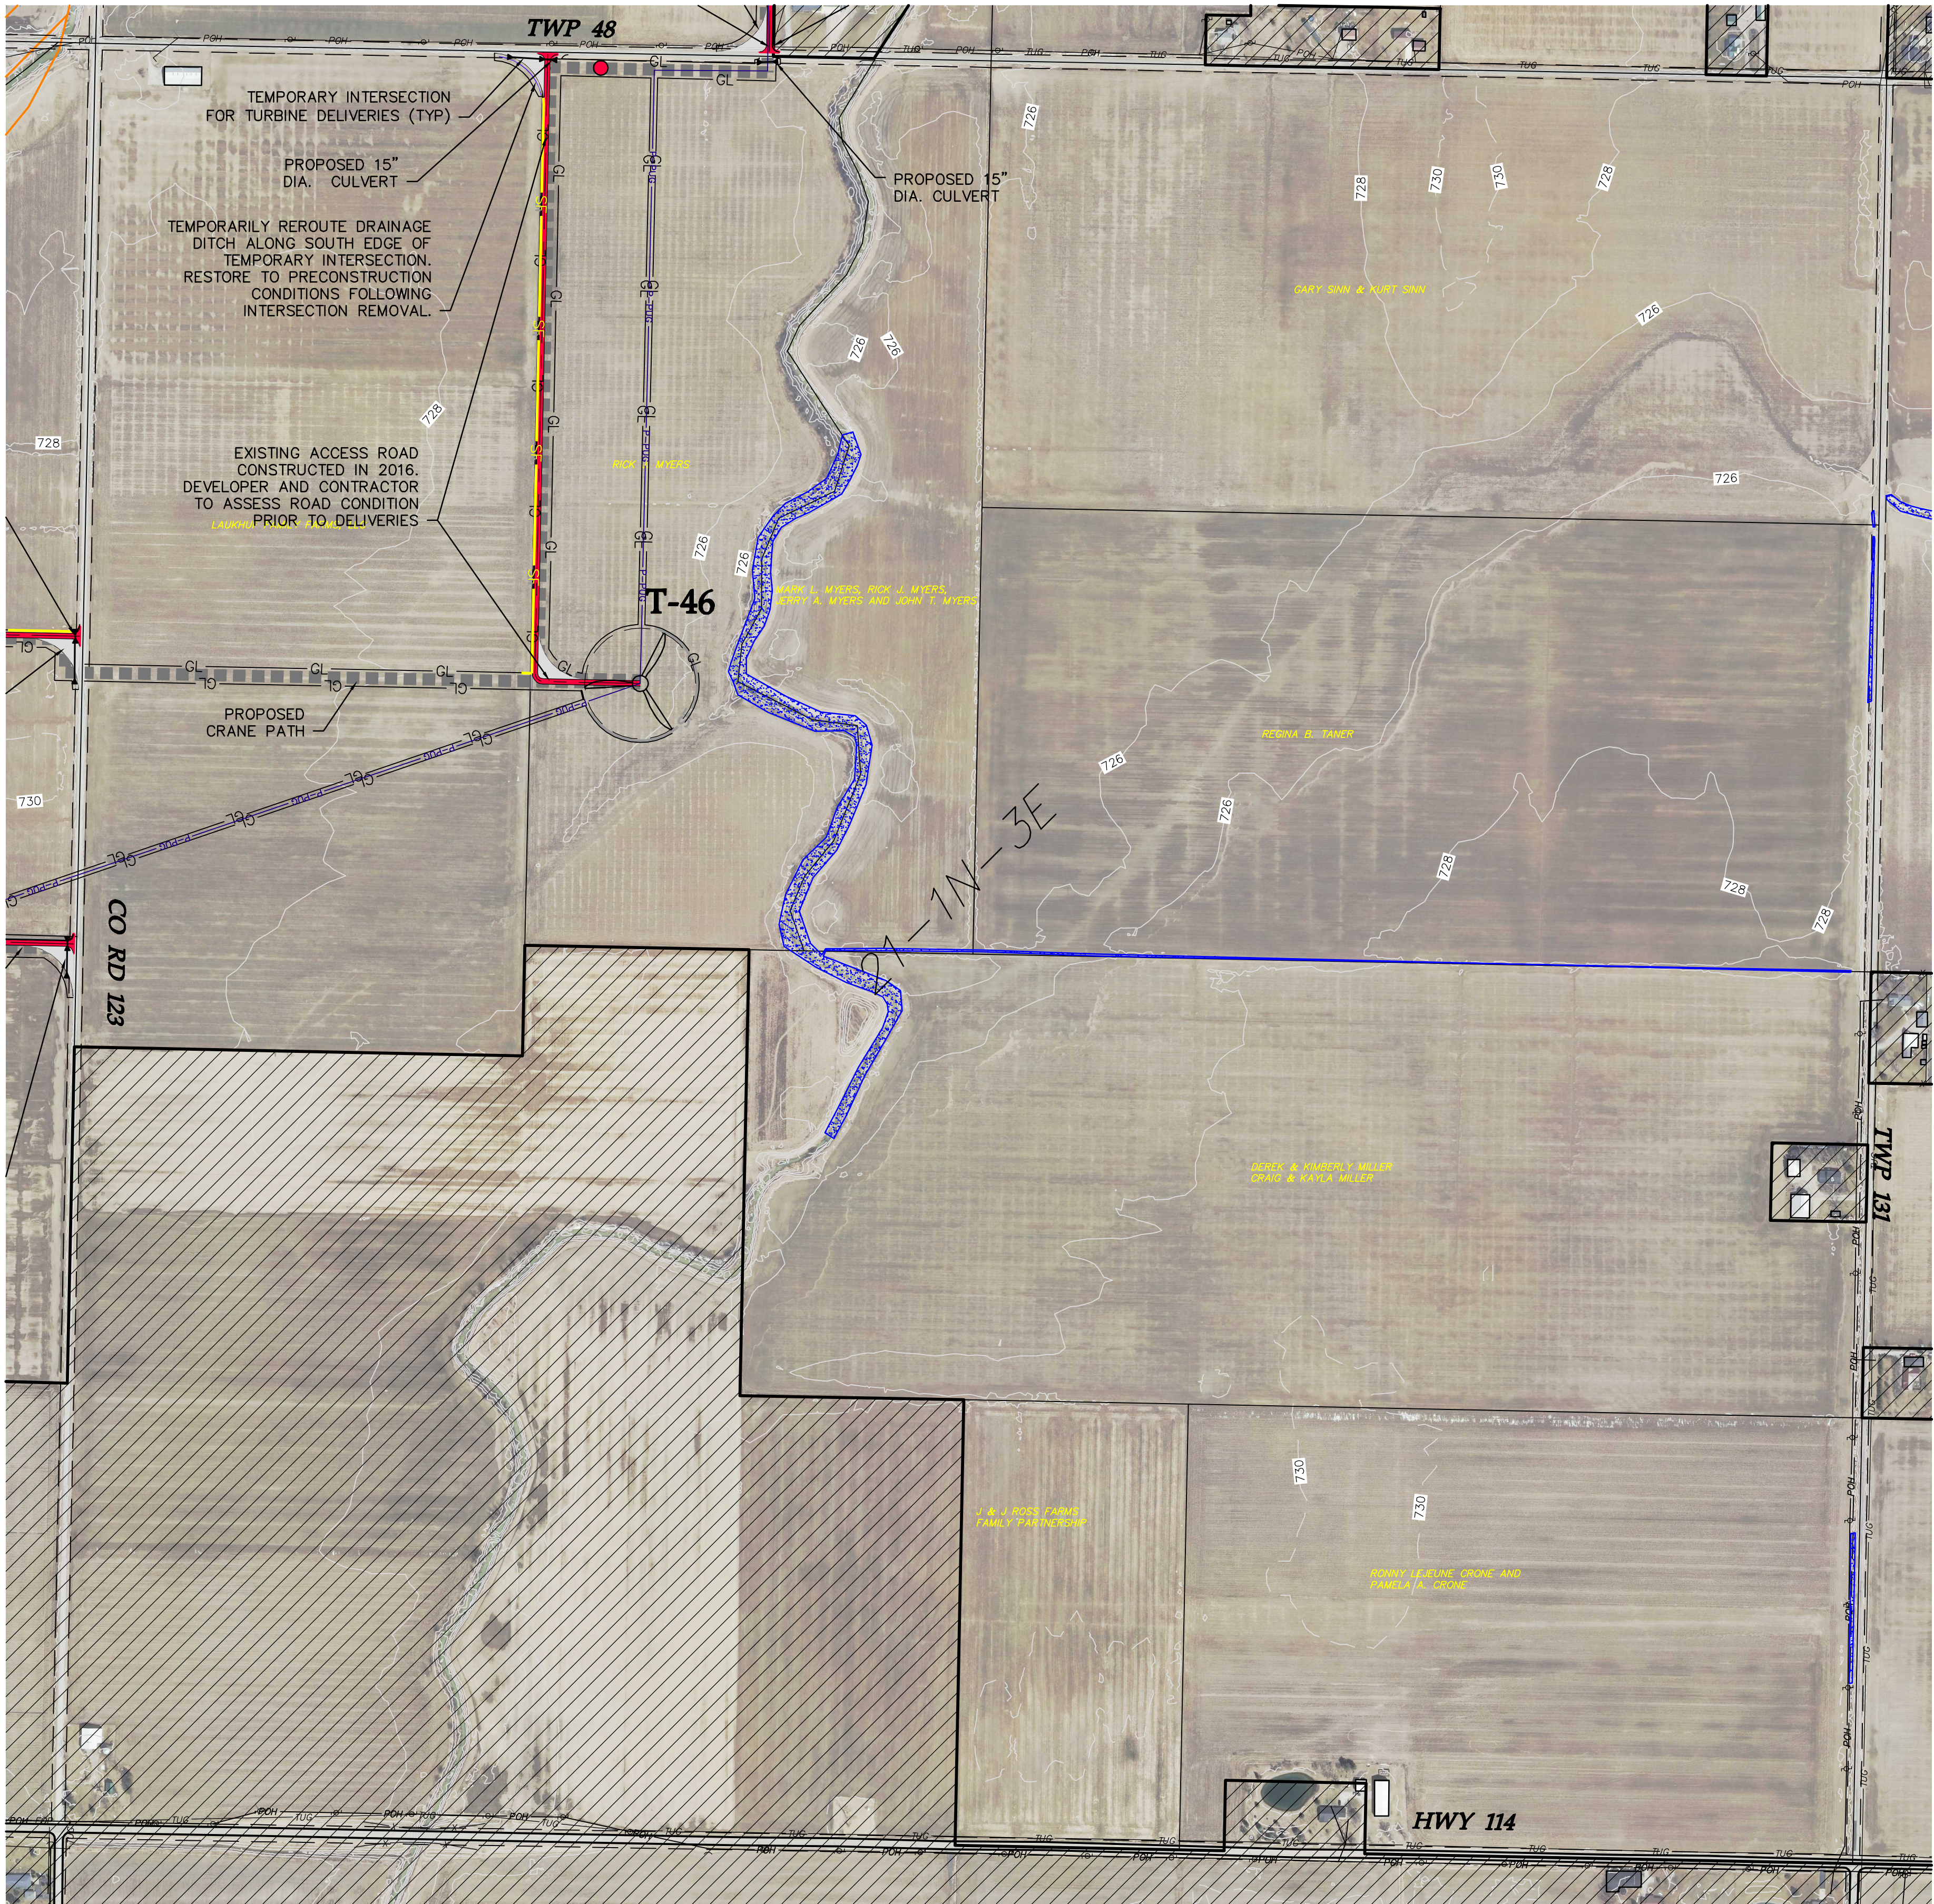

LEGEND:

- TURBINE LOCATION
- T-XX TURBINE NUMBER
- PROPOSED ACCESS ROAD
- PROPOSED CRANE PATH
- PROPOSED UNDERGROUND COLLECTION
- PROPOSED DISTURBANCE LIMITS
- PROPOSED EROSION/SEDIMENT CONTROL
- EXISTING OVERHEAD POWER
- EXISTING OIL/GAS PIPELINE
- EXISTING TELEPHONE LINE
- EXISTING CABLE LINE
- EXISTING RIGHT OF WAY
- EXISTING 10' CONTOURS
- EXISTING 2' CONTOURS
- DELINEATED WETLAND
- EXISTING ROAD
- OUT OF PROJECT BOUNDARY
- FEMA FLOODPLAIN BOUNDARY
- PROPOSED CULVERT
- POTENTIAL CRANE MAT LOCATIONS

NOTE: PLANS DO NOT DETAIL VARIOUS COUNTY/TOWNSHIP ROAD SECTION UPGRADES OR WIDENING REQUIRED FOR CONSTRUCTION DELIVERIES PER THE ROAD MAINTENANCE AGREEMENT BETWEEN PROJECT OWNER AND PAULDING COUNTY.

Westwood

Phone (952) 937-5150 7699 Anagram Drive
Fax (952) 937-5822 Eden Prairie, MN 55344
Toll Free (888) 937-5150 westwoodps.com
Westwood Professional Services, Inc.

Designed: KLG

Checked: SJB

Drawn: KLG

As-Built Drawing:

Revisions: DATE DESCRIPTION

A 08/29/17 60% plans


Prepared for:



2647 Waterfront Parkway E. Dr. #100
Indianapolis, IN 47842



591 West Putnam Avenue
Greenwich, CT 06830

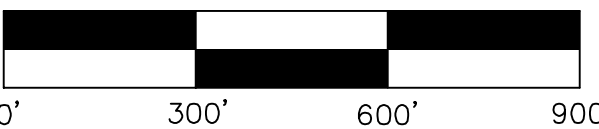

Northwest
Ohio Wind
Project
Paulding, Ohio


Civil Site Plan T46

Not For Construction

Array Date: 08/14/2017


Date: 08/29/2017

Sheet: 29 OF 36

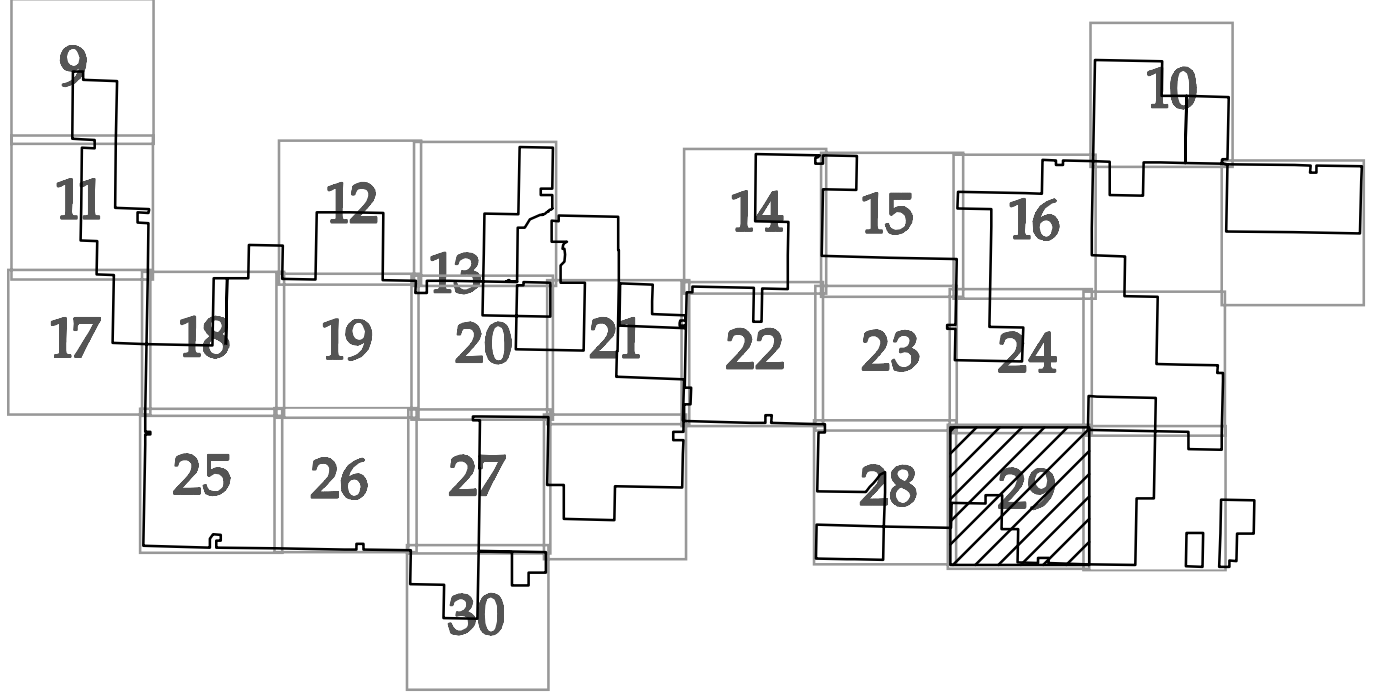

KEY MAP

SEE SHEET 27

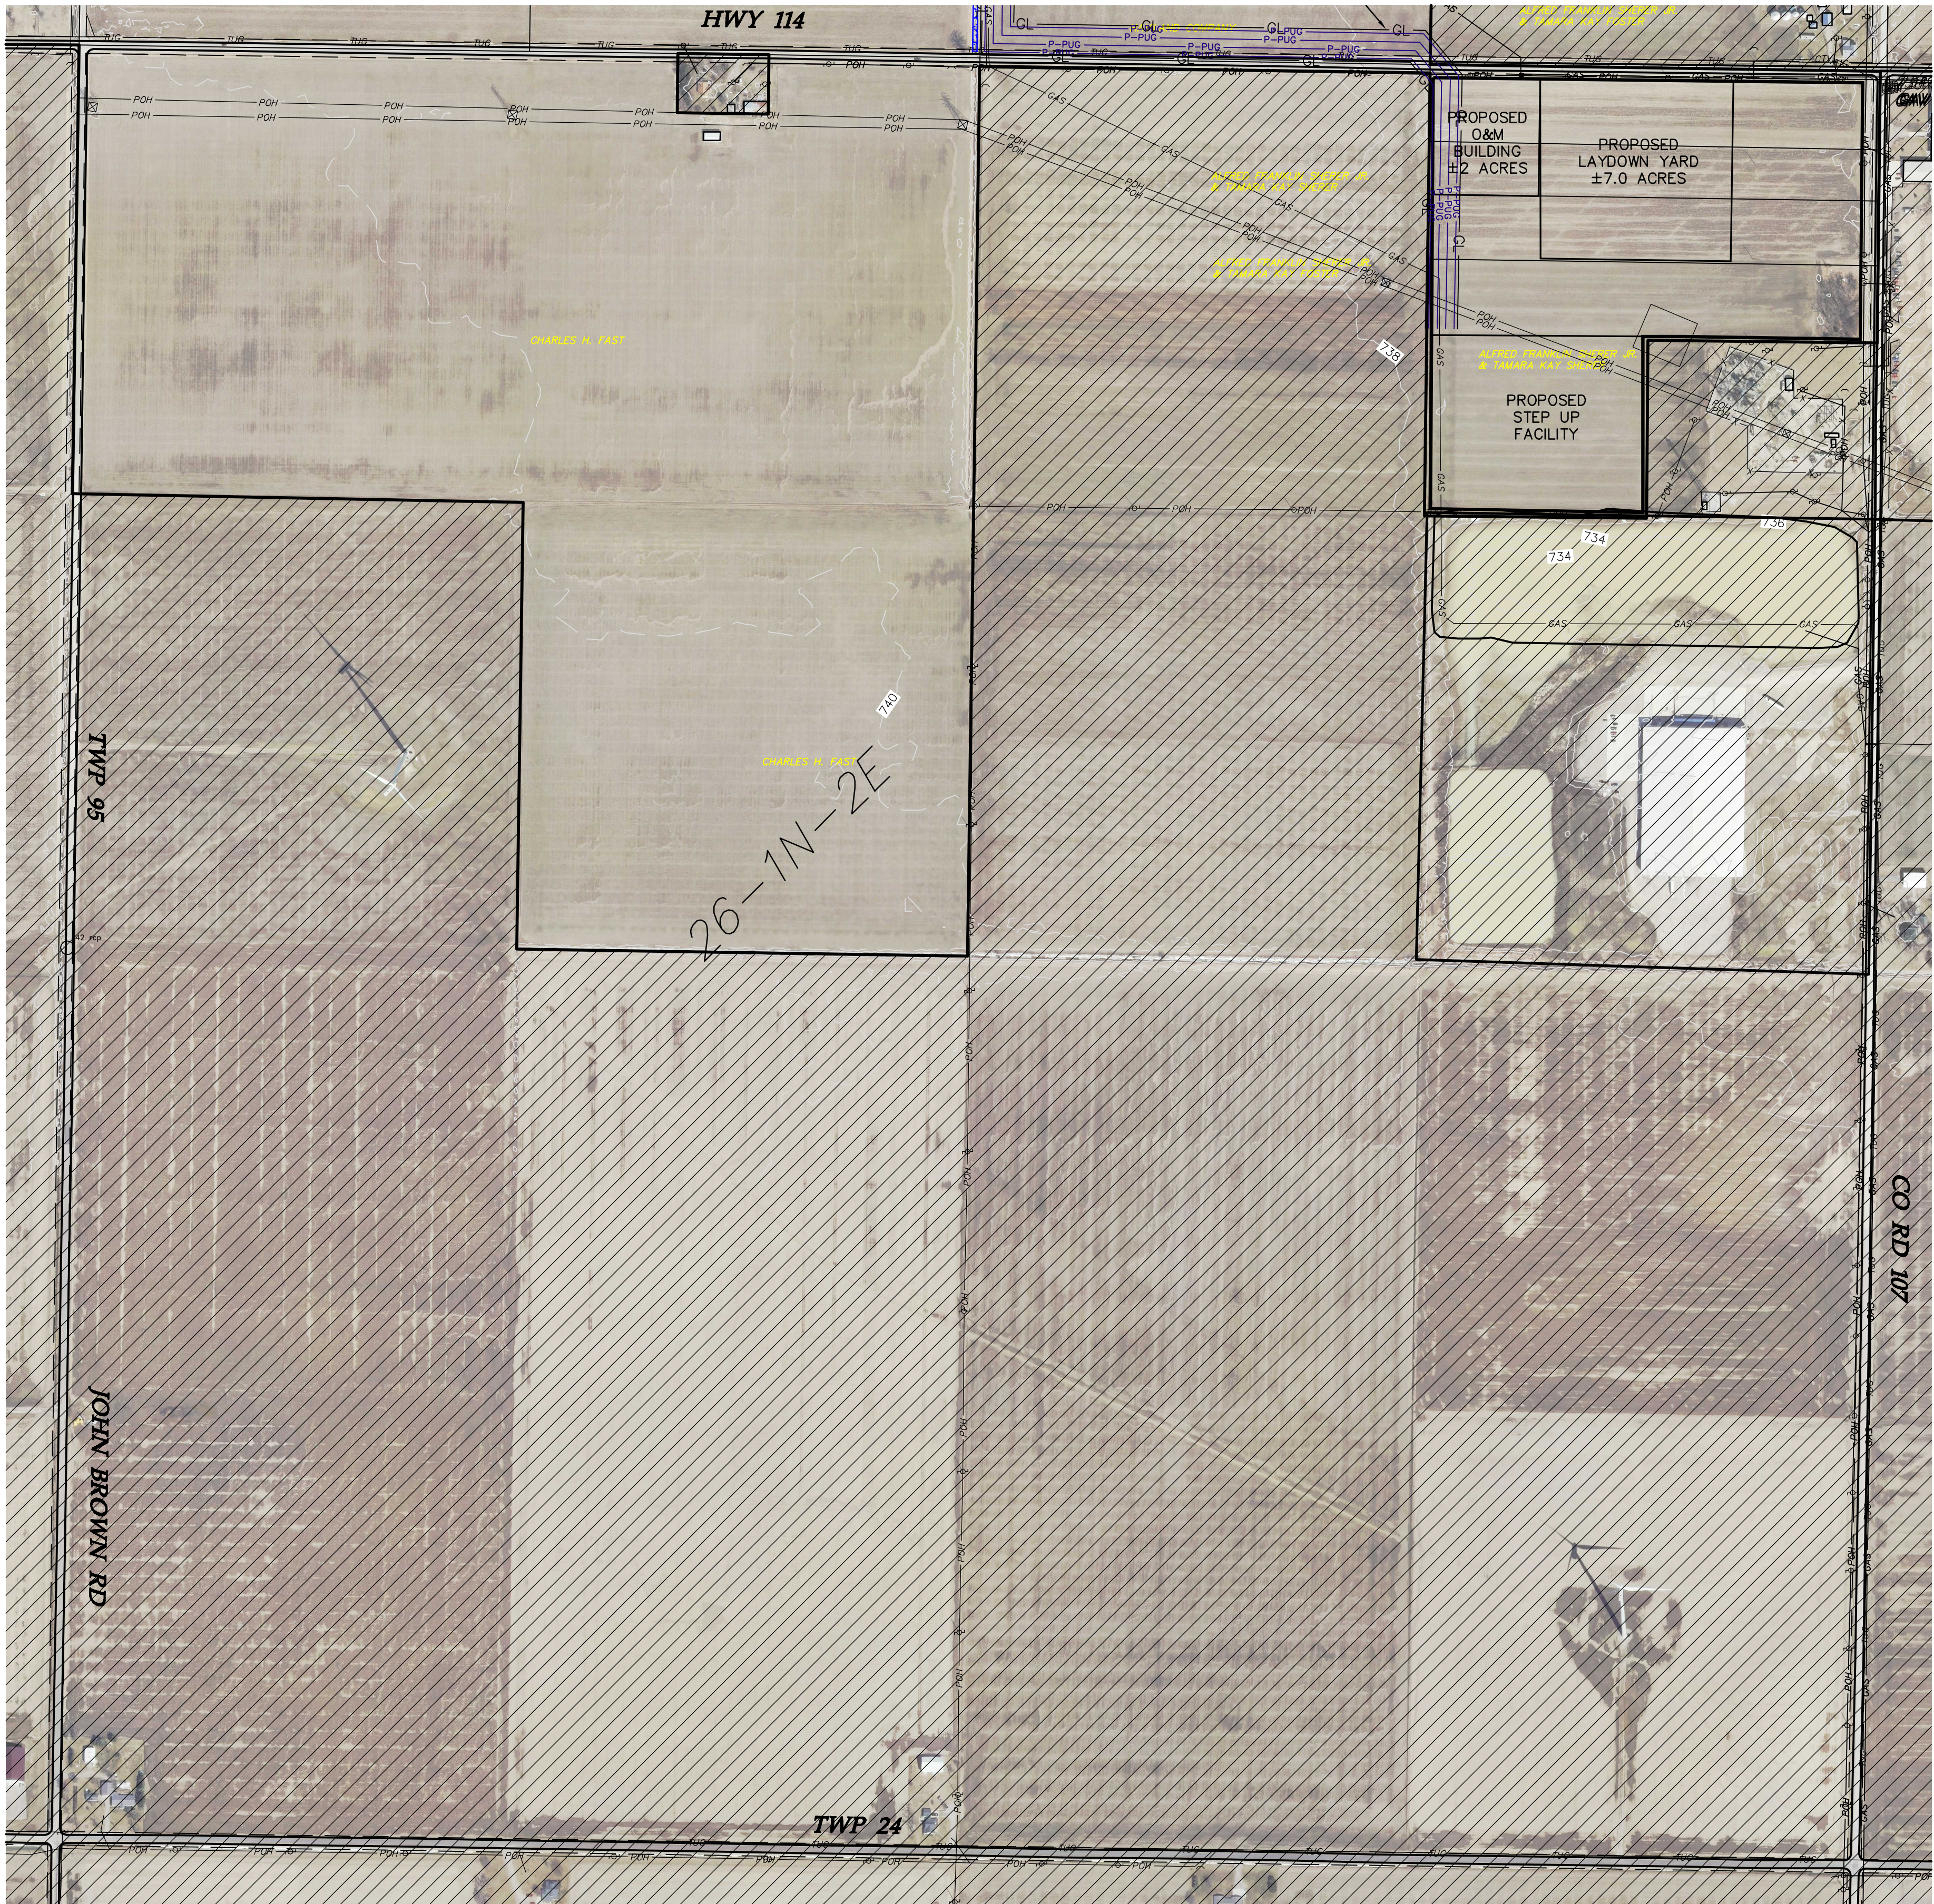

LEGEND:

- TURBINE LOCATION
- TURBINE NUMBER
- PROPOSED ACCESS ROAD
- PROPOSED CRANE PATH
- PROPOSED UNDERGROUND COLLECTION
- PROPOSED DISTURBANCE LIMITS
- PROPOSED EROSION/SEDIMENT CONTROL
- EXISTING OVERHEAD POWER
- EXISTING OIL/GAS PIPELINE
- EXISTING TELEPHONE LINE
- EXISTING CABLE LINE
- EXISTING RIGHT OF WAY
- EXISTING 10' CONTOURS
- EXISTING 2' CONTOURS
- DELINEATED WETLAND
- EXISTING ROAD
- OUT OF PROJECT BOUNDARY
- FEMA FLOODPLAIN BOUNDARY
- PROPOSED CULVERT
- POTENTIAL CRANE MAT LOCATIONS

NOTE: PLANS DO NOT DETAIL VARIOUS COUNTY/TOWNSHIP ROAD SECTION UPGRADES OR WIDENING REQUIRED FOR CONSTRUCTION DELIVERIES PER THE ROAD MAINTENANCE AGREEMENT BETWEEN PROJECT OWNER AND PAULDING COUNTY.

Westwood

Phone (952) 937-5150 7699 Anagram Drive
Fax (952) 937-5822 Eden Prairie, MN 55344
Toll Free (888) 937-5150 westwoodps.com
Westwood Professional Services, Inc.

Designed: KLG

Checked: SJB

Drawn: KLG

As-Built Drawing:

Revisions:	DATE	DESCRIPTION
A	08/29/17	60% plans


Prepared for:



2647 Waterfront Parkway E. Dr. #100
Indianapolis, IN 47842



591 West Putnam Avenue
Greenwich, CT 06830

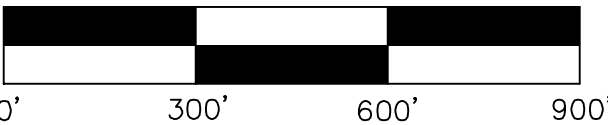

**Northwest
Ohio Wind
Project**
Paulding, Ohio


Civil Site Plan

Not For Construction

Array Date: 08/14/2017

Date: 08/29/2017








Sheet: 30 OF 36

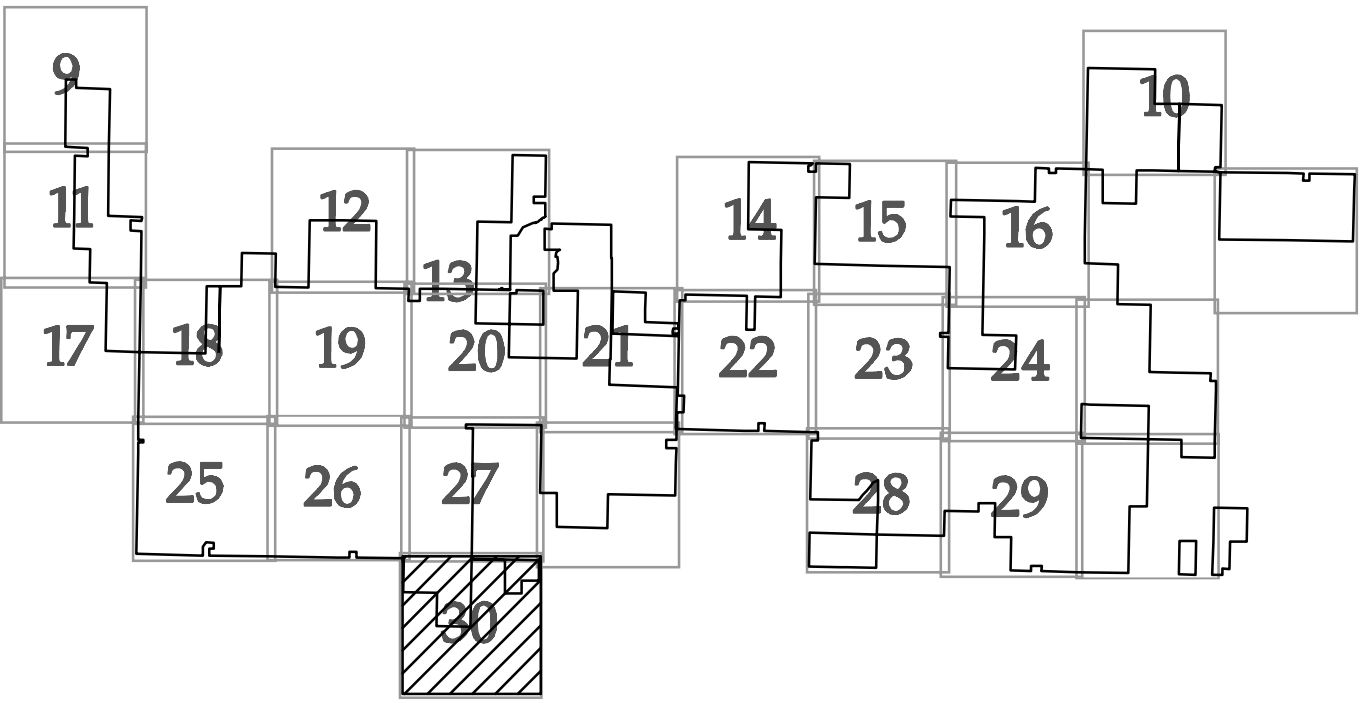


KEY MAP

INTERSECTION TYPE	QUANTITY
TYPE A 	9
TYPE B 	3
TYPE C 	10

LEGEND:

       -  PROPOSED TURBINE LOCATION
-  PROPOSED TURBINE NUMBER
-  PROPOSED ACCESS ROADS
-  POTENTIAL HAUL ROAD (COUNTY/TOWNSHIP ROAD)
-  POTENTIAL HAUL ROAD (US/STATE HIGHWAY)
-  EXISTING DRAINAGE WAY
-  OUTSIDE PROJECT BOUNDARY
-  DELIVERY DIRECTION

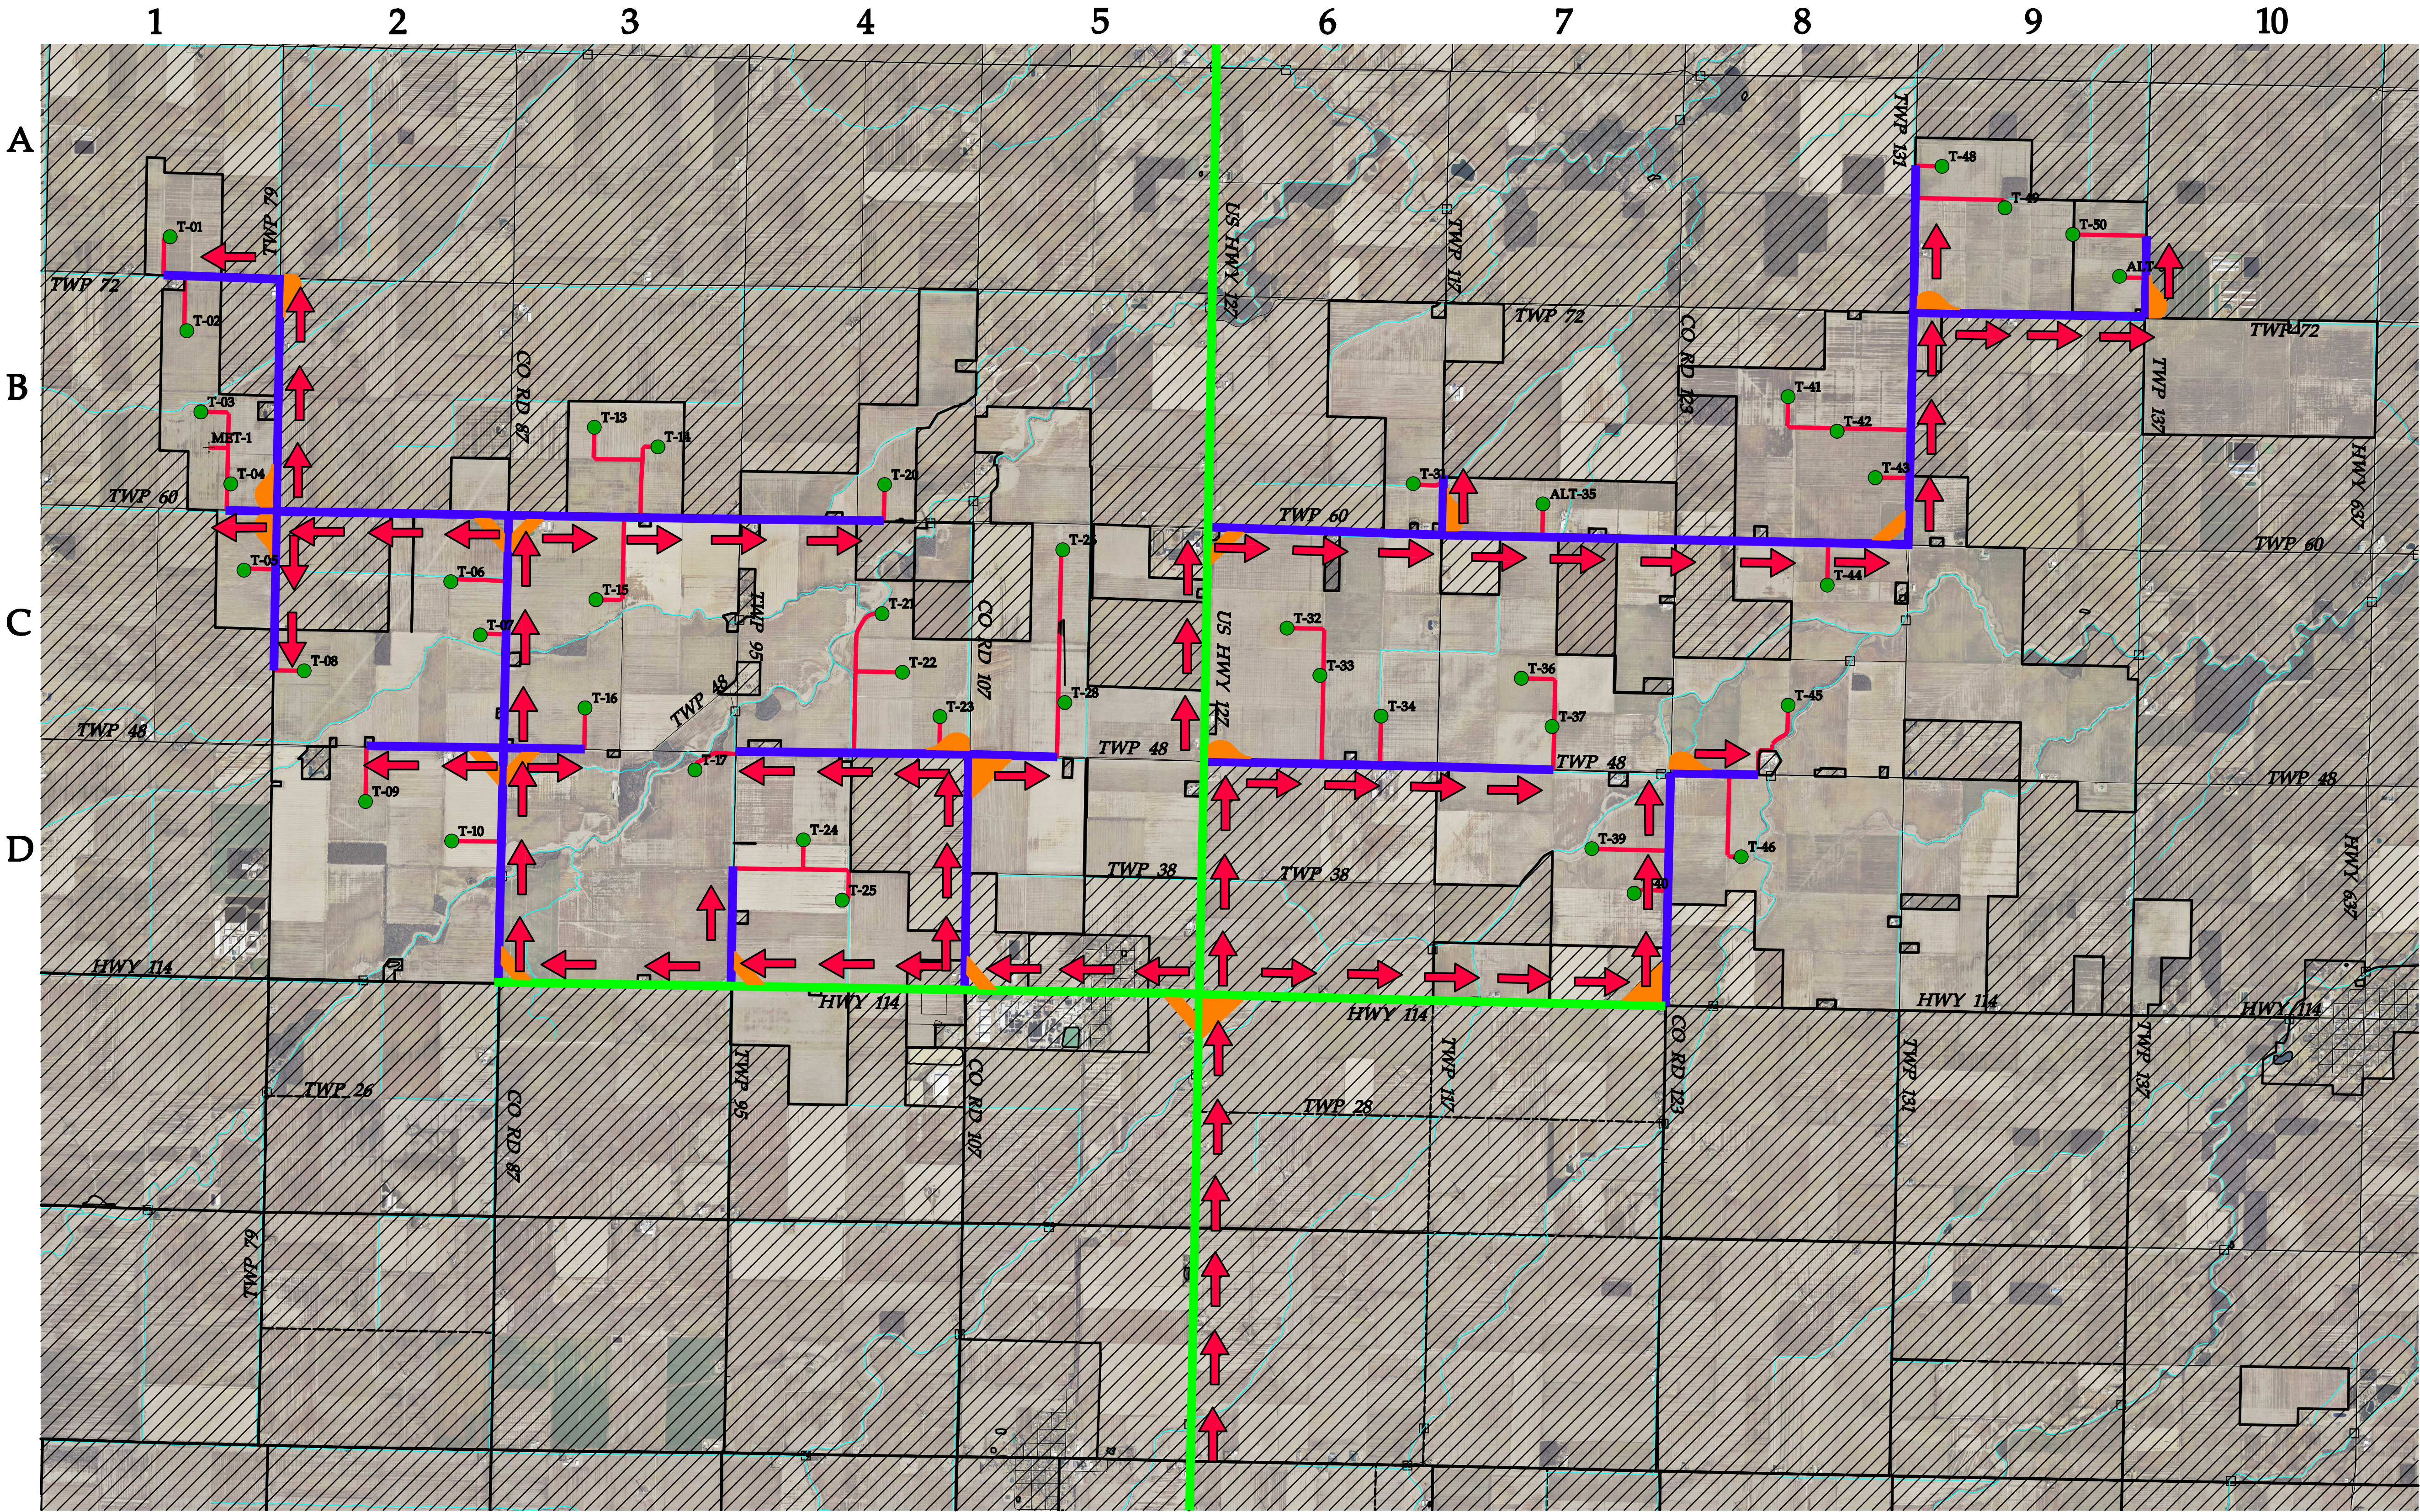


Designed:	KLK
Checked:	SJB
Drawn:	KLK
As-Built Drawing:	
Revisions:	
DATE	DESCRIPTION

Prepared for:

 **POWER FORWARD**
INFRASTRUCTURE & ENERGY ALTERNATIVES

2647 Waterfront Parkway E. Dr. #100
Indianapolis, IN 47842

**STARWOOD**
ENERGY GROUP
591 West Putnam Avenue
Greenwich, CT 06830

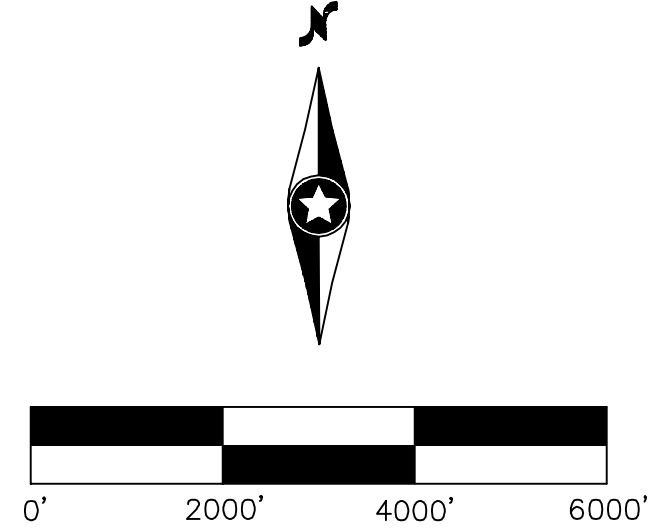

Northwest Ohio Wind Project

Paulding, Ohio

Turbine Delivery and Public Intersection Plan

Not For Construction
Array Date: 11/11/2014
Date: 08/29/2017
Sheet: 31 OF 36

LEGEND:

- T-XX PROPOSED TURBINE LOCATION
PROPOSED TURBINE NUMBER
- PROPOSED ACCESS ROADS
- POTENTIAL HAUL ROAD (COUNTY/TOWNSHIP ROAD)
- POTENTIAL HAUL ROAD (US/STATE HIGHWAY)
- EXISTING DRAINAGE WAY
- ▨ OUTSIDE PROJECT BOUNDARY
- ➔ DELIVERY DIRECTION





Westwood Professional Services, Inc.
7699 Anagram Drive
Eden Prairie, MN 55344
PHONE 952-937-5150
FAX 952-937-5822
TOLL FREE 1-888-937-5150
www.westwoodps.com

Designed:	KLG
Checked:	SJB
Drawn:	KLG
As-Built Drawing:	
Revisions:	
DATE	DESCRIPTION


Prepared for:



2647 Waterfront Parkway E. Dr. #100
Indianapolis, IN 47842



591 West Putnam Avenue
Greenwich, CT 06830

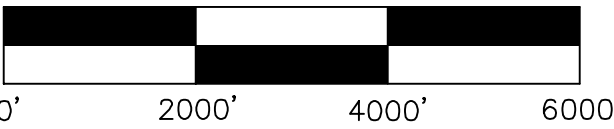

Northwest
Ohio Wind
Project
Paulding, Ohio

Concrete Haul Route
Plan

Not For Construction


Array Date: 11/11/2014

Date: 08/29/2017

Sheet: 32 OF 36

LEGEND:

- T-XX PROPOSED TURBINE LOCATION
PROPOSED TURBINE NUMBER
- PROPOSED ACCESS ROADS
- POTENTIAL HAUL ROAD (COUNTY/TOWNSHIP ROAD)
- POTENTIAL HAUL ROAD (US/STATE HIGHWAY)
- EXISTING DRAINAGE WAY
- ▨ OUTSIDE PROJECT BOUNDARY
- ➔ DELIVERY DIRECTION

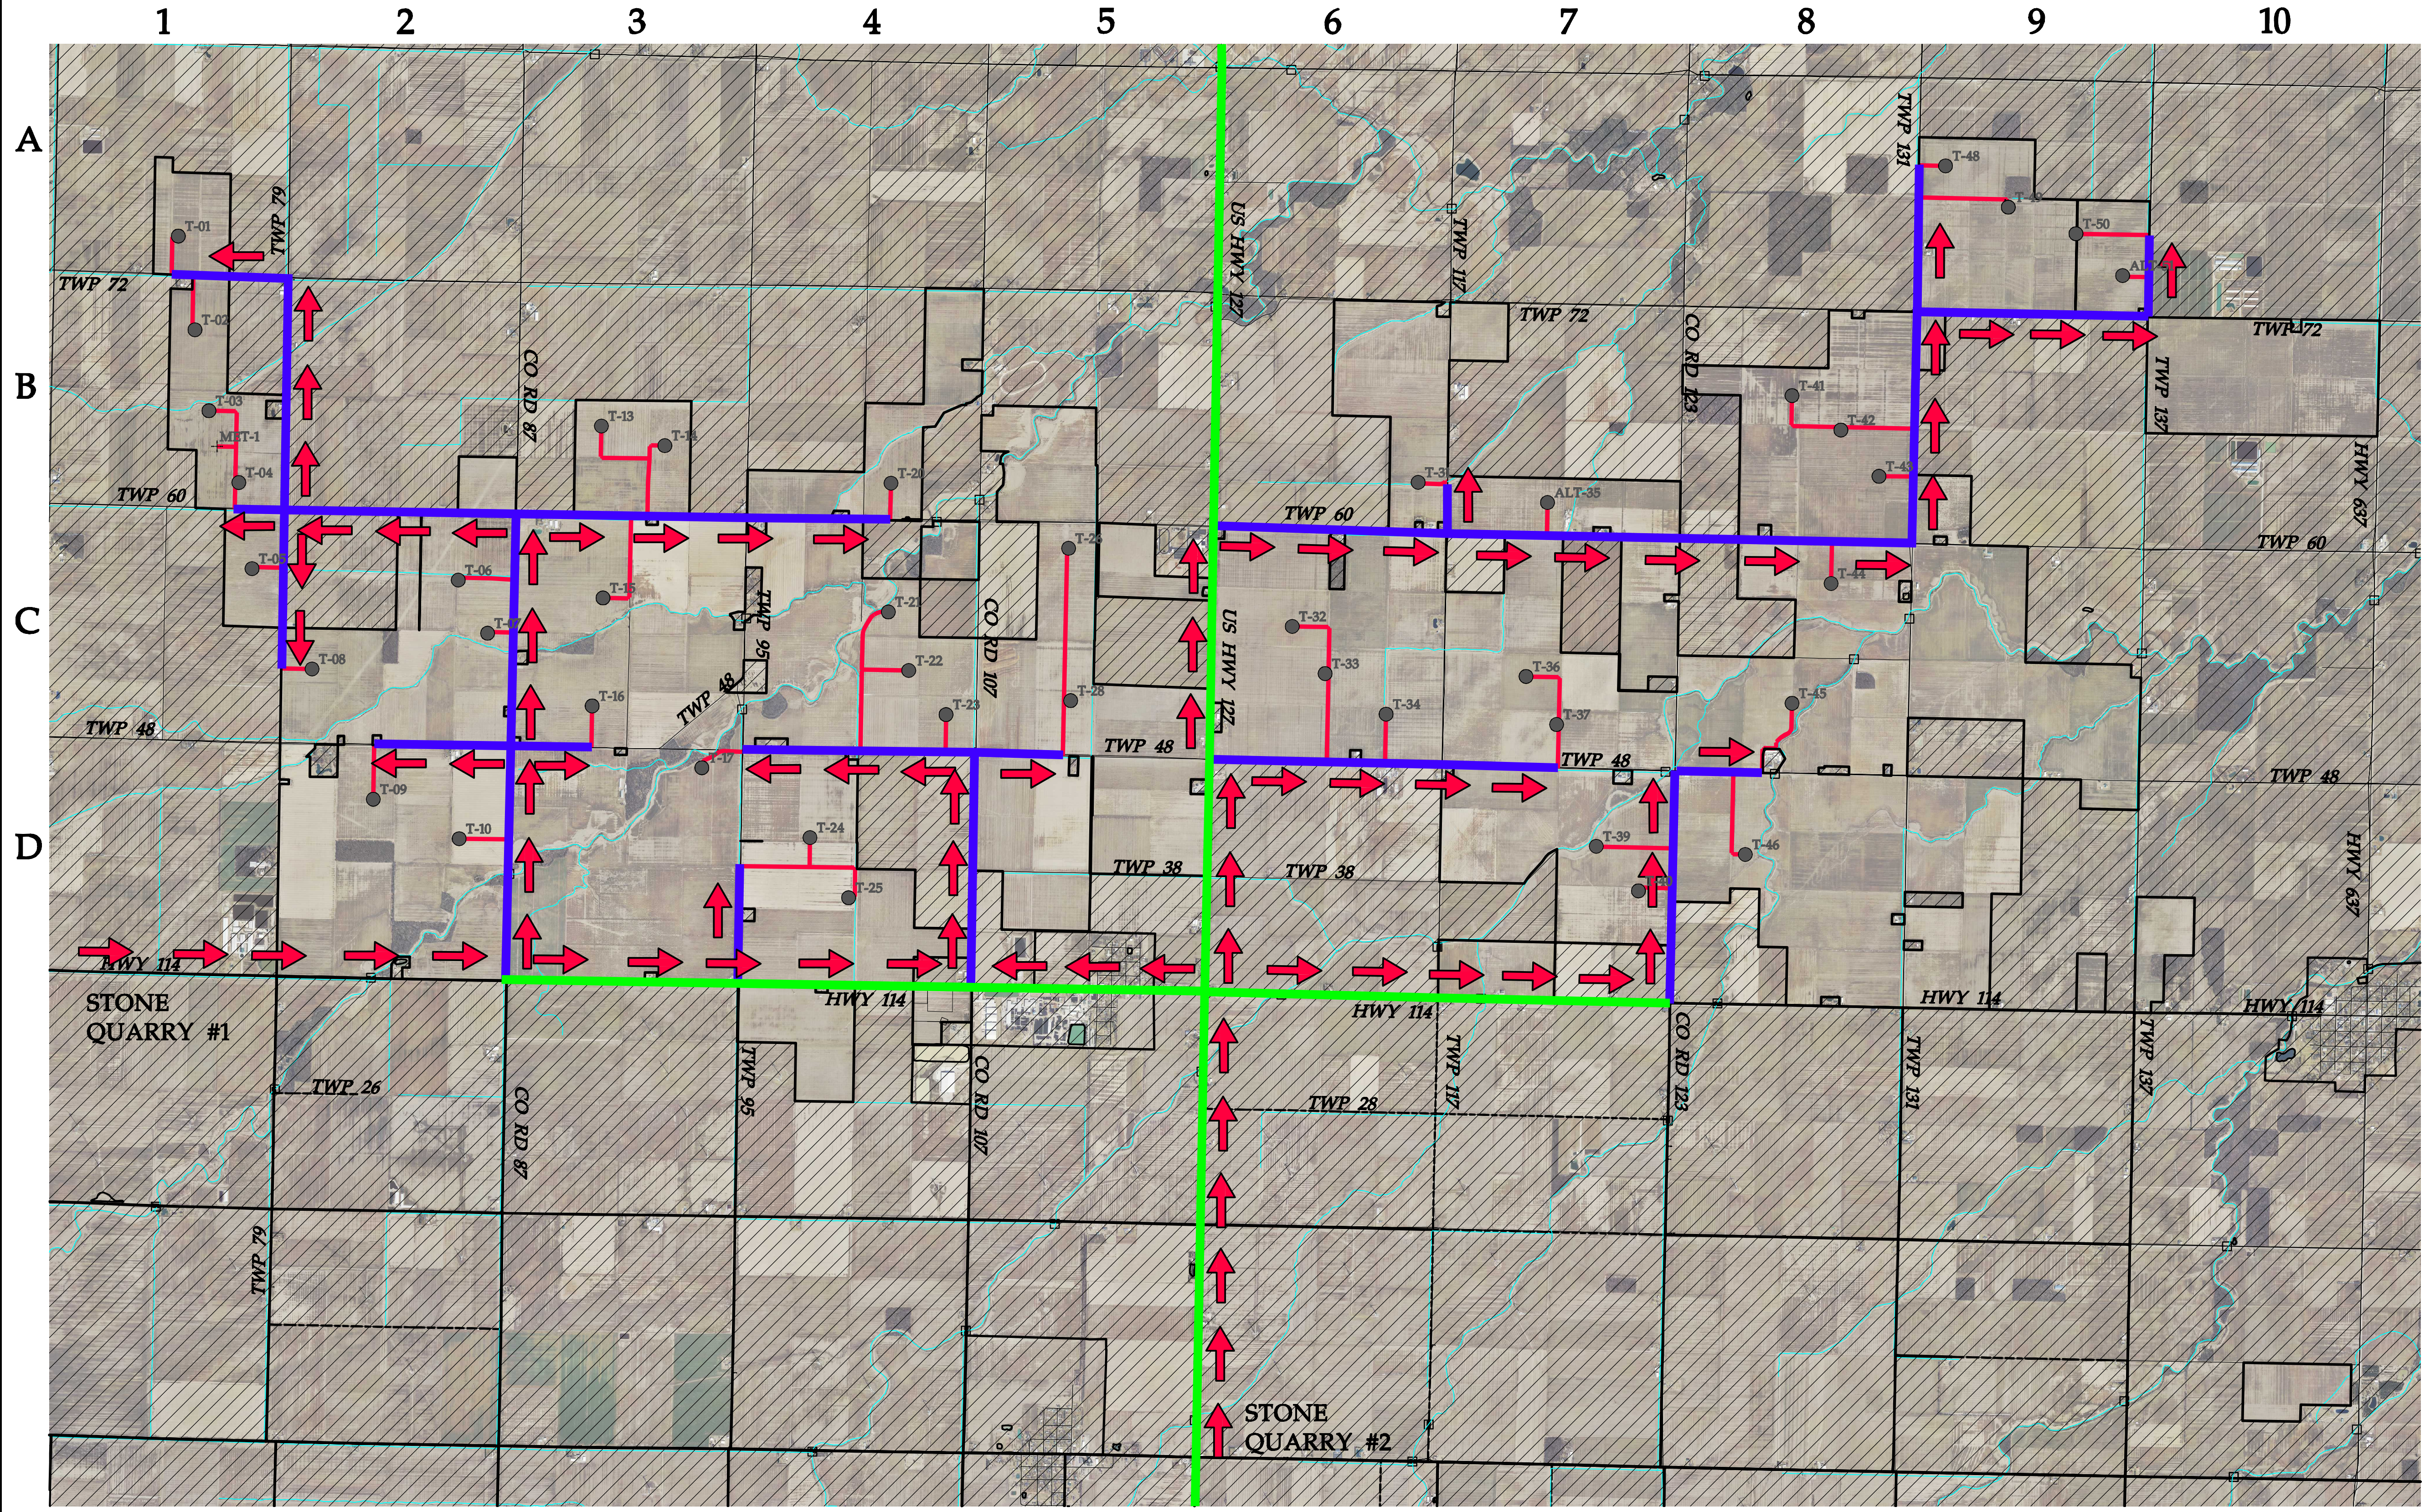

Westwood

Westwood Professional Services, Inc.
7699 Anagram Drive
Eden Prairie, MN 55344

PHONE 952-937-5150
FAX 952-937-5822
TOLL FREE 1-888-937-5150
www.westwoodps.com

Designed:	KLK
Checked:	SJB
Drawn:	KLK
As-Built Drawing:	
Revisions:	
DATE	DESCRIPTION


Prepared for:

IEA | POWER FORWARD
INFRASTRUCTURE & ENERGY ALTERNATIVES

2647 Waterfront Parkway E. Dr. #100
Indianapolis, IN 47842

STARWOOD
ENERGY GROUP

591 West Putnam Avenue
Greenwich, CT 06830

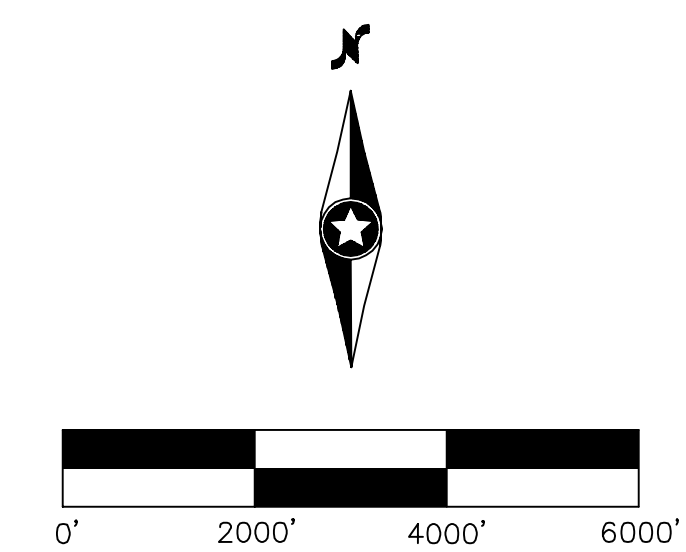

Northwest Ohio Wind Project

Paulding, Ohio

Aggregate Haul Route Plan

Not For Construction

Array Date: 11/11/2014

Date: 08/29/2017

Sheet: 33 OF 36

A
B
C
D
E
F
G
H



LEGEND:

- PUBLIC TEMPORARY INTERSECTION DRIVE SURFACE
- INTERSECTION CLEAR ZONE
- OUT OF PROJECT BOUNDARY
- PROPOSED CRANE PATH
- GL
- PROPOSED DISTURBANCE LIMITS
- PROPOSED EROSION/SEDIMENT CONTROL
- EXISTING OVERHEAD POWER
- EXISTING CULVERT
- EXISTING 10' CONTOURS
- EXISTING 2' CONTOURS
- PROPOSED CULVERT
- DELIVERY DIRECTION

NOTE: 150' RADII IS A ASSUMED VALUE. DESIGN RADII MAY CHANGE BASED ON MANUFACTURER'S TURBINE DELIVERY SPECIFICATIONS.



Westwood Professional Services, Inc.
7699 Anagram Drive
Eden Prairie, MN 55344
PHONE 952-937-5150
FAX 952-937-5822
TOLL FREE 1-888-937-5150
www.westwoodps.com

Designed: KLG	
Checked: SJB	
Drawn: KLG	
As-Built Drawing:	
Revisions:	
#	DATE DESCRIPTION


Prepared for:



2647 Waterfront Parkway E. Dr. #100
Indianapolis, IN 47842



591 West Putnam Avenue
Greenwich, CT 06830

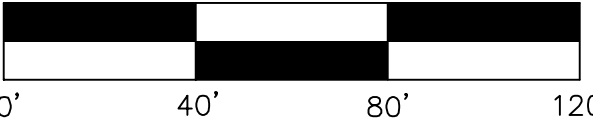

Northwest Ohio Wind Project

Paulding, Ohio

Intersection Type A

Not For Construction

Array Date: 11/11/2014

Date: 08/29/2017

Sheet: 34 OF 36

A
B
C
D
E
F
G
H



LEGEND:

- PUBLIC TEMPORARY INTERSECTION DRIVE SURFACE
- INTERSECTION CLEAR ZONE
- OUT OF PROJECT BOUNDARY
- PROPOSED CRANE PATH
- GL
- PROPOSED DISTURBANCE LIMITS
- PROPOSED EROSION/SEDIMENT CONTROL
- EXISTING OVERHEAD POWER
- EXISTING CULVERT
- EXISTING 10' CONTOURS
- EXISTING 2' CONTOURS
- PROPOSED CULVERT
- DELIVERY DIRECTION

NOTE: 150' RADII IS A ASSUMED VALUE. DESIGN RADII MAY CHANGE BASED ON MANUFACTURER'S TURBINE DELIVERY SPECIFICATIONS.



Westwood Professional Services, Inc.
7699 Anagram Drive
Eden Prairie, MN 55344
PHONE 952-937-5150
FAX 952-937-5822
TOLL FREE 1-888-937-5150
www.westwoodps.com

Designed: KLG	
Checked: SJB	
Drawn: KLG	
As-Built Drawing:	
Revisions:	
#	DATE DESCRIPTION


Prepared for:



2647 Waterfront Parkway E. Dr. #100
Indianapolis, IN 47842



591 West Putnam Avenue
Greenwich, CT 06830

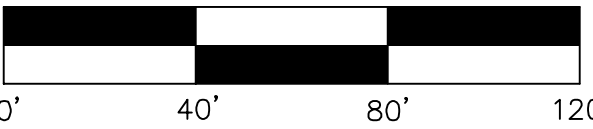

Northwest
Ohio Wind
Project
Paulding, Ohio

Intersection Type B


Not For Construction

Array Date: 11/11/2014

Date: 08/29/2017

Sheet: 35 OF 36

A
B
C
D
E
F
G
H

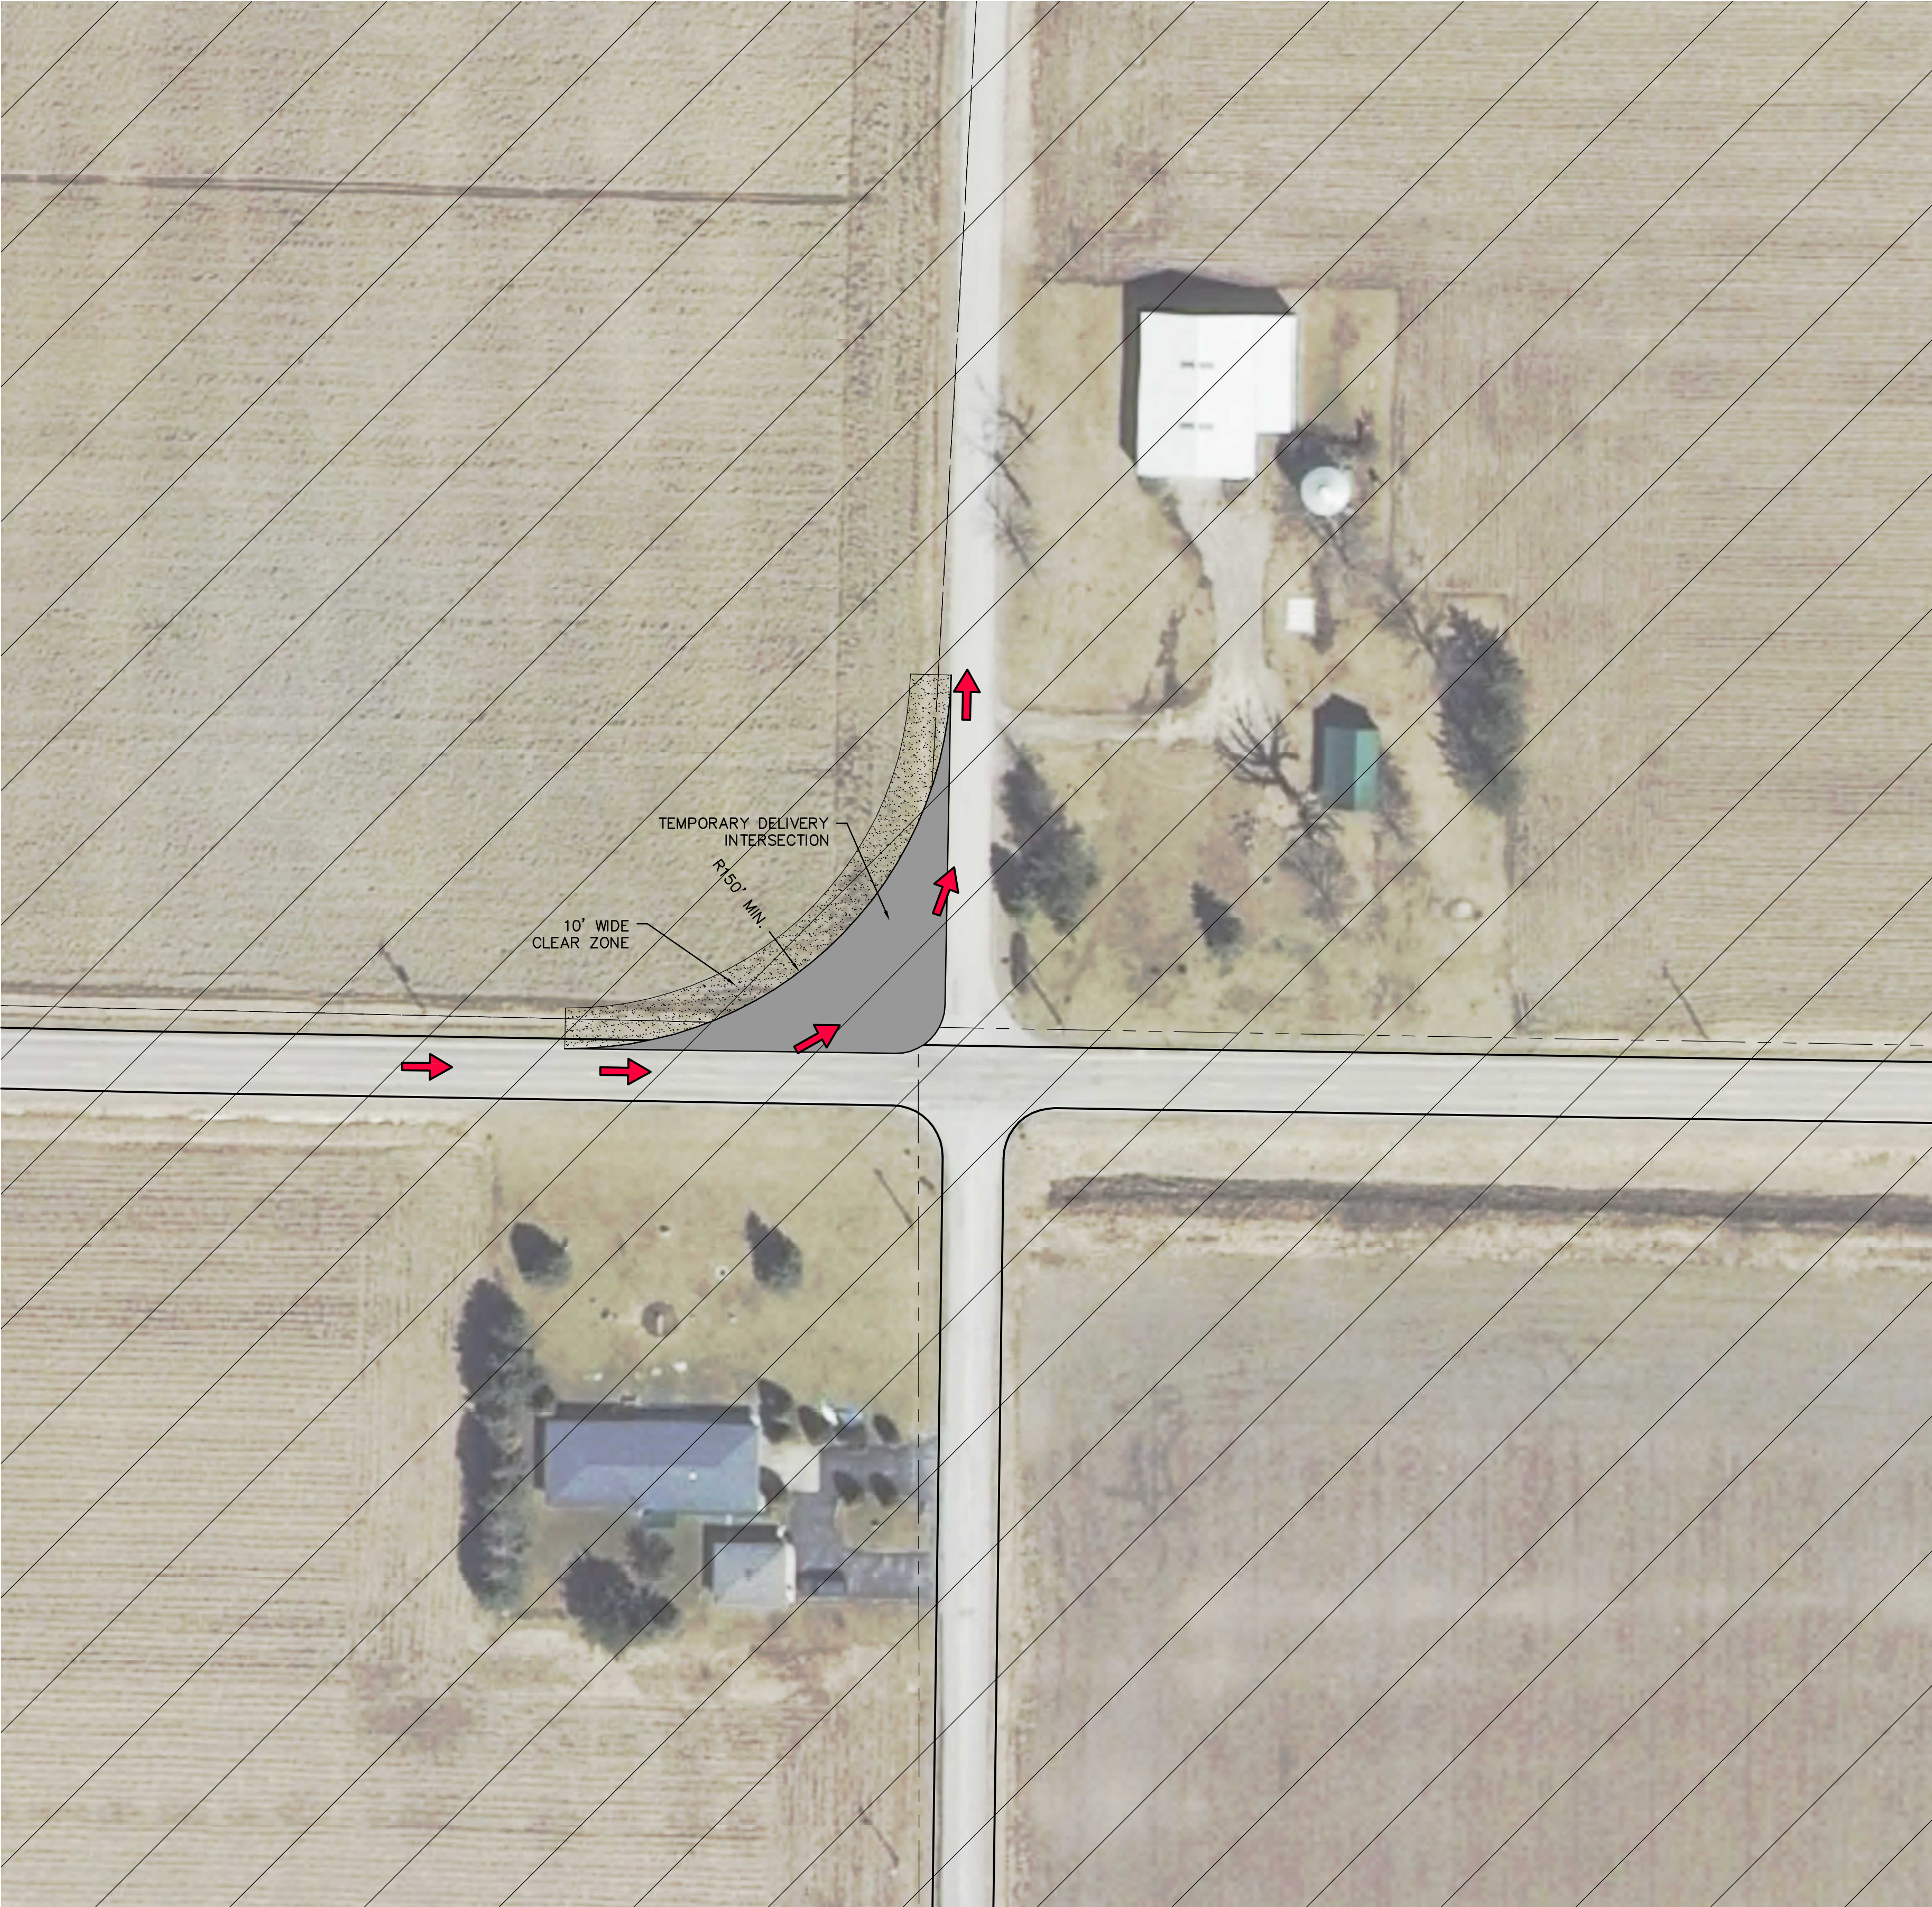

LEGEND:

	PUBLIC TEMPORARY INTERSECTION DRIVE SURFACE
	INTERSECTION CLEAR ZONE
	OUT OF PROJECT BOUNDARY
	PROPOSED CRANE PATH
	PROPOSED DISTURBANCE LIMITS
	PROPOSED EROSION/SEDIMENT CONTROL
	EXISTING OVERHEAD POWER
	EXISTING CULVERT
	EXISTING 10' CONTOURS
	EXISTING 2' CONTOURS
	PROPOSED CULVERT
	DELIVERY DIRECTION

NOTE: 150' RADII IS A ASSUMED VALUE. DESIGN RADII MAY CHANGE BASED ON MANUFACTURER'S TURBINE DELIVERY SPECIFICATIONS.

Westwood Professional Services, Inc.
7699 Anagram Drive
Eden Prairie, MN 55344

PHONE 952-937-5150
FAX 952-937-5822
TOLL FREE 1-888-937-5150
www.westwoodps.com

Designed: KLG	
Checked: SJB	
Drawn: KLG	
As-Built Drawing:	
Revisions:	
#	DATE DESCRIPTION


Prepared for:



2647 Waterfront Parkway E. Dr. #100
Indianapolis, IN 47842



591 West Putnam Avenue
Greenwich, CT 06830

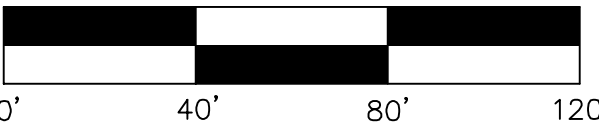

Northwest Ohio Wind Project

Paulding, Ohio

Intersection Type C

Not For Construction

Array Date: 11/11/2014

Date: 08/29/2017

Sheet: 36 OF 36

This foregoing document was electronically filed with the Public Utilities

Commission of Ohio Docketing Information System on

9/1/2017 3:37:18 PM

in

Case No(s). 13-0197-EL-BGN

Summary: Notification of Compliance with Condition 6 -- Drawings for Final Design Plan (Part 5 of 5) electronically filed by Mr. William V Vorys on behalf of Trishe Wind Ohio, LLC