


SEE SHEET 13

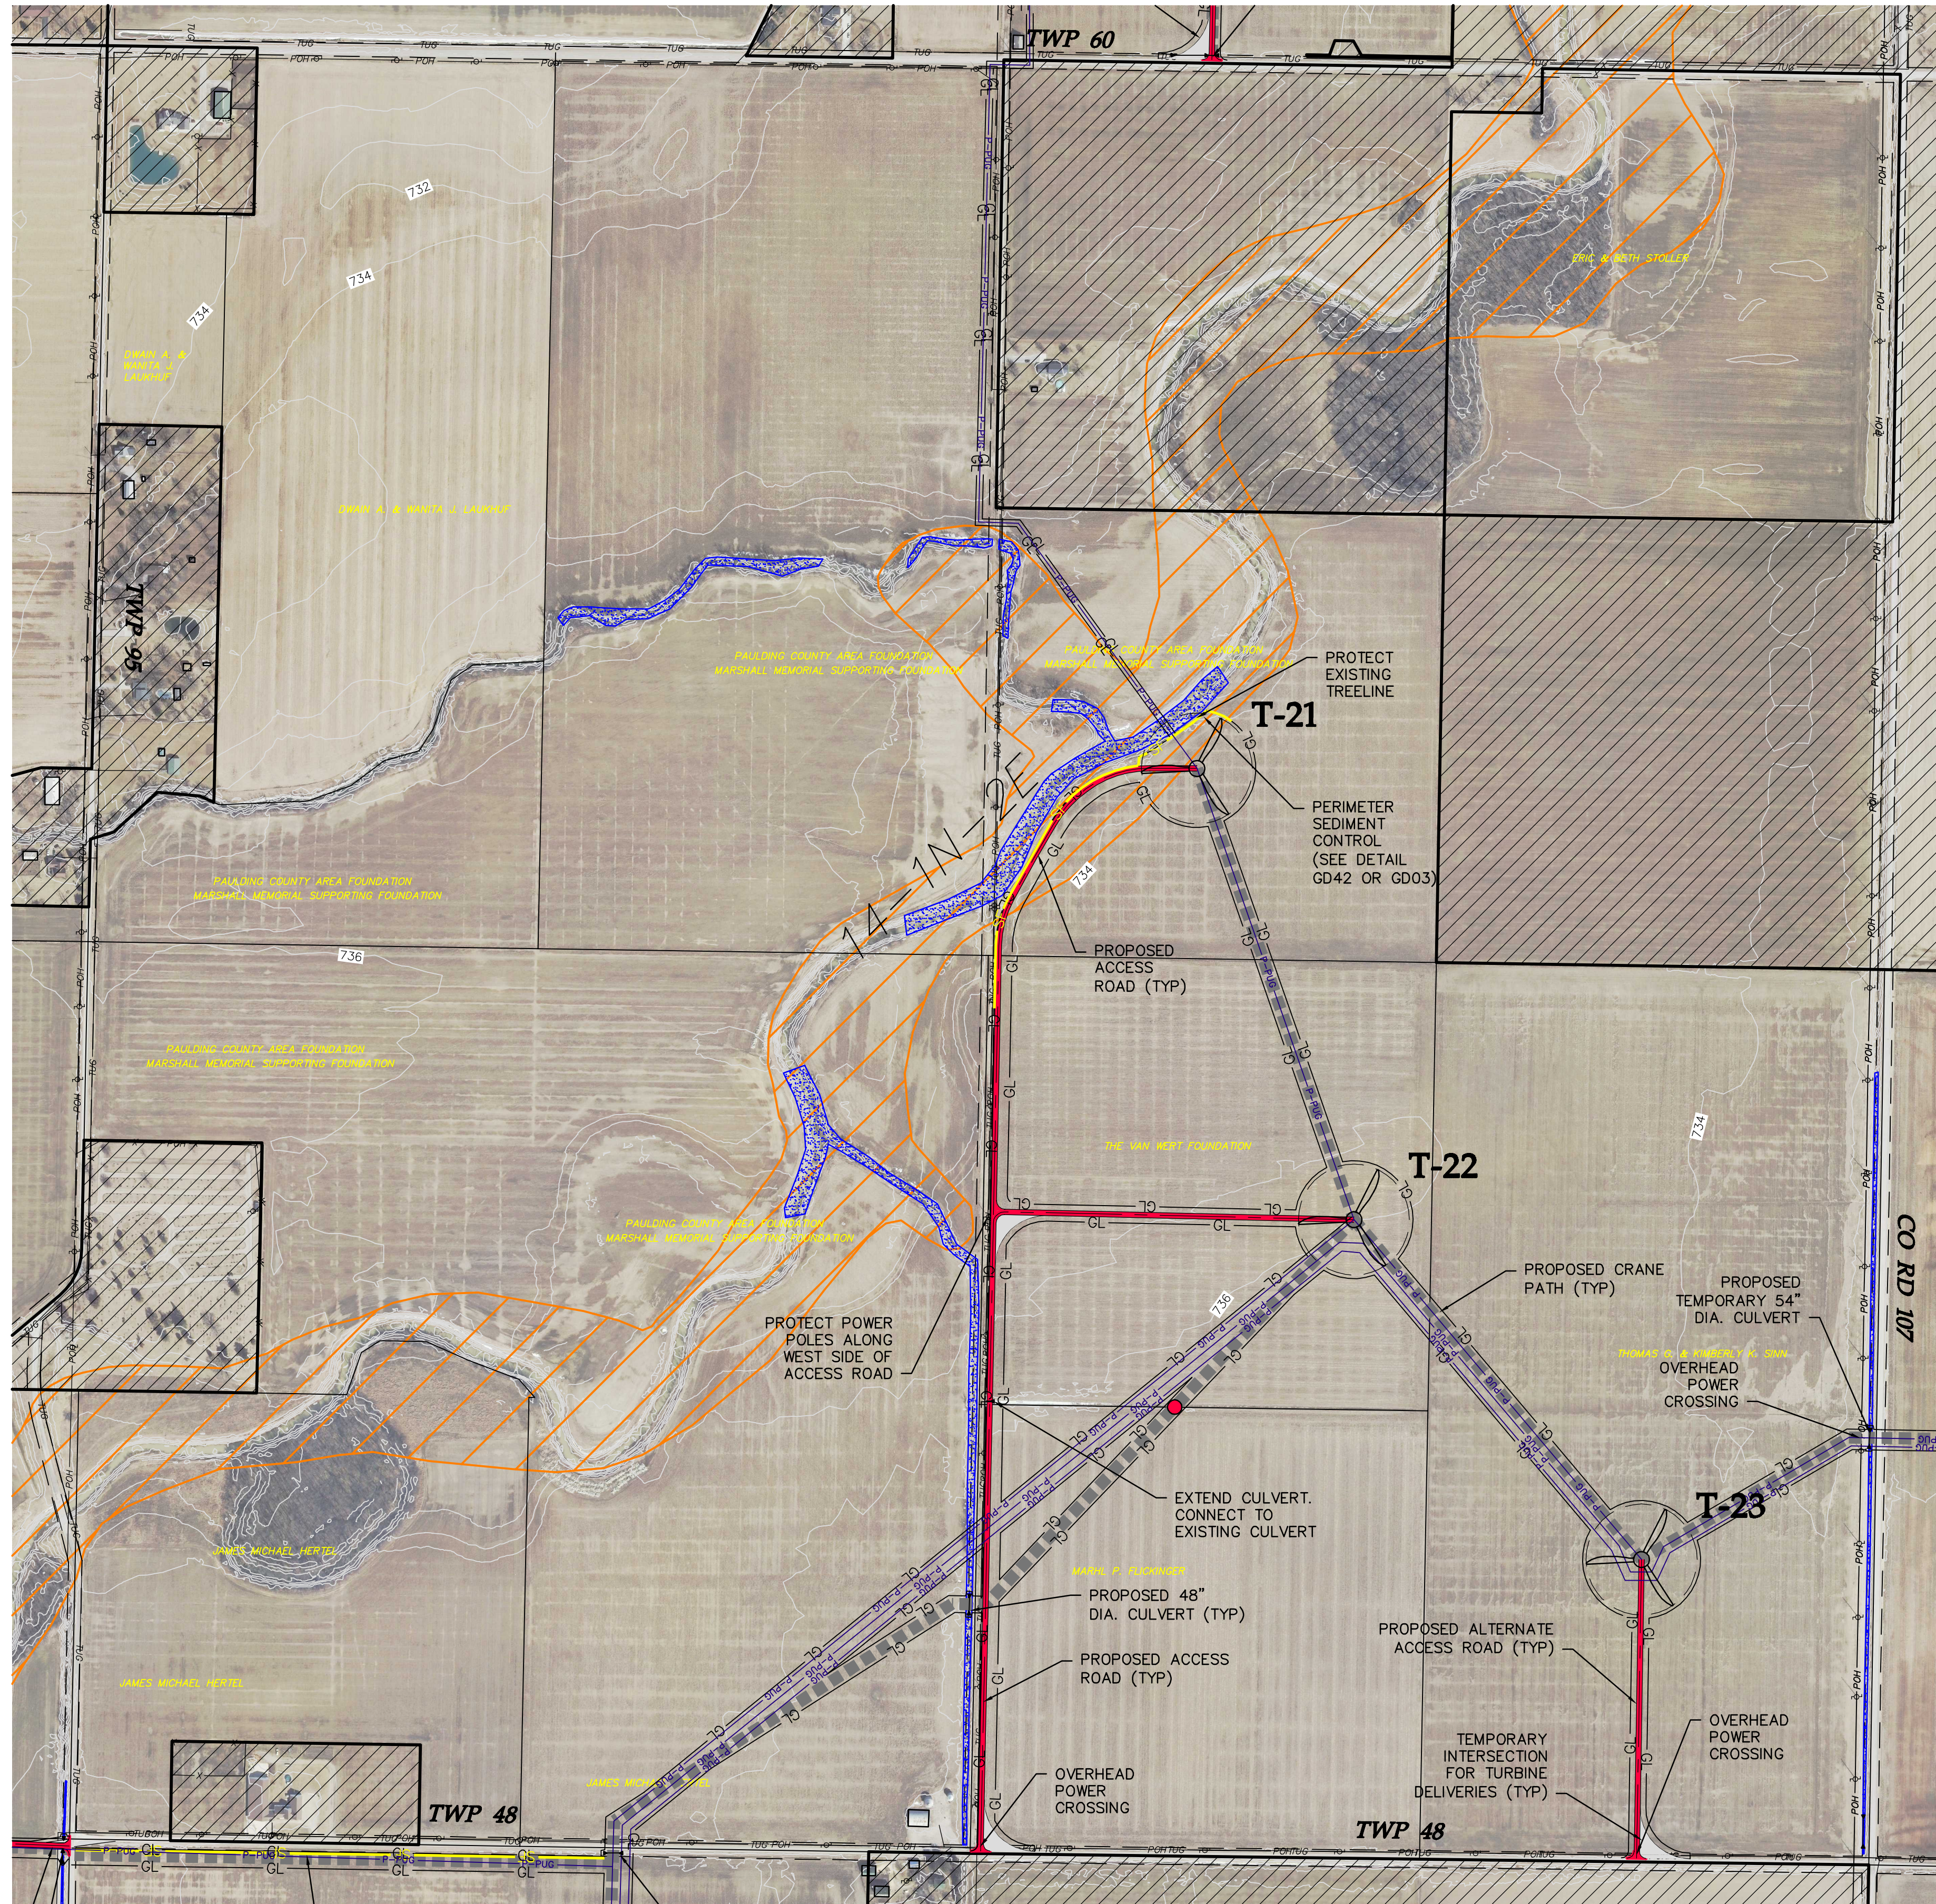

SEE SHEET 27

LEGEND:

- TURBINE LOCATION
- T-XX TURBINE NUMBER
- PROPOSED ACCESS ROAD
- PROPOSED CRANE PATH
- PROPOSED UNDERGROUND COLLECTION
- PROPOSED DISTURBANCE LIMITS
- PROPOSED EROSION/SEDIMENT CONTROL
- EXISTING OVERHEAD POWER
- EXISTING OIL/GAS PIPELINE
- EXISTING TELEPHONE LINE
- EXISTING CABLE LINE
- EXISTING RIGHT OF WAY
- EXISTING 10' CONTOURS
- EXISTING 2' CONTOURS
- DELINEATED WETLAND
- EXISTING ROAD
- OUT OF PROJECT BOUNDARY
- FEMA FLOODPLAIN BOUNDARY
- PROPOSED CULVERT
- POTENTIAL CRANE MAT LOCATIONS

NOTE: PLANS DO NOT DETAIL VARIOUS COUNTY/TOWNSHIP ROAD SECTION UPGRADES OR WIDENING REQUIRED FOR CONSTRUCTION DELIVERIES PER THE ROAD MAINTENANCE AGREEMENT BETWEEN PROJECT OWNER AND PAULDING COUNTY.

Westwood

Phone (952) 937-5150 7699 Anagram Drive
Fax (952) 937-5822 Eden Prairie, MN 55344
Toll Free (888) 937-5150 westwoodps.com
Westwood Professional Services, Inc.

Designed: KLG

Checked: SJB

Drawn: KLG

As-Built Drawing:

Revisions: DATE DESCRIPTION

A 08/29/17 60% plans


Prepared for:



2647 Waterfront Parkway E. Dr. #100
Indianapolis, IN 47842



591 West Putnam Avenue
Greenwich, CT 06830

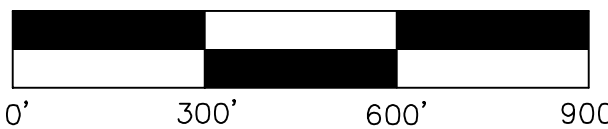

Northwest Ohio Wind Project

Paulding, Ohio


Civil Site Plan T21 T22 T23

Not For Construction


Array Date: 08/14/2017

Date: 08/29/2017

Sheet: 20 OF 36

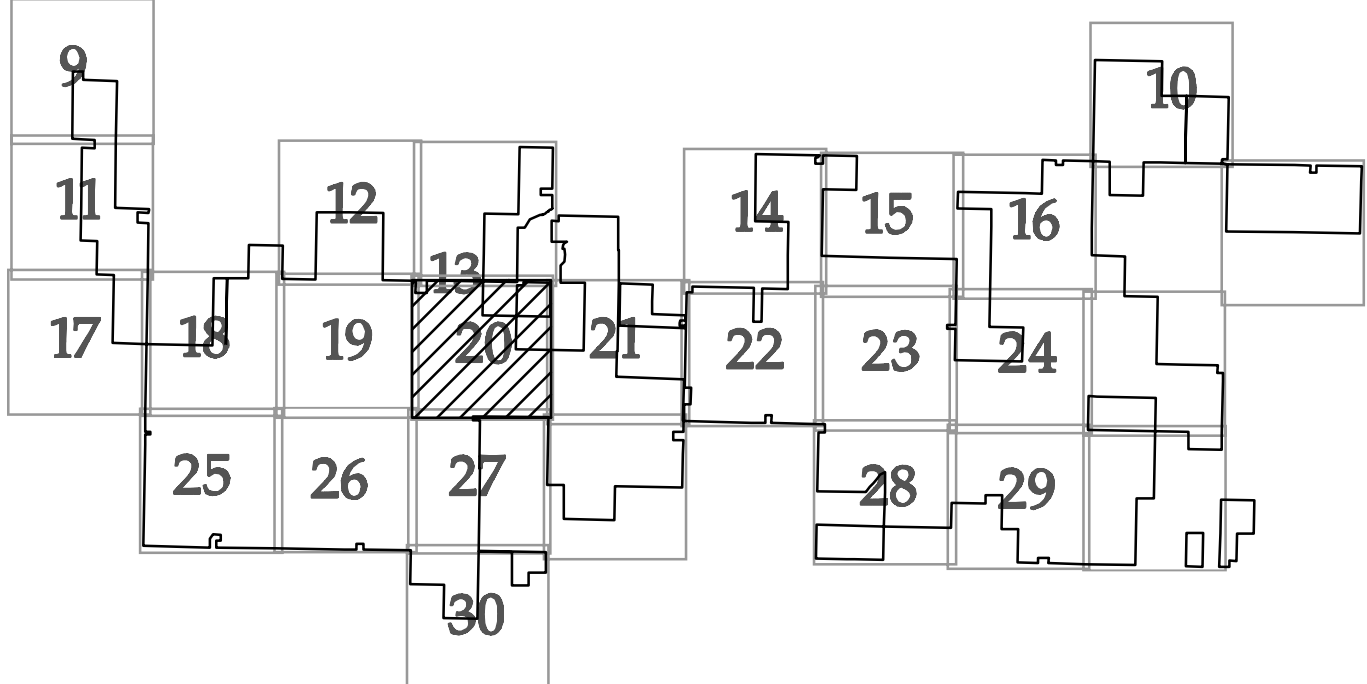

KEY MAP

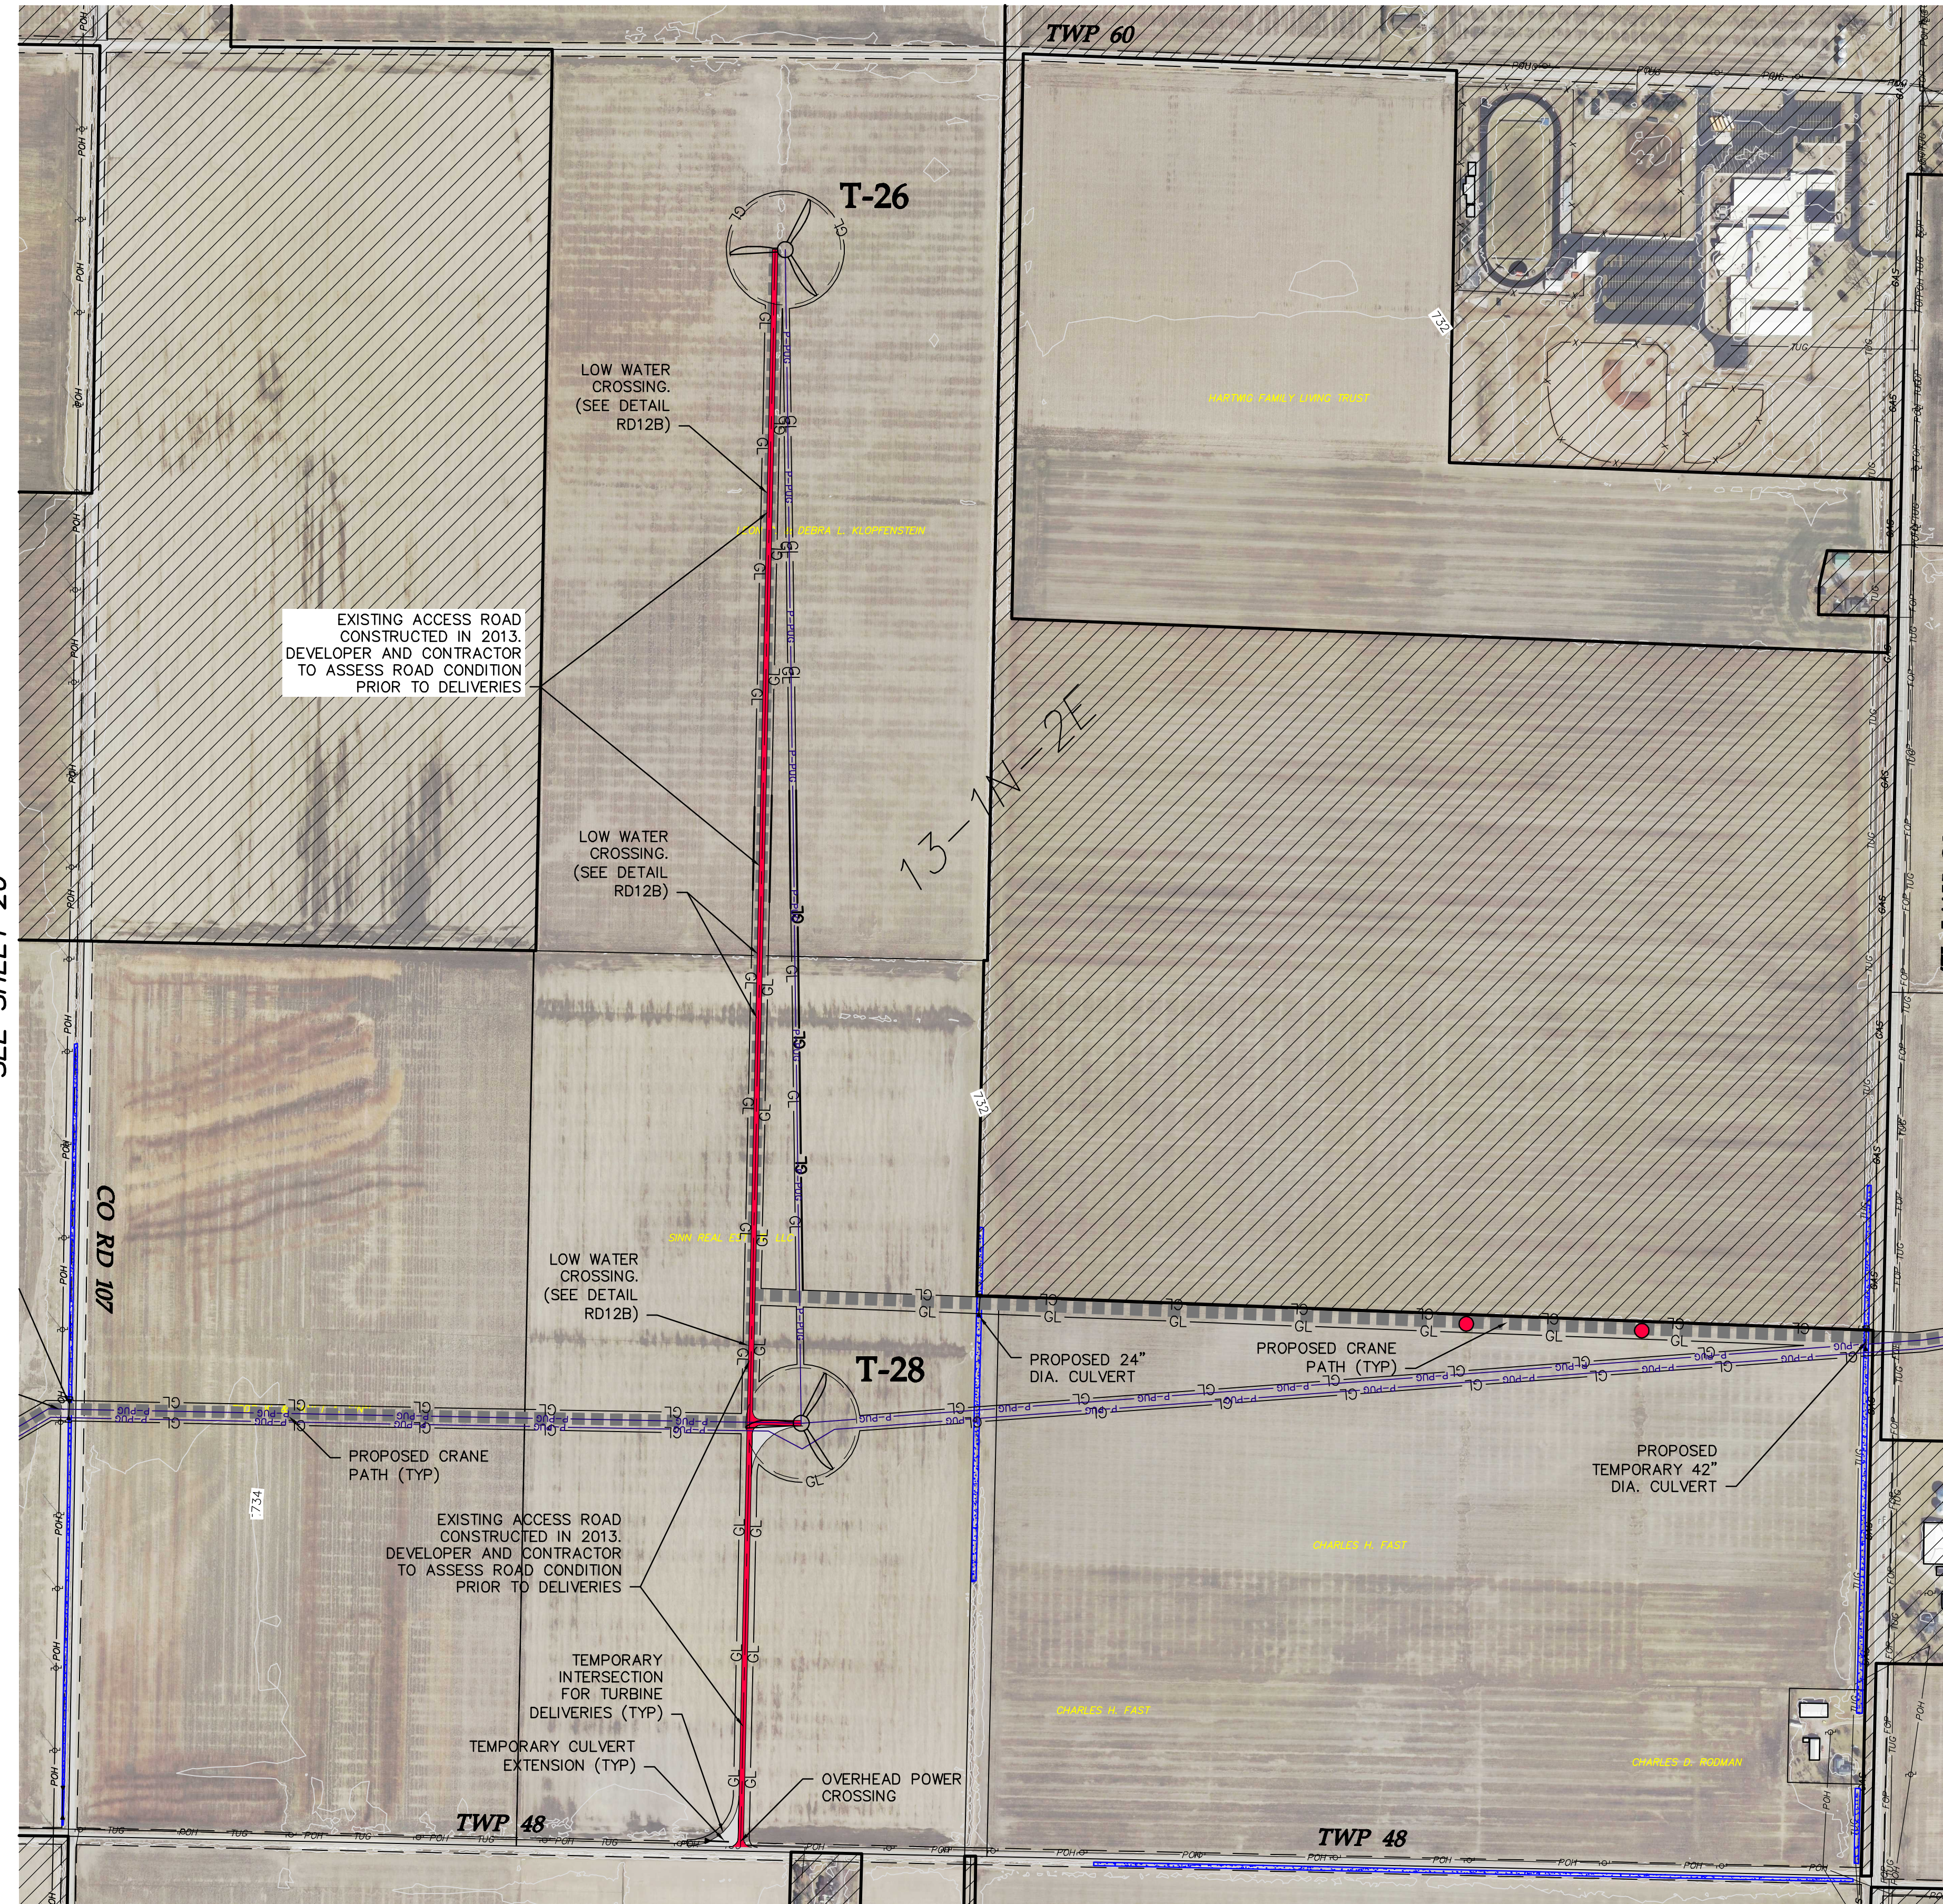

LEGEND:

- TURBINE LOCATION
- T-XX TURBINE NUMBER
- PROPOSED ACCESS ROAD
- PROPOSED CRANE PATH
- PROPOSED UNDERGROUND COLLECTION
- GL PROPOSED DISTURBANCE LIMITS
- CT PROPOSED EROSION/SEDIMENT CONTROL
- POH EXISTING OVERHEAD POWER
- GAS EXISTING OIL/GAS PIPELINE
- TUG EXISTING TELEPHONE LINE
- CTV EXISTING CABLE LINE
- 950 EXISTING RIGHT OF WAY
- EXISTING 10' CONTOURS
- EXISTING 2' CONTOURS
- DELINEATED WETLAND
- EXISTING ROAD
- OUT OF PROJECT BOUNDARY
- FEMA FLOODPLAIN BOUNDARY
- PROPOSED CULVERT
- POTENTIAL CRANE MAT LOCATIONS

NOTE: PLANS DO NOT DETAIL VARIOUS COUNTY/TOWNSHIP ROAD SECTION UPGRADES OR WIDENING REQUIRED FOR CONSTRUCTION DELIVERIES PER THE ROAD MAINTENANCE AGREEMENT BETWEEN PROJECT OWNER AND PAULDING COUNTY.

Designed: KLG
Checked: SJB
Drawn: KLG

As-Built Drawing:

Revisions:	DATE	DESCRIPTION
A	08/29/17	60% plans


Prepared for:



2647 Waterfront Parkway E. Dr. #100
Indianapolis, IN 47842



591 West Putnam Avenue
Greenwich, CT 06830

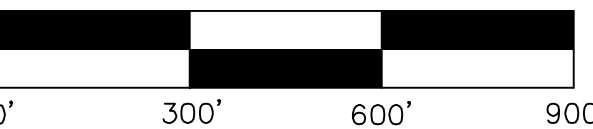

Northwest
Ohio Wind
Project
Paulding, Ohio


Civil Site Plan T26 T28

Not For Construction

Array Date: 08/14/2017


Date: 08/29/2017

Sheet: 21 OF 36

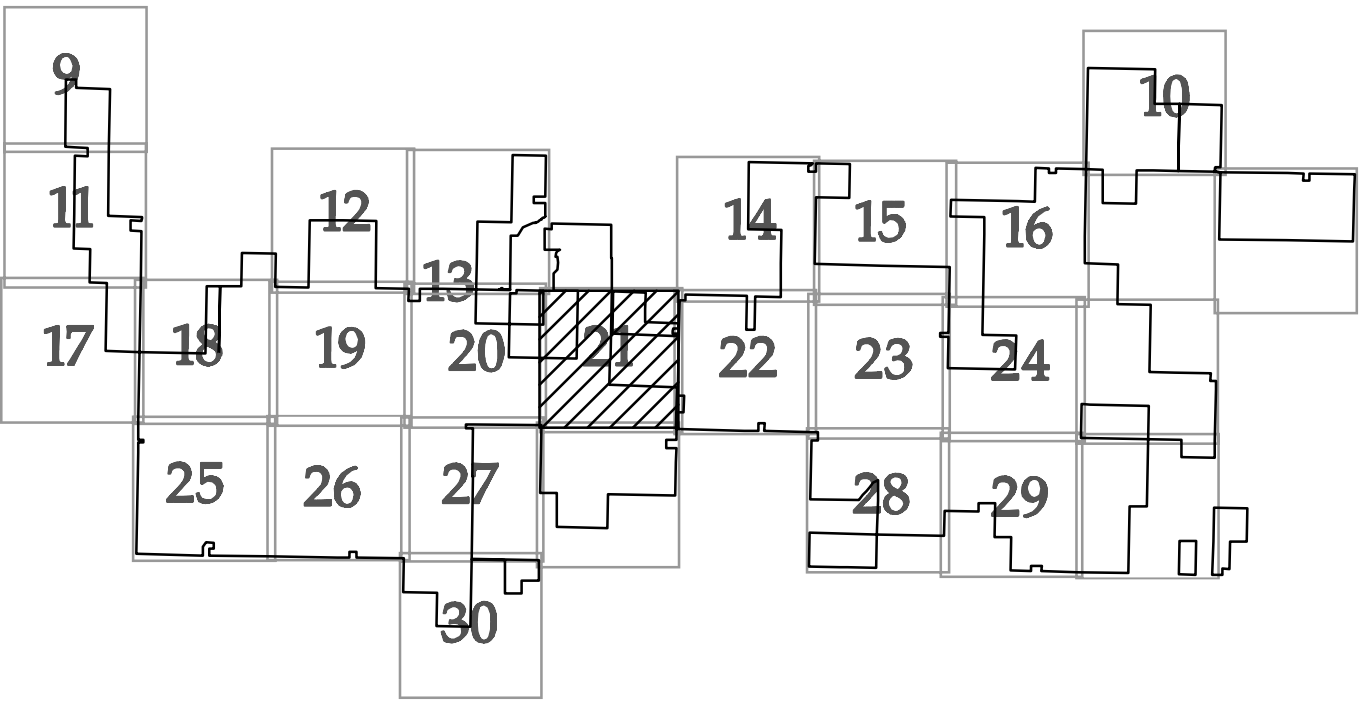

KEY MAP

SEE SHEET 14

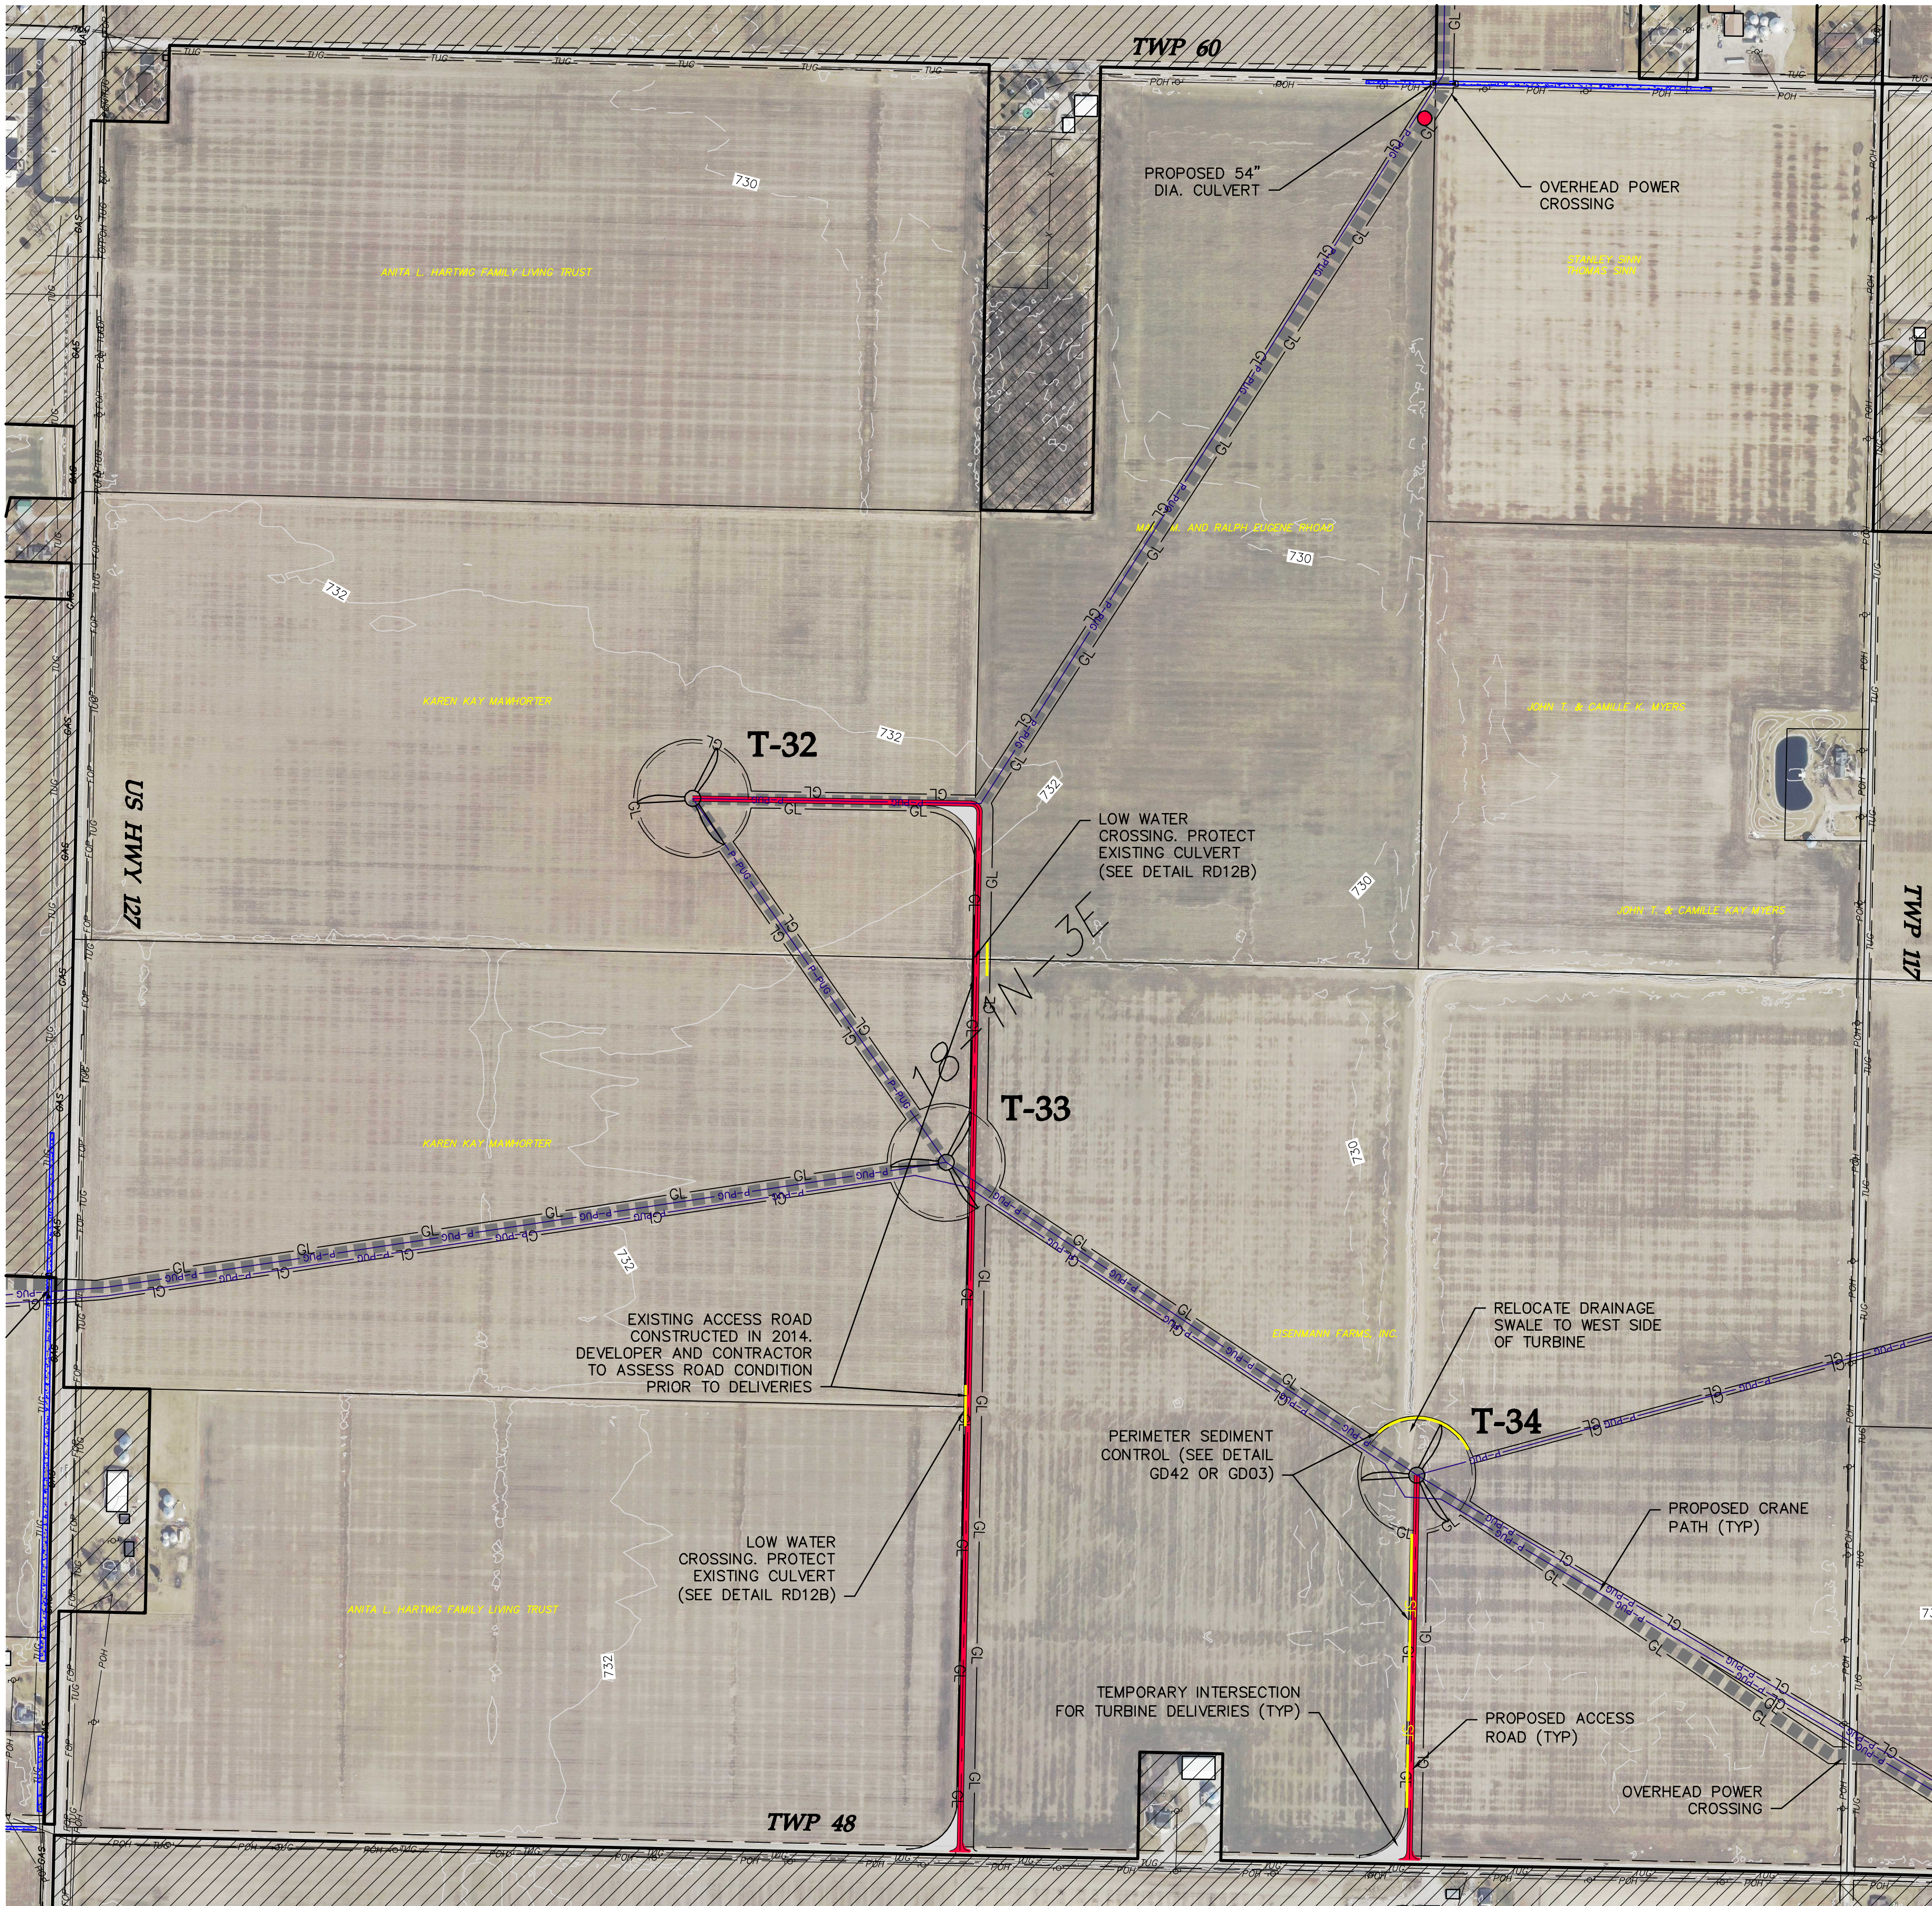

LEGEND:

- TURBINE LOCATION
- T-XX TURBINE NUMBER
- PROPOSED ACCESS ROAD
- PROPOSED CRANE PATH
- PROPOSED UNDERGROUND COLLECTION
- PROPOSED DISTURBANCE LIMITS
- PROPOSED EROSION/SEDIMENT CONTROL
- EXISTING OVERHEAD POWER
- EXISTING OIL/GAS PIPELINE
- EXISTING TELEPHONE LINE
- EXISTING CABLE LINE
- EXISTING RIGHT OF WAY
- EXISTING 10' CONTOURS
- EXISTING 2' CONTOURS
- DELINEATED WETLAND
- EXISTING ROAD
- OUT OF PROJECT BOUNDARY
- FEMA FLOODPLAIN BOUNDARY
- PROPOSED CULVERT
- POTENTIAL CRANE MAT LOCATIONS

NOTE: PLANS DO NOT DETAIL VARIOUS COUNTY/TOWNSHIP ROAD SECTION UPGRADES OR WIDENING REQUIRED FOR CONSTRUCTION DELIVERIES PER THE ROAD MAINTENANCE AGREEMENT BETWEEN PROJECT OWNER AND PAULDING COUNTY.

Westwood

Phone (952) 937-5150 7699 Anagram Drive
Fax (952) 937-5822 Eden Prairie, MN 55344
Toll Free (888) 937-5150 westwoodps.com
Westwood Professional Services, Inc.

Designed: KLG

Checked: SJB

Drawn: KLG

As-Built Drawing:

Revisions:	DATE	DESCRIPTION
A	08/29/17	60% plans


Prepared for:



2647 Waterfront Parkway E. Dr. #100
Indianapolis, IN 47842



591 West Putnam Avenue
Greenwich, CT 06830

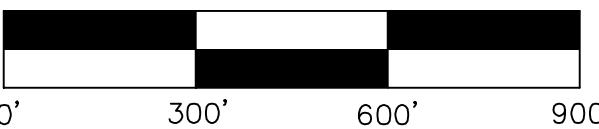

Northwest Ohio Wind Project

Paulding, Ohio


Civil Site Plan T32 T33
T34

Not For Construction

Array Date: 08/14/2017

Date: 08/29/2017

Sheet: 22 OF 36

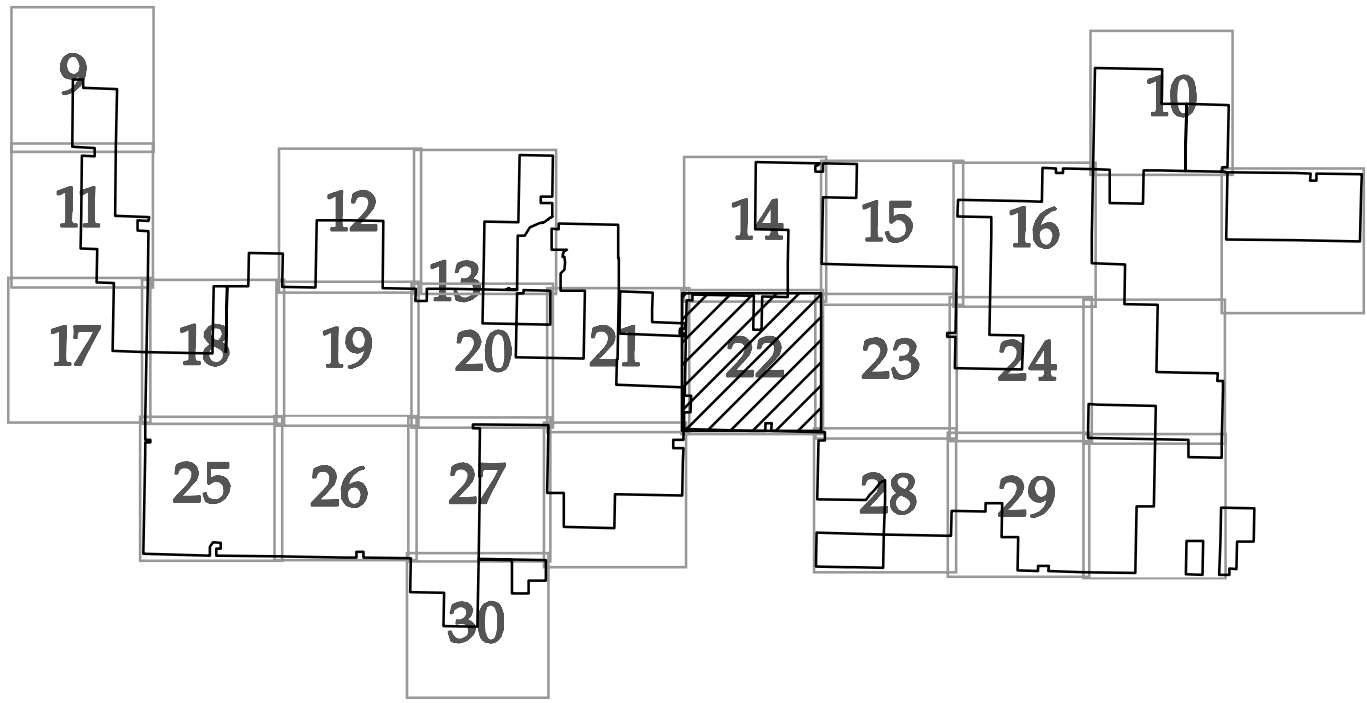

KEY MAP


SEE SHEET 15

TWP 60

17-1W-3E

SEE SHEET 24

SEE SHEET 22

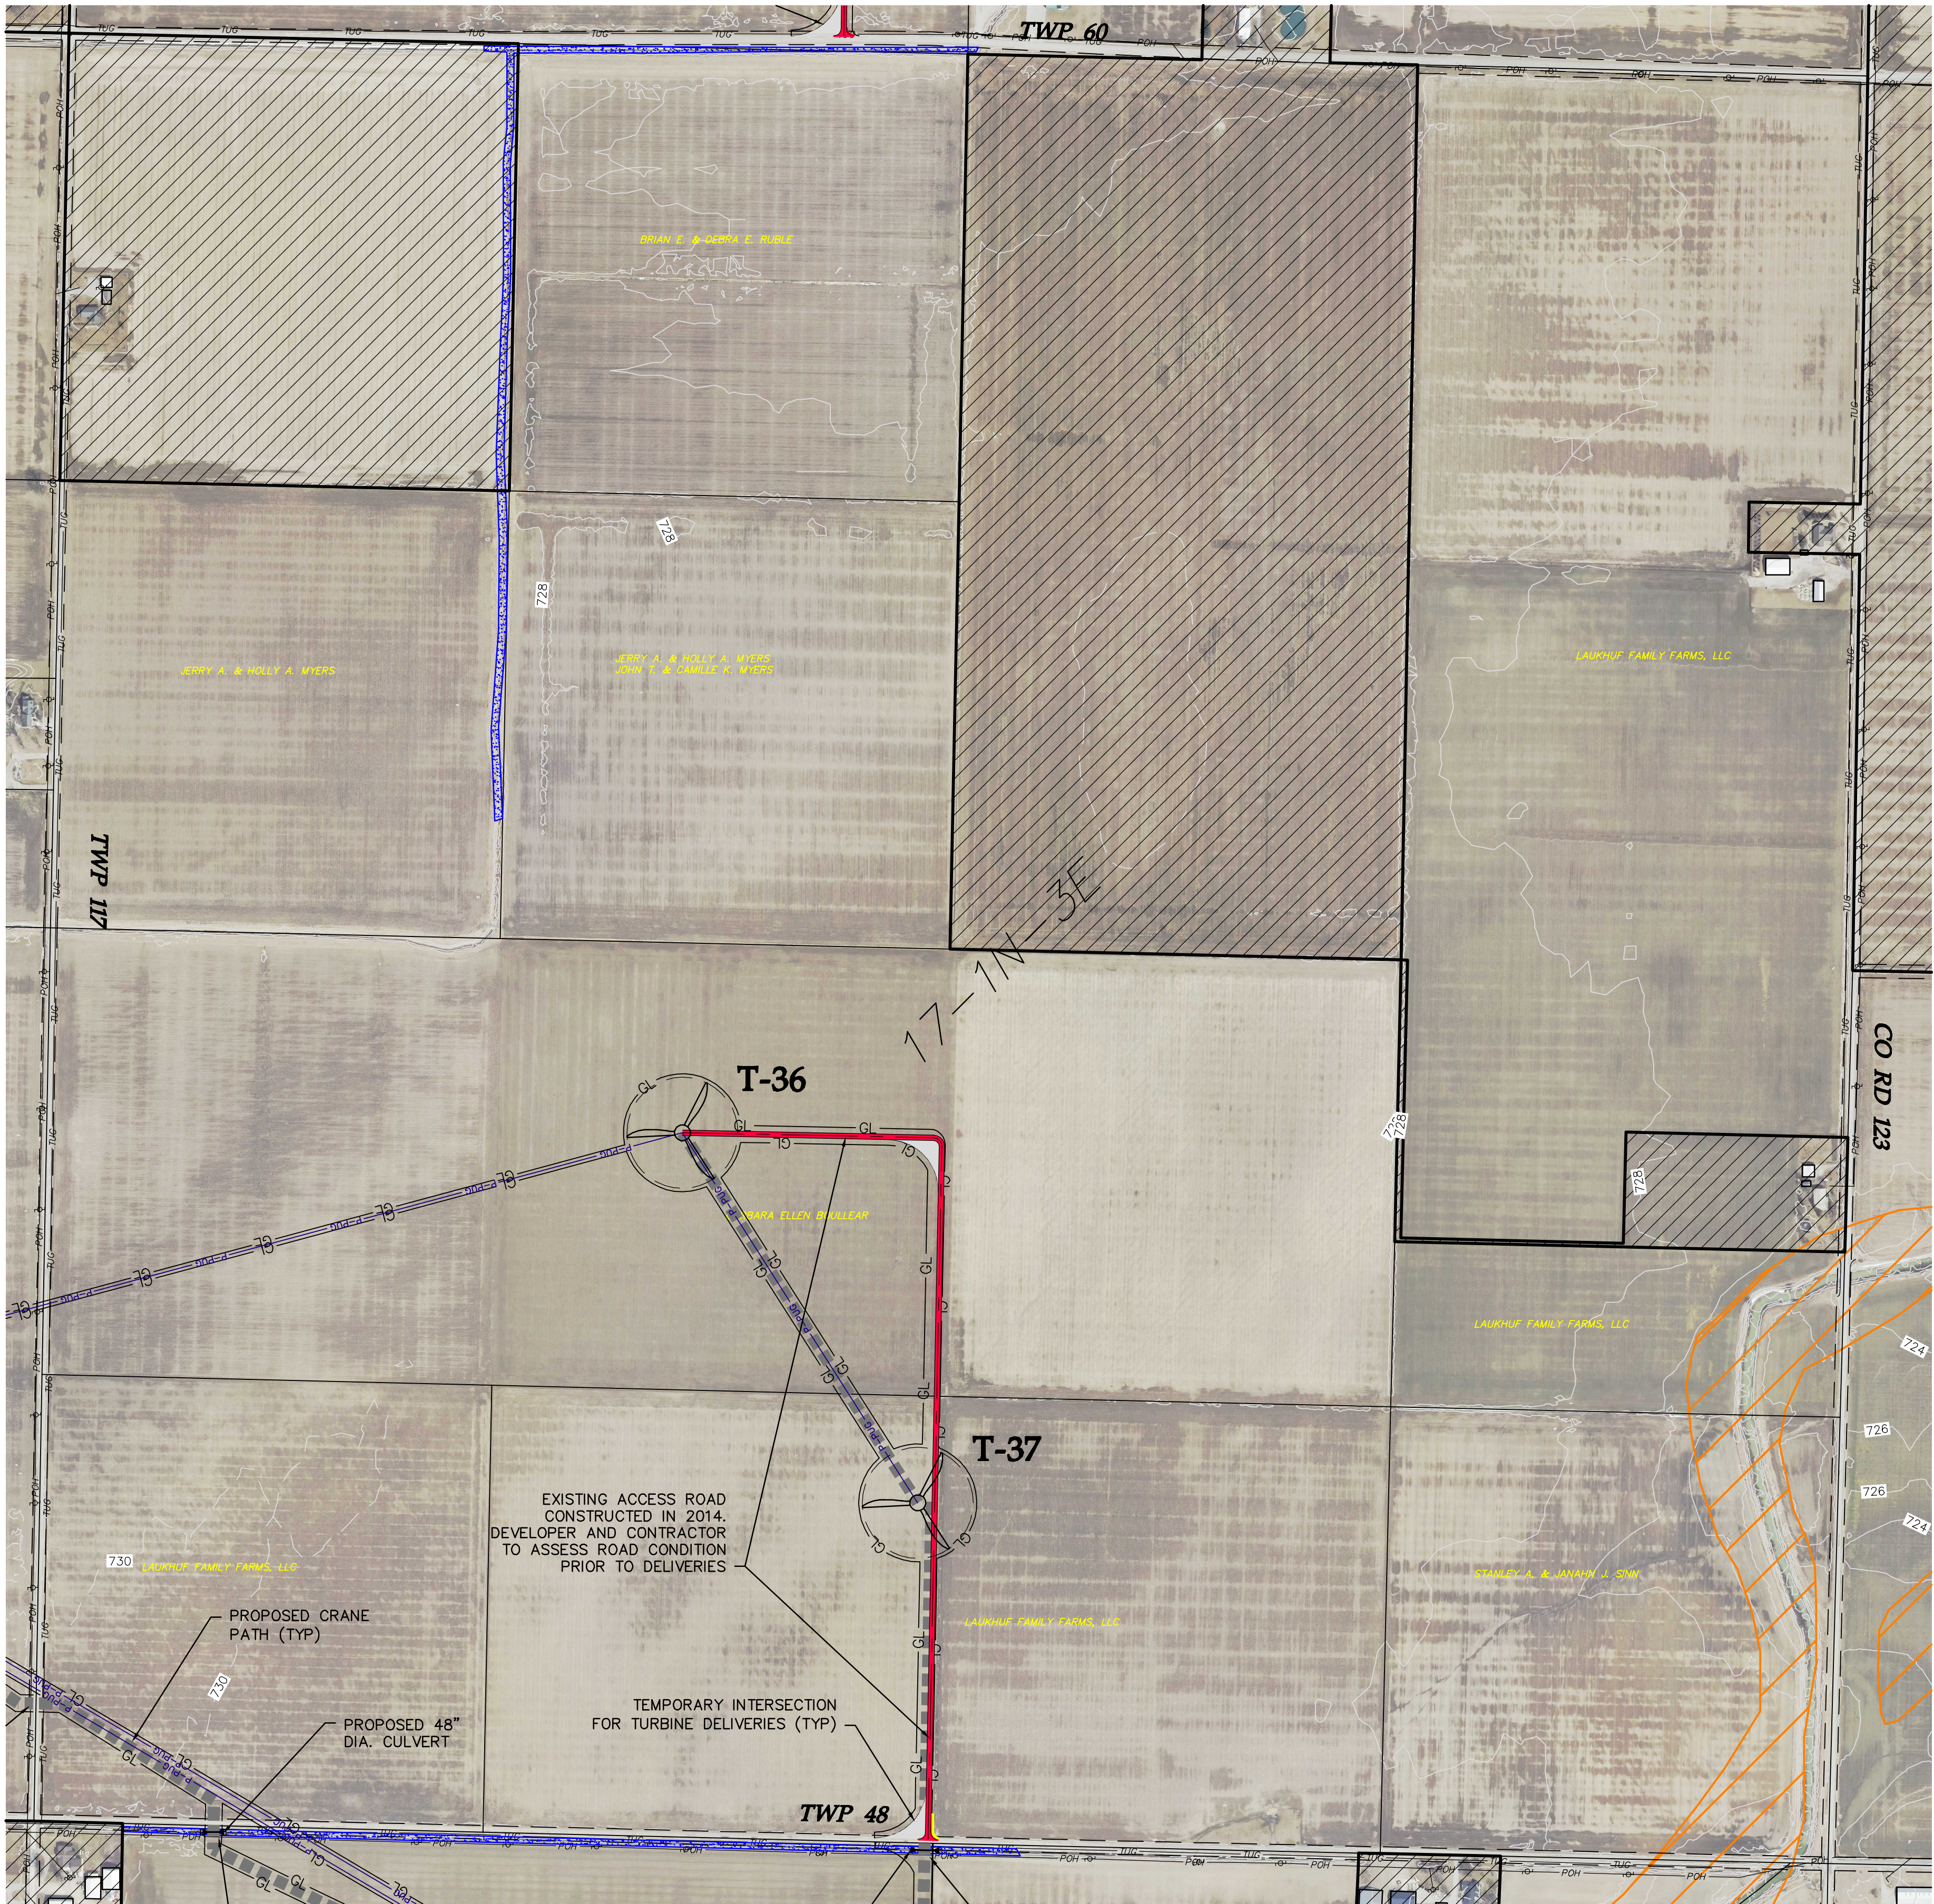

LEGEND:

- TURBINE LOCATION
- T-XX TURBINE NUMBER
- PROPOSED ACCESS ROAD
- PROPOSED CRANE PATH
- PROPOSED UNDERGROUND COLLECTION
- GL PROPOSED DISTURBANCE LIMITS
- CT PROPOSED EROSION/SEDIMENT CONTROL
- POH EXISTING OVERHEAD POWER
- GAS EXISTING OIL/GAS PIPELINE
- TUG EXISTING TELEPHONE LINE
- CTV EXISTING CABLE LINE
- EXISTING RIGHT OF WAY
- EXISTING 10' CONTOURS
- EXISTING 2' CONTOURS
- DELINEATED WETLAND
- EXISTING ROAD
- OUT OF PROJECT BOUNDARY
- FEMA FLOODPLAIN BOUNDARY
- PROPOSED CULVERT
- POTENTIAL CRANE MAT LOCATIONS

NOTE: PLANS DO NOT DETAIL VARIOUS COUNTY/TOWNSHIP ROAD SECTION UPGRADES OR WIDENING REQUIRED FOR CONSTRUCTION DELIVERIES PER THE ROAD MAINTENANCE AGREEMENT BETWEEN PROJECT OWNER AND PAULDING COUNTY.

Westwood

Phone (952) 937-5150 7699 Anagram Drive
Fax (952) 937-5822 Eden Prairie, MN 55344
Toll Free (888) 937-5150 westwoodps.com
Westwood Professional Services, Inc.

Designed: KLG
Checked: SJB
Drawn: KLG

As-Built Drawing:

Revisions	DATE	DESCRIPTION
A	08/29/17	60% plans

Prepared for:



2647 Waterfront Parkway E. Dr. #100
Indianapolis, IN 47842



591 West Putnam Avenue
Greenwich, CT 06830



Northwest Ohio Wind Project

Paulding, Ohio


Civil Site Plan T36 T37

Not For Construction

Array Date: 08/14/2017


Date: 08/29/2017

Sheet: 23 OF 36

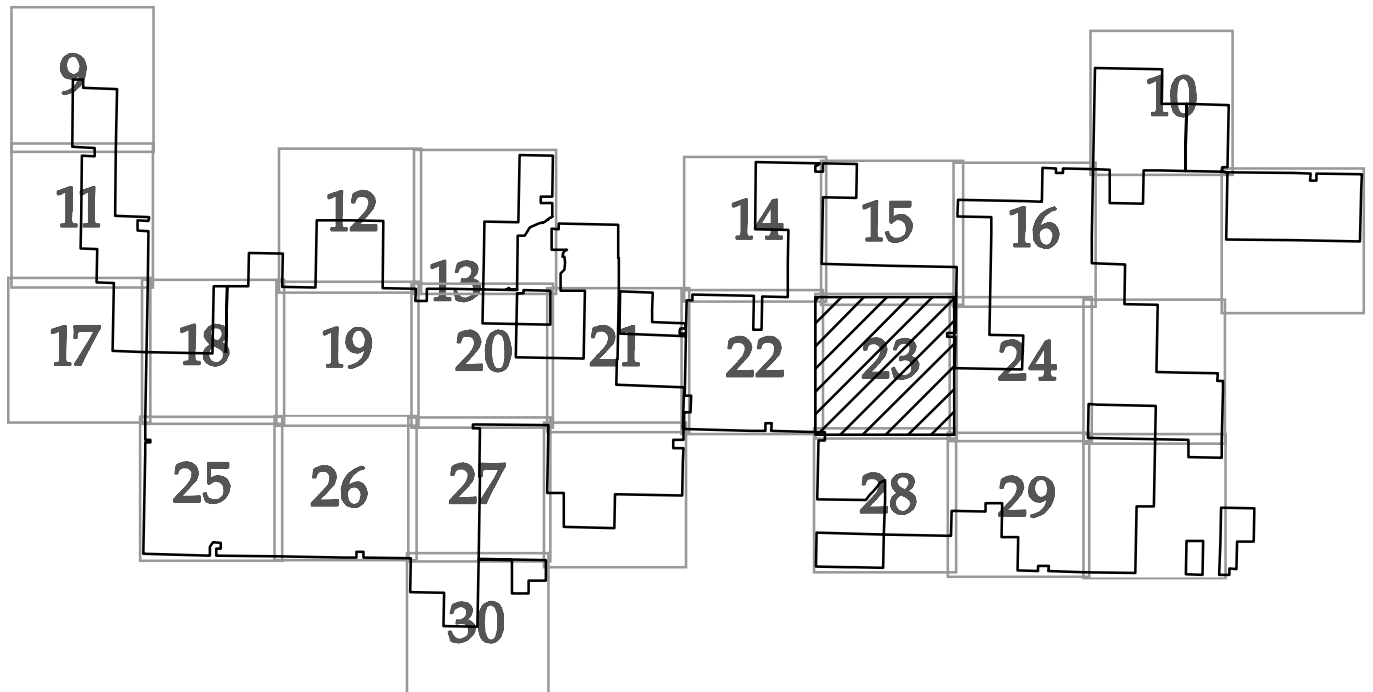

KEY MAP

SEE SHEET 16

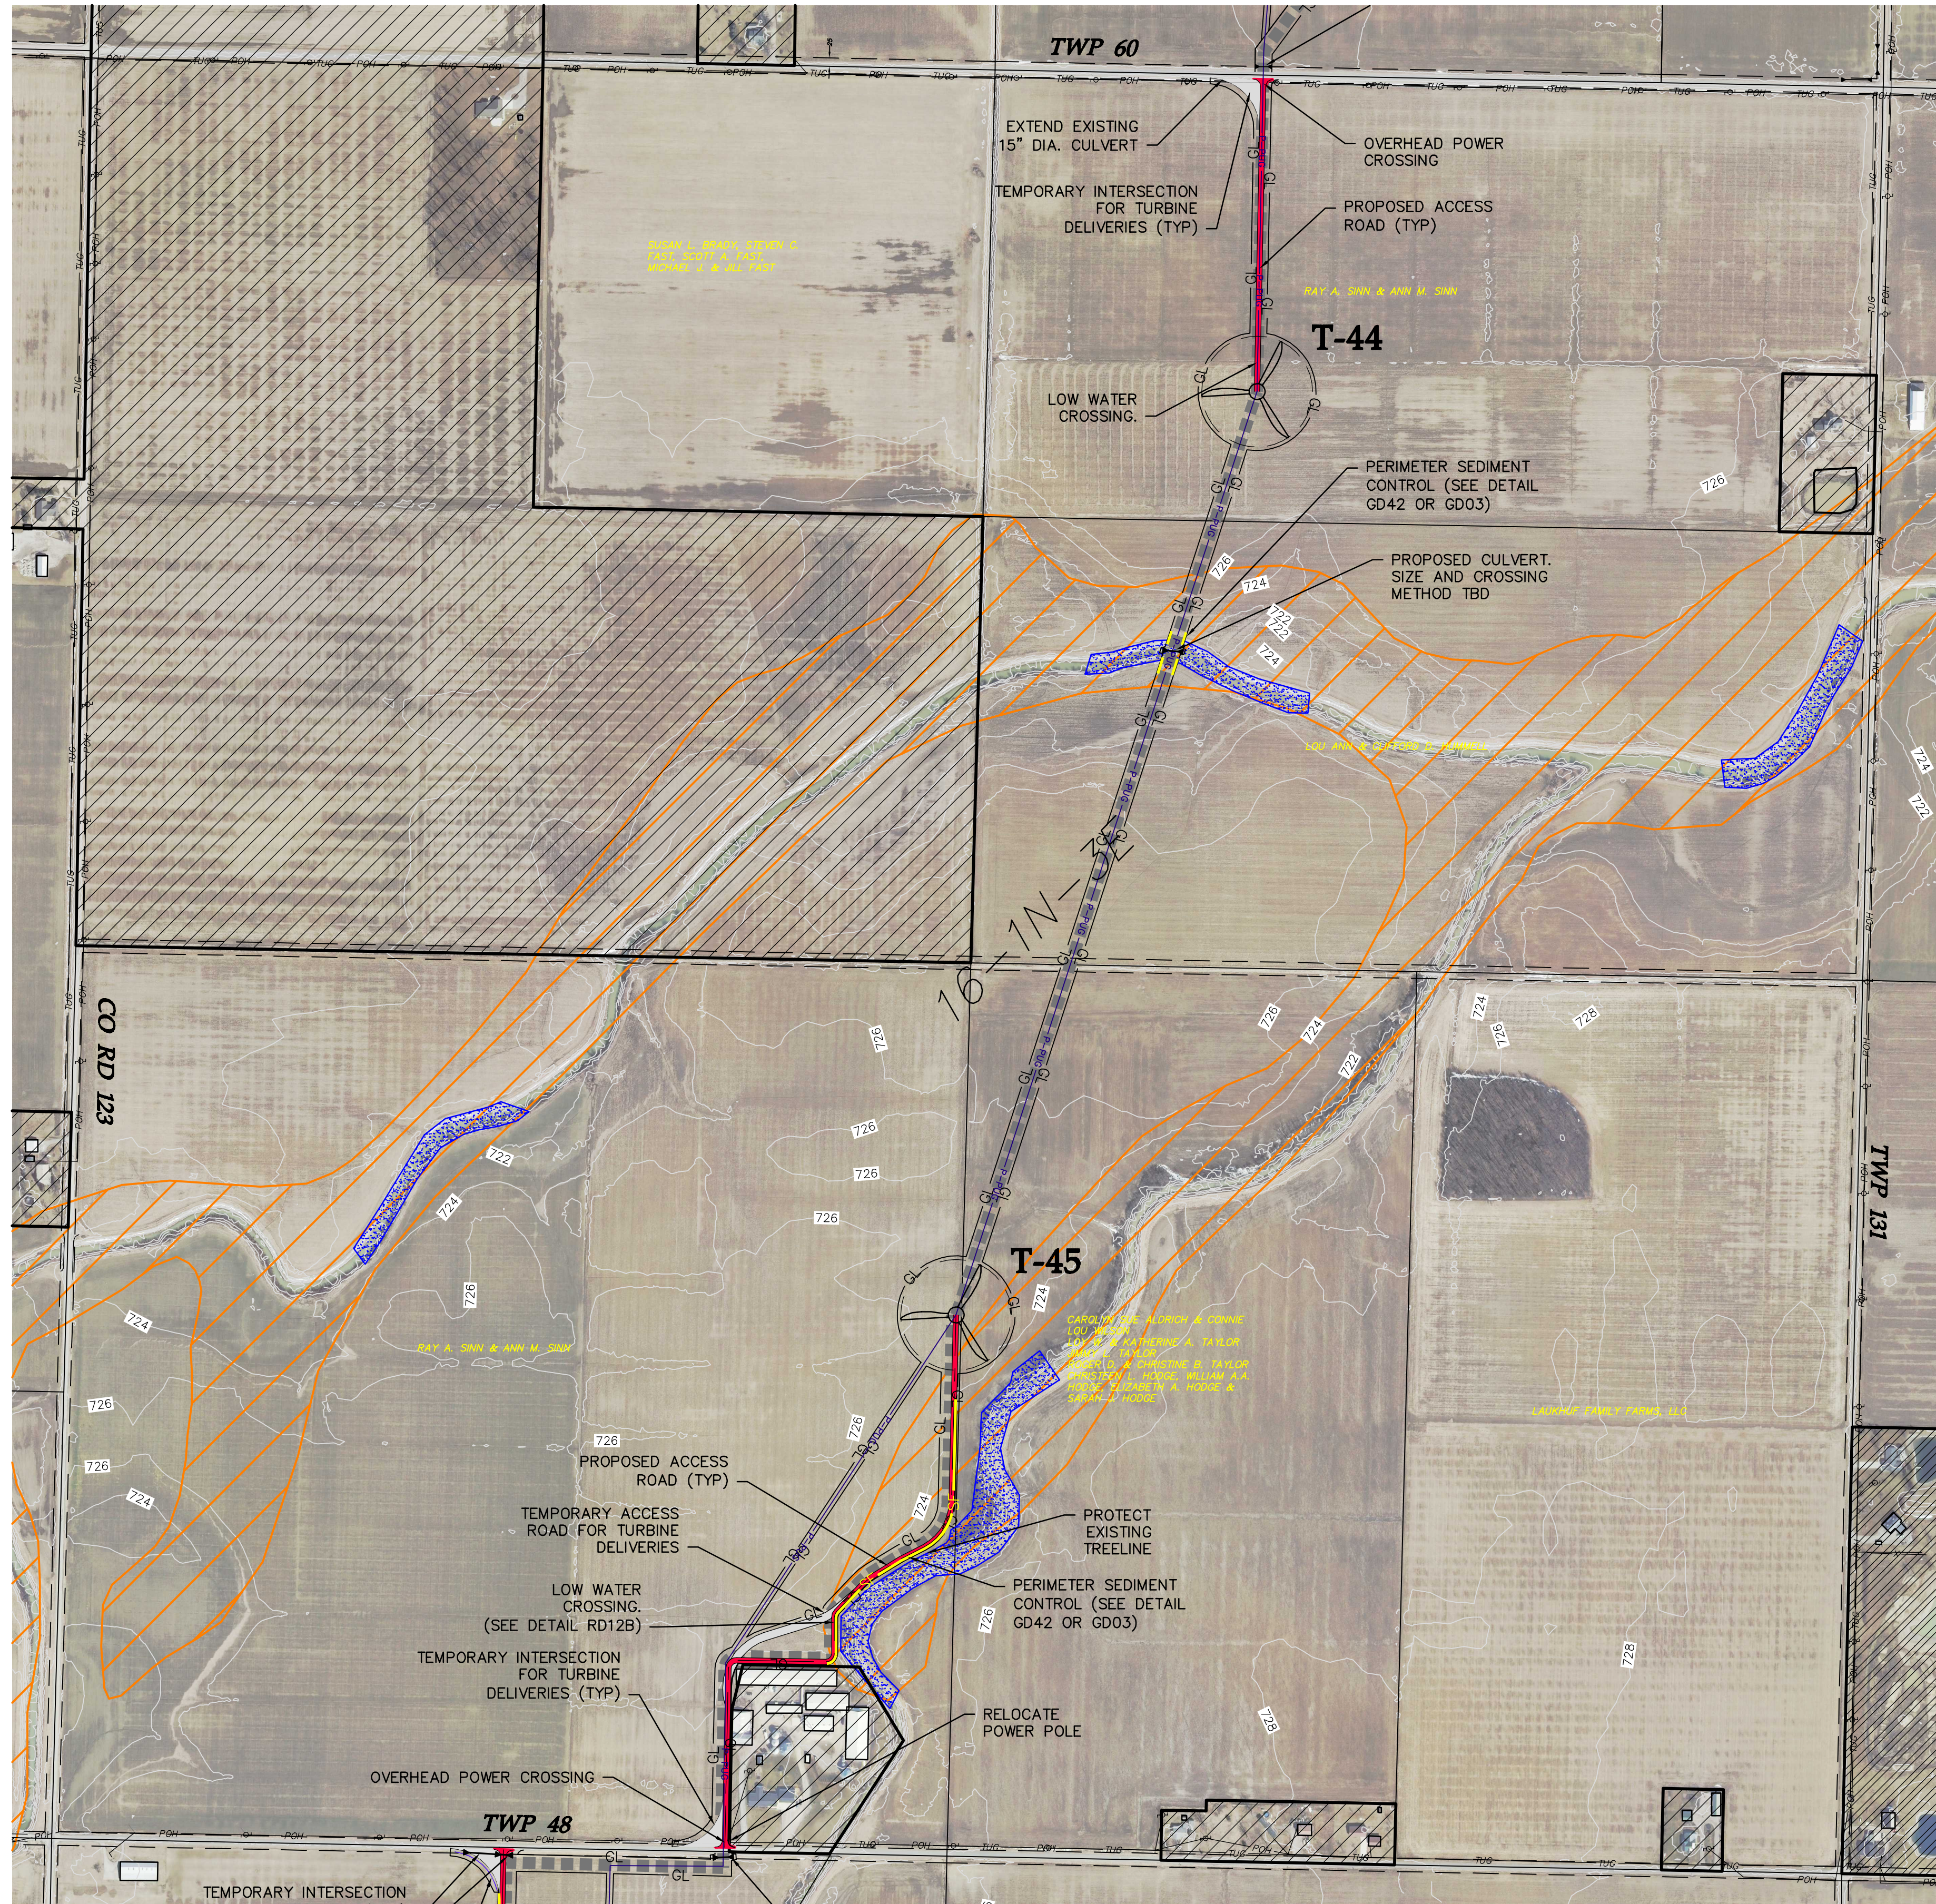

SEE SHEET 29

LEGEND:

- TURBINE LOCATION
- T-XX TURBINE NUMBER
- PROPOSED ACCESS ROAD
- PROPOSED CRANE PATH
- PROPOSED UNDERGROUND COLLECTION
- PROPOSED DISTURBANCE LIMITS
- PROPOSED EROSION/SEDIMENT CONTROL
- EXISTING OVERHEAD POWER
- EXISTING OIL/GAS PIPELINE
- EXISTING TELEPHONE LINE
- EXISTING CABLE LINE
- EXISTING RIGHT OF WAY
- EXISTING 10' CONTOURS
- EXISTING 2' CONTOURS
- DELINEATED WETLAND
- EXISTING ROAD
- OUT OF PROJECT BOUNDARY
- FEMA FLOODPLAIN BOUNDARY
- PROPOSED CULVERT
- POTENTIAL CRANE MAT LOCATIONS

NOTE: PLANS DO NOT DETAIL VARIOUS COUNTY/TOWNSHIP ROAD SECTION UPGRADES OR WIDENING REQUIRED FOR CONSTRUCTION DELIVERIES PER THE ROAD MAINTENANCE AGREEMENT BETWEEN PROJECT OWNER AND PAULDING COUNTY.

Westwood

Phone (952) 937-5150 7699 Anagram Drive
Fax (952) 937-5822 Eden Prairie, MN 55344
Toll Free (888) 937-5150 westwoodps.com
Westwood Professional Services, Inc.

Designed: KLG

Checked: SJB

Drawn: KLG

As-Built Drawing:

Revisions: DATE DESCRIPTION

A 08/29/17 60% plans


Prepared for:



2647 Waterfront Parkway E. Dr. #100
Indianapolis, IN 47842



591 West Putnam Avenue
Greenwich, CT 06830

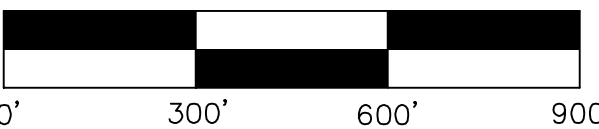

Northwest
Ohio Wind
Project
Paulding, Ohio


Civil Site Plan T44
T45

Not For Construction

Array Date: 08/14/2017


Date: 08/29/2017

Sheet: 24 OF 36

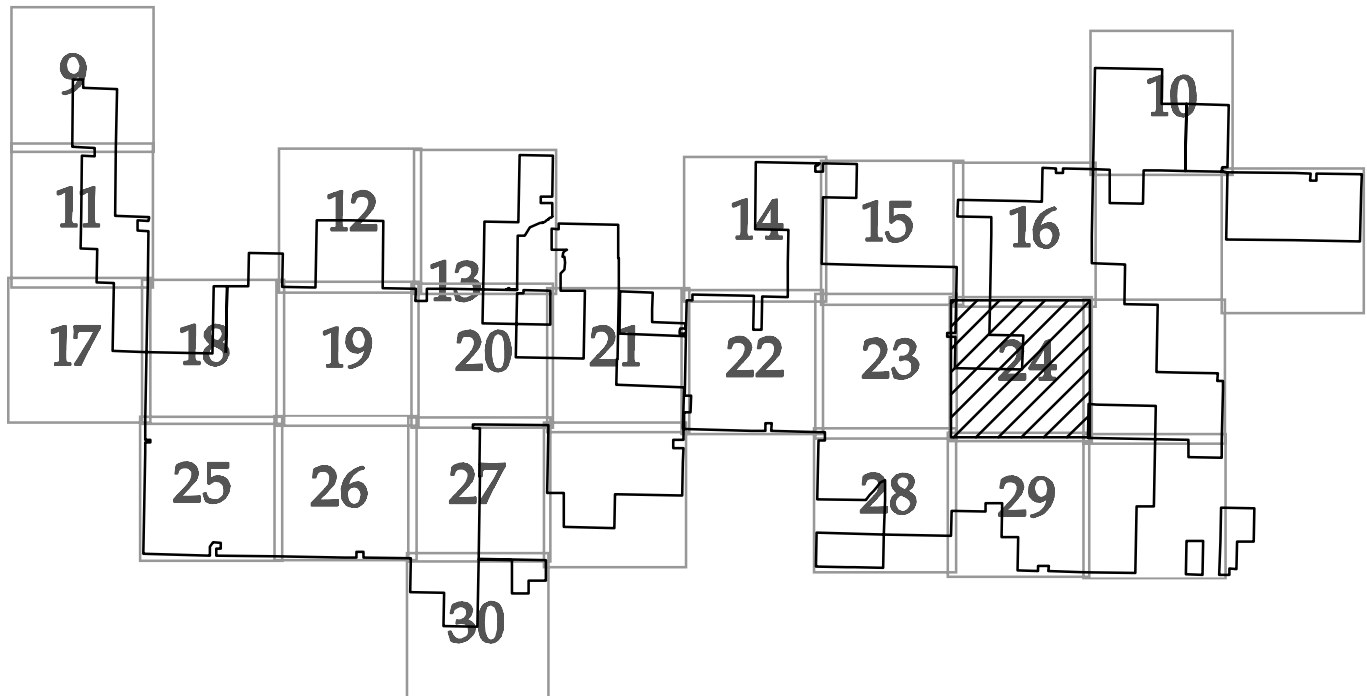

KEY MAP

SEE SHEET 18

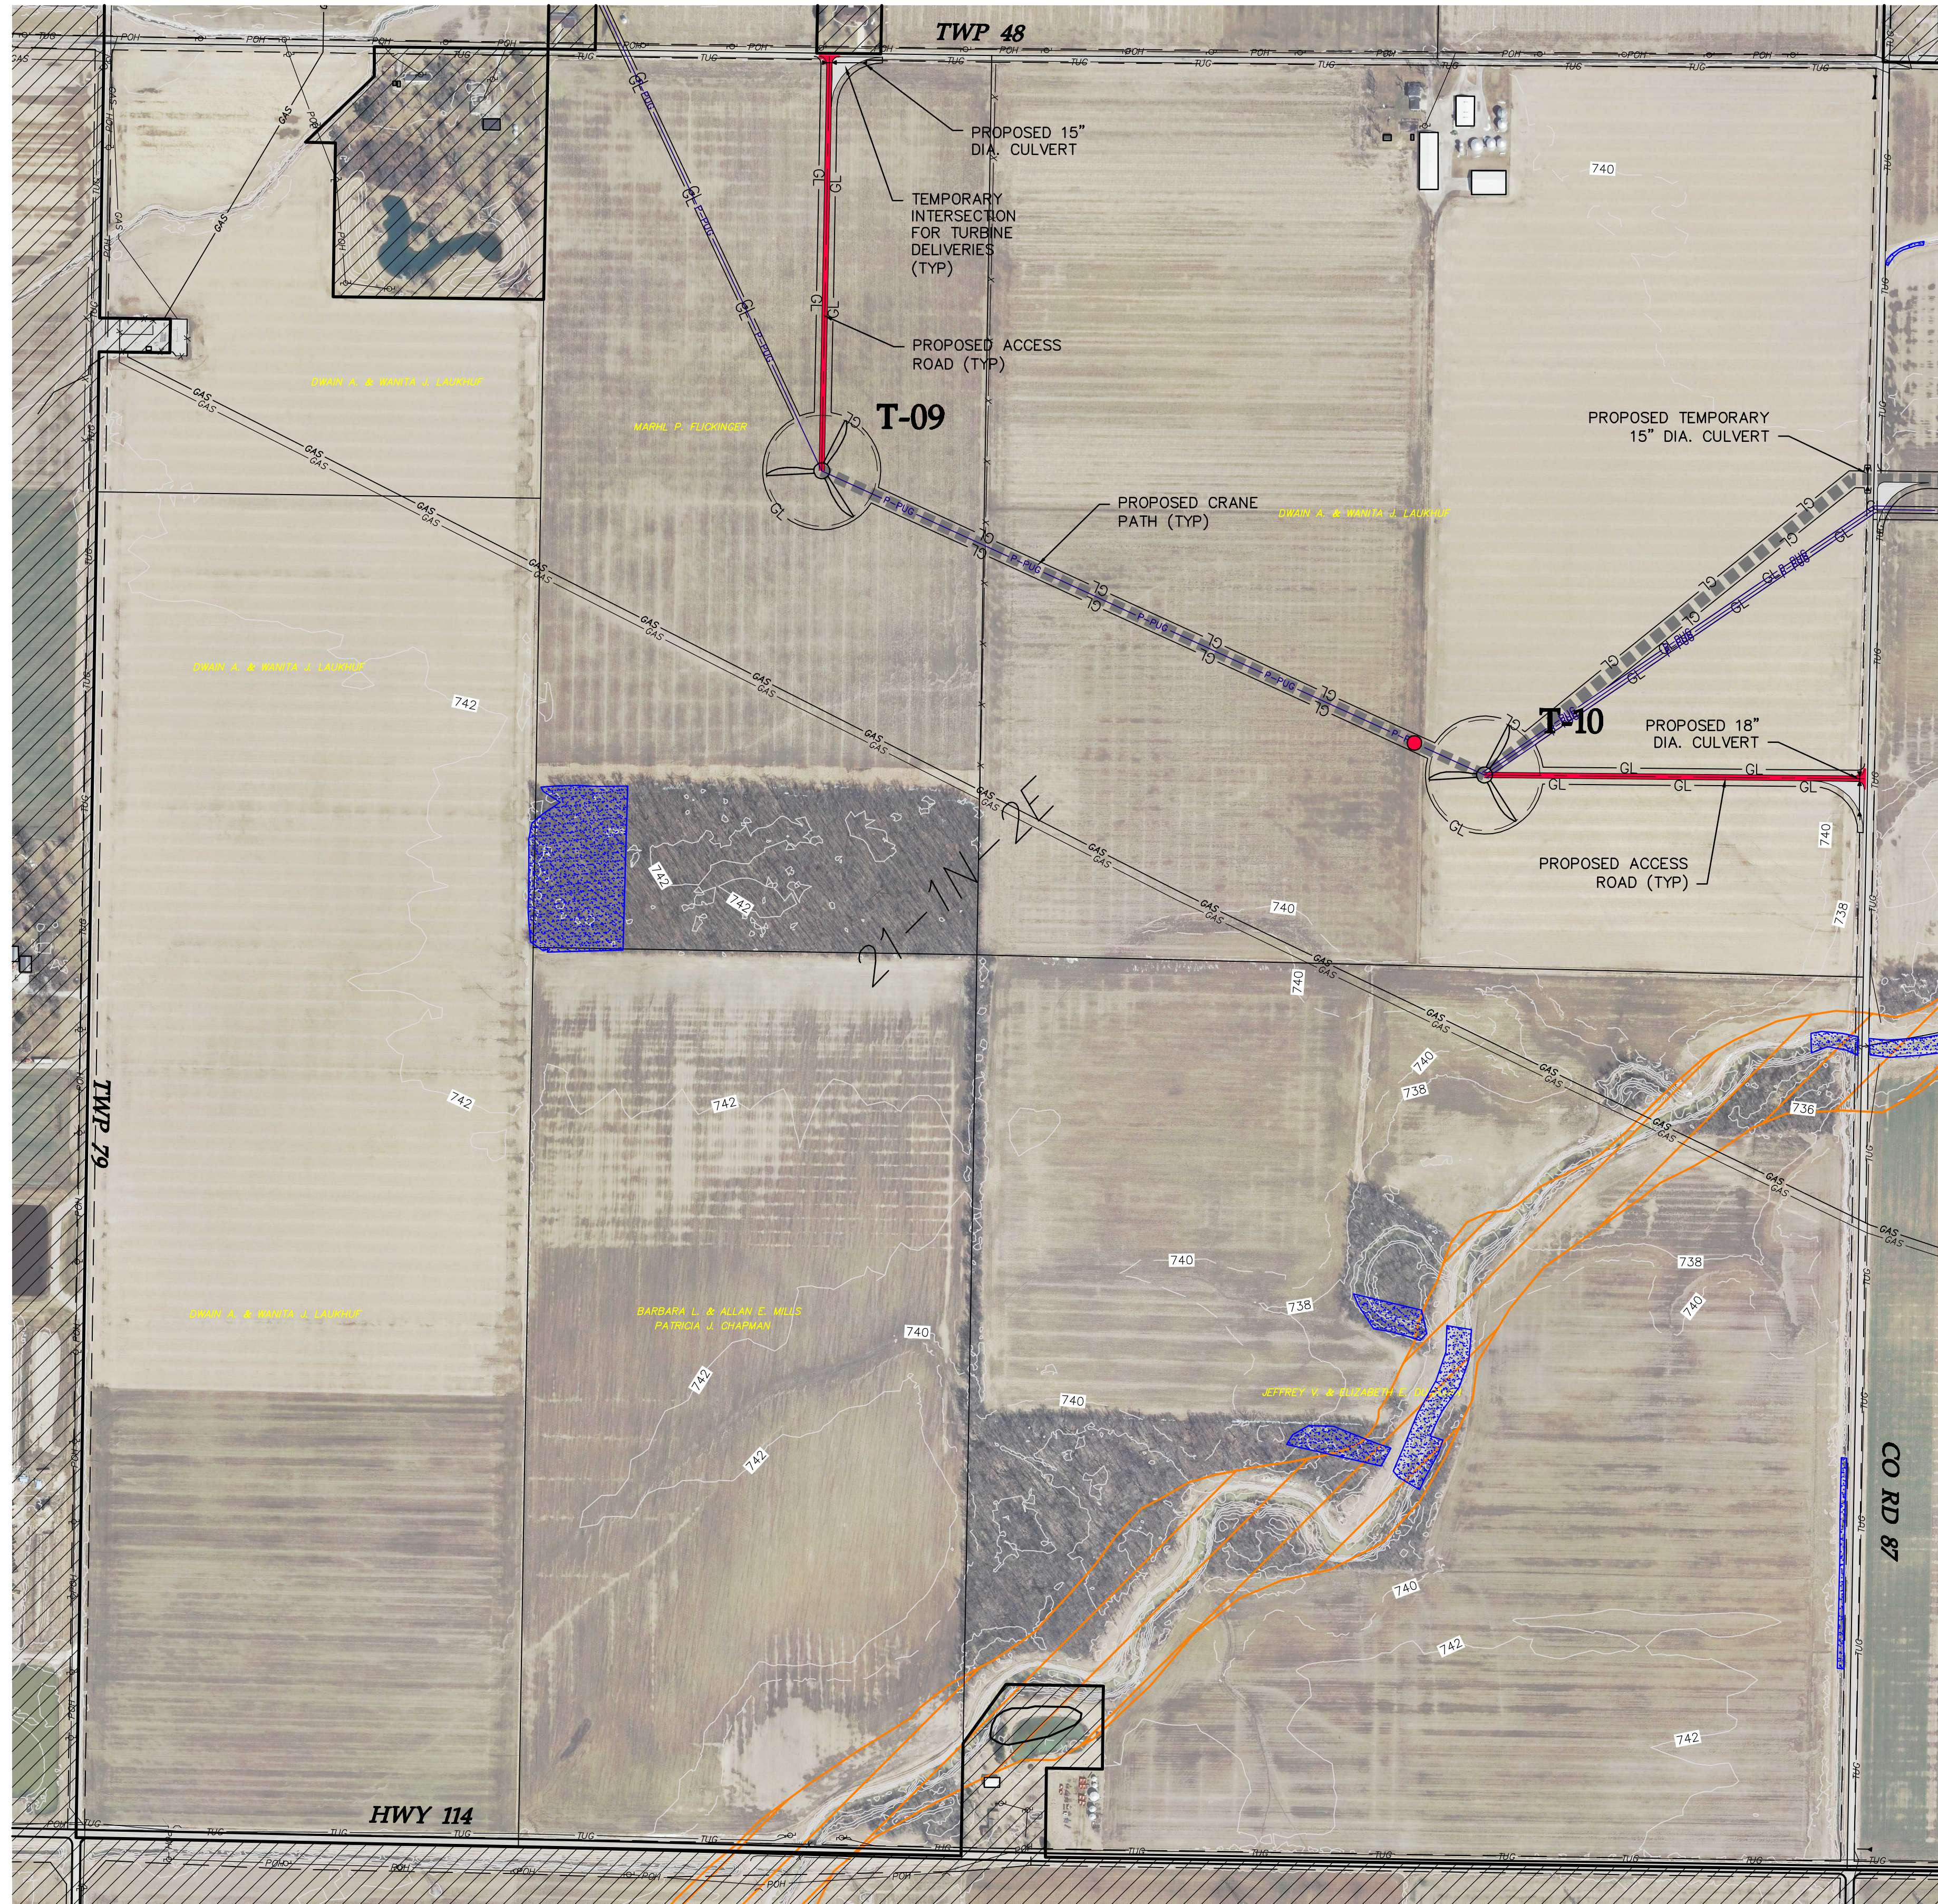

SEE SHEET 26

LEGEND:

- TURBINE LOCATION
- T-XX TURBINE NUMBER
- PROPOSED ACCESS ROAD
- PROPOSED CRANE PATH
- PROPOSED UNDERGROUND COLLECTION
- PROPOSED DISTURBANCE LIMITS
- PROPOSED EROSION/SEDIMENT CONTROL
- EXISTING OVERHEAD POWER
- EXISTING OIL/GAS PIPELINE
- EXISTING TELEPHONE LINE
- EXISTING CABLE LINE
- EXISTING RIGHT OF WAY
- EXISTING 10' CONTOURS
- EXISTING 2' CONTOURS
- DELINEATED WETLAND
- EXISTING ROAD
- OUT OF PROJECT BOUNDARY
- FEMA FLOODPLAIN BOUNDARY
- PROPOSED CULVERT
- POTENTIAL CRANE MAT LOCATIONS

NOTE: PLANS DO NOT DETAIL VARIOUS COUNTY/TOWNSHIP ROAD SECTION UPGRADES OR WIDENING REQUIRED FOR CONSTRUCTION DELIVERIES PER THE ROAD MAINTENANCE AGREEMENT BETWEEN PROJECT OWNER AND PAULDING COUNTY.

Westwood

Phone (952) 937-5150 7699 Anagram Drive
Fax (952) 937-5822 Eden Prairie, MN 55344
Toll Free (888) 937-5150 westwoodps.com
Westwood Professional Services, Inc.

Designed: KLG

Checked: SJB

Drawn: KLG

As-Built Drawing:

Revisions: DATE DESCRIPTION

A 08/29/17 60% plans


Prepared for:



2647 Waterfront Parkway E. Dr. #100
Indianapolis, IN 47842



591 West Putnam Avenue
Greenwich, CT 06830

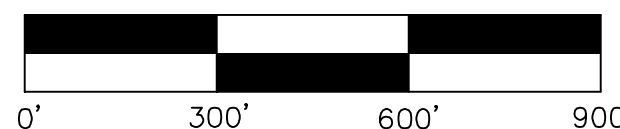

Northwest Ohio Wind Project

Paulding, Ohio


Civil Site Plan T09 T10

Not For Construction

Array Date: 08/14/2017


Date: 08/29/2017

Sheet: 25 OF 36

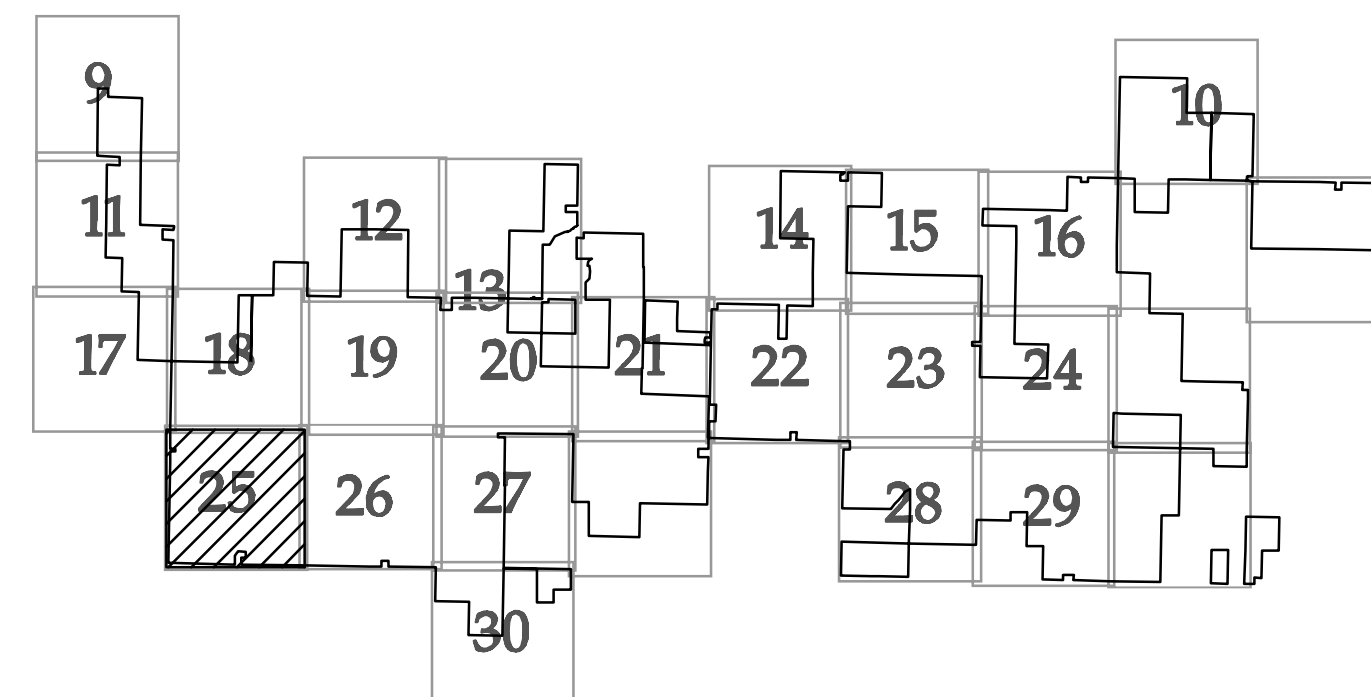

KEY MAP

SEE SHEET 19

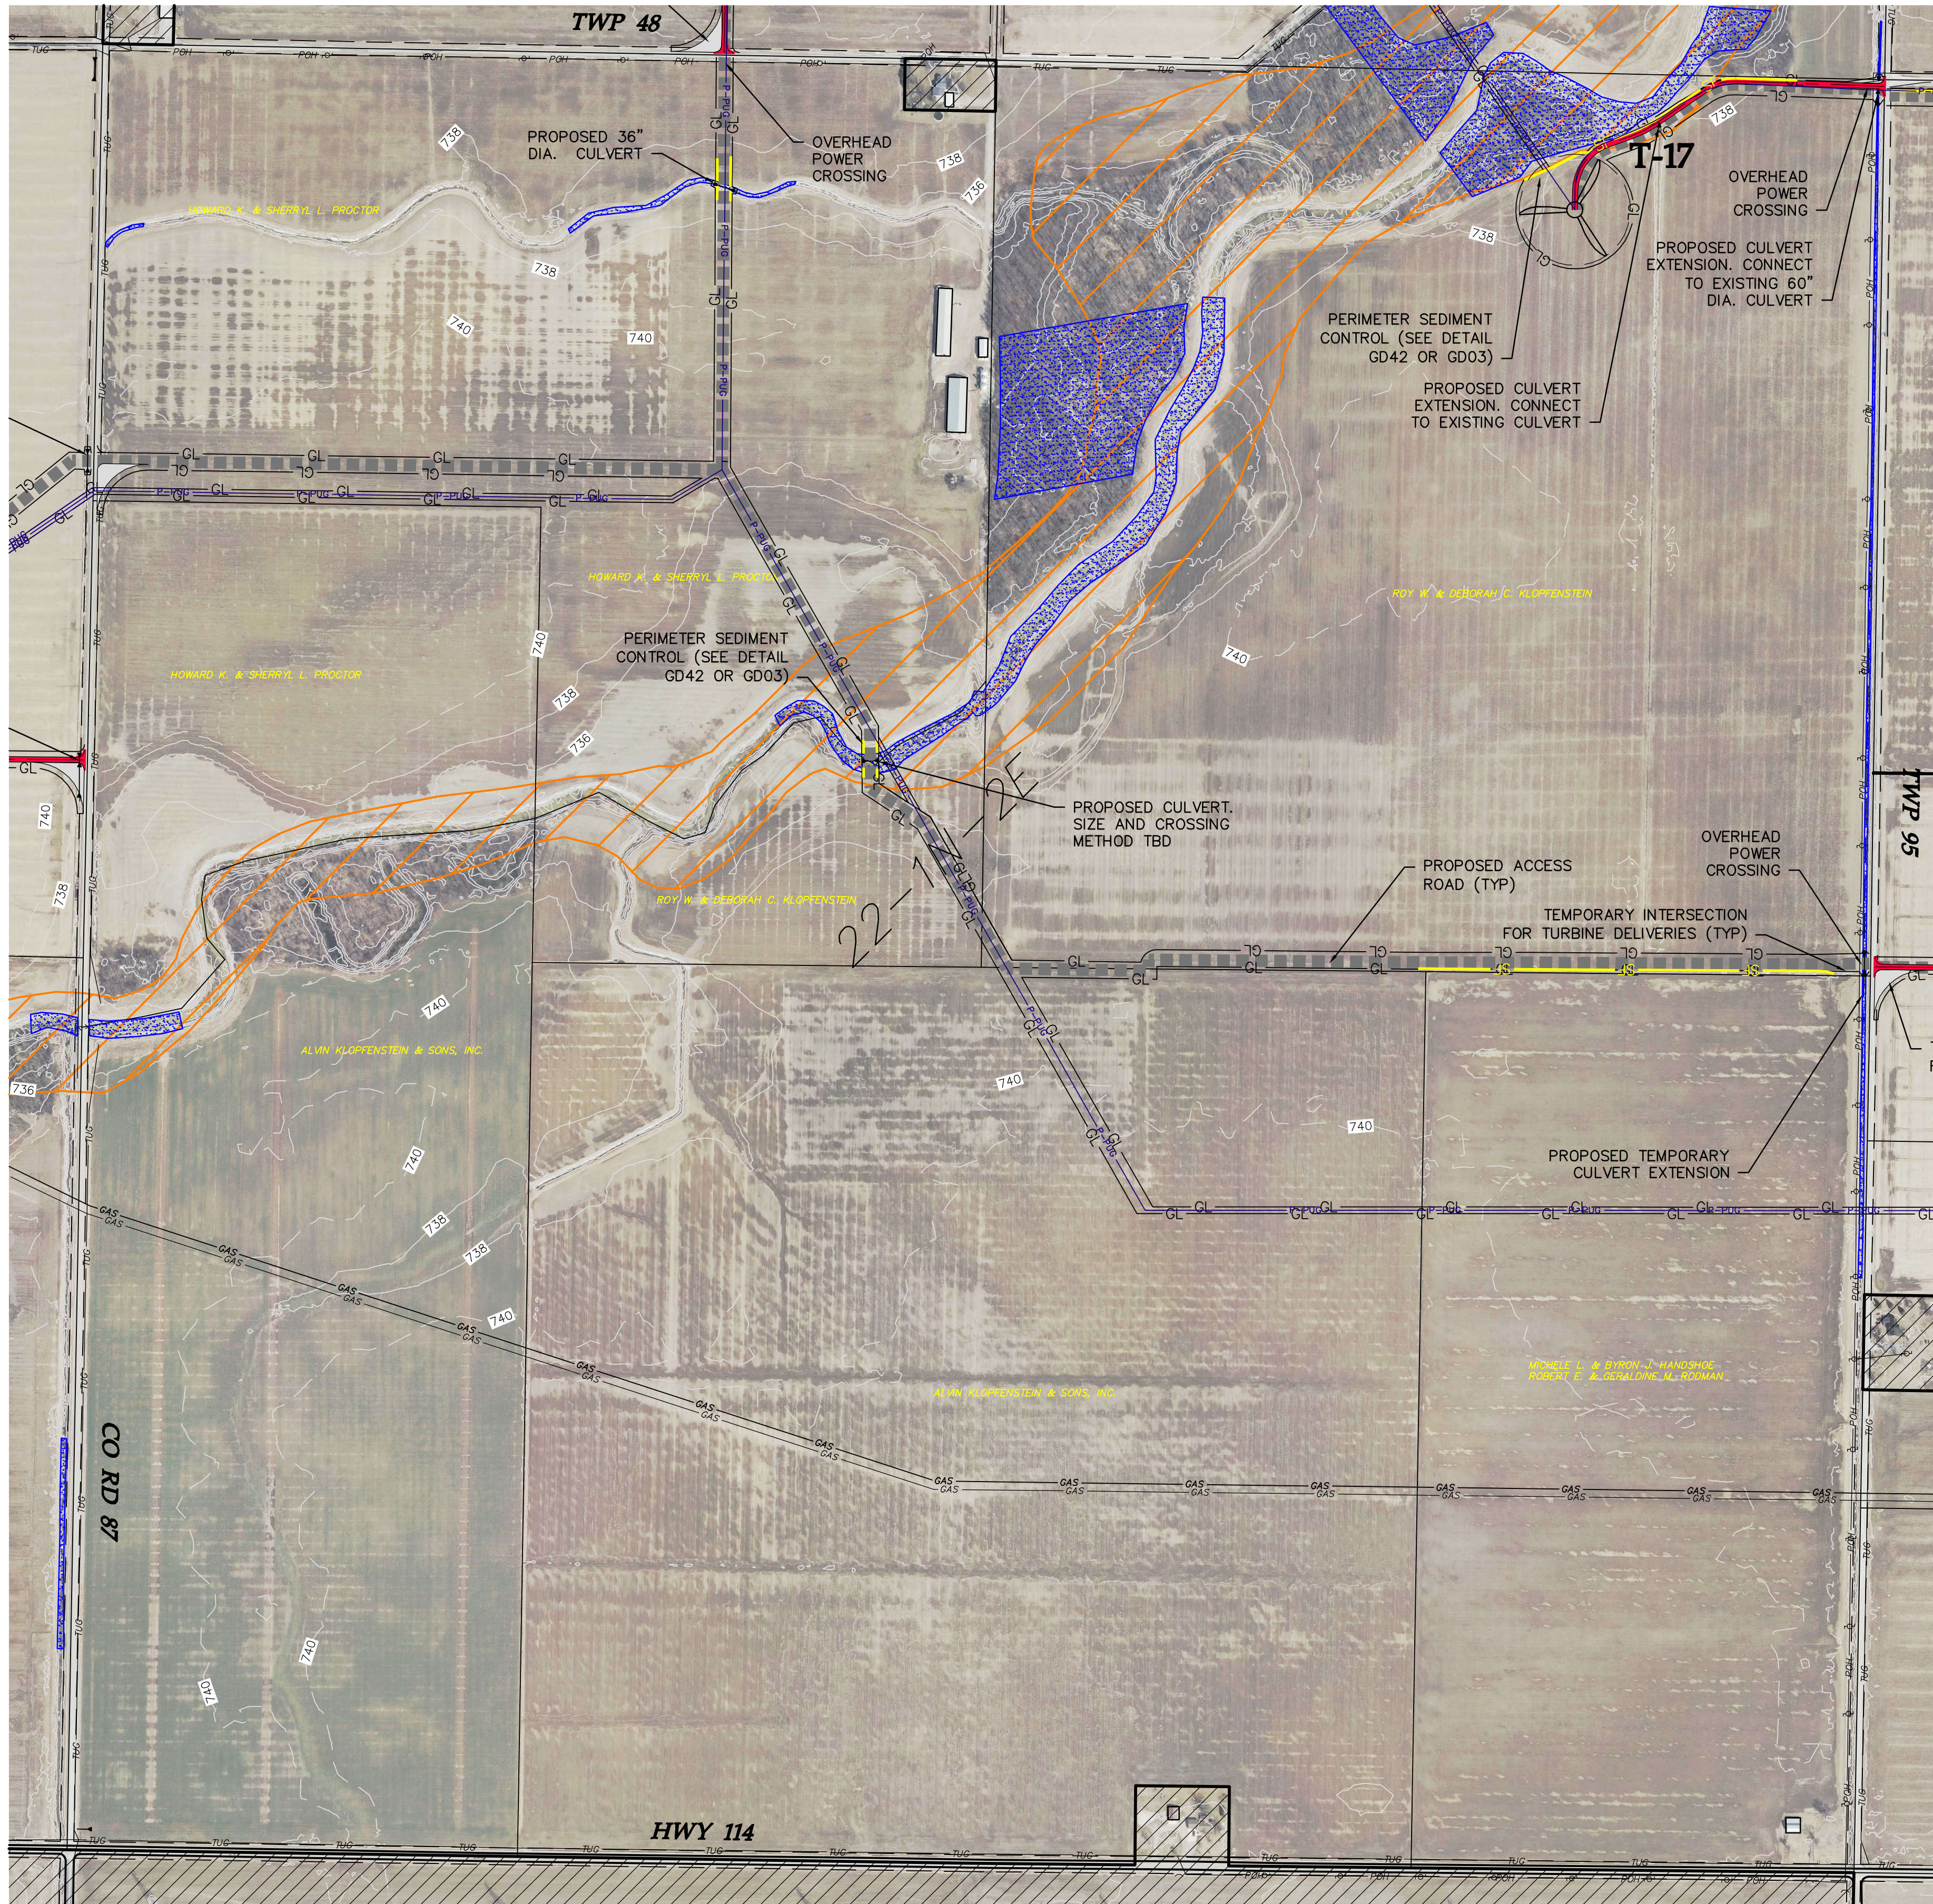

LEGEND:

- TURBINE LOCATION
- T-XX TURBINE NUMBER
- PROPOSED ACCESS ROAD
- PROPOSED CRANE PATH
- PROPOSED UNDERGROUND COLLECTION
- PROPOSED DISTURBANCE LIMITS
- PROPOSED EROSION/SEDIMENT CONTROL
- EXISTING OVERHEAD POWER
- EXISTING OIL/GAS PIPELINE
- EXISTING TELEPHONE LINE
- EXISTING CABLE LINE
- EXISTING RIGHT OF WAY
- EXISTING 10' CONTOURS
- EXISTING 2' CONTOURS
- DELINEATED WETLAND
- EXISTING ROAD
- OUT OF PROJECT BOUNDARY
- FEMA FLOODPLAIN BOUNDARY
- PROPOSED CULVERT
- POTENTIAL CRANE MAT LOCATIONS

NOTE: PLANS DO NOT DETAIL VARIOUS COUNTY/TOWNSHIP ROAD SECTION UPGRADES OR WIDENING REQUIRED FOR CONSTRUCTION DELIVERIES PER THE ROAD MAINTENANCE AGREEMENT BETWEEN PROJECT OWNER AND PAULDING COUNTY.

Westwood

Phone (952) 937-5150 7699 Anagram Drive
Fax (952) 937-5822 Eden Prairie, MN 55344
Toll Free (888) 937-5150 westwoodps.com
Westwood Professional Services, Inc.

Designed: KLG

Checked: SJB

Drawn: KLG

As-Built Drawing:

Revisions: DATE DESCRIPTION

A 08/29/17 60% plans


Prepared for:



2647 Waterfront Parkway E. Dr. #100
Indianapolis, IN 47842



591 West Putnam Avenue
Greenwich, CT 06830

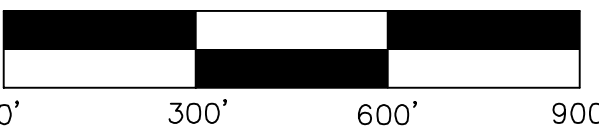

Northwest
Ohio Wind
Project

Paulding, Ohio


Civil Site Plan T17

Not For Construction

Array Date: 08/14/2017

Date: 08/29/2017

Sheet: 26 OF 36

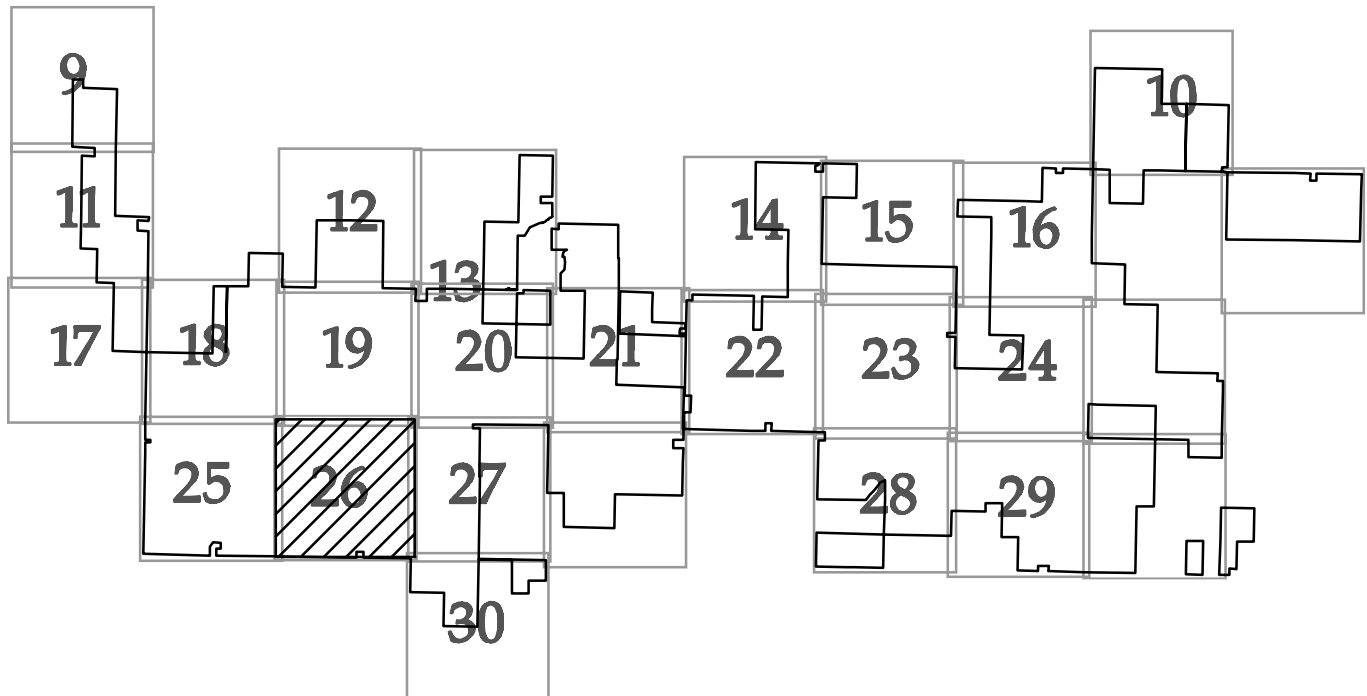

KEY MAP

This foregoing document was electronically filed with the Public Utilities

Commission of Ohio Docketing Information System on

9/1/2017 3:36:04 PM

in

Case No(s). 13-0197-EL-BGN

Summary: Notification of Compliance with Condition 6 -- Drawings for Final Design Plan (Part 4 of 5) electronically filed by Mr. William V Vorys on behalf of Trishe Wind Ohio, LLC