



150 E. GAY STREET, 24TH FLOOR
COLUMBUS, OH 43215-3192
TELEPHONE: (614) 744-2570
FACSIMILE: (844) 670-6009
<http://www.dickinsonwright.com>

WILLIAM V. VORYS
WVorys@dickinsonwright.com
(614) 744-2936

November 1, 2017

Ms. Barcy F. McNeal, Secretary
Ohio Power Siting Board
Docketing Division
180 East Broad Street, 11th Floor
Columbus, OH 43215

**Re: Case No. 13-197-EL-BGN, 16-1687-EL-BGA, and 17-1099-EL-BGA
Trishe Wind Ohio, LLC
Update to September 1, 2017 Filing Regarding Compliance with
Condition 6 – Drawings for Final Design Plan**

Dear Ms. McNeal:

Trishe Wind Ohio, LLC (“Applicant”) is certified to construct a wind-powered electric generation facility in Paulding County, Ohio (“Project”), in accordance with the December 16, 2013 Opinion, Order, and Certificate (“Certificate”) issued by the Ohio Power Siting Board.

Condition 6 of the Certificate requires the Applicant, at least 30 days prior to the preconstruction conference, to submit to staff for review and acceptance, one set of detailed engineering drawings of the final project design, including the facility, temporary and permanent access roads, and any crane routes, construction staging areas, and any other associated facilities and access points.

On September 1, 2017, Applicant filed a Notification of Compliance with Condition 6 of the Certificate. This filing included 60% of the civil construction plans for wind turbine generators, access roads, drainage, and erosion control for the Project. At this time, we are updating the September 1, 2017 filing to include the 90% of the electrical collection system plans, which are attached hereto.

We are available, at your convenience, to answer any questions you may have.

Respectfully submitted,

/s/ William V. Vorys

William V. Vorys (0093479)
Christine M.T. Pirik (0029759)
Terrence O'Donnell (0074213)
Dickinson Wright PLLC
150 East Gay Street, Suite 2400
Columbus, Ohio 43215
Phone: (614) 591-5461
Email: wvorys@dickinsonwright.com
cpirik@dickinsonwright.com
todonnell@dickinsonwright.com

Enclosure

Attorneys for Trishe Wind Ohio, LLC

A
B
C
D
E
F
G
H

90% Electrical Collection Plans

for

Northwest Ohio Wind Project

Paulding County, Ohio

Westwood

Phone (952) 937-5150 7699 Anagram Drive
Fax (952) 937-5822 Eden Prairie, MN 55344
Tel/Fax (888) 937-5150 westwoodps.com
Westwood Professional Services, Inc.

Designed: JRV

Checked: ANS

Drawn: JMC, JRG

As-Built Drawing:

Revisions	DATE	DESCRIPTION
A	09/27/17	30% plans
B	10/03/17	Issued for Procurement - Revised
C	10/19/17	60% plans
D	10/30/17	90% plans


Prepared for:



3900 E. White Ave
Clinton, IN 47842


Trishe Wind Ohio, LLC
c/o Starwood Energy Group, LLC
5 Greenwich Office Park, 2nd Floor
Greenwich, CT 06831

State Map

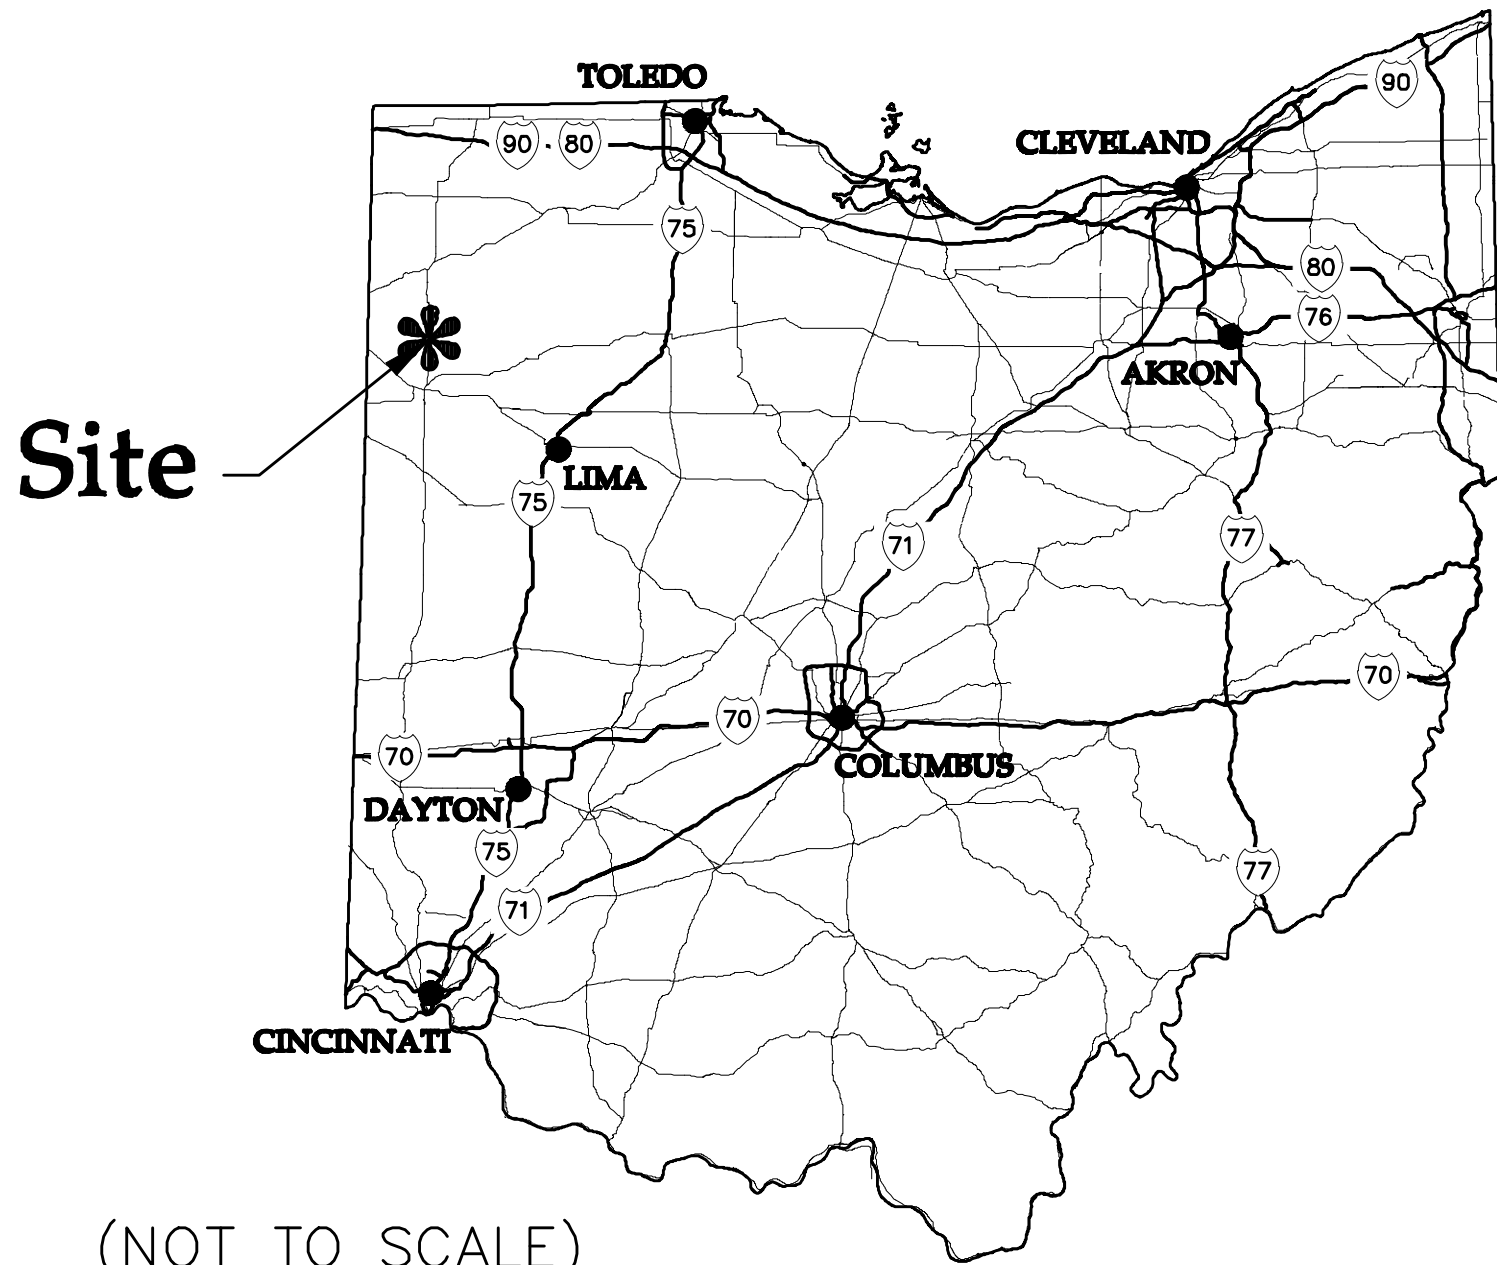

(NOT TO SCALE)

Vicinity Map

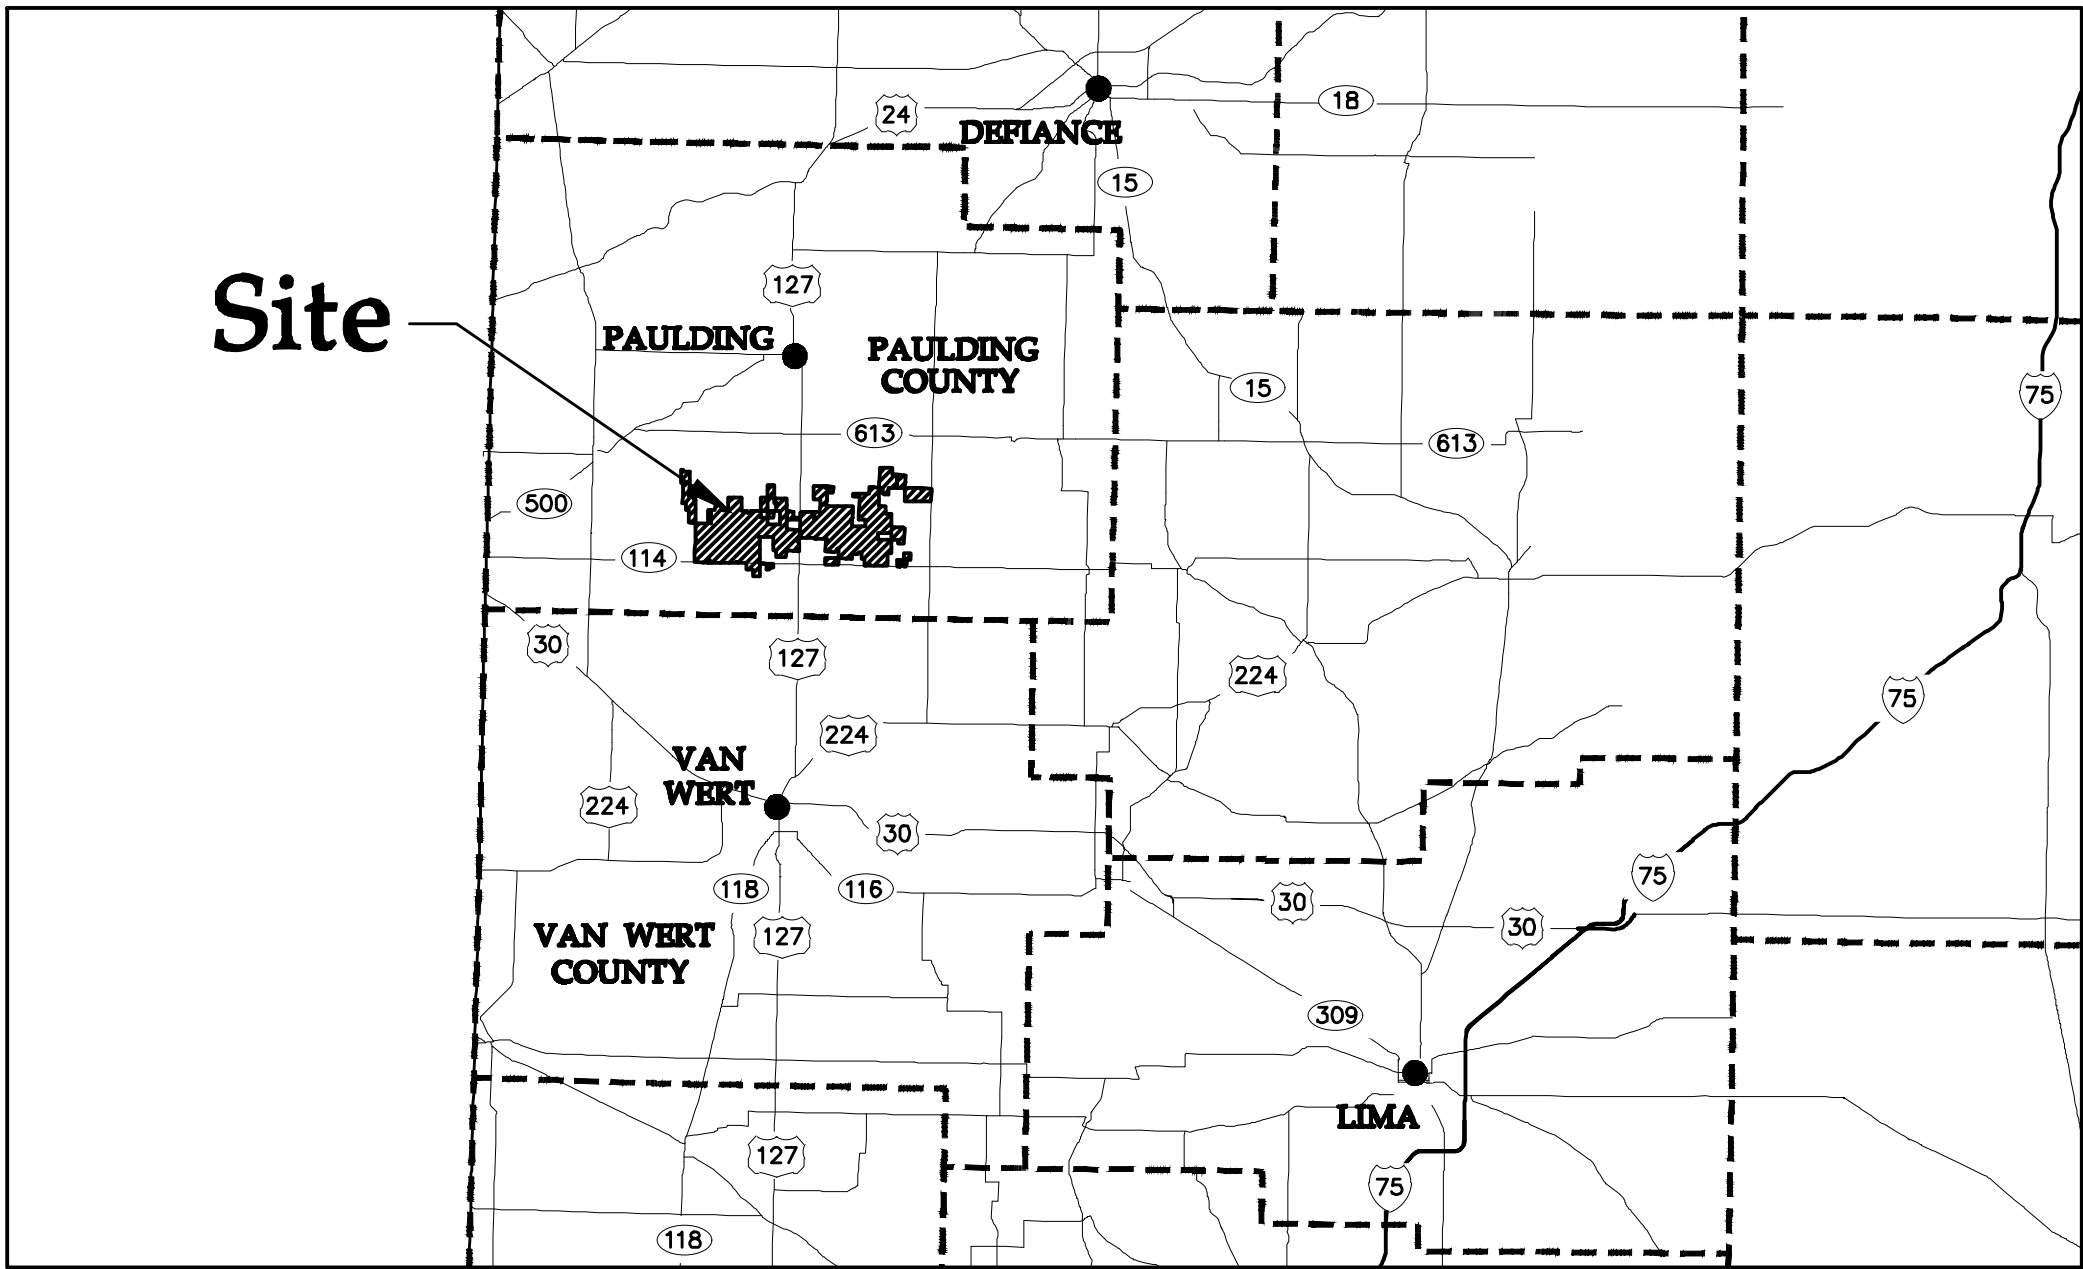

Northwest
Ohio Wind
Project
Paulding County, Ohio

Cover Sheet

Not For Construction

Array Date: 09/14/2017

Date: 10/30/2017

Sheet: E.100

Designed: JRV

Checked: ANS

Drawn: JMC, JRG

As-Built Drawing:

Revisions	DATE	DESCRIPTION
A	09/27/17	30% plans
B	10/03/17	Issued for Procurement – Revised
C	10/19/17	60% plans
D	10/30/17	90% plans

Prepared for:



3900 E. White Ave
Clinton, IN 47842

Trishe Wind Ohio, LLC
c/o Starwood Energy Group, LLC
5 Greenwich Office Park, 2nd Floor
Greenwich, CT 06831

Northwest
Ohio Wind
Project

Paulding County, Ohio

Index Sheet

Not For Construction


Array Date: 09/14/2017

Date: 10/30/2017


Sheet: E101

GENERAL NOTES

- 1. SEE SUBSTATION DRAWING NWO-OLI-001 FOR SUBSTATION SINGLE LINE DRAWING.
- 2. ALL SURGE ARRESTERS 24.4KV MCOV.
- 3. SEE E.800 FOR MVAC WIRE SCHEDULE.

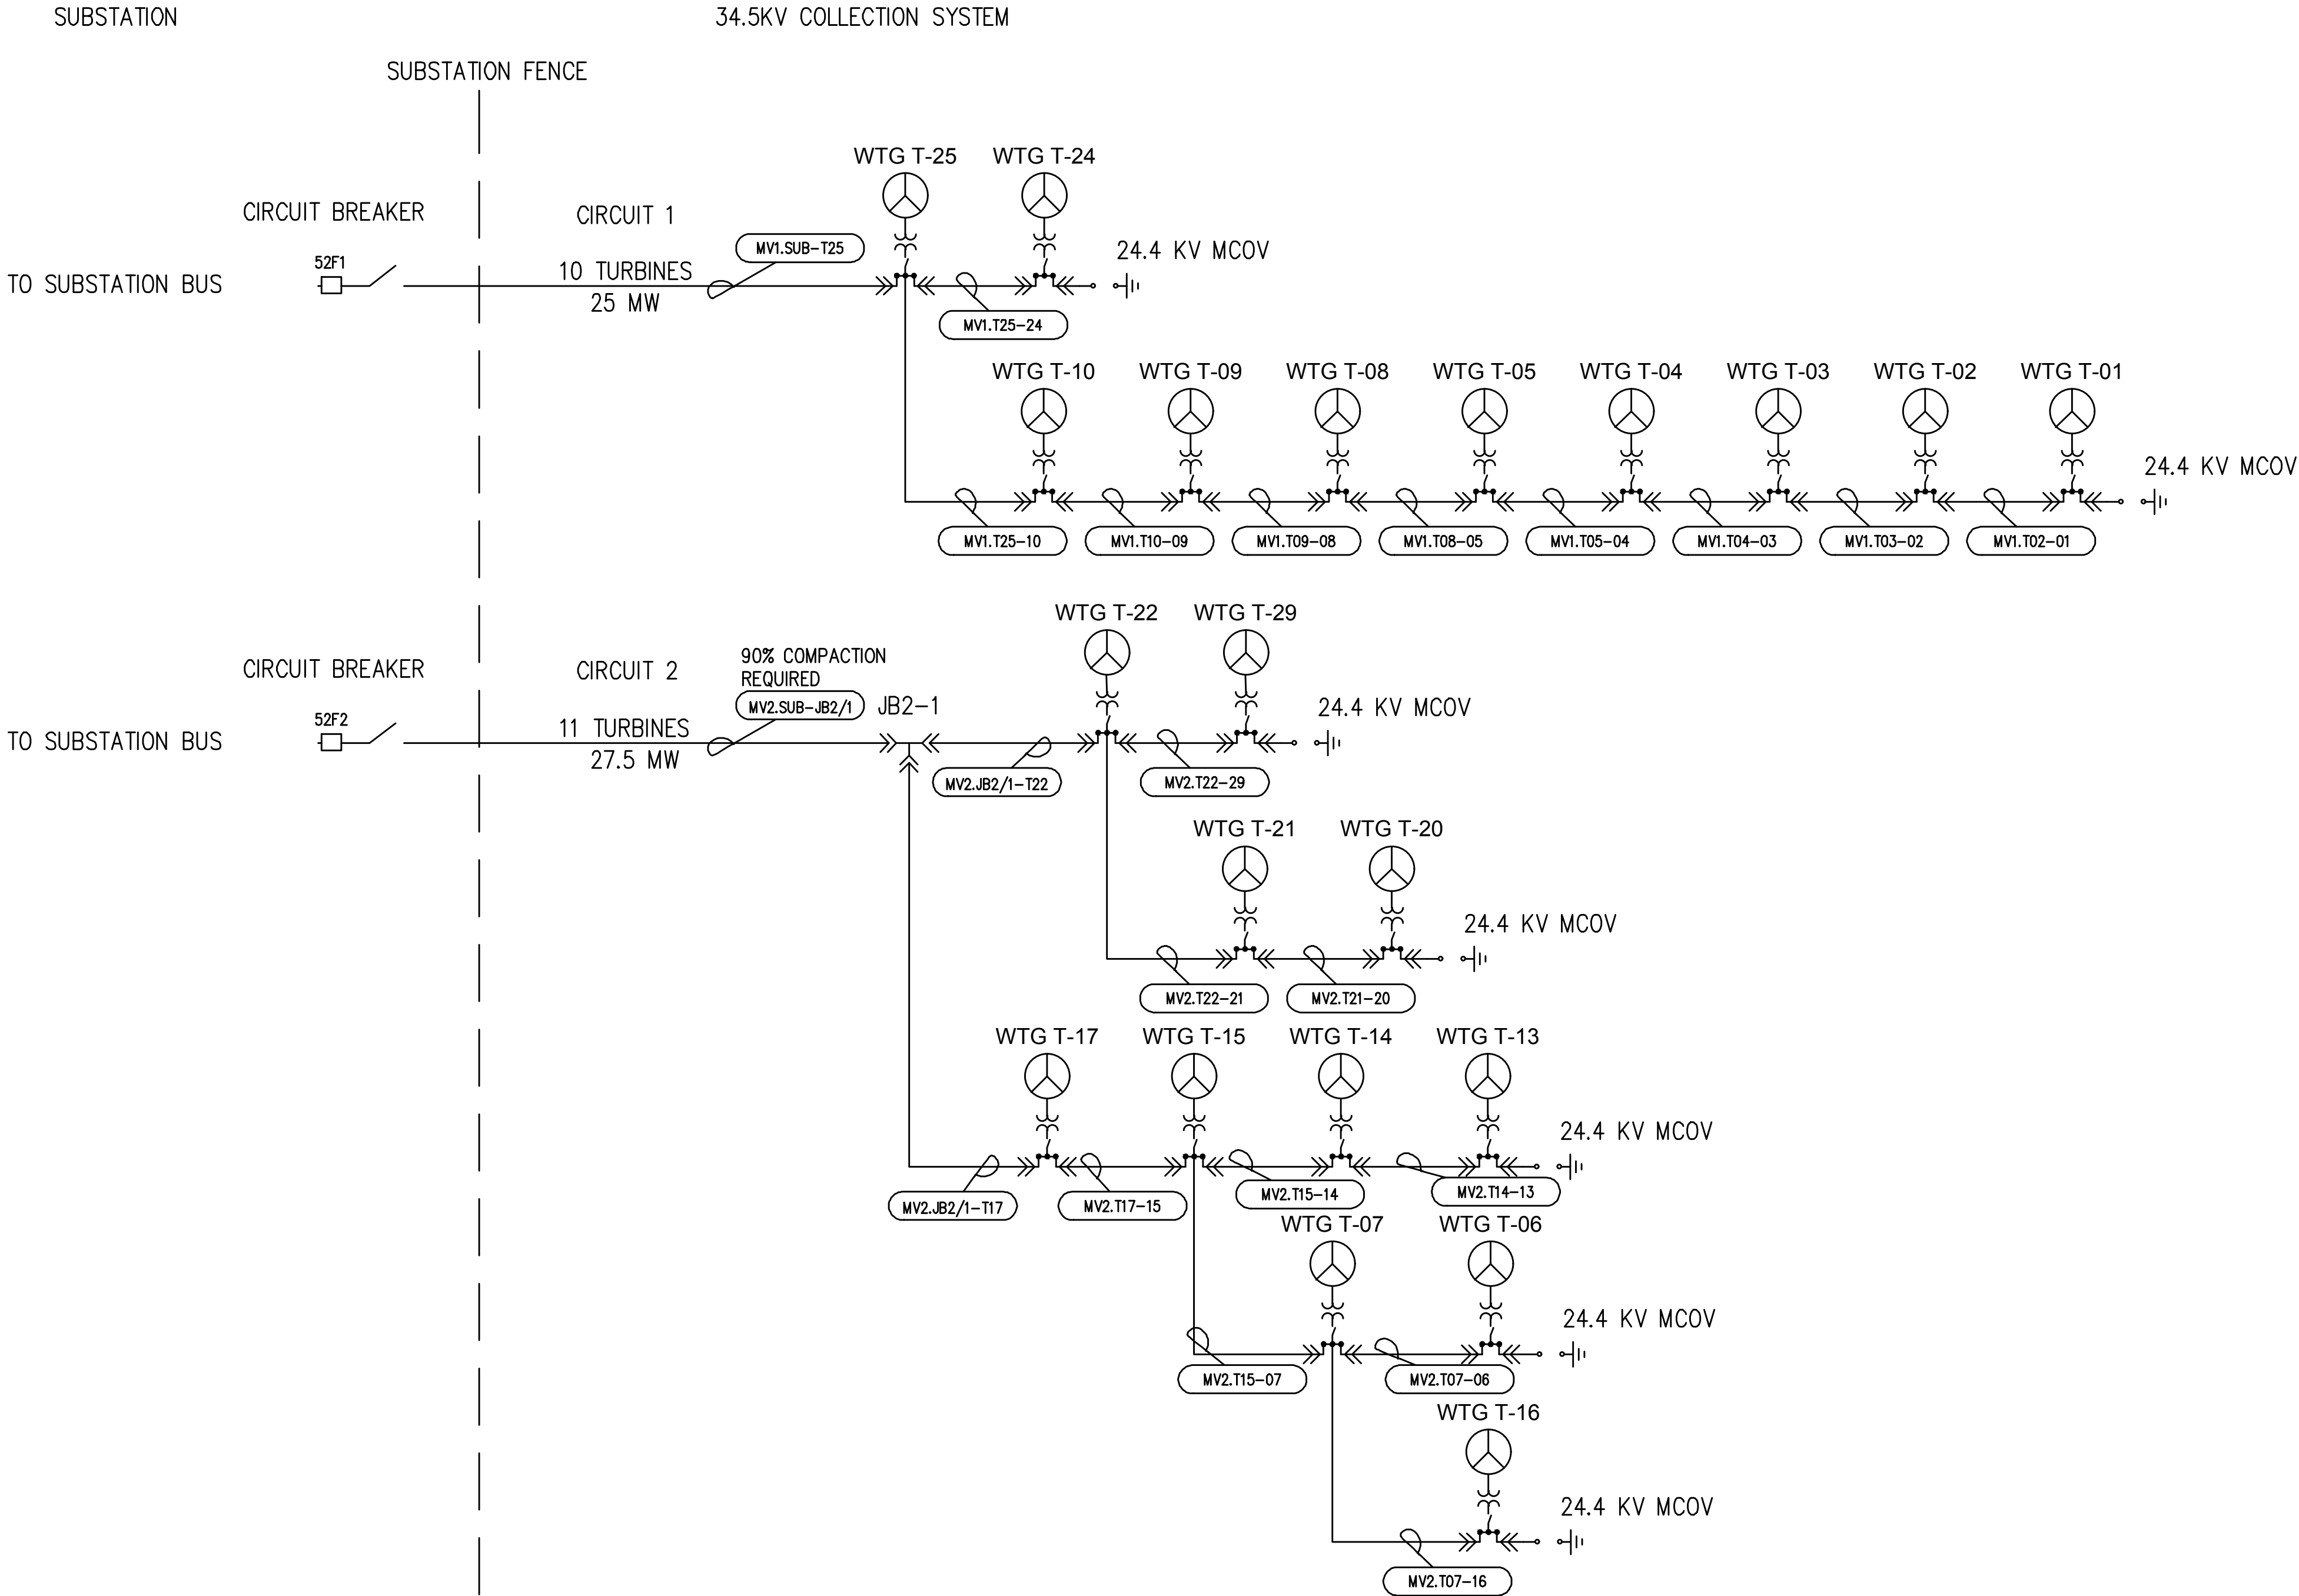

ONE LINE LEGEND

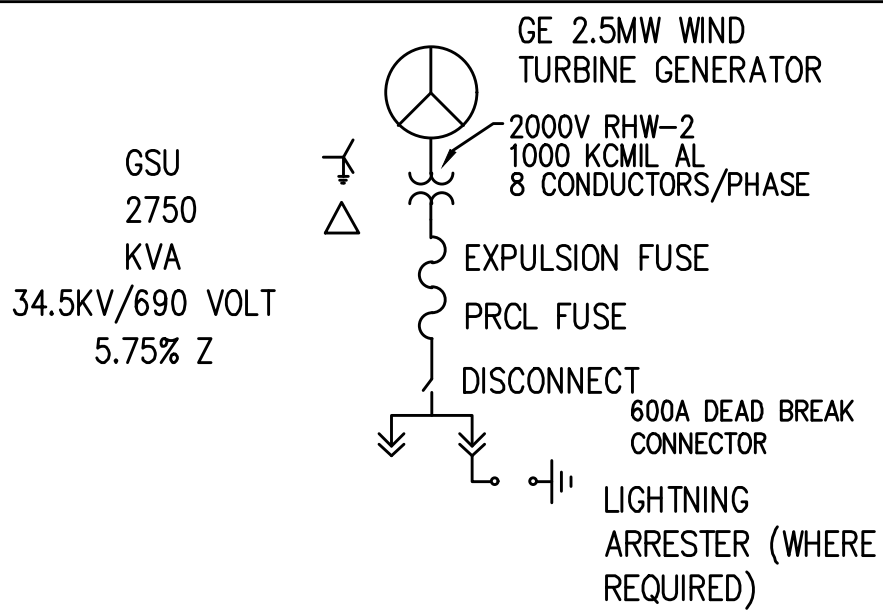

35 kV CABLE AND CONCENTRIC NEUTRAL SIZES

PHASE CONDUCTOR		CONCENTRIC NEUTRAL			
SIZE	MAT'L	DESIGNATION	MAT'L	WIRE SIZE	WIRE QTY
1/0 AWG	Al	2/3	Cu	14 AWG	11
4/0 AWG	Al	1/2	Cu	14 AWG	16
500 kCMIL	Al	1/3	Cu	14 AWG	16
750 kCMIL	Al	1/6	Cu	14 AWG	19
1000 kCMIL	Al	1/6	Cu	16 AWG	16
1250 kCMIL	Al	1/6	Cu	12 AWG	20

Westwood

Phone (952) 937-5150 7699 Anagram Drive
Fax (952) 937-5822 Eden Prairie, MN 55344
Tel/Fax (888) 937-5150 westwoodps.com

Westwood Professional Services, Inc.

Designed: JRV

Checked: ANS

Drawn: JMC, JRG

As-Built Drawing:

Revisions	DATE	DESCRIPTION
A	09/27/17	30% plans
B	10/03/17	Issued for Procurement - Revised
C	10/19/17	60% plans
D	10/30/17	90% plans

Prepared for:



3900 E. White Ave
Clinton, IN 47842

Trishe Wind Ohio, LLC
c/o Starwood Energy Group, LLC
5 Greenwich Office Park, 2nd Floor
Greenwich, CT 06831

Northwest
Ohio Wind
Project

Paulding County, Ohio

MVAC Online Diagram
Circuits 1 and 2

Not For Construction

Array Date: 09/14/2017

Date: 10/30/2017

Sheet: E.200

A
B
C
D
E
F
G
H

GENERAL NOTES

- 1. SEE SUBSTATION DRAWING NWO-OLI-001 FOR SUBSTATION SINGLE LINE DRAWING.
- 2. ALL SURGE ARRESTERS 24.4KV MCOV.
- 3. SEE E.800 FOR MVAC WIRE SCHEDULE.

Westwood

Phone (952) 937-5150 7699 Anagram Drive
Fax (952) 937-5822 Eden Prairie, MN 55344
Tel/Fax (888) 937-5150 westwoodps.com

Westwood Professional Services, Inc.

Designed: JRV

Checked: ANS

Drawn: JMC, JRG

As-Built Drawing:

Revisions	DATE	DESCRIPTION
A	09/27/17	30% plans
B	10/03/17	Issued for Procurement - Revised
C	10/19/17	60% plans
D	10/30/17	90% plans

Prepared for:



3900 E. White Ave
Clinton, IN 47842

Trishe Wind Ohio, LLC
c/o Starwood Energy Group, LLC
5 Greenwich Office Park, 2nd Floor
Greenwich, CT 06831

Northwest
Ohio Wind
Project

Paulding County, Ohio

MVAC Oneline Diagram
Circuits 3 and 4

Not For Construction

Array Date: 09/14/2017

Date: 10/30/2017

Sheet: E.201

0007186_E200_ONELINES.dwg

SUBSTATION

34.5KV COLLECTION SYSTEM

SUBSTATION FENCE

CIRCUIT BREAKER

CIRCUIT 3

TO SUBSTATION BUS

52F3

11 TURBINES

27.5 MW

MV3.SUB-T23

90% COMPACTION
REQUIRED

WTG T-23

WTG T-28

WTG T-27

WTG T-26

24.4 KV MCOV

MV3.T23-T28

MV3.T28-27

MV3.T27-26

WTG T-33

WTG T-32

WTG T-31

24.4 KV MCOV

MV3.T28-33

MV3.T33-32

MV3.T32-31

WTG T-34

WTG T-36

24.4 KV MCOV

MV3.T33-34

MV3.T34-36

MV3.T36-37

WTG T-39

24.4 KV MCOV

WTG T-42

WTG T-49

WTG T-48

24.4 KV MCOV

MV4.T42-49

MV4.T49-48

WTG T-50

24.4 KV MCOV

MV4.T49-50

CIRCUIT BREAKER

CIRCUIT 4

TO SUBSTATION BUS

52F4

10 TURBINES

25 MW

MV4.SUB-T40

MV4.T40-46

MV4.T46-45

MV4.T45-44

MV4.T44-JB4/1

WTG T-40

WTG T-46

WTG T-45

WTG T-44

WTG T-43

24.4 KV MCOV

JB4-1


MV4.JB4/1-T43

WTG T-41

24.4 KV MCOV


MV4.JB4/1-T41

ONE LINE LEGEND

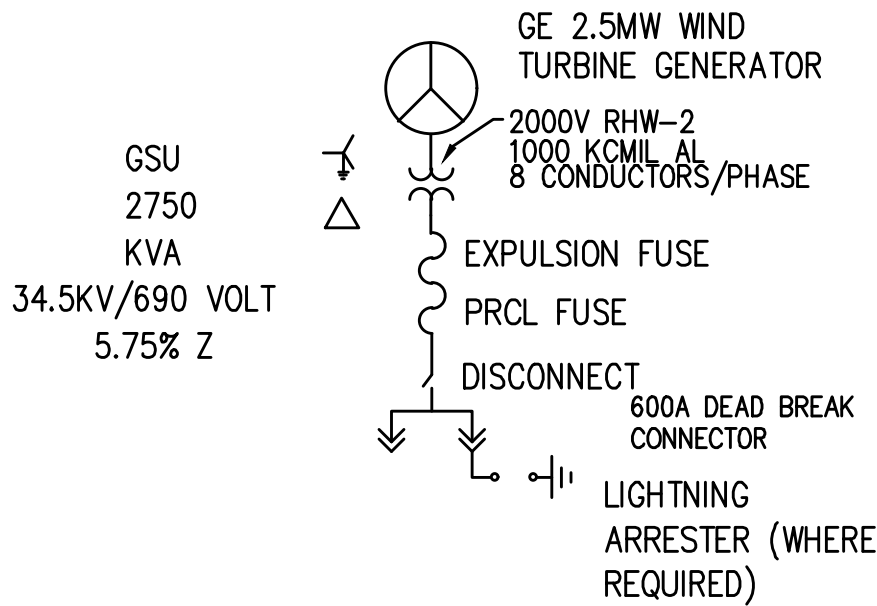

35 kV CABLE AND CONCENTRIC NEUTRAL SIZES

PHASE CONDUCTOR		CONCENTRIC NEUTRAL			
SIZE	MAT'L	DESIGNATION	MAT'L	WIRE SIZE	WIRE QTY
1/0 AWG	Al	2/3	Cu	14 AWG	11
4/0 AWG	Al	1/2	Cu	14 AWG	16
500 kCMIL	Al	1/3	Cu	14 AWG	16
750 kCMIL	Al	1/6	Cu	14 AWG	19
1000 kCMIL	Al	1/6	Cu	16 AWG	16
1250 kCMIL	Al	1/6	Cu	12 AWG	20

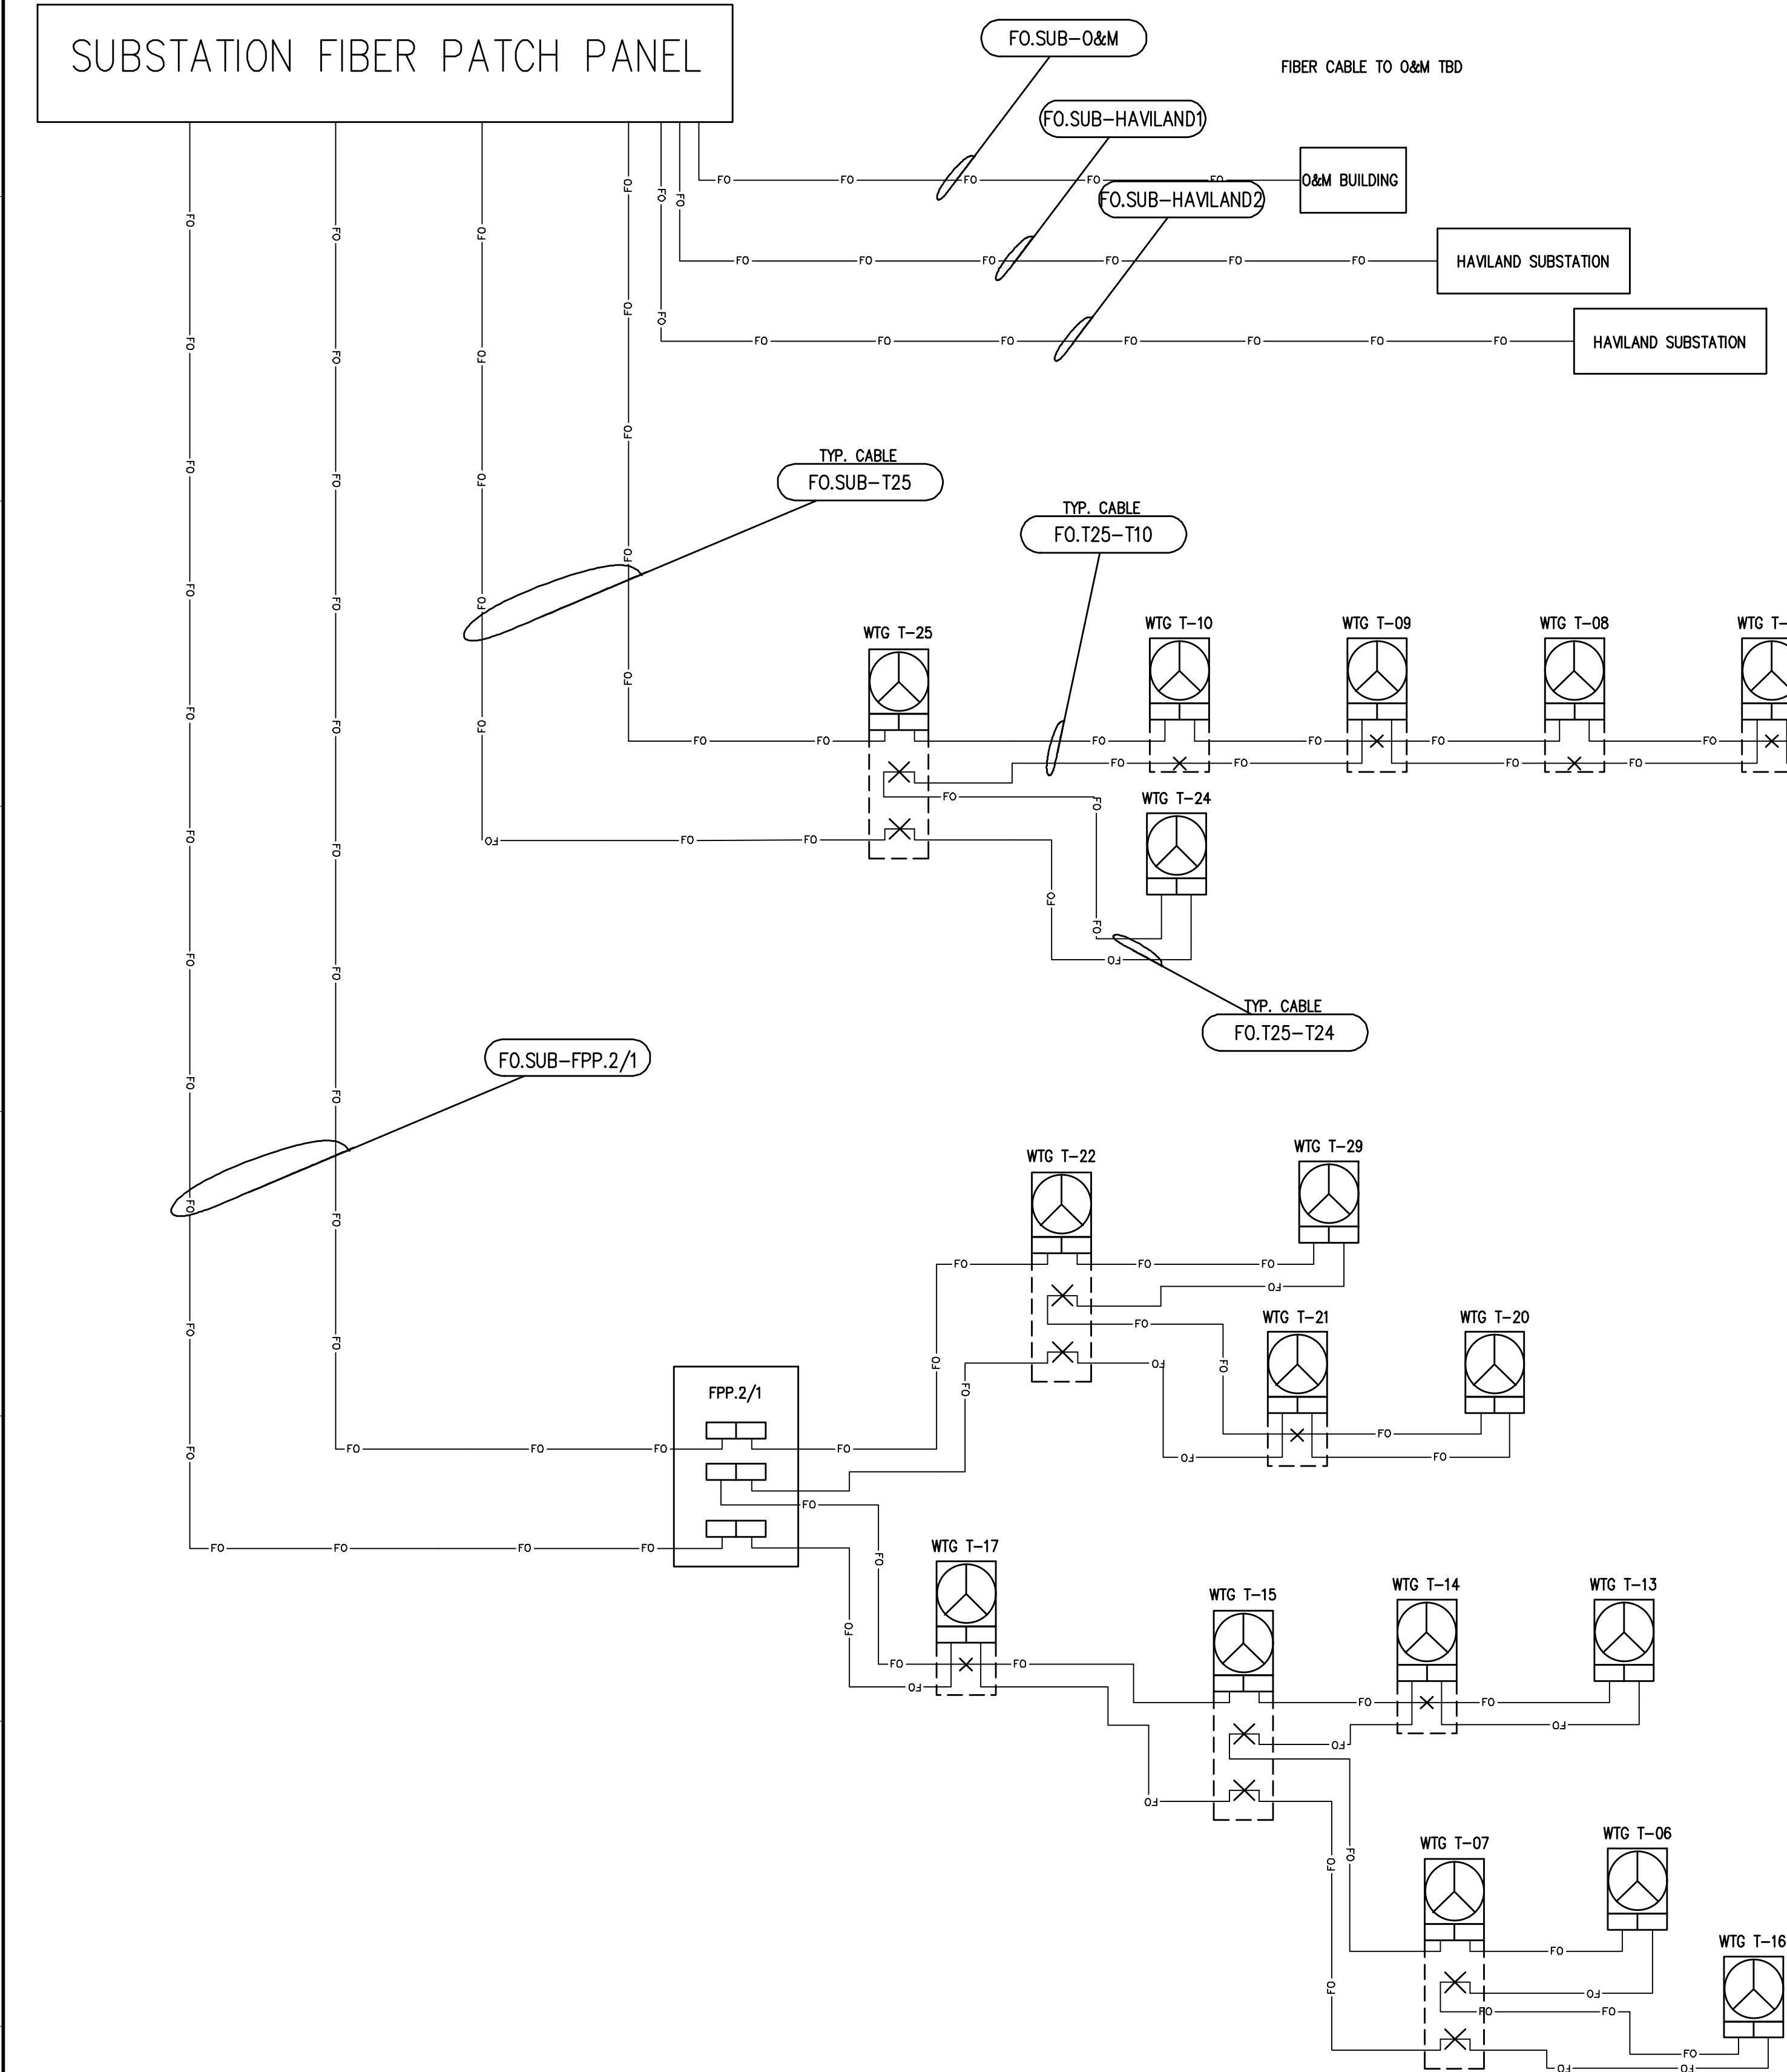

GENERAL NOTES

- SEE SUBSTATION DRAWING FOR FIBER TERMINATION DIAGRAMS.
- FIBER NETWORK IS ARRANGED AS A "COLLAPSED RING". EACH LINE IN DIAGRAM REPRESENTS A PAIR OF FIBER STRANDS (TRANSMIT/RECEIVE).
- NON TERMINATED FIBERS SPLICED THROUGH IN EACH LOCATION, SYMBOLIZED BY "X" IN DIAGRAM.
- FOR FIBER OPTIC CABLE SCHEDULE AND OPTICAL LOSS CALCULATION, SEE E.802.

Westwood

Phone (952) 937-5150 7699 Anagram Drive
Fax (952) 937-5822 Eden Prairie, MN 55344
Tel/Fax (888) 937-5150 westwoodps.com

Westwood Professional Services, Inc.

Designed: JRV

Checked: ANS

Drawn: JMC, JRG

As-Built Drawing:

Revisions	DATE	DESCRIPTION
A	09/27/17	30% plans
B	10/03/17	Issued for Procurement - Revised
C	10/19/17	60% plans
D	10/30/17	90% plans

Prepared for:



3900 E. White Ave
Clinton, IN 47842

Trishe Wind Ohio, LLC
c/o Starwood Energy Group, LLC
5 Greenwich Office Park, 2nd Floor
Greenwich, CT 06831

**Northwest
Ohio Wind
Project**

Paulding County, Ohio


**Fiber Optic Online
Diagram**

Not For Construction

Array Date: 09/14/2017

Date: 10/30/2017

Sheet: E.210

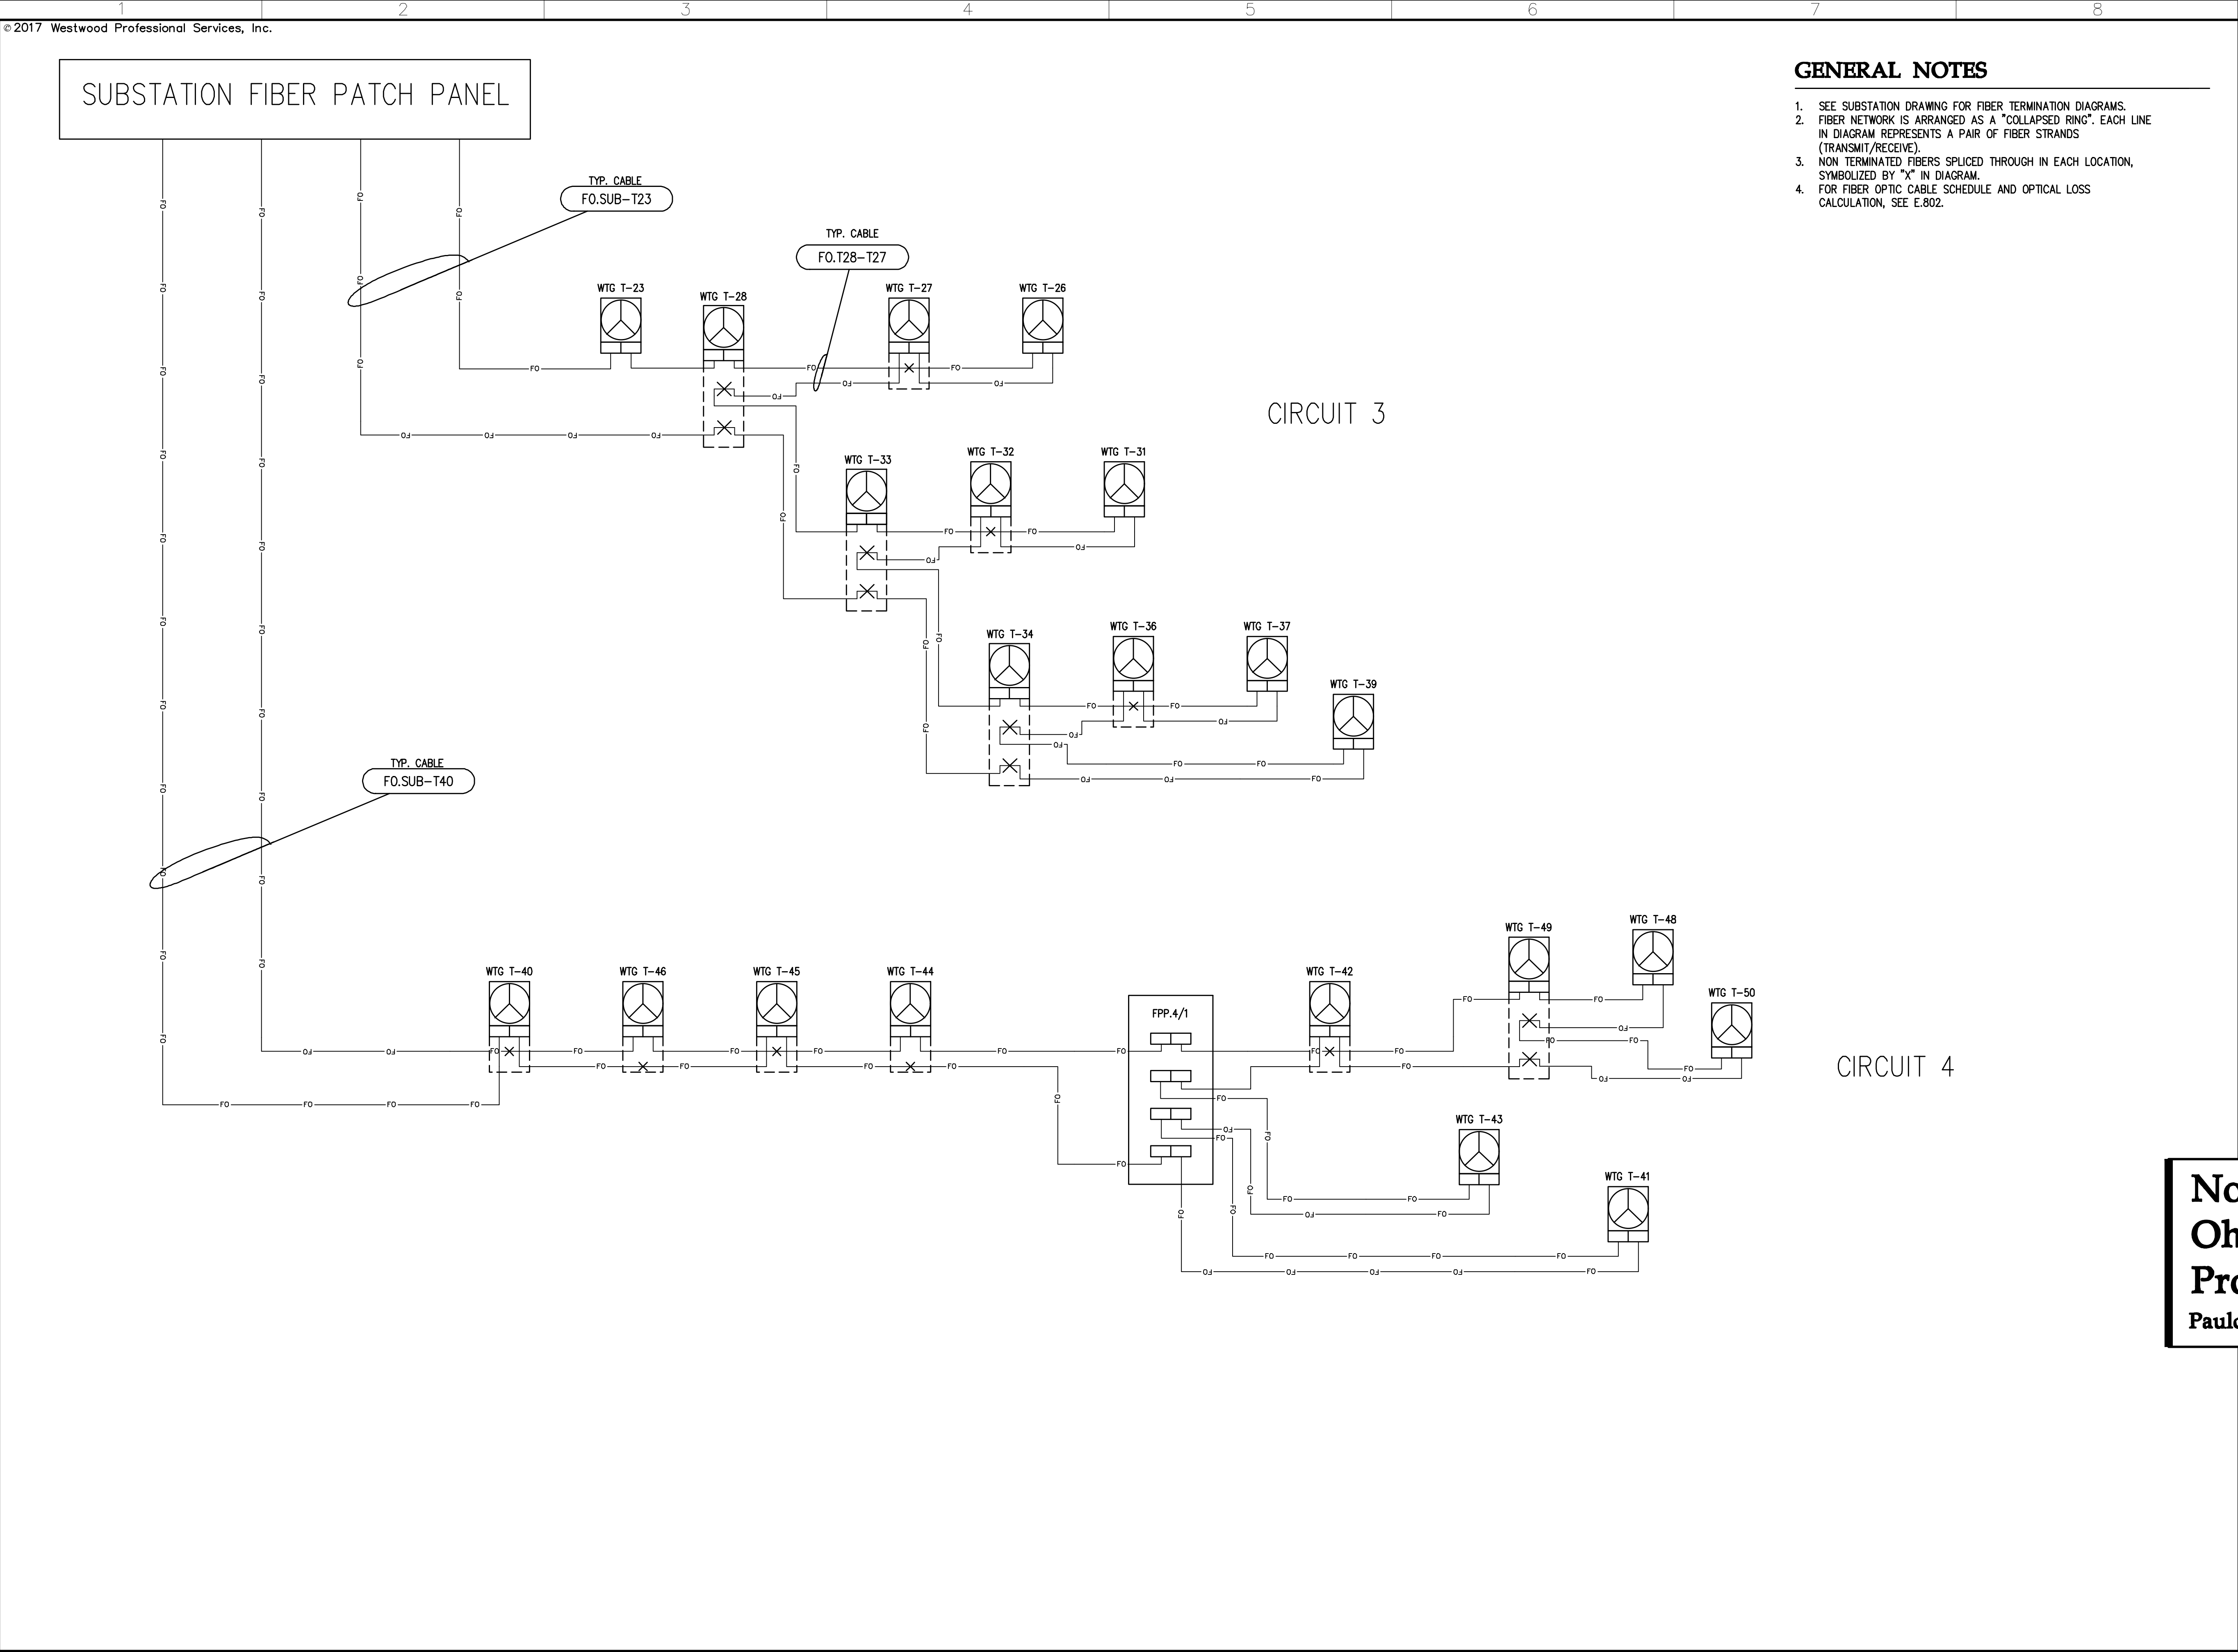

Westwood

Phone (952) 937-5150 7699 Anagram Drive
Fax (952) 937-5822 Eden Prairie, MN 55344
Tel/Fax (888) 937-5150 westwoodps.com
Westwood Professional Services, Inc.

Designed: JRV

Checked: AMS

Drawn: JMC, JRG

As-Built Drawing:

Revision	DATE	DESCRIPTION
A	09/27/17	30% plans
B	10/03/17	Issued for Procurement - Revised
C	10/19/17	60% plans
D	10/30/17	90% plans

Prepared for:



3900 E. White Ave
Clinton, IN 47842

Trishe Wind Ohio, LLC
c/o Starwood Energy Group, LLC
5 Greenwich Office Park, 2nd Floor
Greenwich, CT 06831

Northwest Ohio Wind Project

Paulding County, Ohio

Fiber Optic Online Diagram (2)


Not For Construction

Array Date: 09/14/2017

Date: 10/30/2017

Sheet: E.211

0007186_E200_ONELINES.dwg

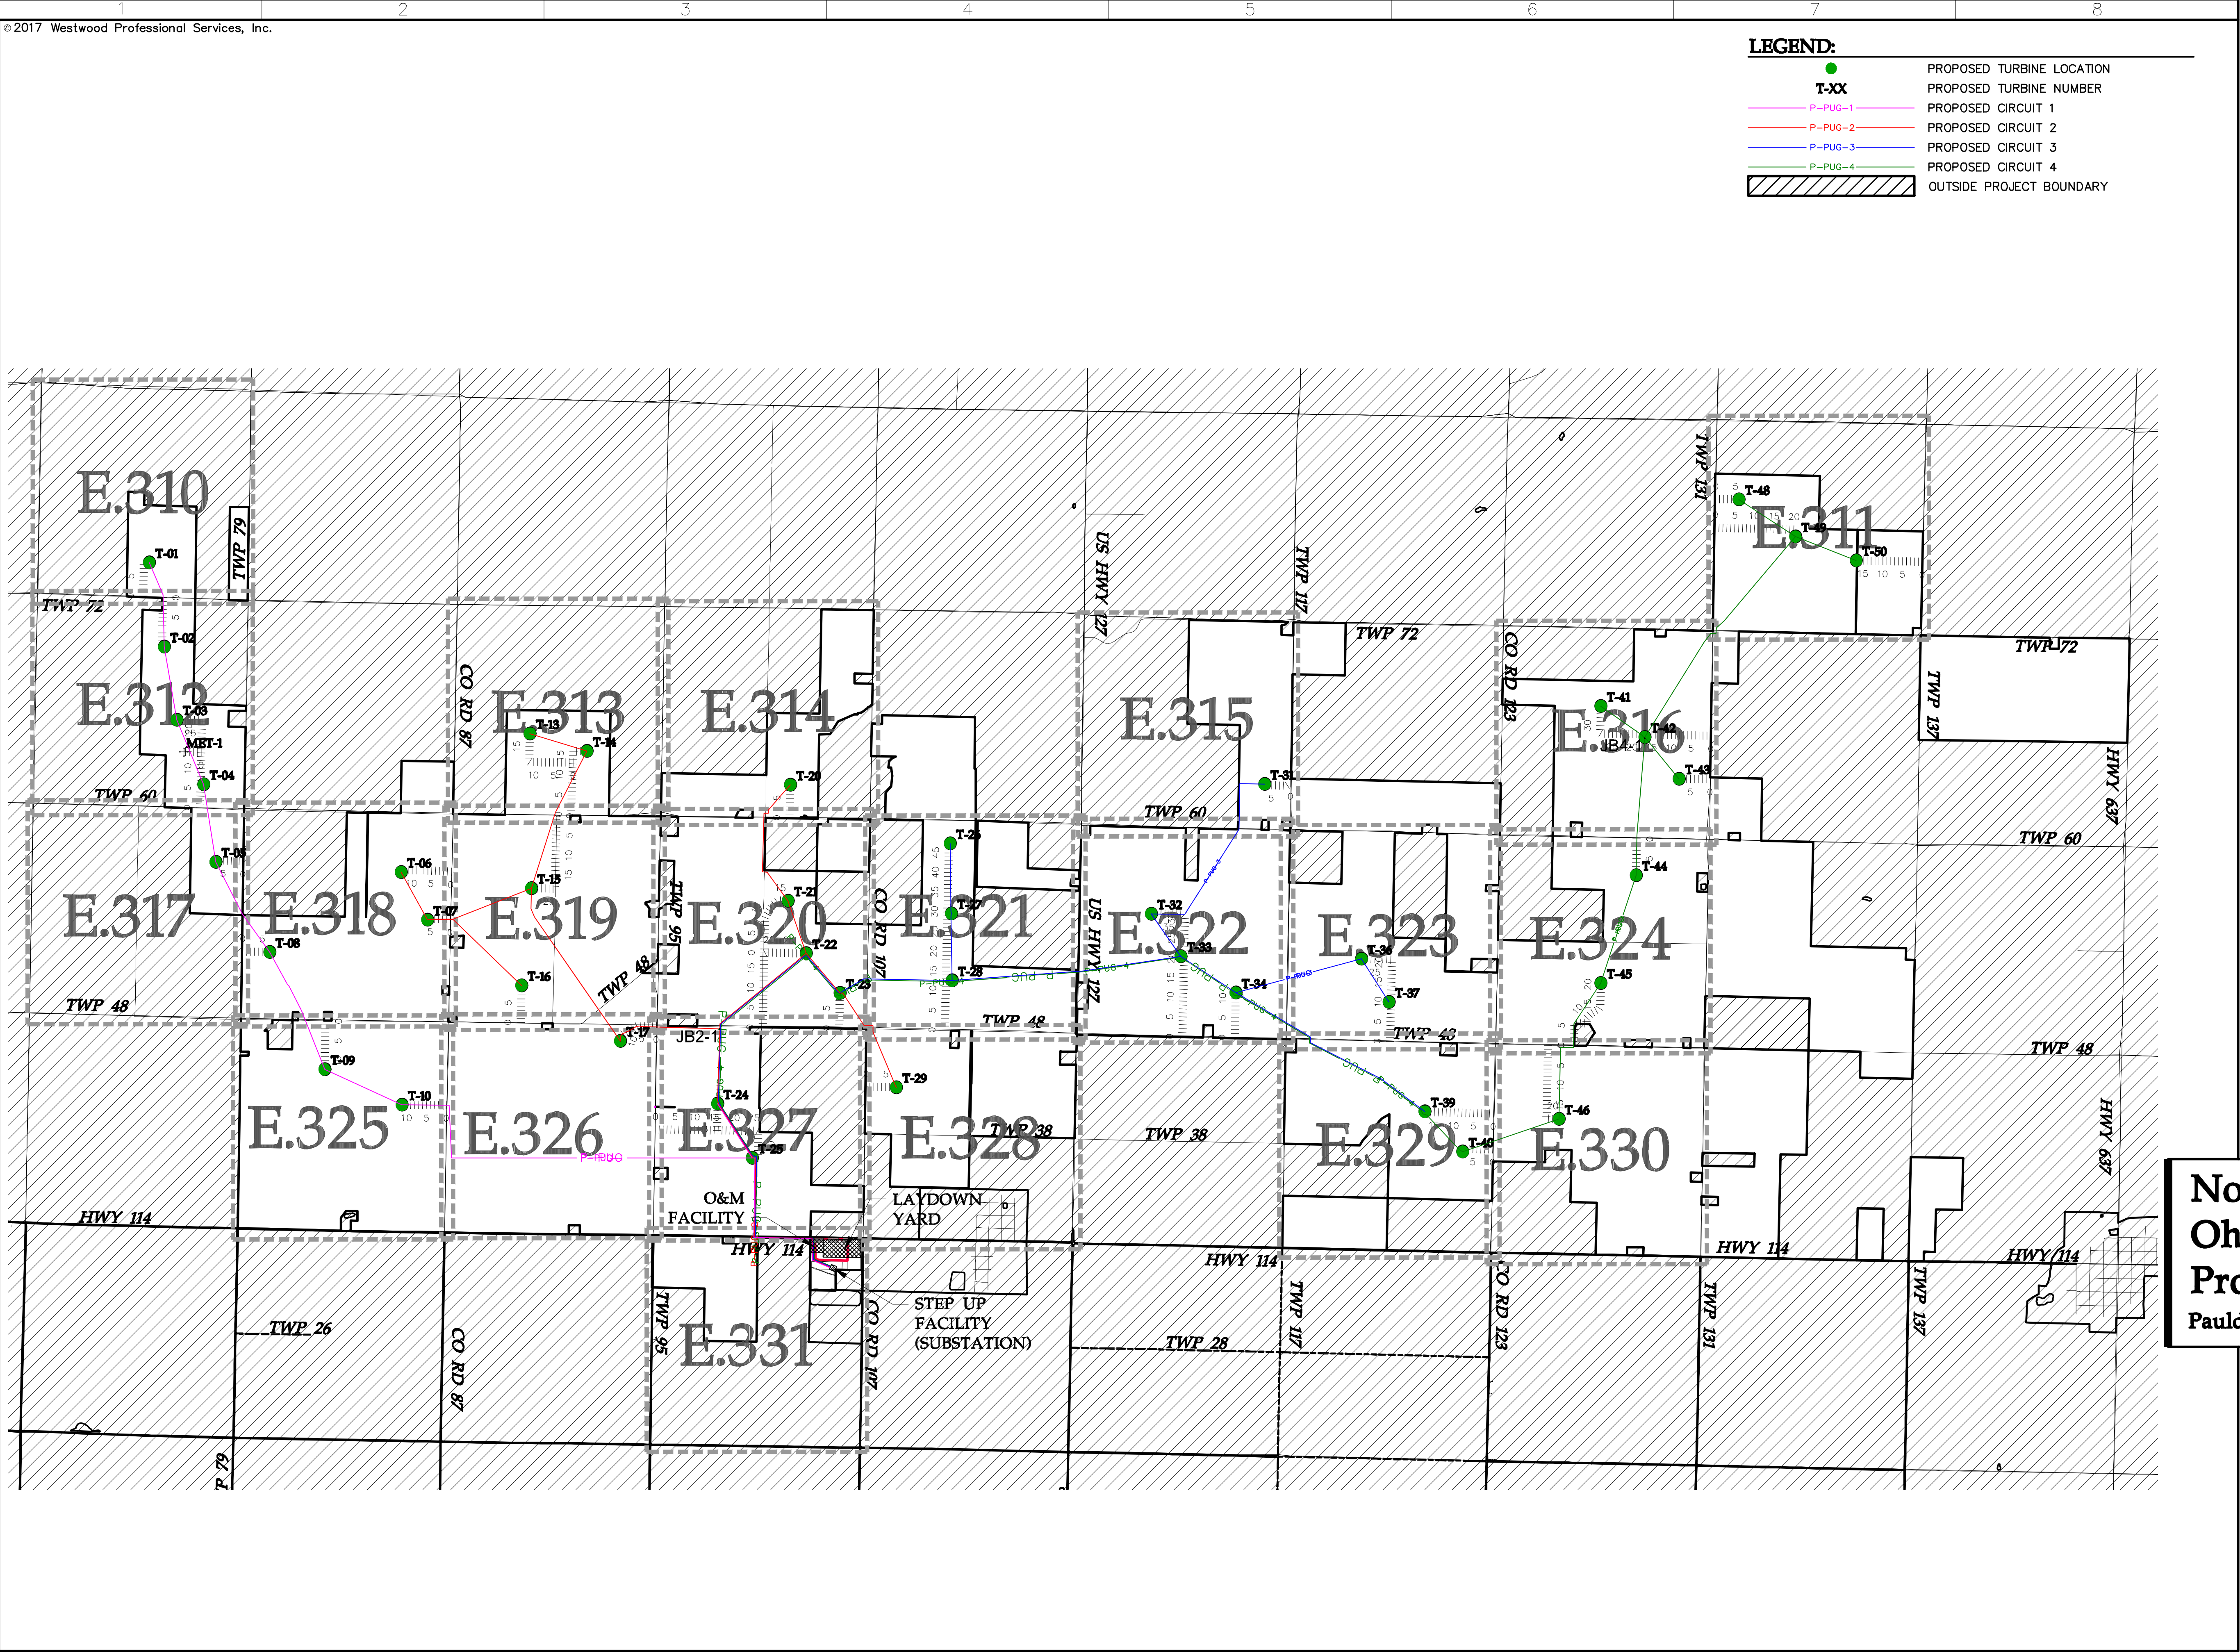

Westwood

Phone (952) 937-5150 7699 Anagram Drive
Fax (952) 937-5822 Eden Prairie, MN 55344
Tel/Fax (888) 937-5150 westwoodps.com
Westwood Professional Services, Inc.

Designed: JRV

Checked: ANS

Drawn: JMC, JRG

As-Built Drawing:

Revision	DATE	DESCRIPTION
A	09/27/17	30% plans
B	10/03/17	Issued for Procurement - Revised
C	10/19/17	60% plans
D	10/30/17	90% plans

Prepared for:

WHITE
an IEA company

3900 E. White Ave
Clinton, IN 47842

Trishe Wind Ohio, LLC
c/o Starwood Energy Group, LLC
5 Greenwich Office Park, 2nd Floor
Greenwich, CT 06831


Northwest Ohio Wind Project
Paulding County, Ohio

Overall Electrical Site Plan

Not For Construction
Array Date: 09/14/2017
Date: 10/30/2017
Sheet: E.300

0007186_E300_Overall Electrical Site Plan.dwg

A
B
C
D
E
F
G
H

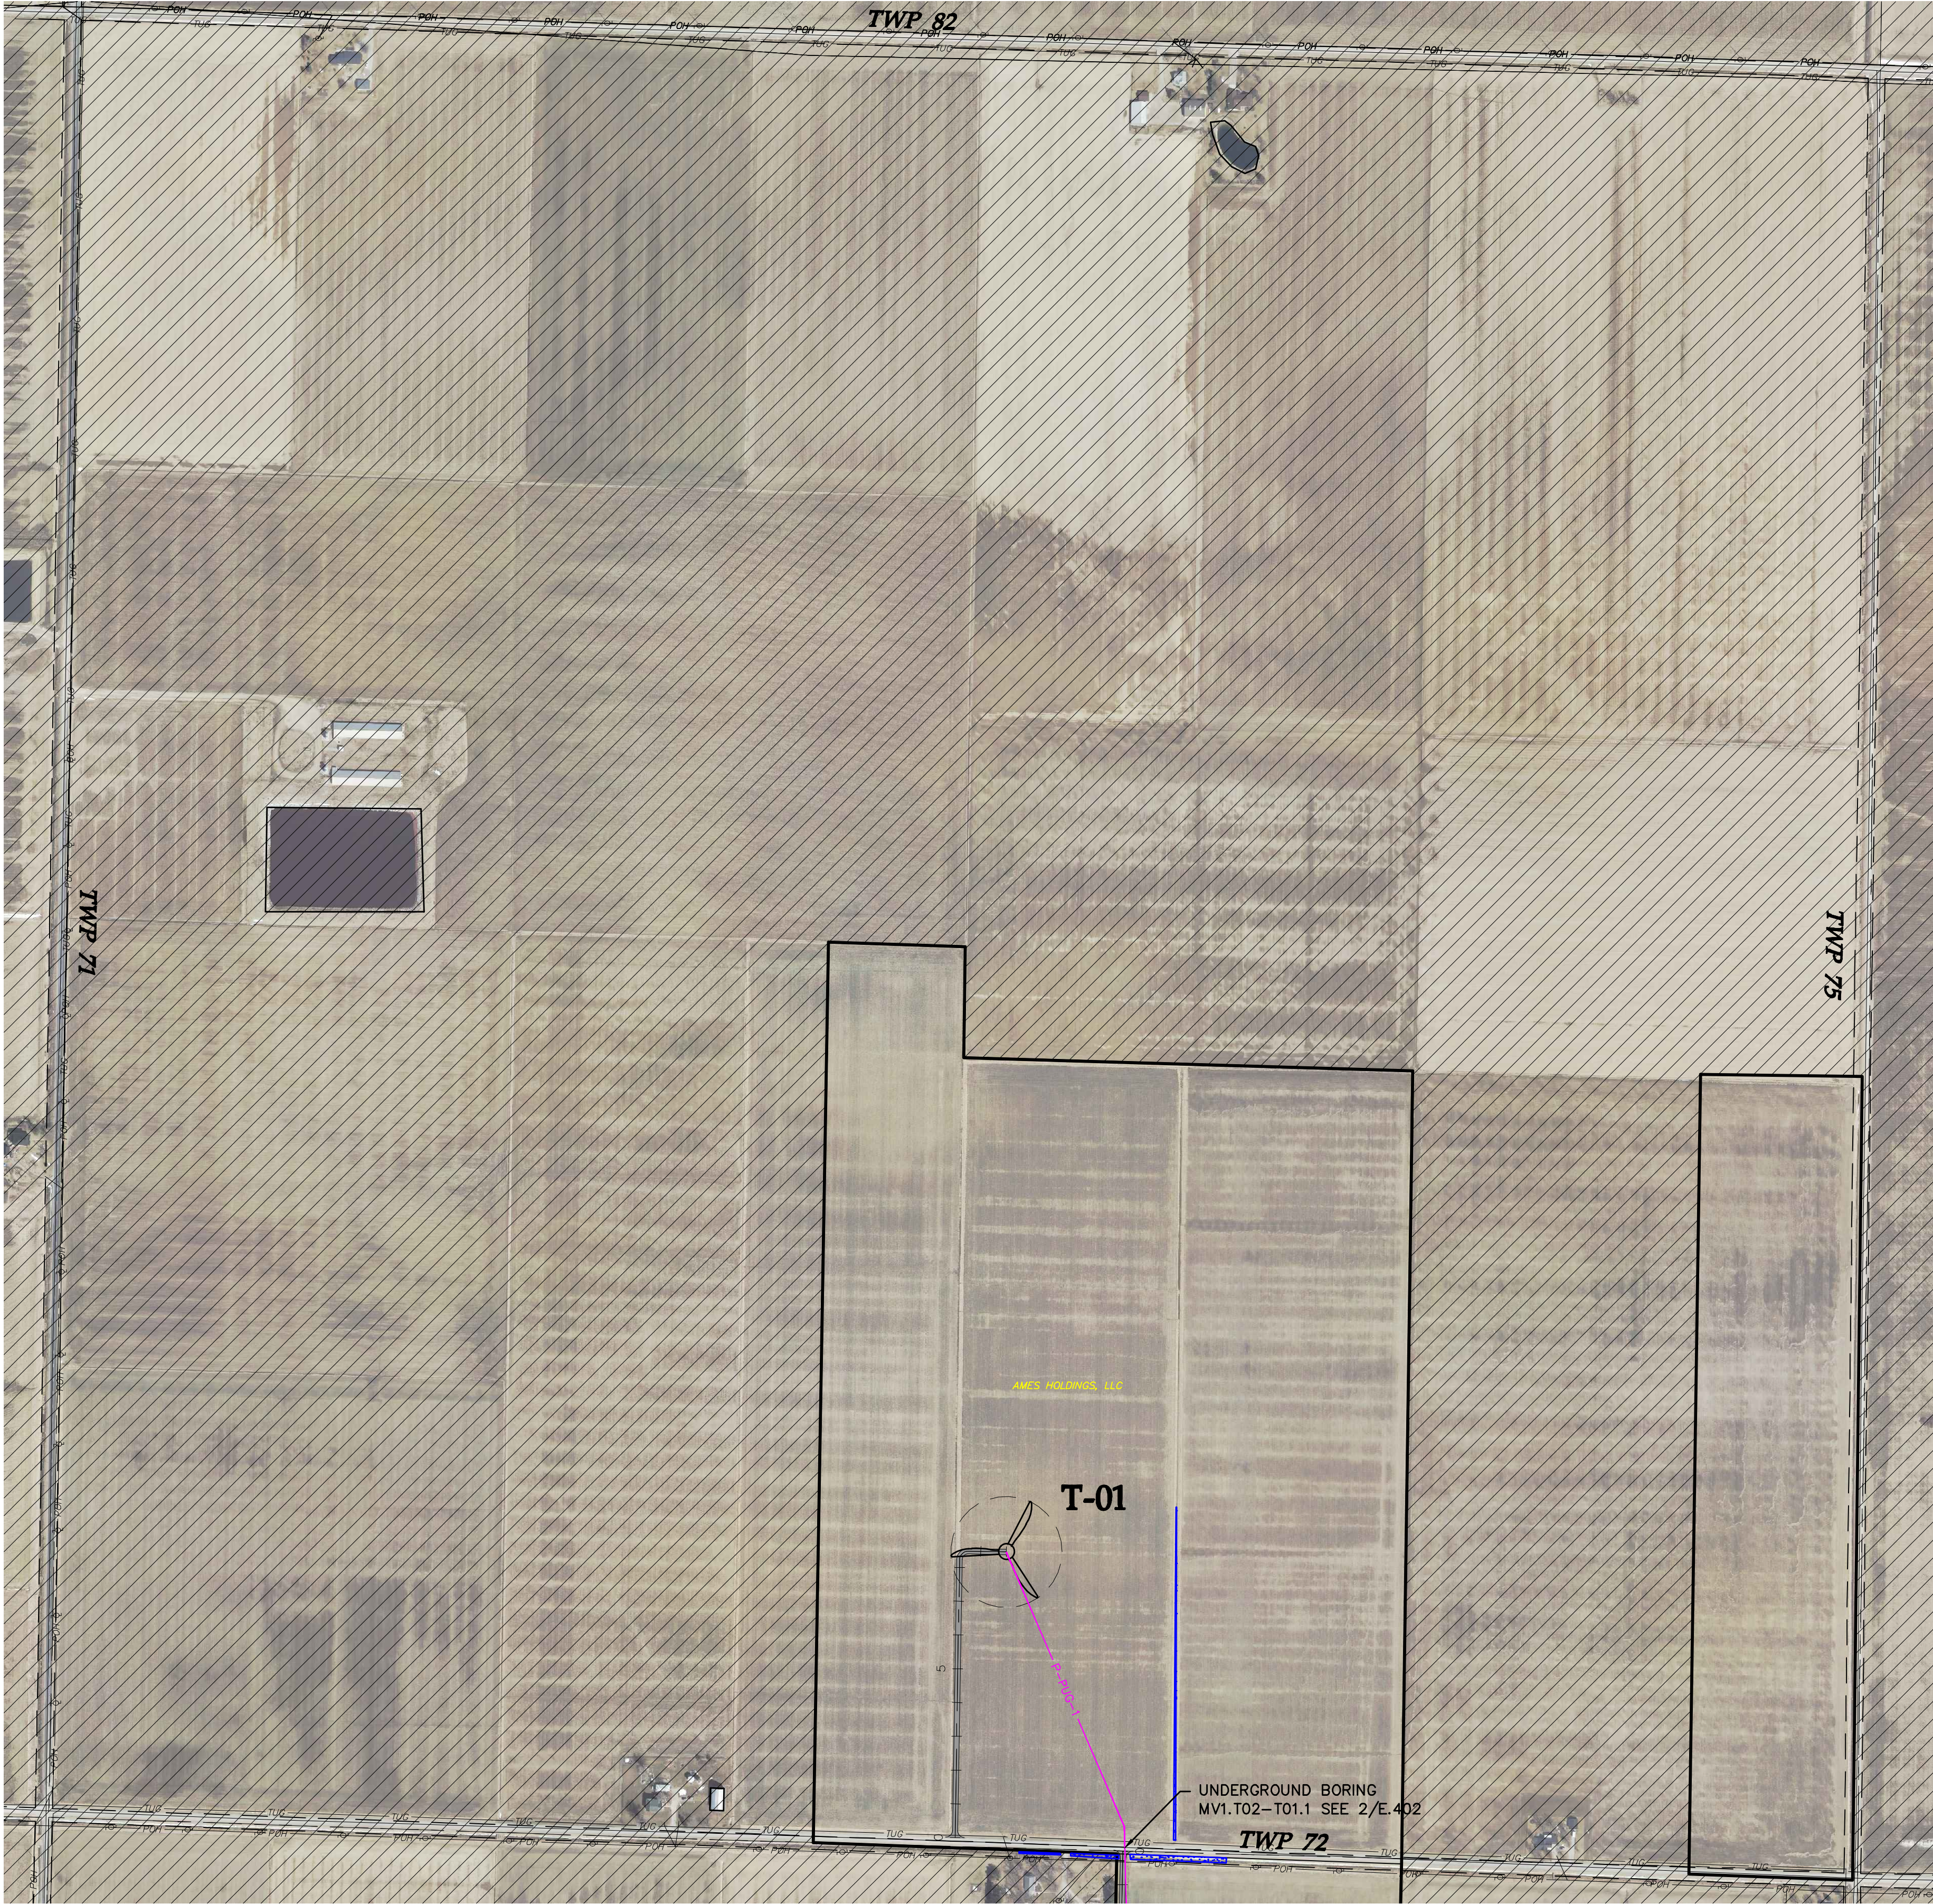

SEE SHEET E.312

LEGEND


T-XX

TURBINE LOCATION


P-PUG-1

PROPOSED CIRCUIT 1


P-PUG-2


PROPOSED CIRCUIT 2


P-PUG-3

PROPOSED CIRCUIT 3


P-PUG-4

PROPOSED CIRCUIT 4

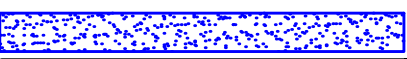

DELINEATED WETLAND



NON-PARTICIPATING PROPERTY

Westwood

Phone (952) 937-5150 7699 Anagram Drive

Fax (952) 937-5822 Eden Prairie, MN 55344

Tel/Fax (888) 937-5150 westwoodps.com

Westwood Professional Services, Inc.


Designed:	JRV	
Checked:	ANS	
Drawn:	JMC, JRG	
As-Built Drawing:		
Revisions:		
#	DATE	DESCRIPTION
A	09/27/17	30% plans
B	10/03/17	Issued for Procurement – Revised
C	10/19/17	60% plans
D	10/30/17	90% plans

Prepared for:


an IEA company

3900 E. White Ave
Clinton, IN 47842

Trishe Wind Ohio, LLC
c/o Starwood Energy Group, LLC
5 Greenwich Office Park, 2nd Floor
Greenwich, CT 06831

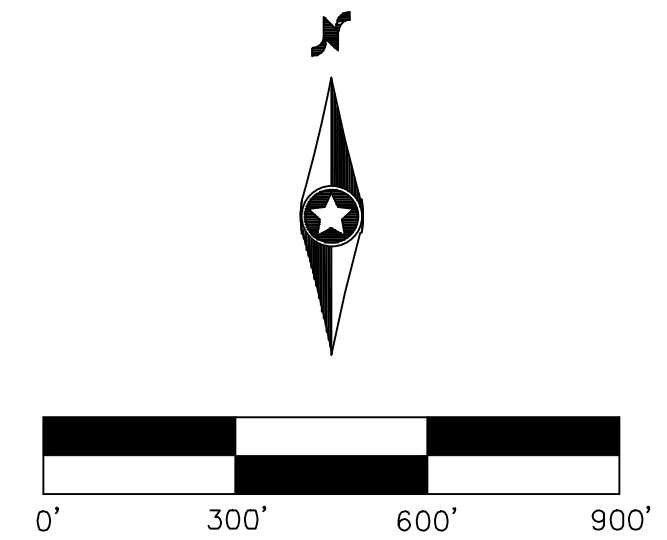

Northwest
Ohio Wind
Project

Paulding County, Ohio


Electrical Site Plan

Not For Construction

Array Date: 09/14/2017


Date: 10/30/2017

Sheet: E.310

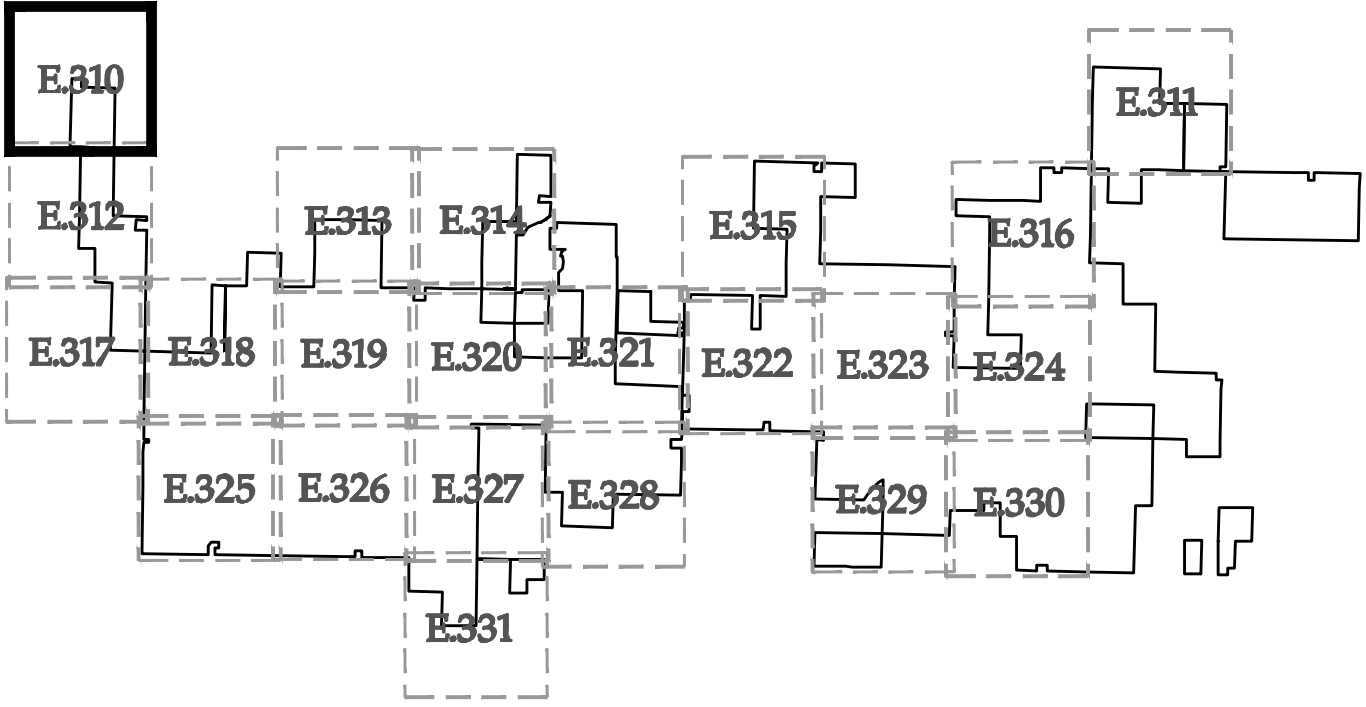

KEY MAP

A
B
C
D
E
F
G
H

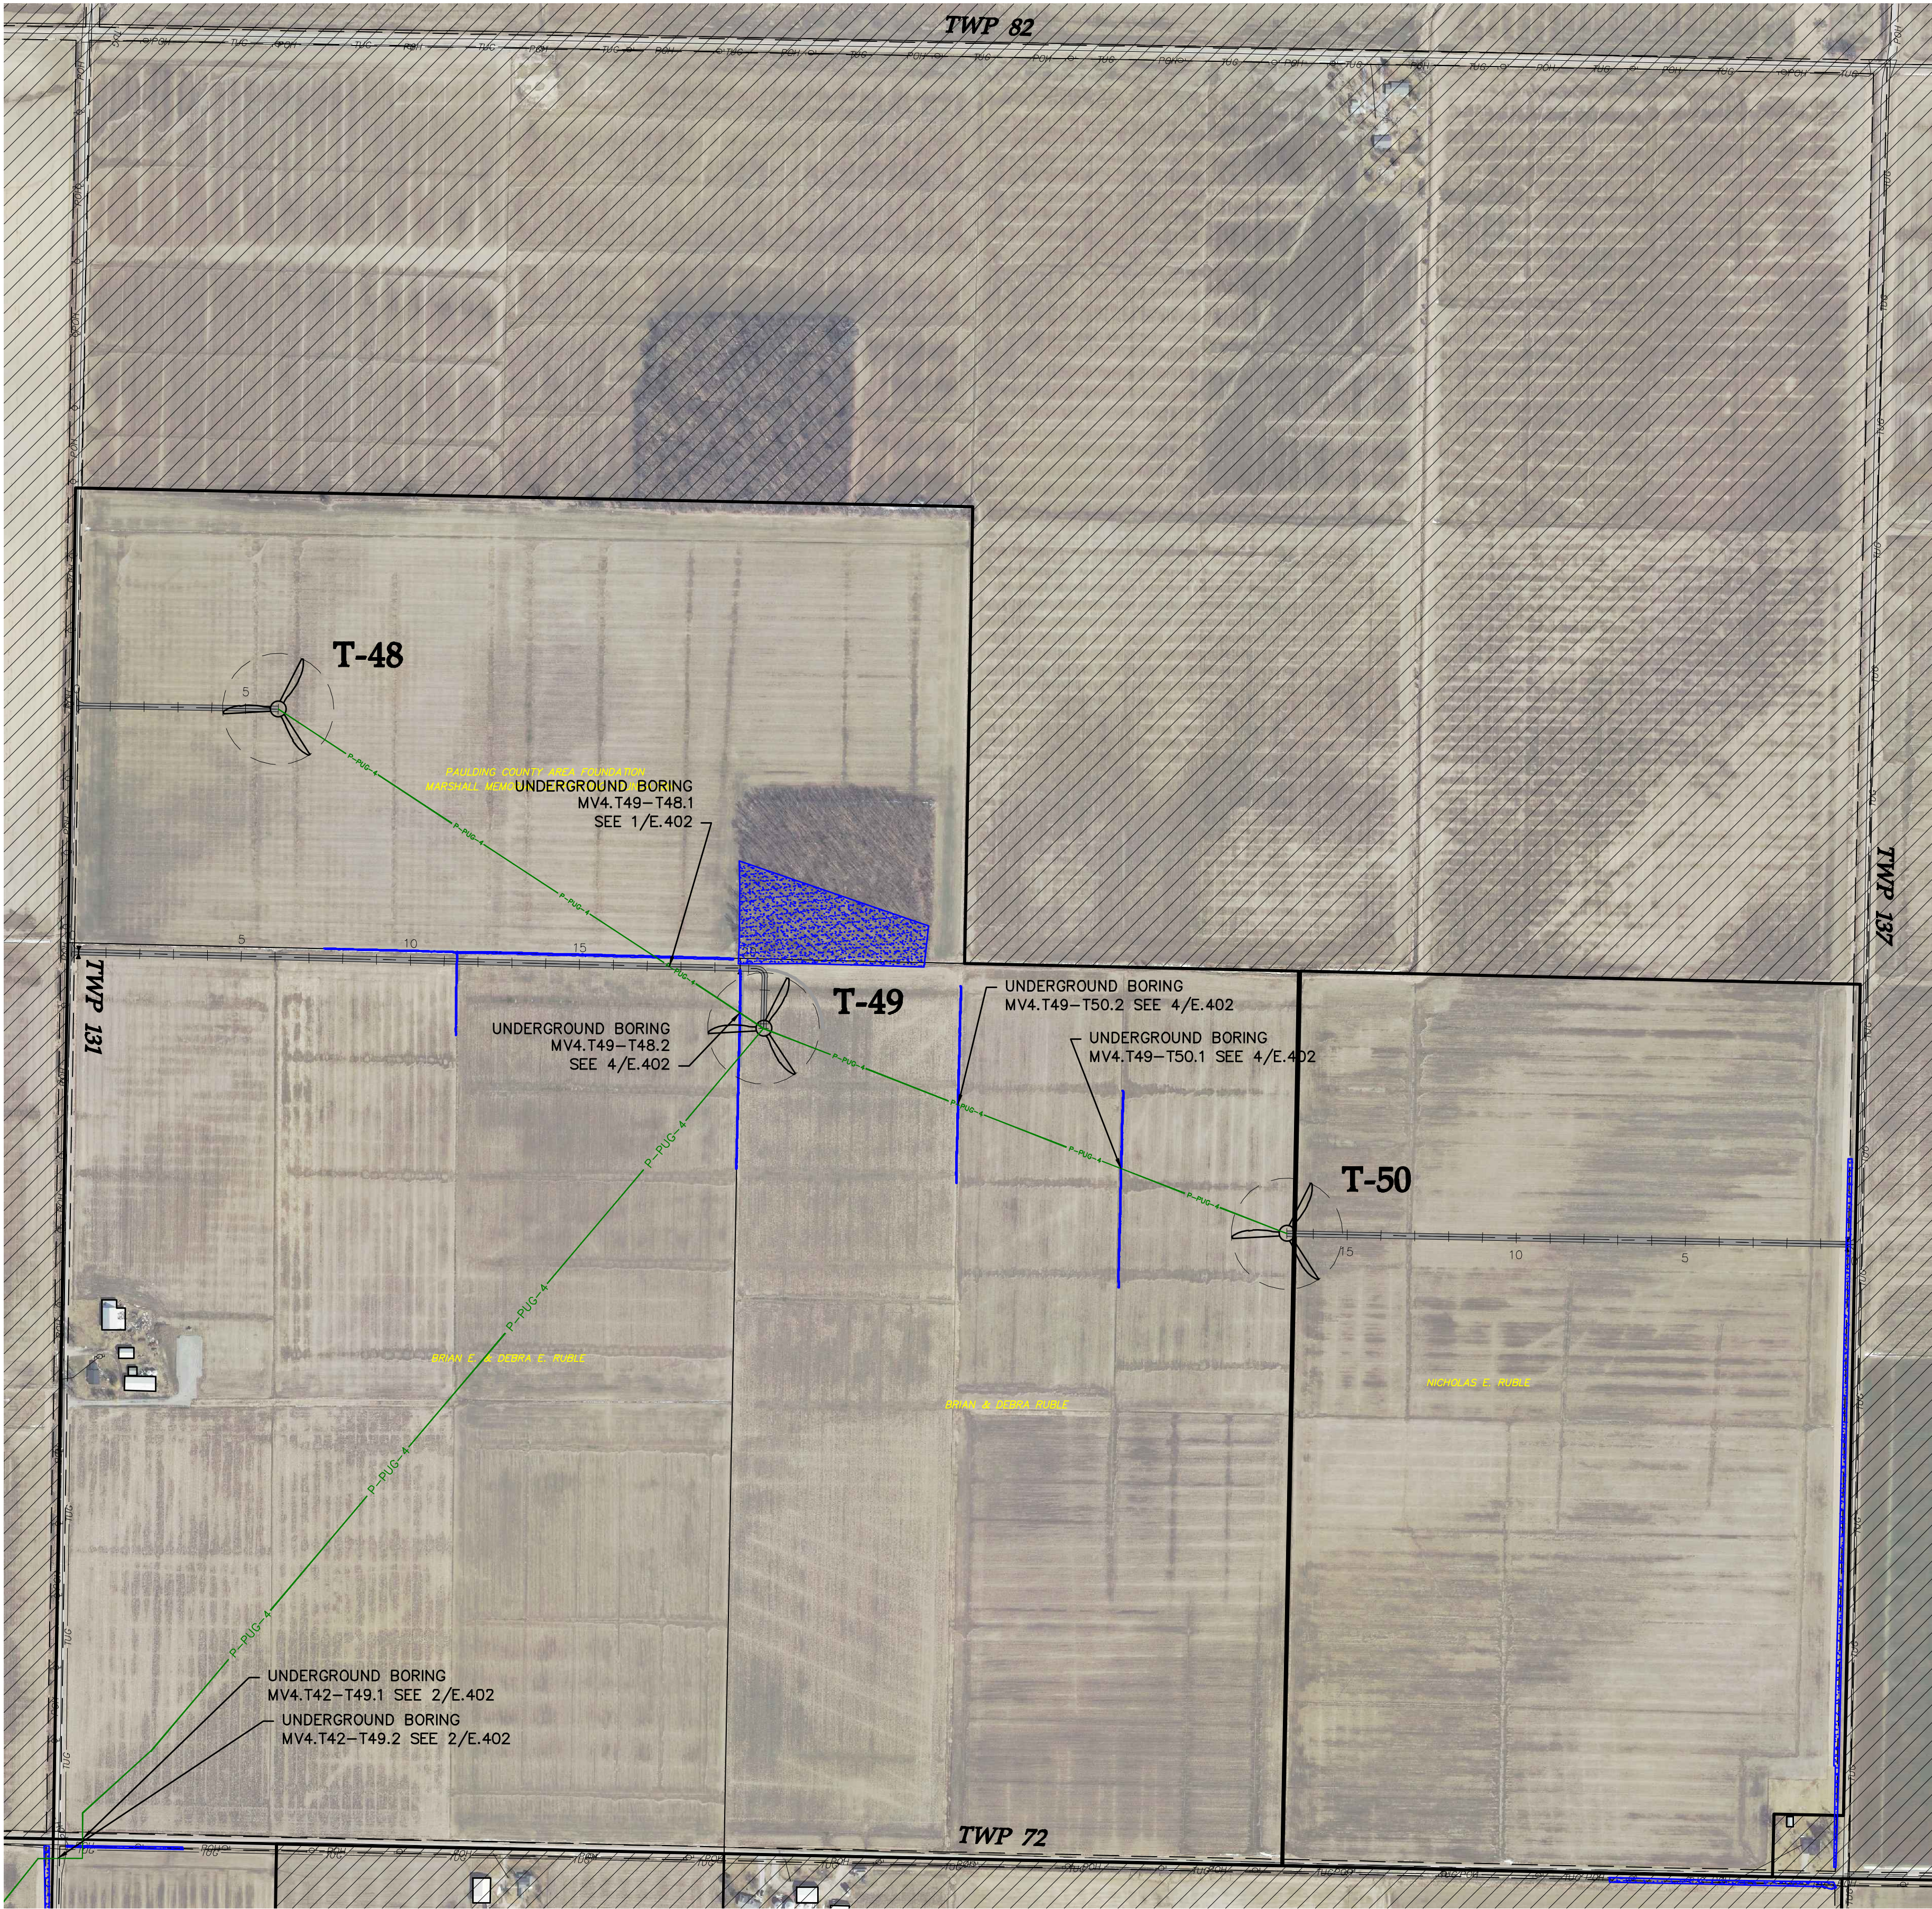

LEGEND

- T-XX** TURBINE LOCATION
- P-PUG-1 PROPOSED CIRCUIT 1
- P-PUG-2 PROPOSED CIRCUIT 2
- P-PUG-3 PROPOSED CIRCUIT 3
- P-PUG-4 PROPOSED CIRCUIT 4
- DELINEATED WETLAND
- NON-PARTICIPATING PROPERTY

Westwood

Phone (952) 937-5150 7699 Anagram Drive
Fax (952) 937-5822 Eden Prairie, MN 55344
Tel/Fax (888) 937-5150 westwoodps.com
Westwood Professional Services, Inc.

Designed:	JRV
Checked:	ANS
Drawn:	JMC, JRG
As-Built Drawing:	


Revisions	DATE	DESCRIPTION
A	09/27/17	30% plans
B	10/03/17	Issued for Procurement - Revised
C	10/19/17	60% plans
D	10/30/17	90% plans

Prepared for:



3900 E. White Ave
Clinton, IN 47842

Trishe Wind Ohio, LLC
c/o Starwood Energy Group, LLC
5 Greenwich Office Park, 2nd Floor
Greenwich, CT 06831

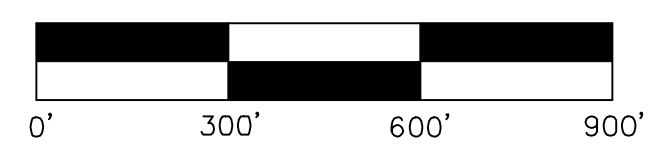


Northwest
Ohio Wind
Project
Paulding County, Ohio

Electrical Site Plan


Not For Construction

Array Date: 09/14/2017
Date: 10/30/2017
Sheet: E.311

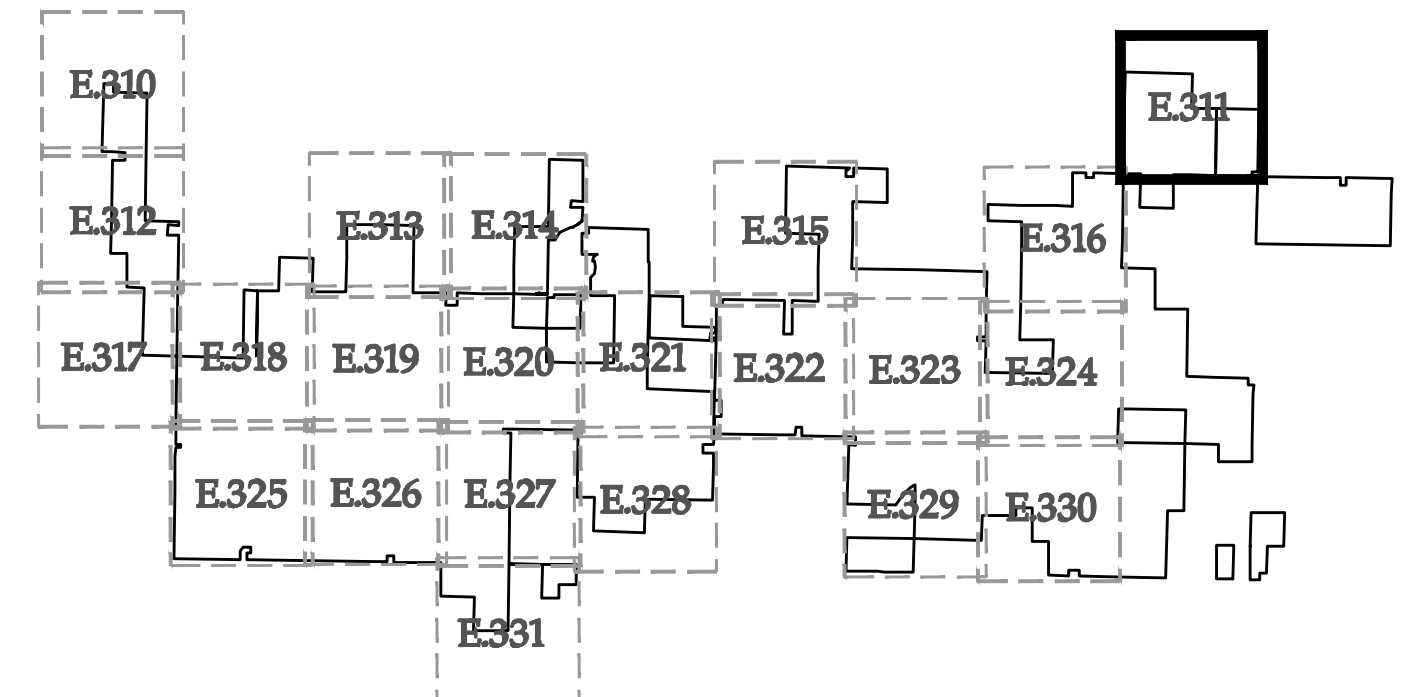

KEY MAP

SEE SHEET E.310

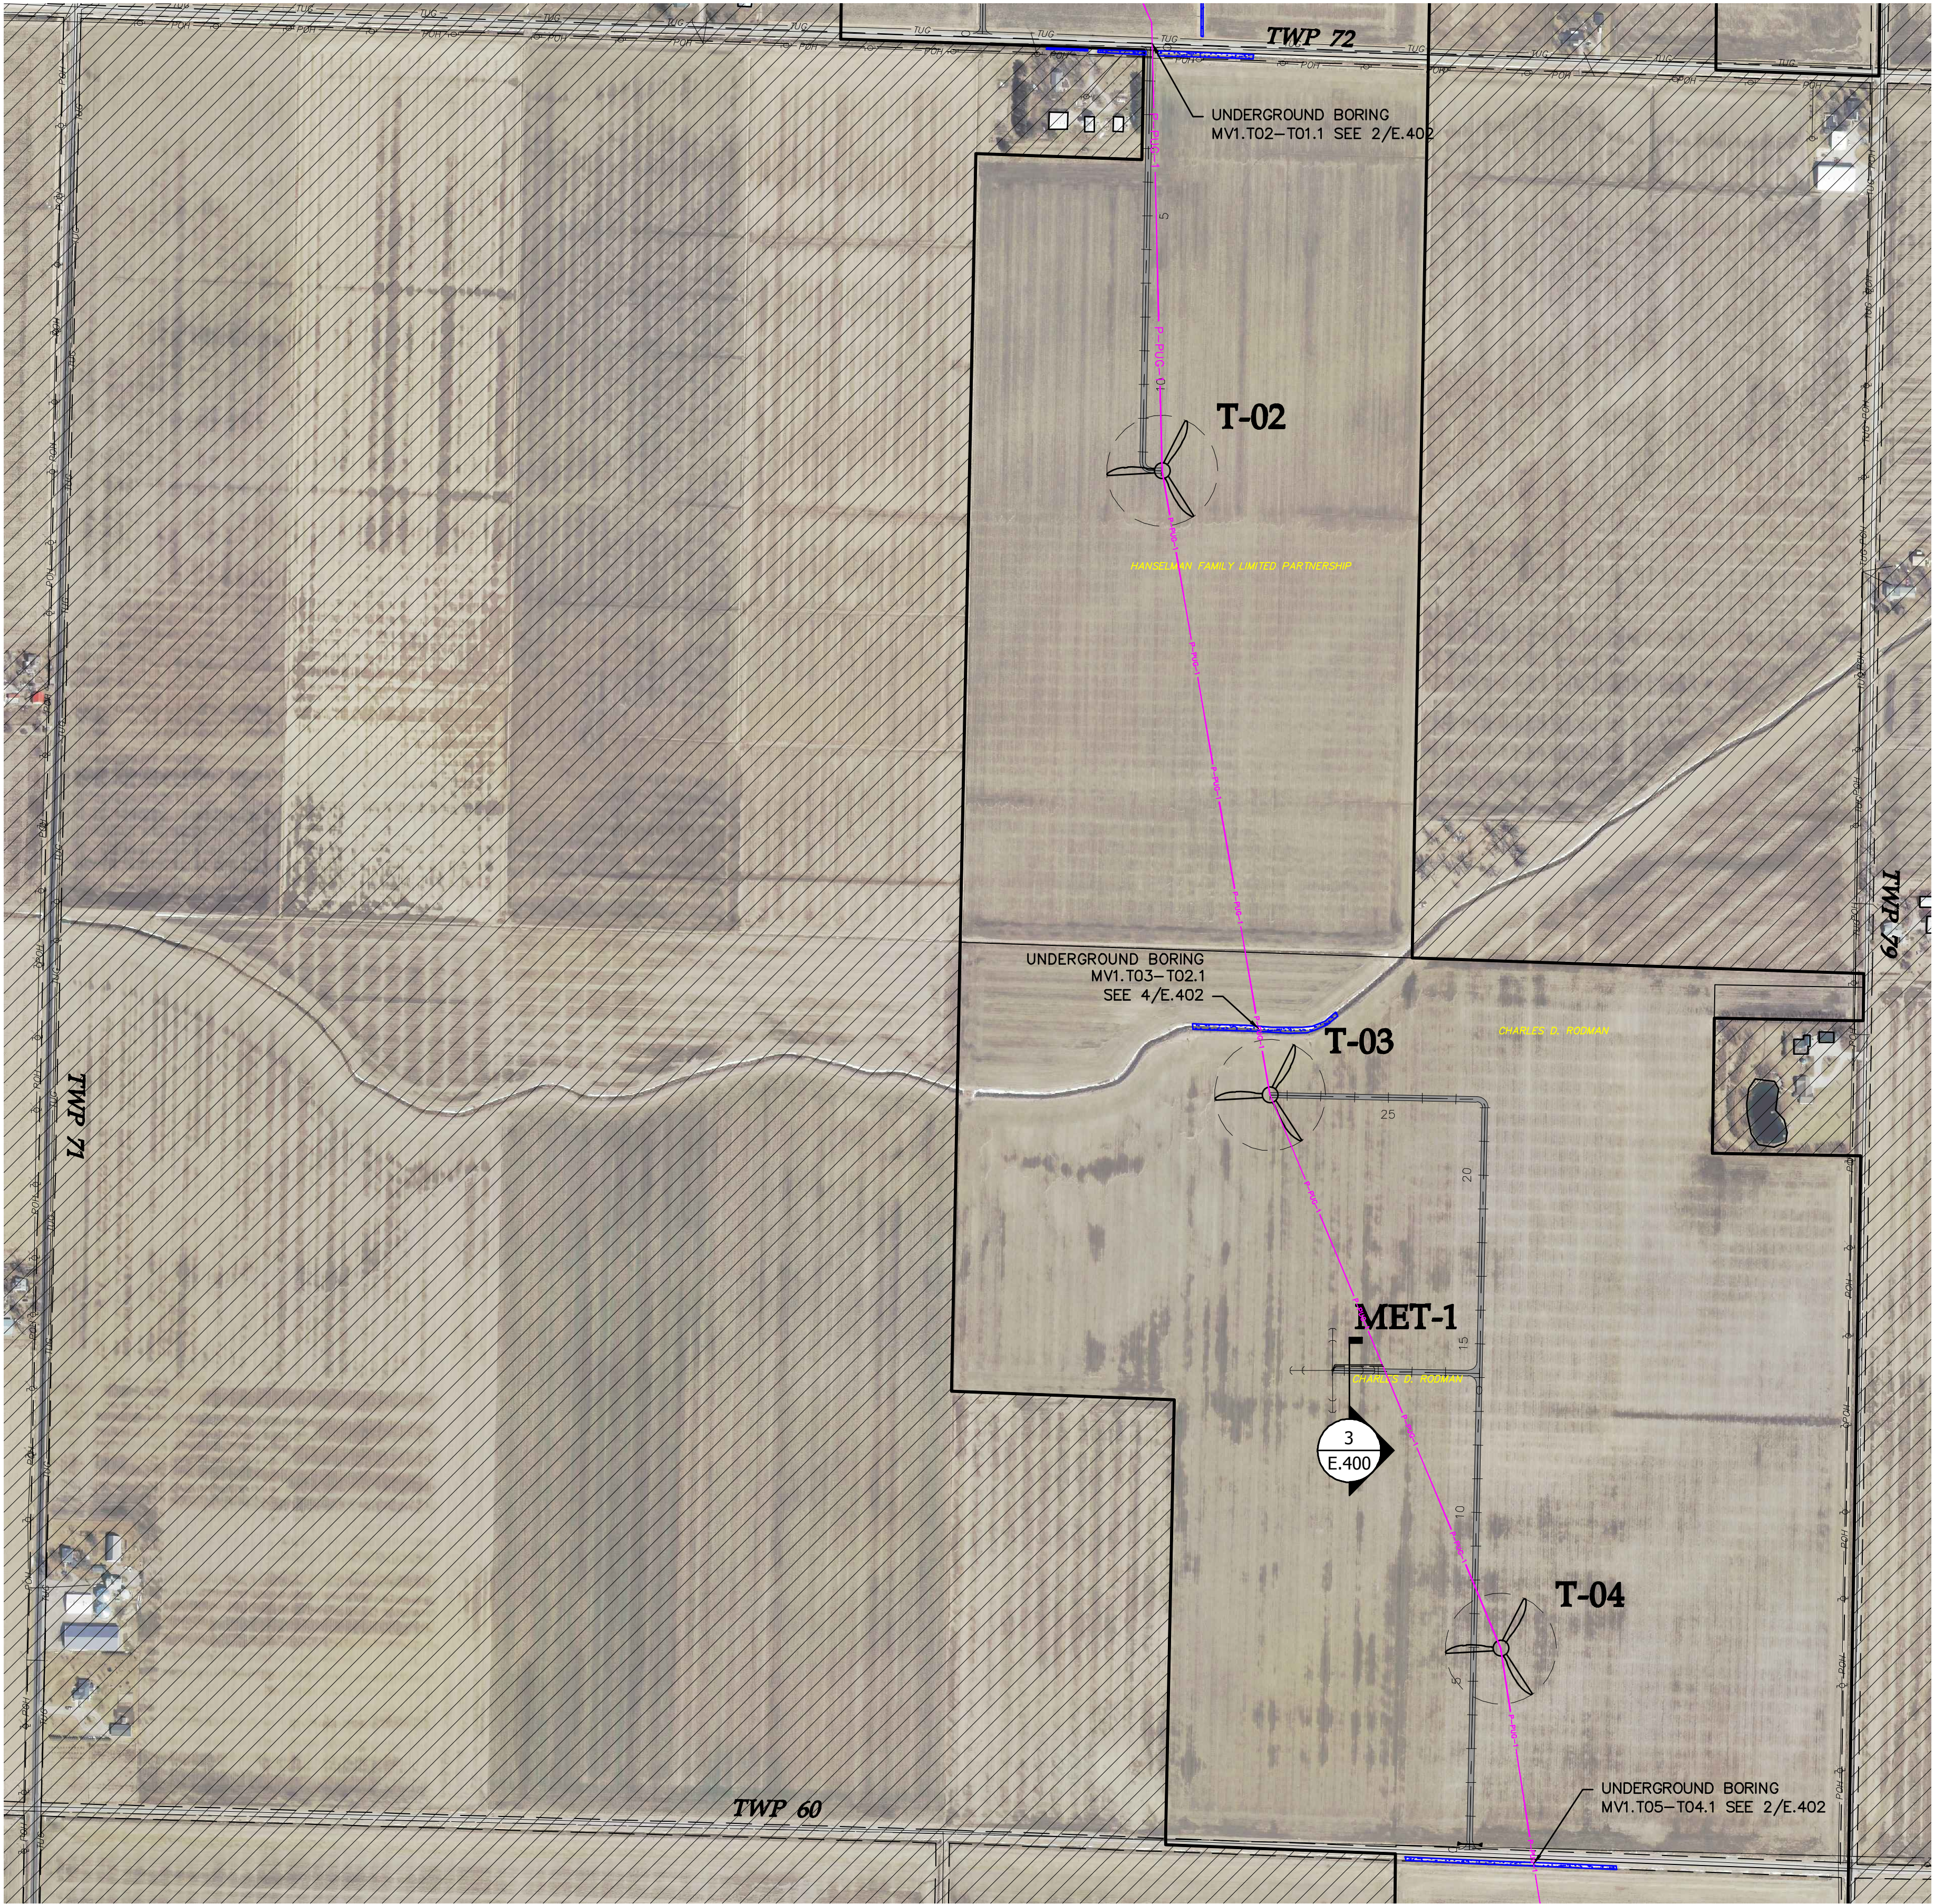

SEE SHEET E.317

LEGEND

- T-XX TURBINE LOCATION
- P-PUG-1 TURBINE NUMBER
- P-PUG-2 PROPOSED CIRCUIT 1
- P-PUG-3 PROPOSED CIRCUIT 2
- P-PUG-4 PROPOSED CIRCUIT 3
- DELINEATED WETLAND
- NON-PARTICIPATING PROPERTY

GENERAL NOTES

- LV POWER FOR MET-1 FED FROM WTG T-04. LV POWER CABLE INSTALLED IN COMMON MV TRENCH FROM T-04.
- FIBER OPTIC CABLE BETWEEN T-03 AND T-04 RUNS THROUGH MET-1 PATCH PANEL (SEE E.210).

Westwood

Phone (952) 937-5150 7699 Anagram Drive
Fax (952) 937-5822 Eden Prairie, MN 55344
Tel/Fax (888) 937-5150 westwoodps.com
Westwood Professional Services, Inc.

Designed: JRV

Checked: ANS

Drawn: JMC, JRG

As-Built Drawing:

Revisions	DATE	DESCRIPTION
A	09/27/17	30% plans
B	10/03/17	Issued for Procurement - Revised
C	10/19/17	60% plans
D	10/30/17	90% plans

Prepared for:



3900 E. White Ave
Clinton, IN 47842

Trishe Wind Ohio, LLC
c/o Starwood Energy Group, LLC
5 Greenwich Office Park, 2nd Floor
Greenwich, CT 06831

Northwest
Ohio Wind
Project

Paulding County, Ohio

Electrical Site Plan


Not For Construction

Array Date: 09/14/2017

Date: 10/30/2017


Sheet: E.312

0007186_Electrical Site Plans.dwg

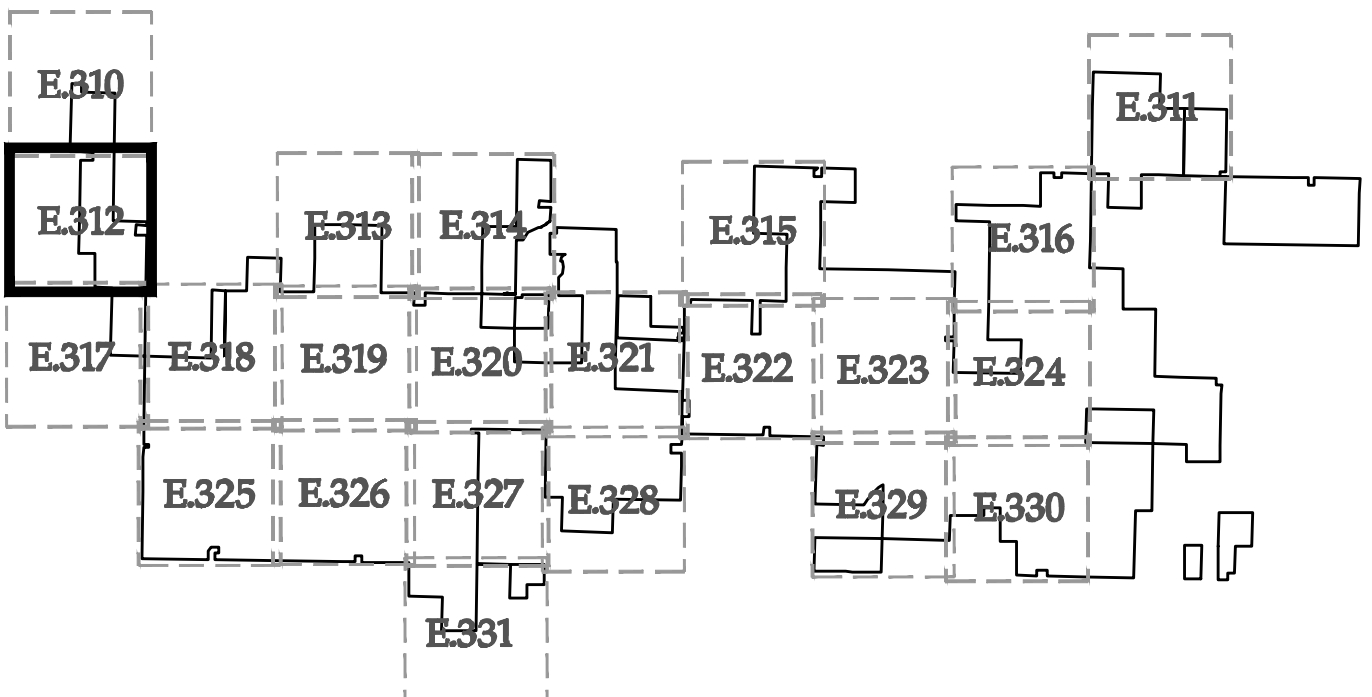

KEY MAP

A
B
C
D
E
F
G
H

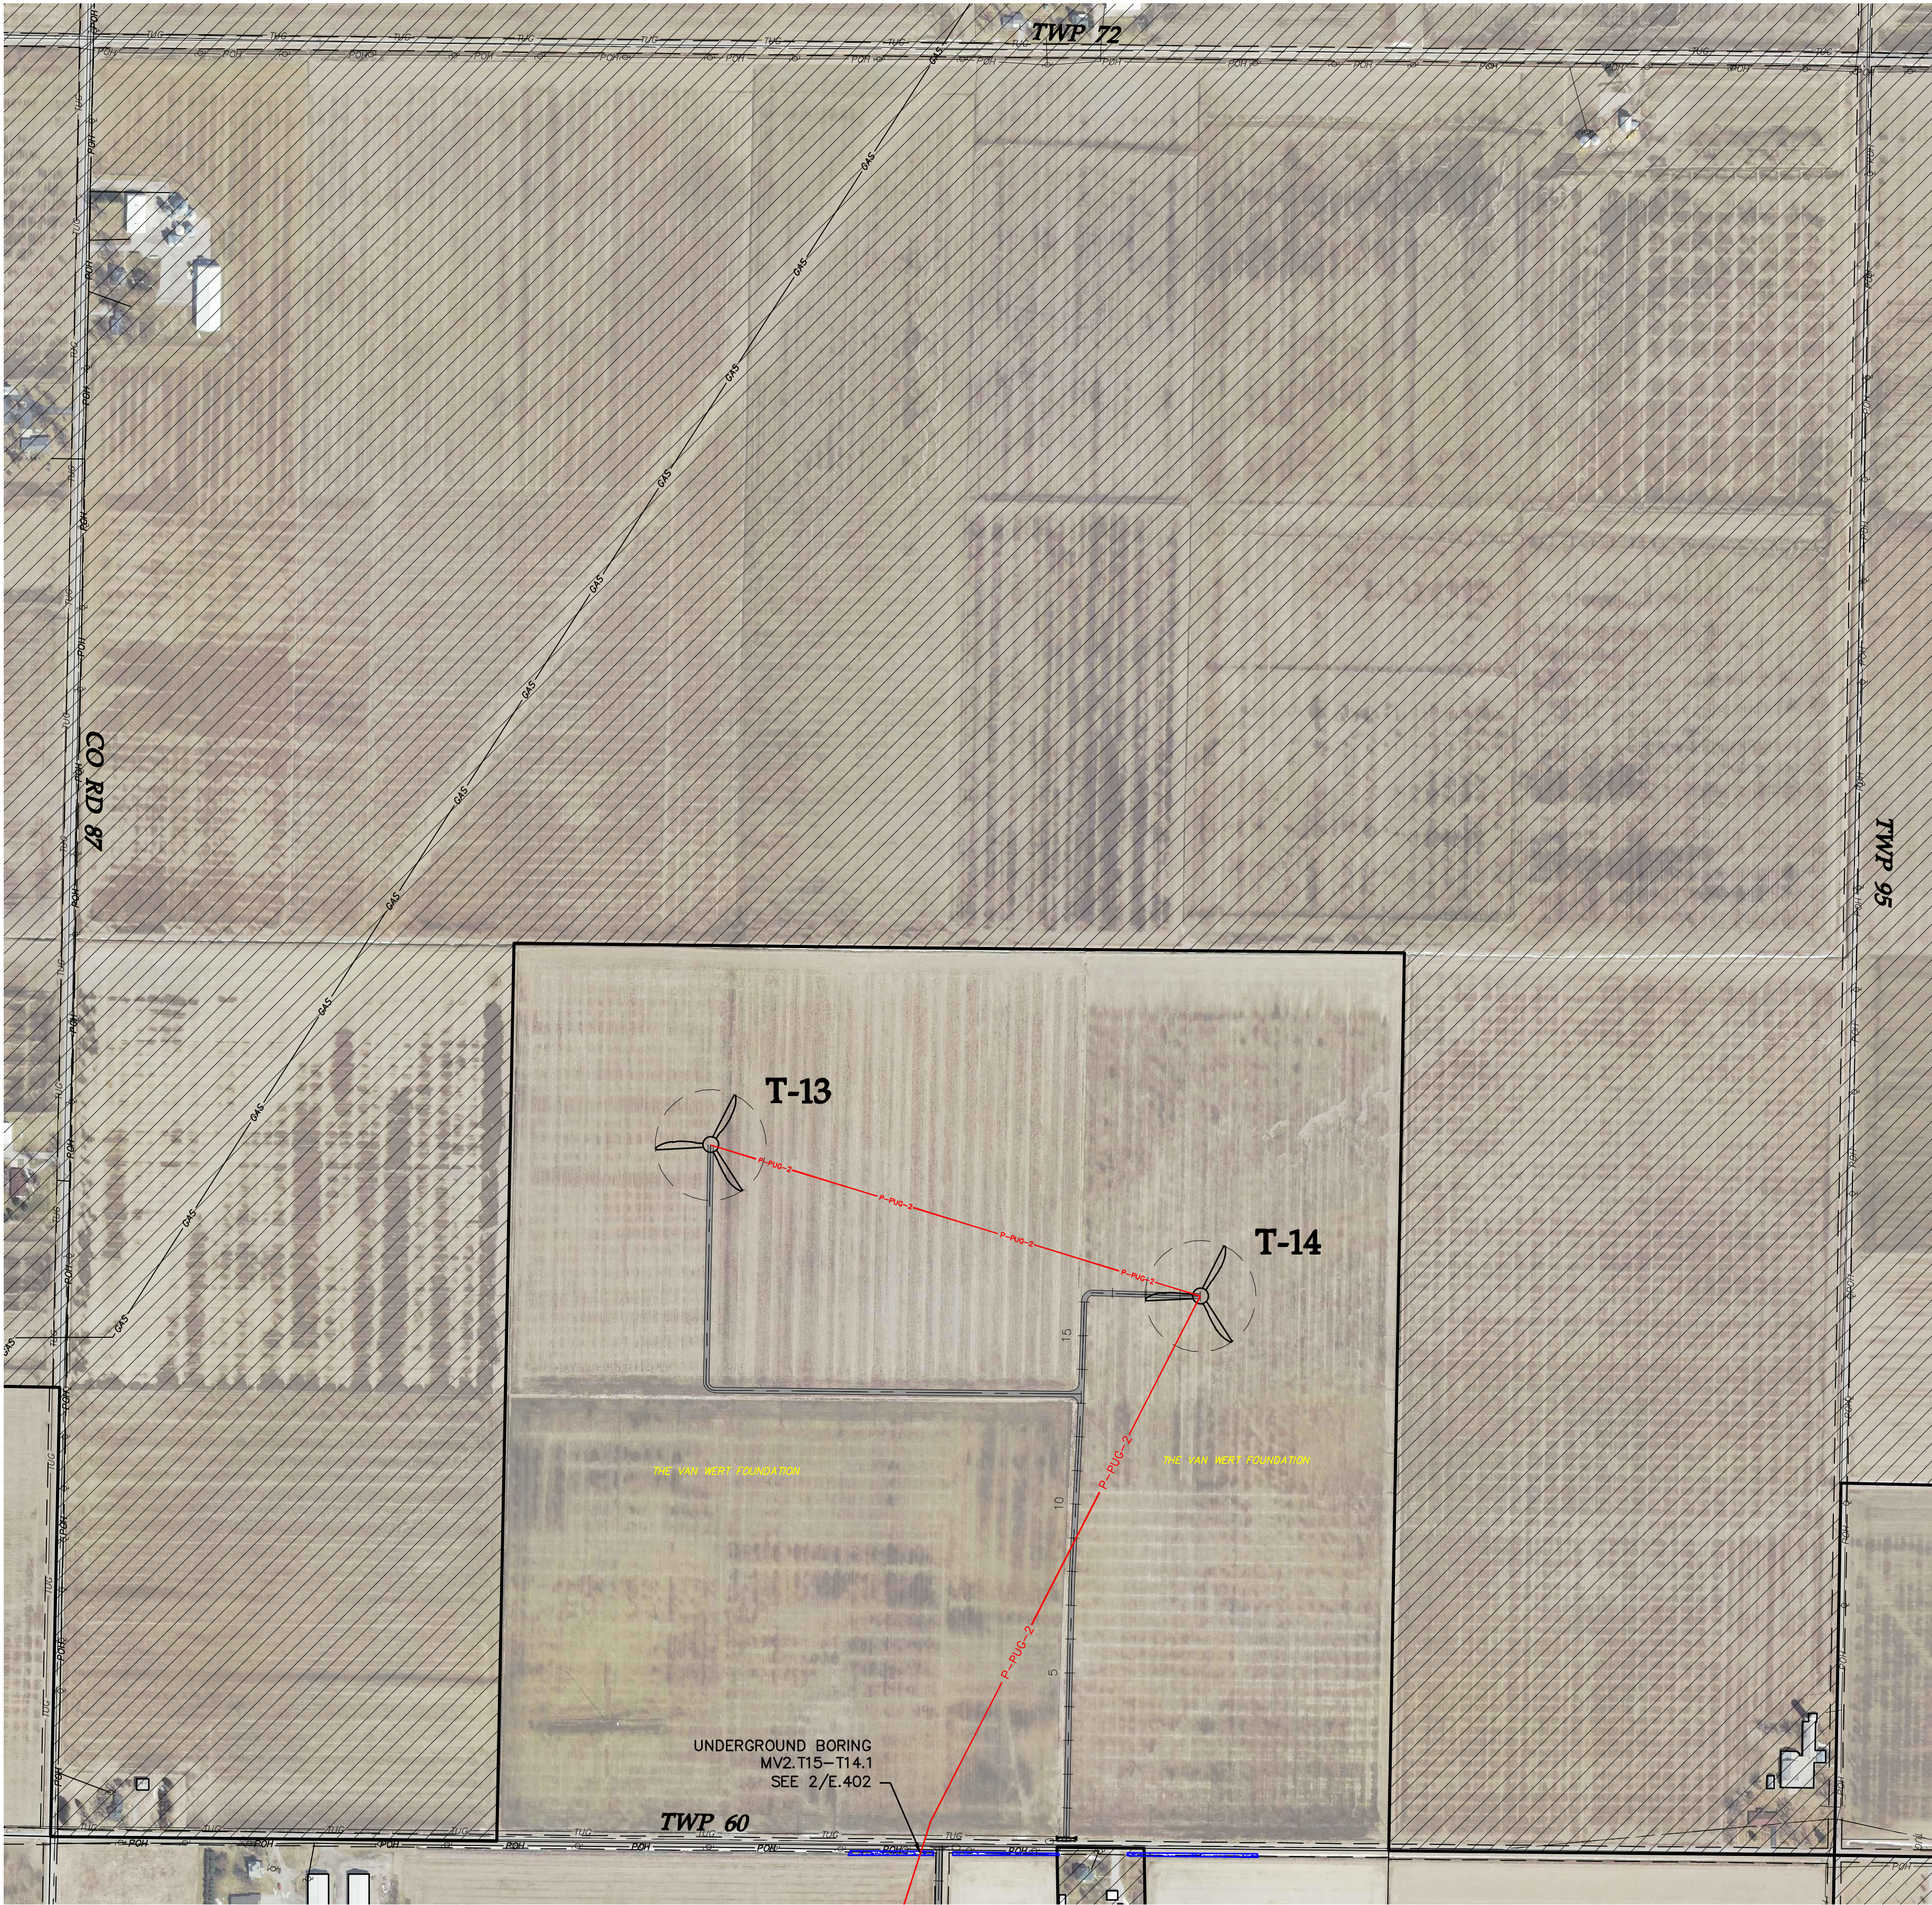

SEE SHEET E.319

LEGEND


T-XX

TURBINE LOCATION


P-PUG-1

PROPOSED CIRCUIT 1


P-PUG-2


PROPOSED CIRCUIT 2


P-PUG-3

PROPOSED CIRCUIT 3


P-PUG-4

PROPOSED CIRCUIT 4

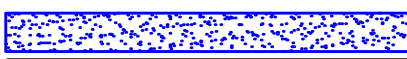


DELINEATED WETLAND



NON-PARTICIPATING PROPERTY

SEE SHEET E.314

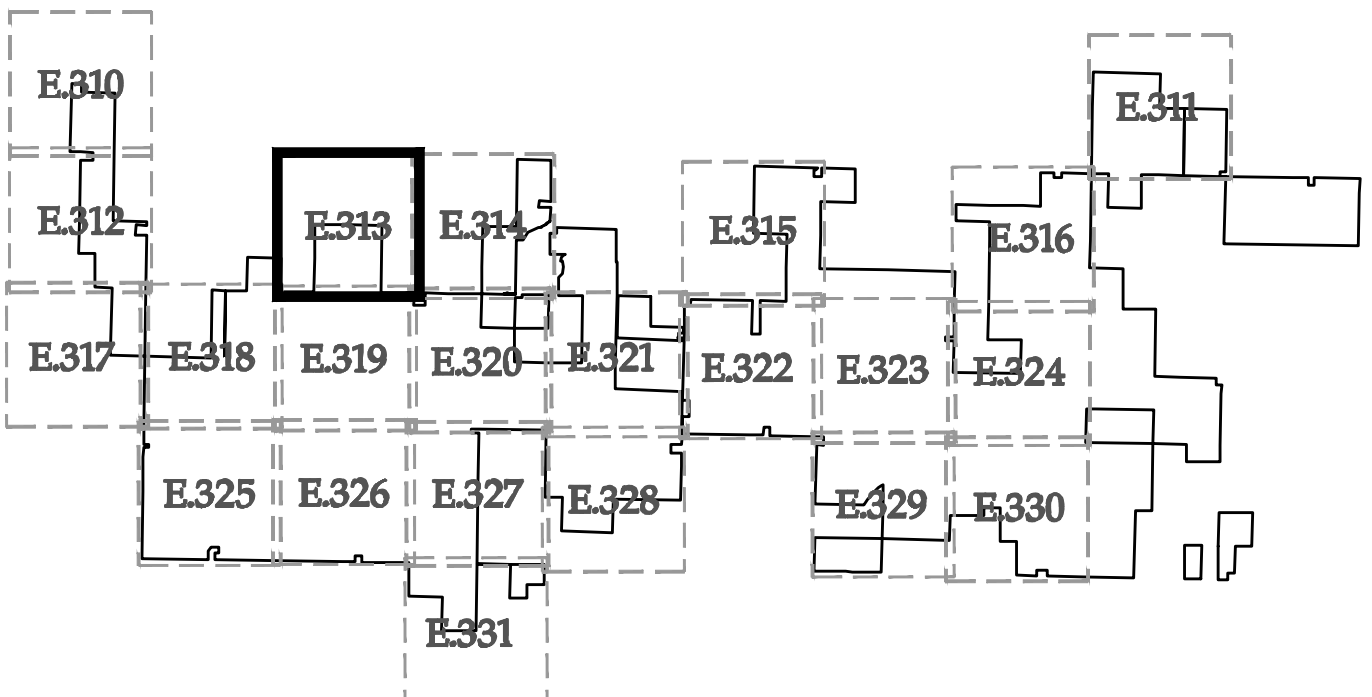

KEY MAP

Westwood

Phone (952) 937-5150 7699 Anagram Drive
Fax (952) 937-5822 Eden Prairie, MN 55344
Tel/Fax (888) 937-5150 westwoodps.com
Westwood Professional Services, Inc.

Designed: JRV

Checked: ANS

Drawn: JMC, JRG

As-Built Drawing:


Revisions:

#	DATE	DESCRIPTION
A	09/27/17	30% plans
B	10/03/17	Issued for Procurement - Revised
C	10/19/17	60% plans
D	10/30/17	90% plans

Prepared for:


3900 E. White Ave
Clinton, IN 47842

Trishe Wind Ohio, LLC
c/o Starwood Energy Group, LLC
5 Greenwich Office Park, 2nd Floor
Greenwich, CT 06831

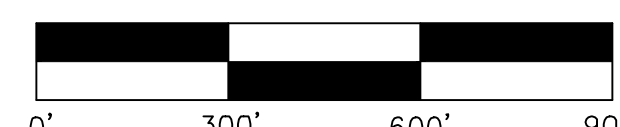
Northwest
Ohio Wind
Project
Paulding County, Ohio

Electrical Site Plan

Not For Construction
Array Date: 09/14/2017
Date: 10/30/2017
Sheet: E.313


0007186_Electrical Site Plans.dwg

A
B
C
D
E
F
G
H

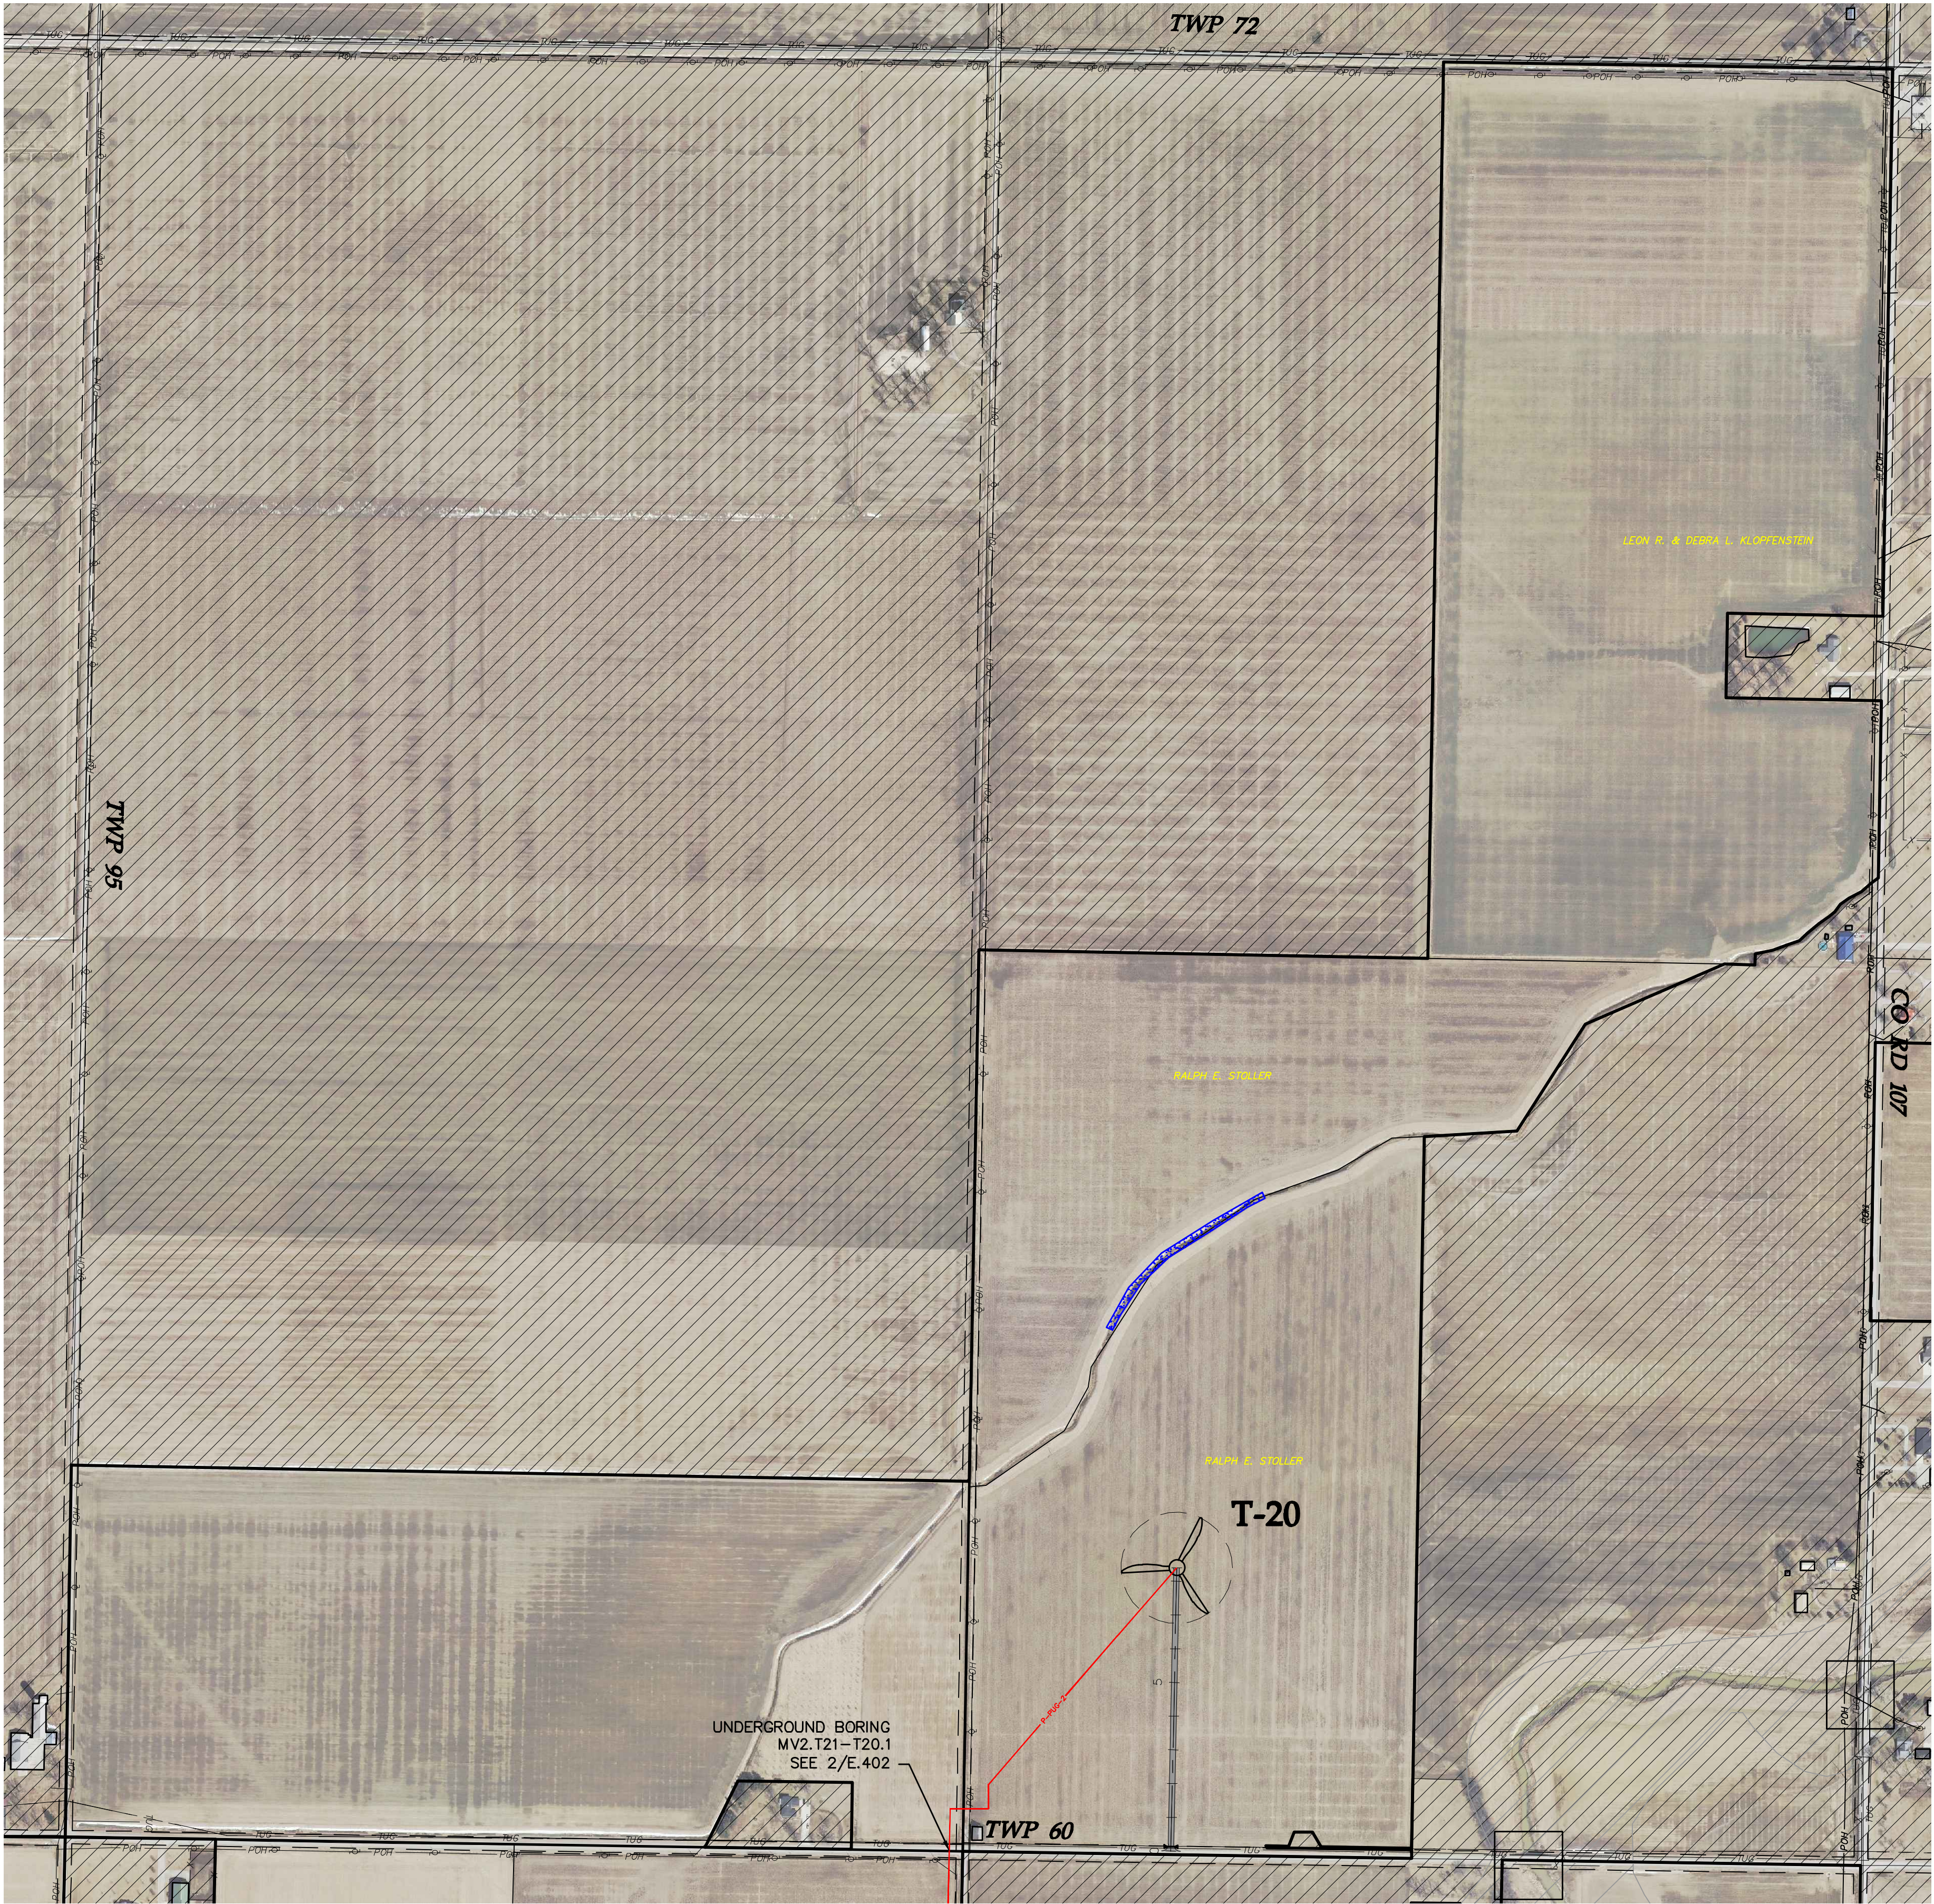

SEE SHEET E.320

SEE SHEET E.313

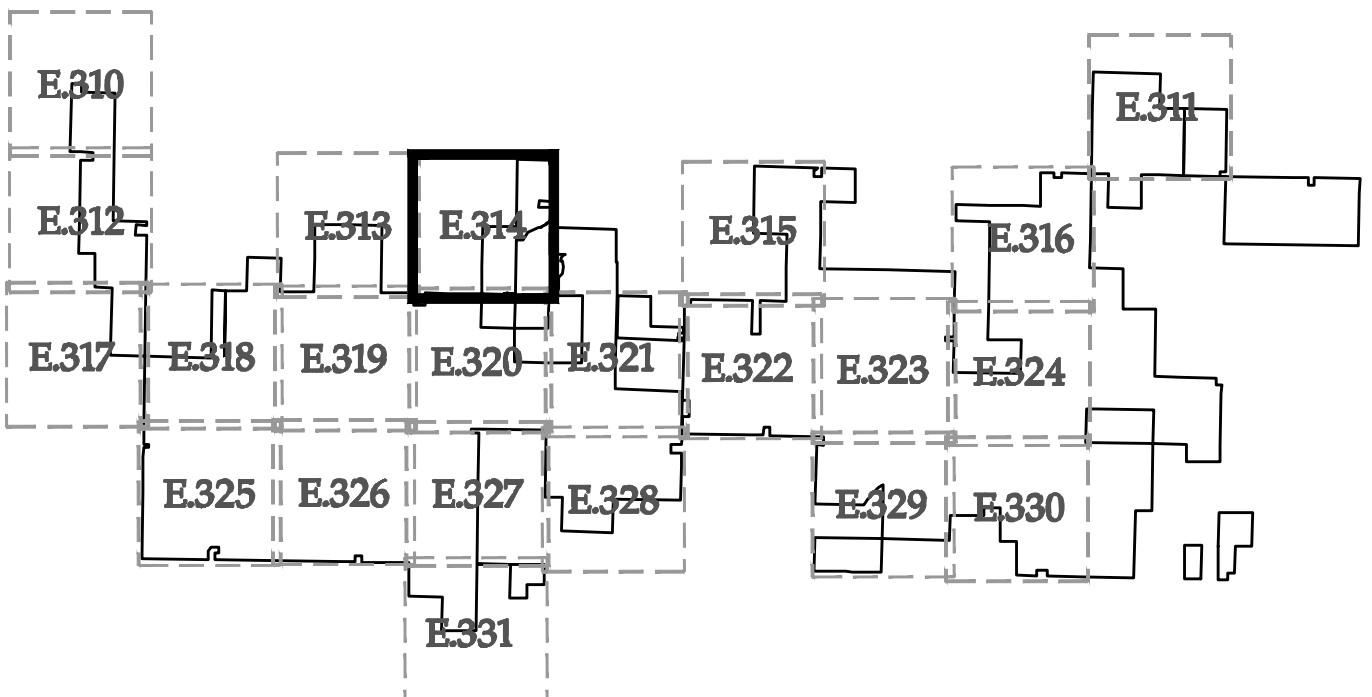

Westwood

Phone (952) 937-5150 7699 Anagram Drive
Fax (952) 937-5822 Eden Prairie, MN 55344
Tel/Fax (888) 937-5150 westwoodps.com
Westwood Professional Services, Inc.


Designed: JRV
Checked: ANS
Drawn: JMC, JRG
As-Built Drawing:

Revisions	DATE	DESCRIPTION
A	09/27/17	30% plans
B	10/03/17	Issued for Procurement - Revised
C	10/19/17	60% plans
D	10/30/17	90% plans

Prepared for:

WHITE
an IEA company
3900 E. White Ave
Clinton, IN 47842

Trishe Wind Ohio, LLC
c/o Starwood Energy Group, LLC
5 Greenwich Office Park, 2nd Floor
Greenwich, CT 06831

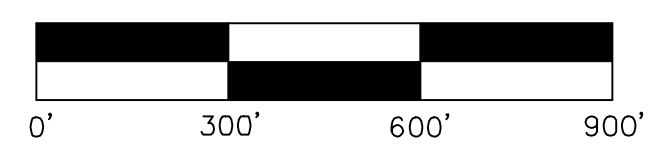


Northwest Ohio Wind Project
Paulding County, Ohio

Electrical Site Plan

Not For Construction


Array Date: 09/14/2017
Date: 10/30/2017
Sheet: E.314

A
B
C
D
E
F
G
H

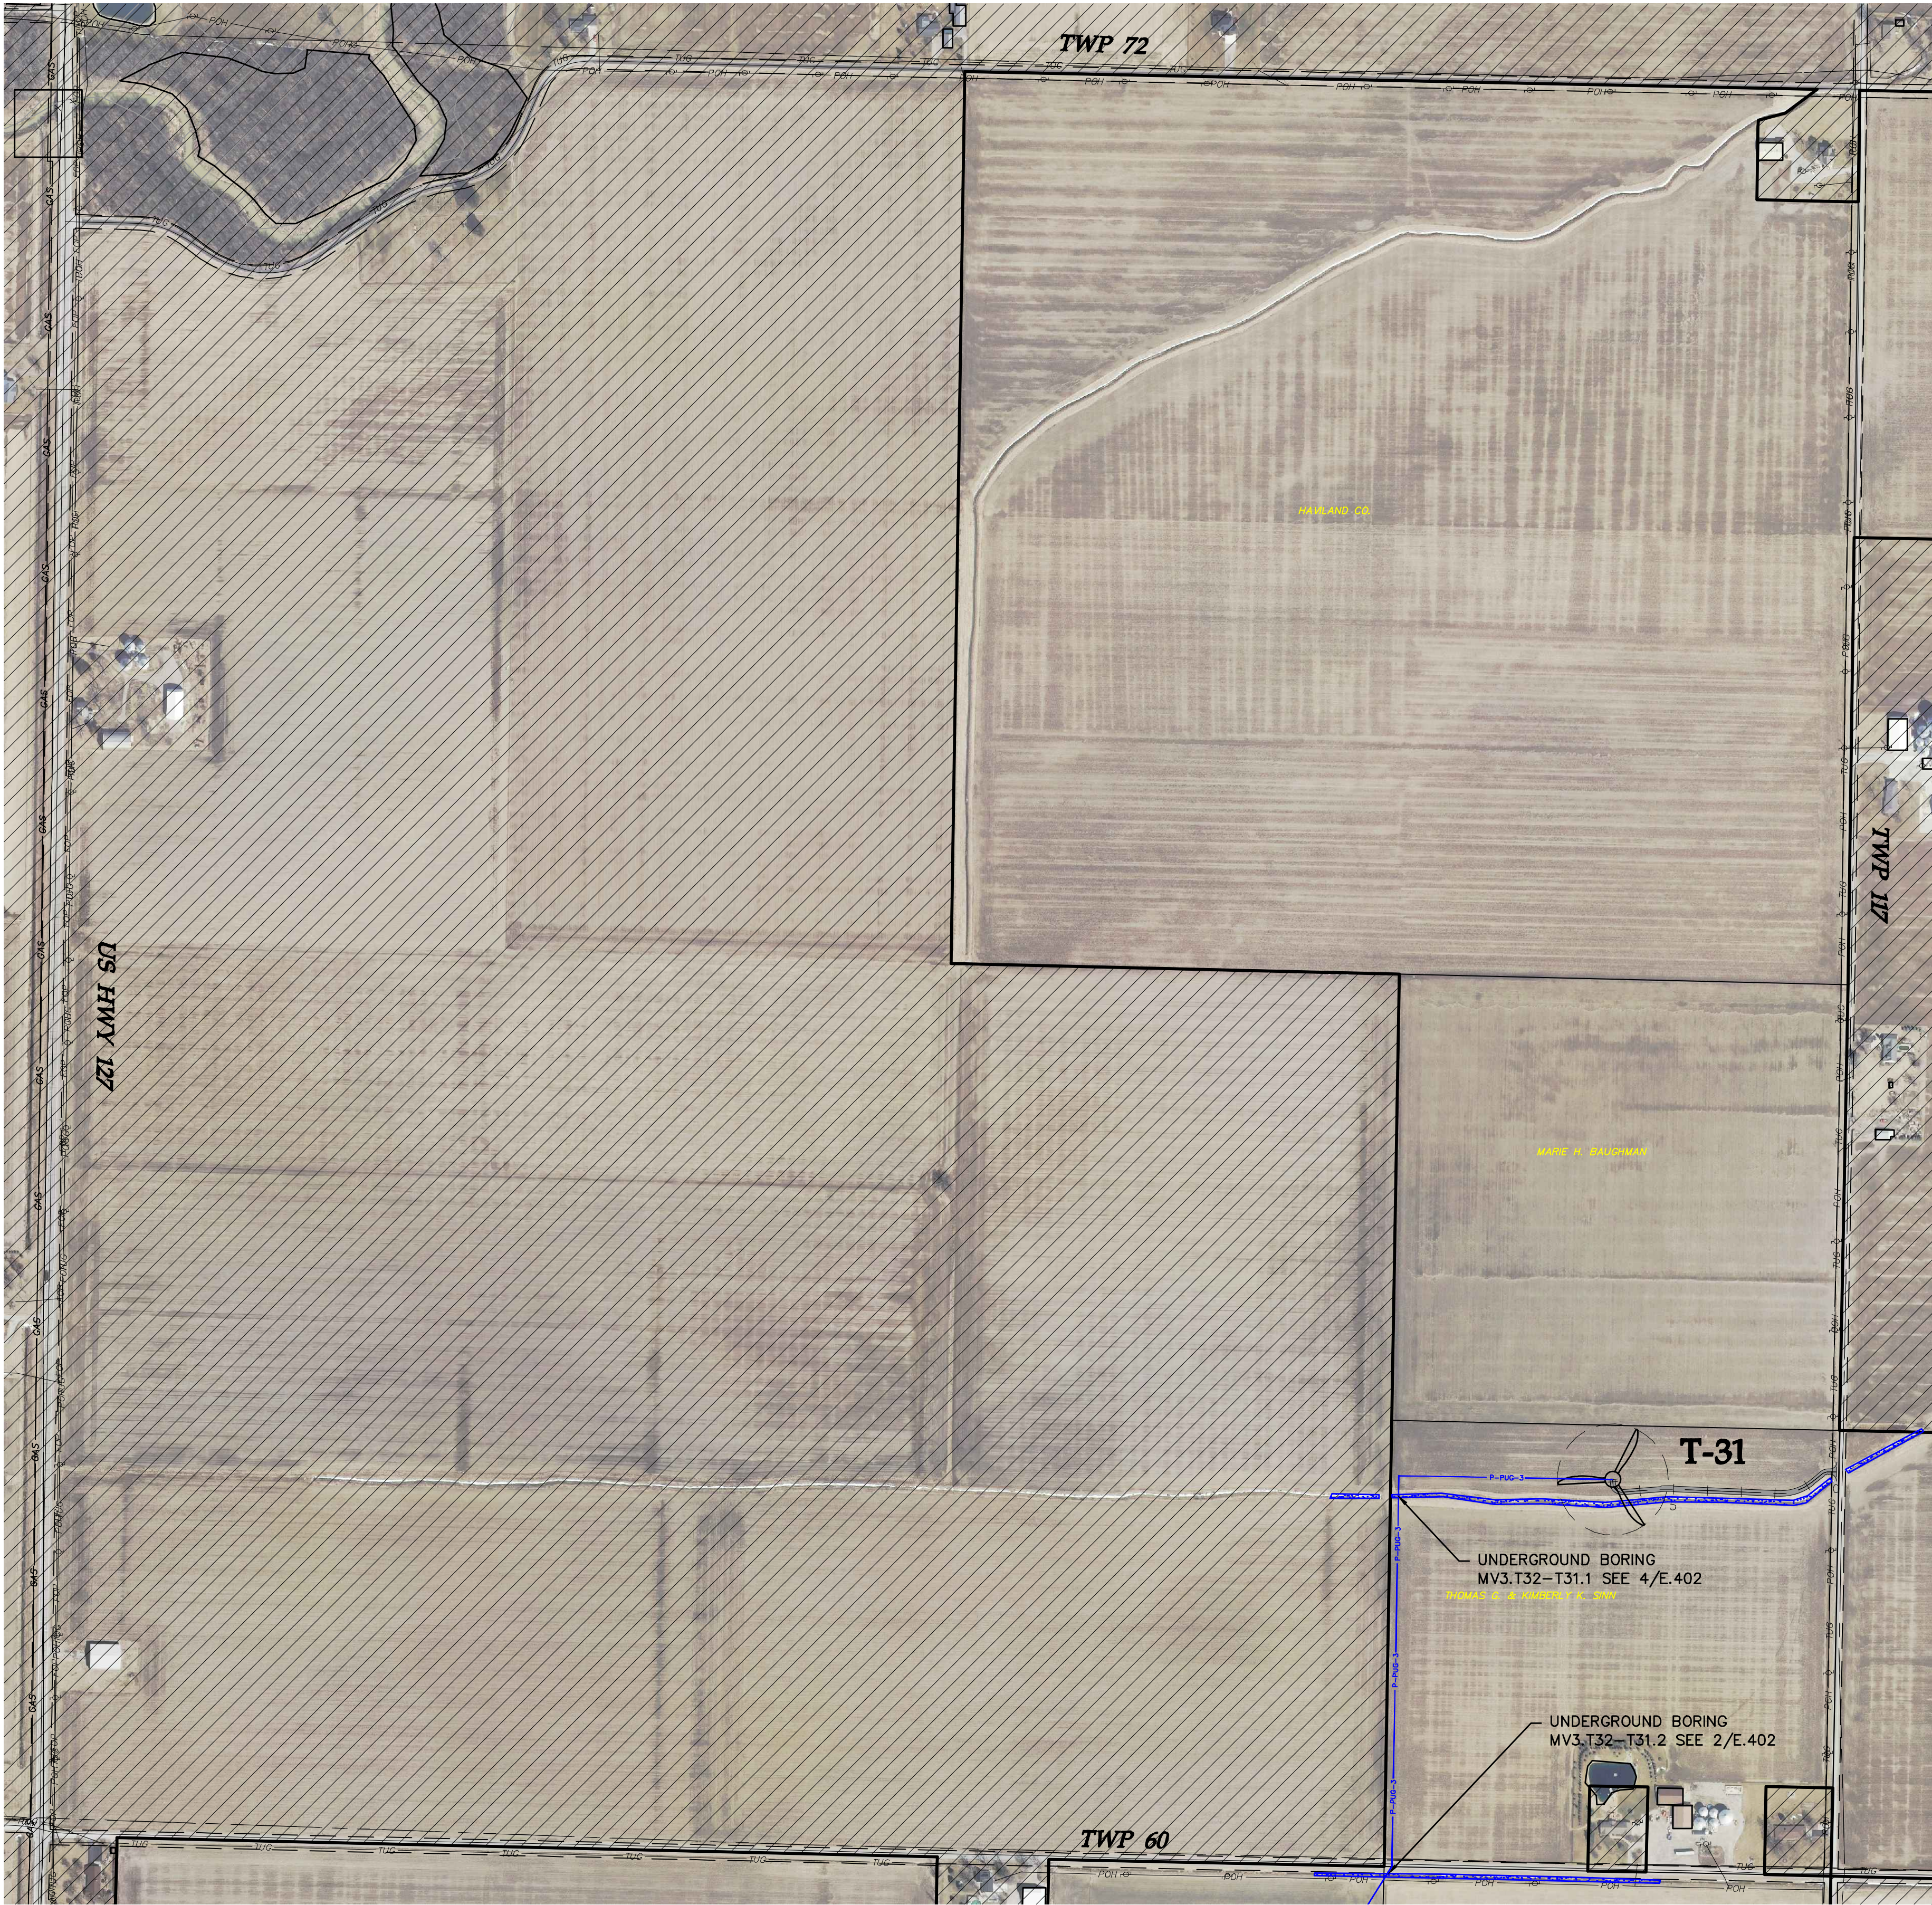

SEE SHEET E.322

LEGEND

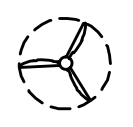

T-XX

TURBINE LOCATION

TURBINE NUMBER

PROPOSED CIRCUIT 1

PROPOSED CIRCUIT 2

PROPOSED CIRCUIT 3

PROPOSED CIRCUIT 4

DELINEATED WETLAND

NON-PARTICIPATING PROPERTY

Westwood

Phone (952) 937-5150 7699 Anagram Drive
Fax (952) 937-5822 Eden Prairie, MN 55344
Tel/Fax (888) 937-5150 westwoodps.com
Westwood Professional Services, Inc.

Designed: JRV

Checked: ANS

Drawn: JMC, JRG

As-Built Drawing:

Revisions:

#	DATE	DESCRIPTION
A	09/27/17	30% plans
B	10/03/17	Issued for Procurement - Revised
C	10/19/17	60% plans
D	10/30/17	90% plans

Prepared for:



WHITE
an IEA company

3900 E. White Ave
Clinton, IN 47842

Trishe Wind Ohio, LLC
c/o Starwood Energy Group, LLC
5 Greenwich Office Park, 2nd Floor
Greenwich, CT 06831




0' 300' 600' 900'

Northwest
Ohio Wind
Project
Paulding County, Ohio


Electrical Site Plan

Not For Construction
Array Date: 09/14/2017
Date: 10/30/2017
Sheet: E.315

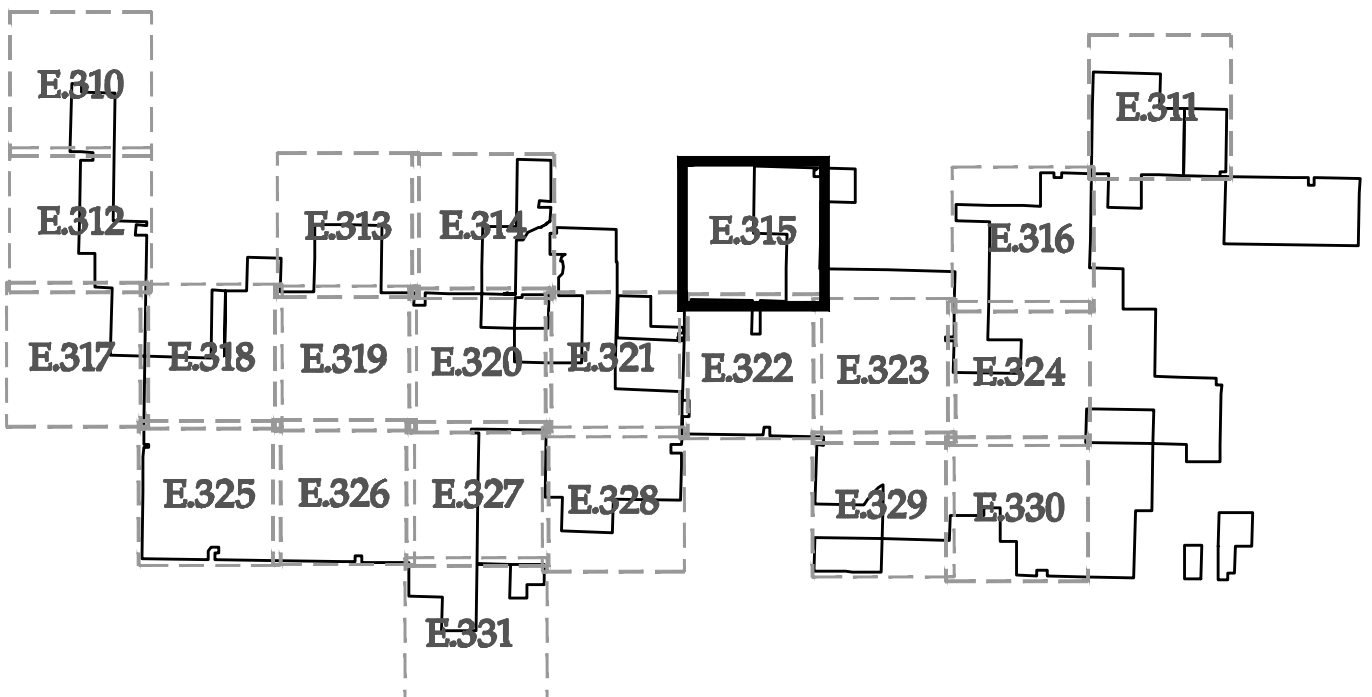

KEY MAP

0007186_Electrical Site Plans.dwg

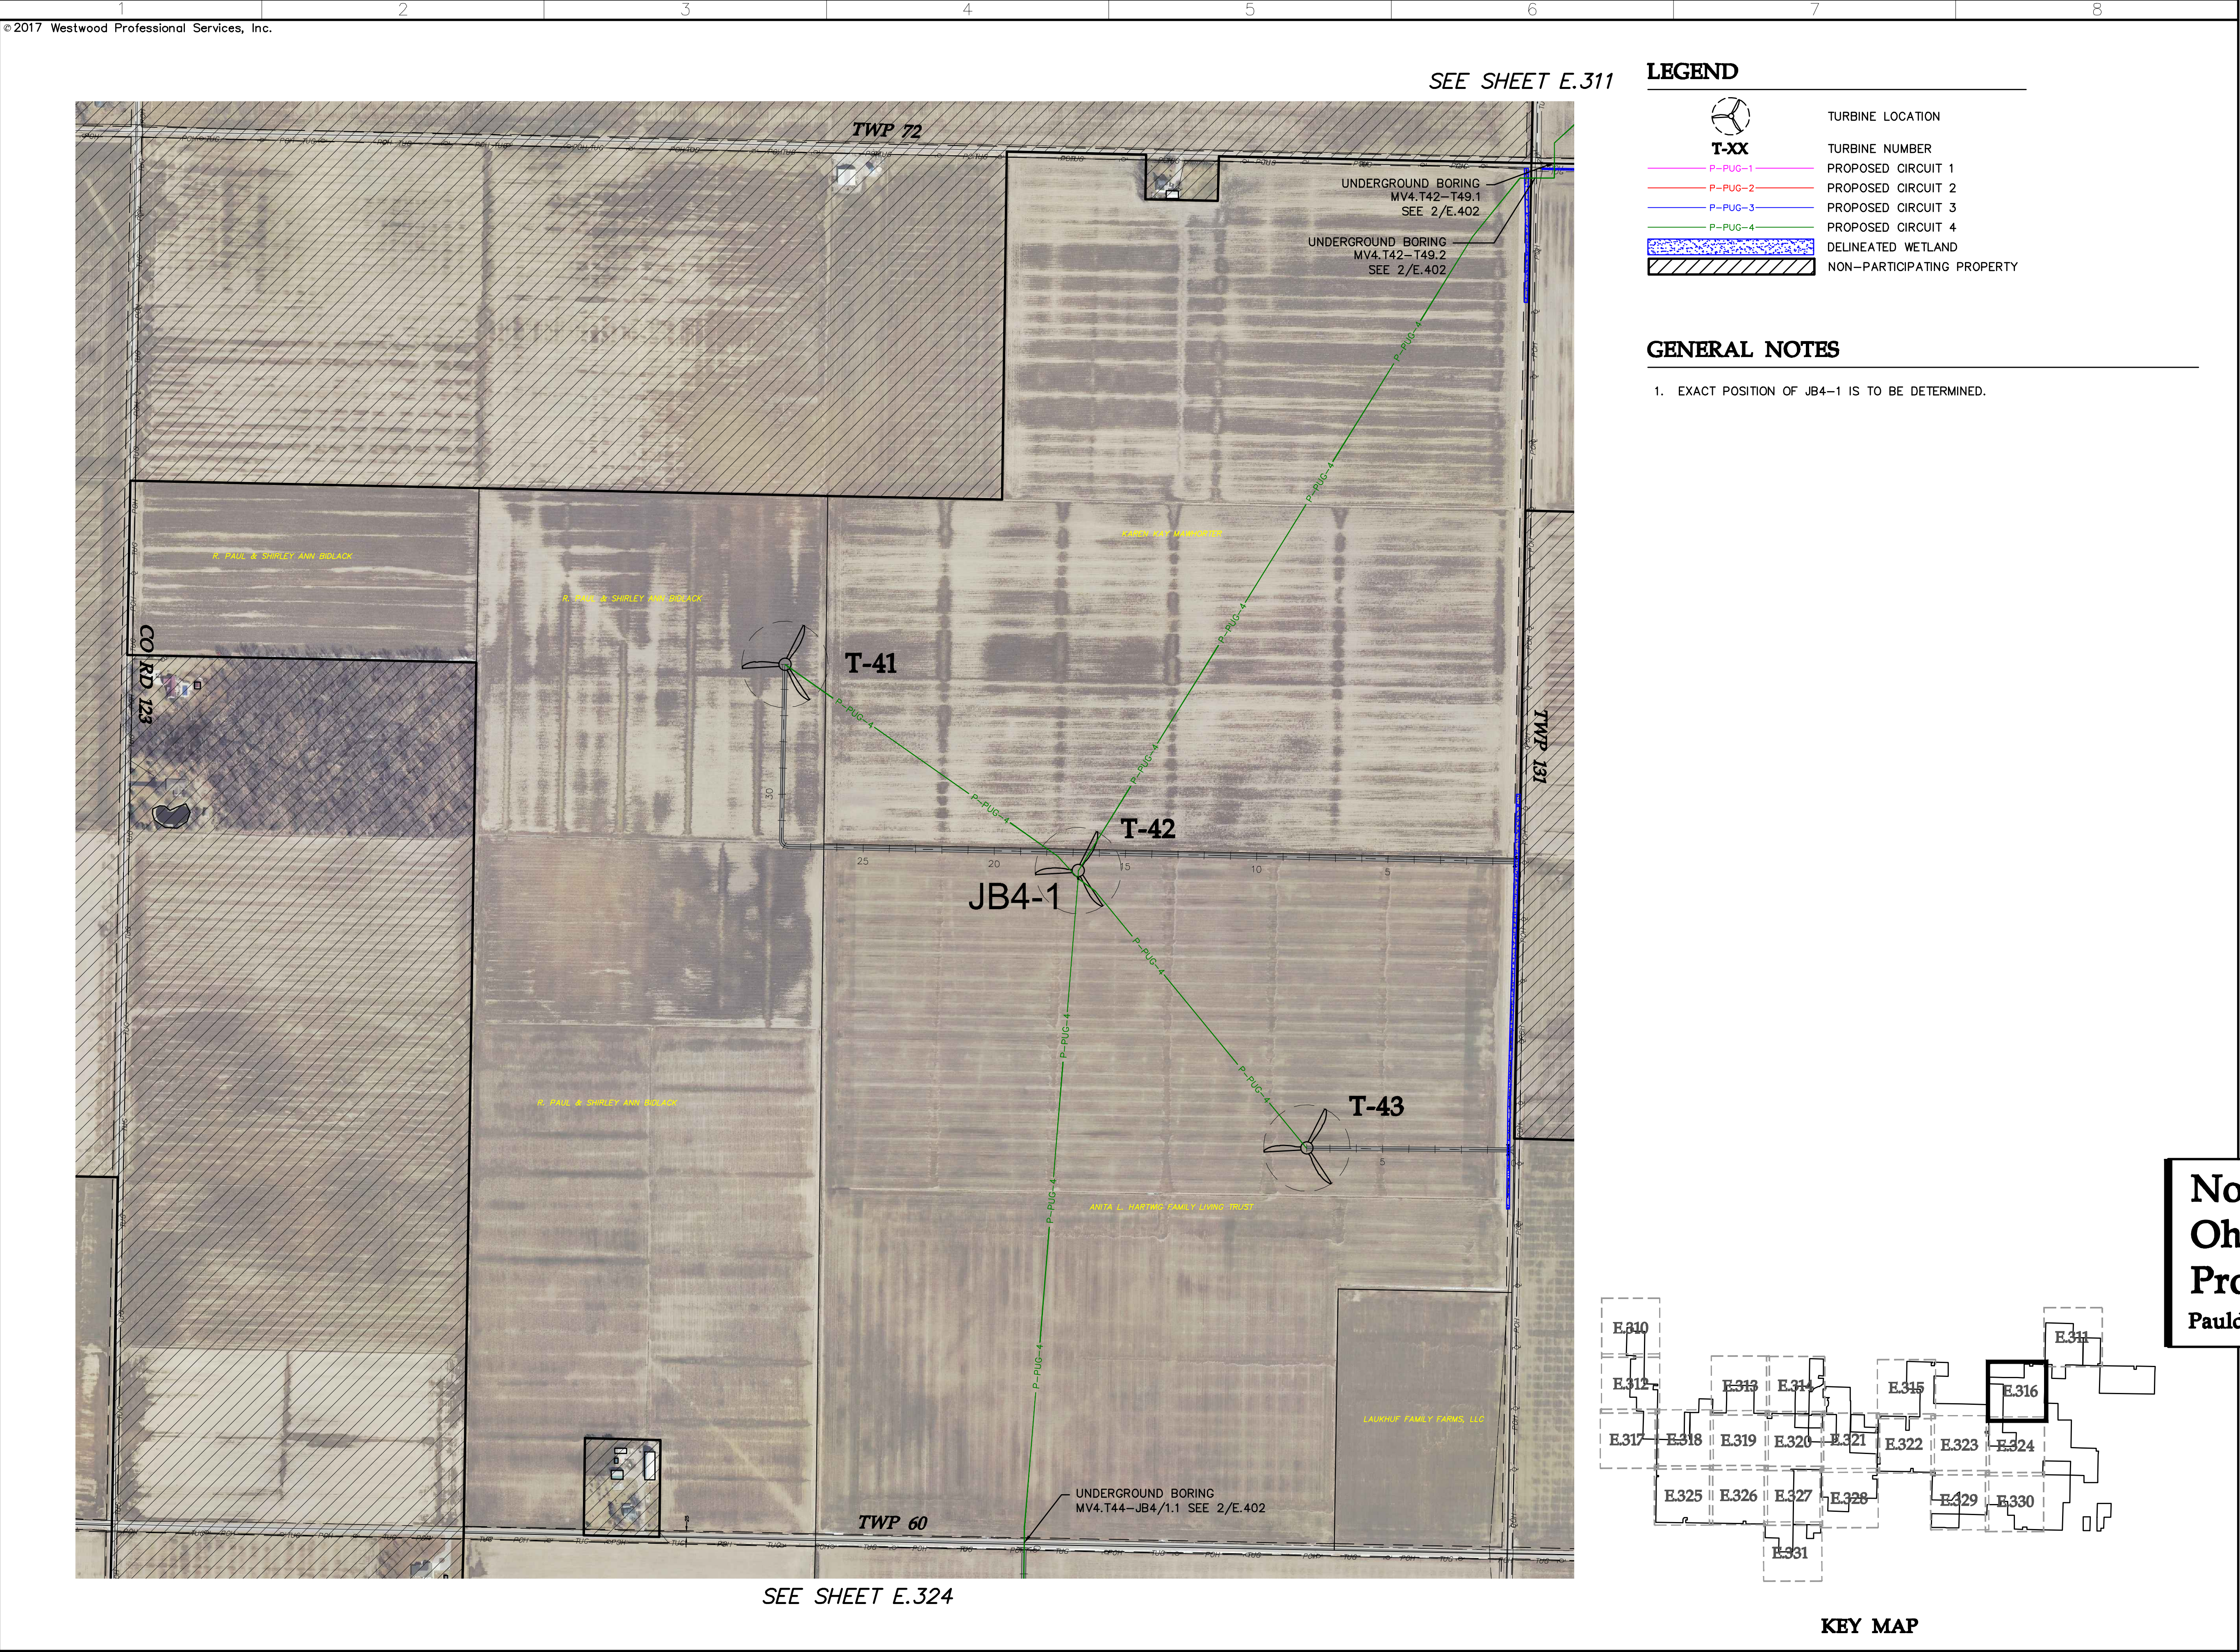

Westwood

Phone (952) 937-5150 7699 Anagram Drive
Fax (952) 937-5822 Eden Prairie, MN 55344
Tel/Fax (888) 937-5150 westwoodps.com
Westwood Professional Services, Inc.

Designed: JRV

Checked: ANS

Drawn: JMC, JRG

As-Built Drawing:

Revision #	DATE	DESCRIPTION
A	09/27/17	30% plans
B	10/03/17	Issued for Procurement - Revised
C	10/19/17	60% plans
D	10/30/17	90% plans

Prepared for:

WHITE
an IEA company

3900 E. White Ave
Clinton, IN 47842

Trishe Wind Ohio, LLC
c/o Starwood Energy Group, LLC
5 Greenwich Office Park, 2nd Floor
Greenwich, CT 06831


Northwest Ohio Wind Project
Paulding County, Ohio

Electrical Site Plan

Not For Construction
Array Date: 09/14/2017
Date: 10/30/2017
Sheet: E.316

0007186_Electrical Site Plans.dwg


SEE SHEET E.312

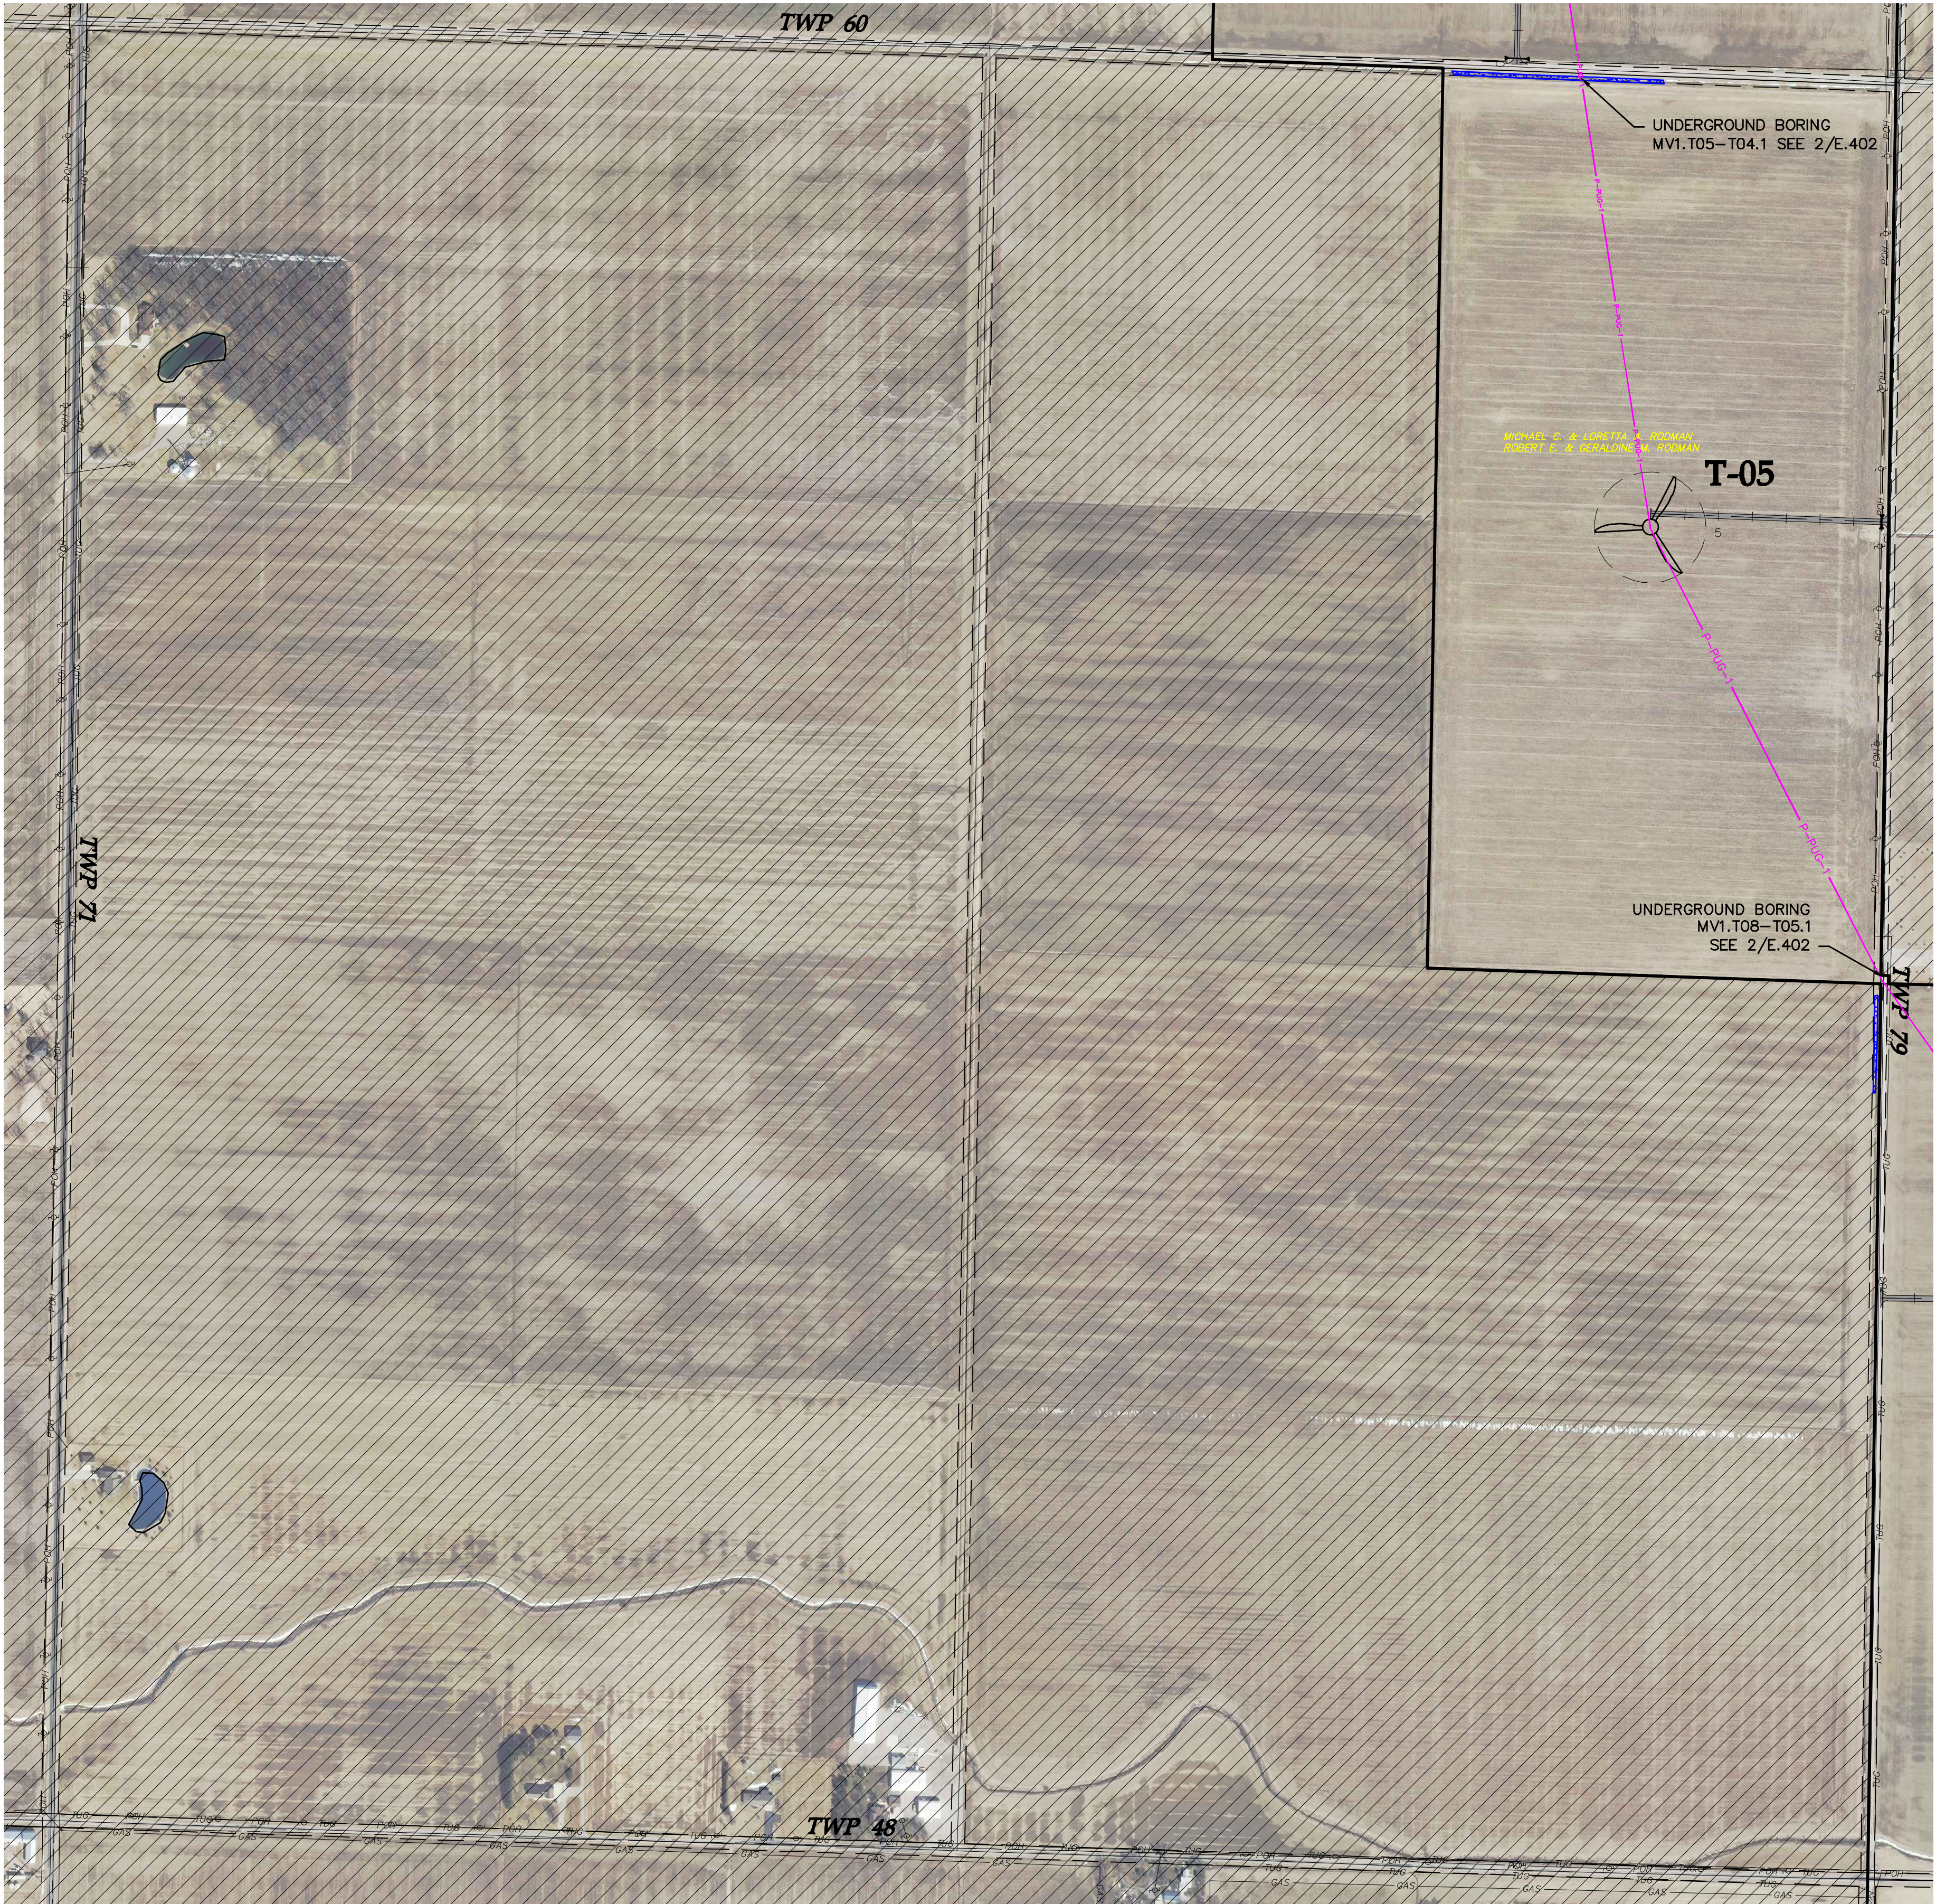

LEGEND

	TURBINE LOCATION
T-XX	TURBINE NUMBER
	PROPOSED CIRCUIT 1
	PROPOSED CIRCUIT 2
	PROPOSED CIRCUIT 3
	PROPOSED CIRCUIT 4
	DELINEATED WETLAND
	NON-PARTICIPATING PROPERTY

SEE SHEET E.318

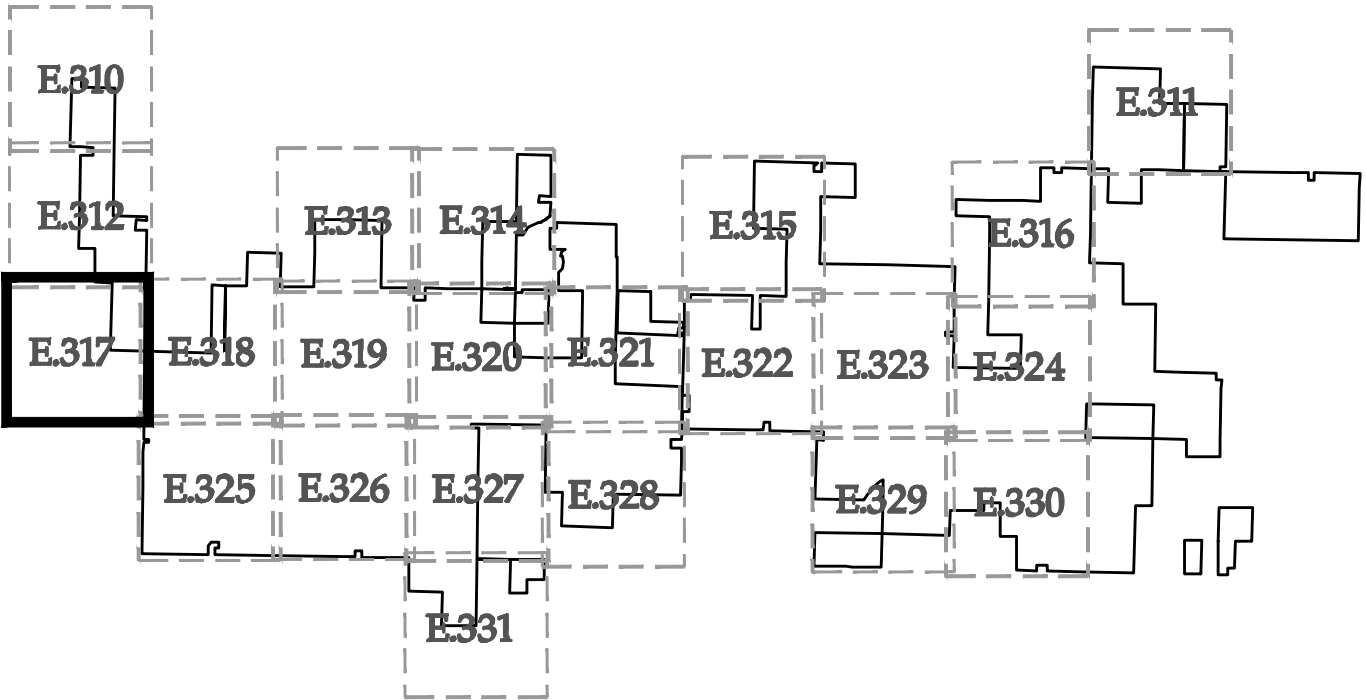

KEY MAP

Westwood

Phone (952) 937-5150 7699 Anagram Drive
Fax (952) 937-5822 Eden Prairie, MN 55344
Tel/Fax (888) 937-5150 westwoodps.com
Westwood Professional Services, Inc.

Designed: JRV

Checked: ANS

Drawn: JMC, JRG

As-Built Drawing:


Revisions	DATE	DESCRIPTION
A	09/27/17	30% plans
B	10/03/17	Issued for Procurement - Revised
C	10/19/17	60% plans
D	10/30/17	90% plans

Prepared for:



3900 E. White Ave
Clinton, IN 47842

Trishe Wind Ohio, LLC
c/o Starwood Energy Group, LLC
5 Greenwich Office Park, 2nd Floor
Greenwich, CT 06831

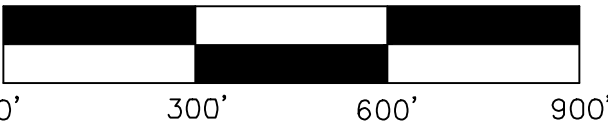

Northwest Ohio Wind Project

Paulding County, Ohio

Electrical Site Plan


Not For Construction


Array Date: 09/14/2017

Date: 10/30/2017

Sheet: E.317

LEGEND

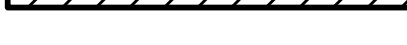-  **T-XX** TURBINE LOCATION
 P-PUG-1 PROPOSED CIRCUIT 1
 P-PUG-2 PROPOSED CIRCUIT 2
 P-PUG-3 PROPOSED CIRCUIT 3
 P-PUG-4 PROPOSED CIRCUIT 4
 DELINEATED WETLAND
 NON-PARTICIPATING PROPERTY

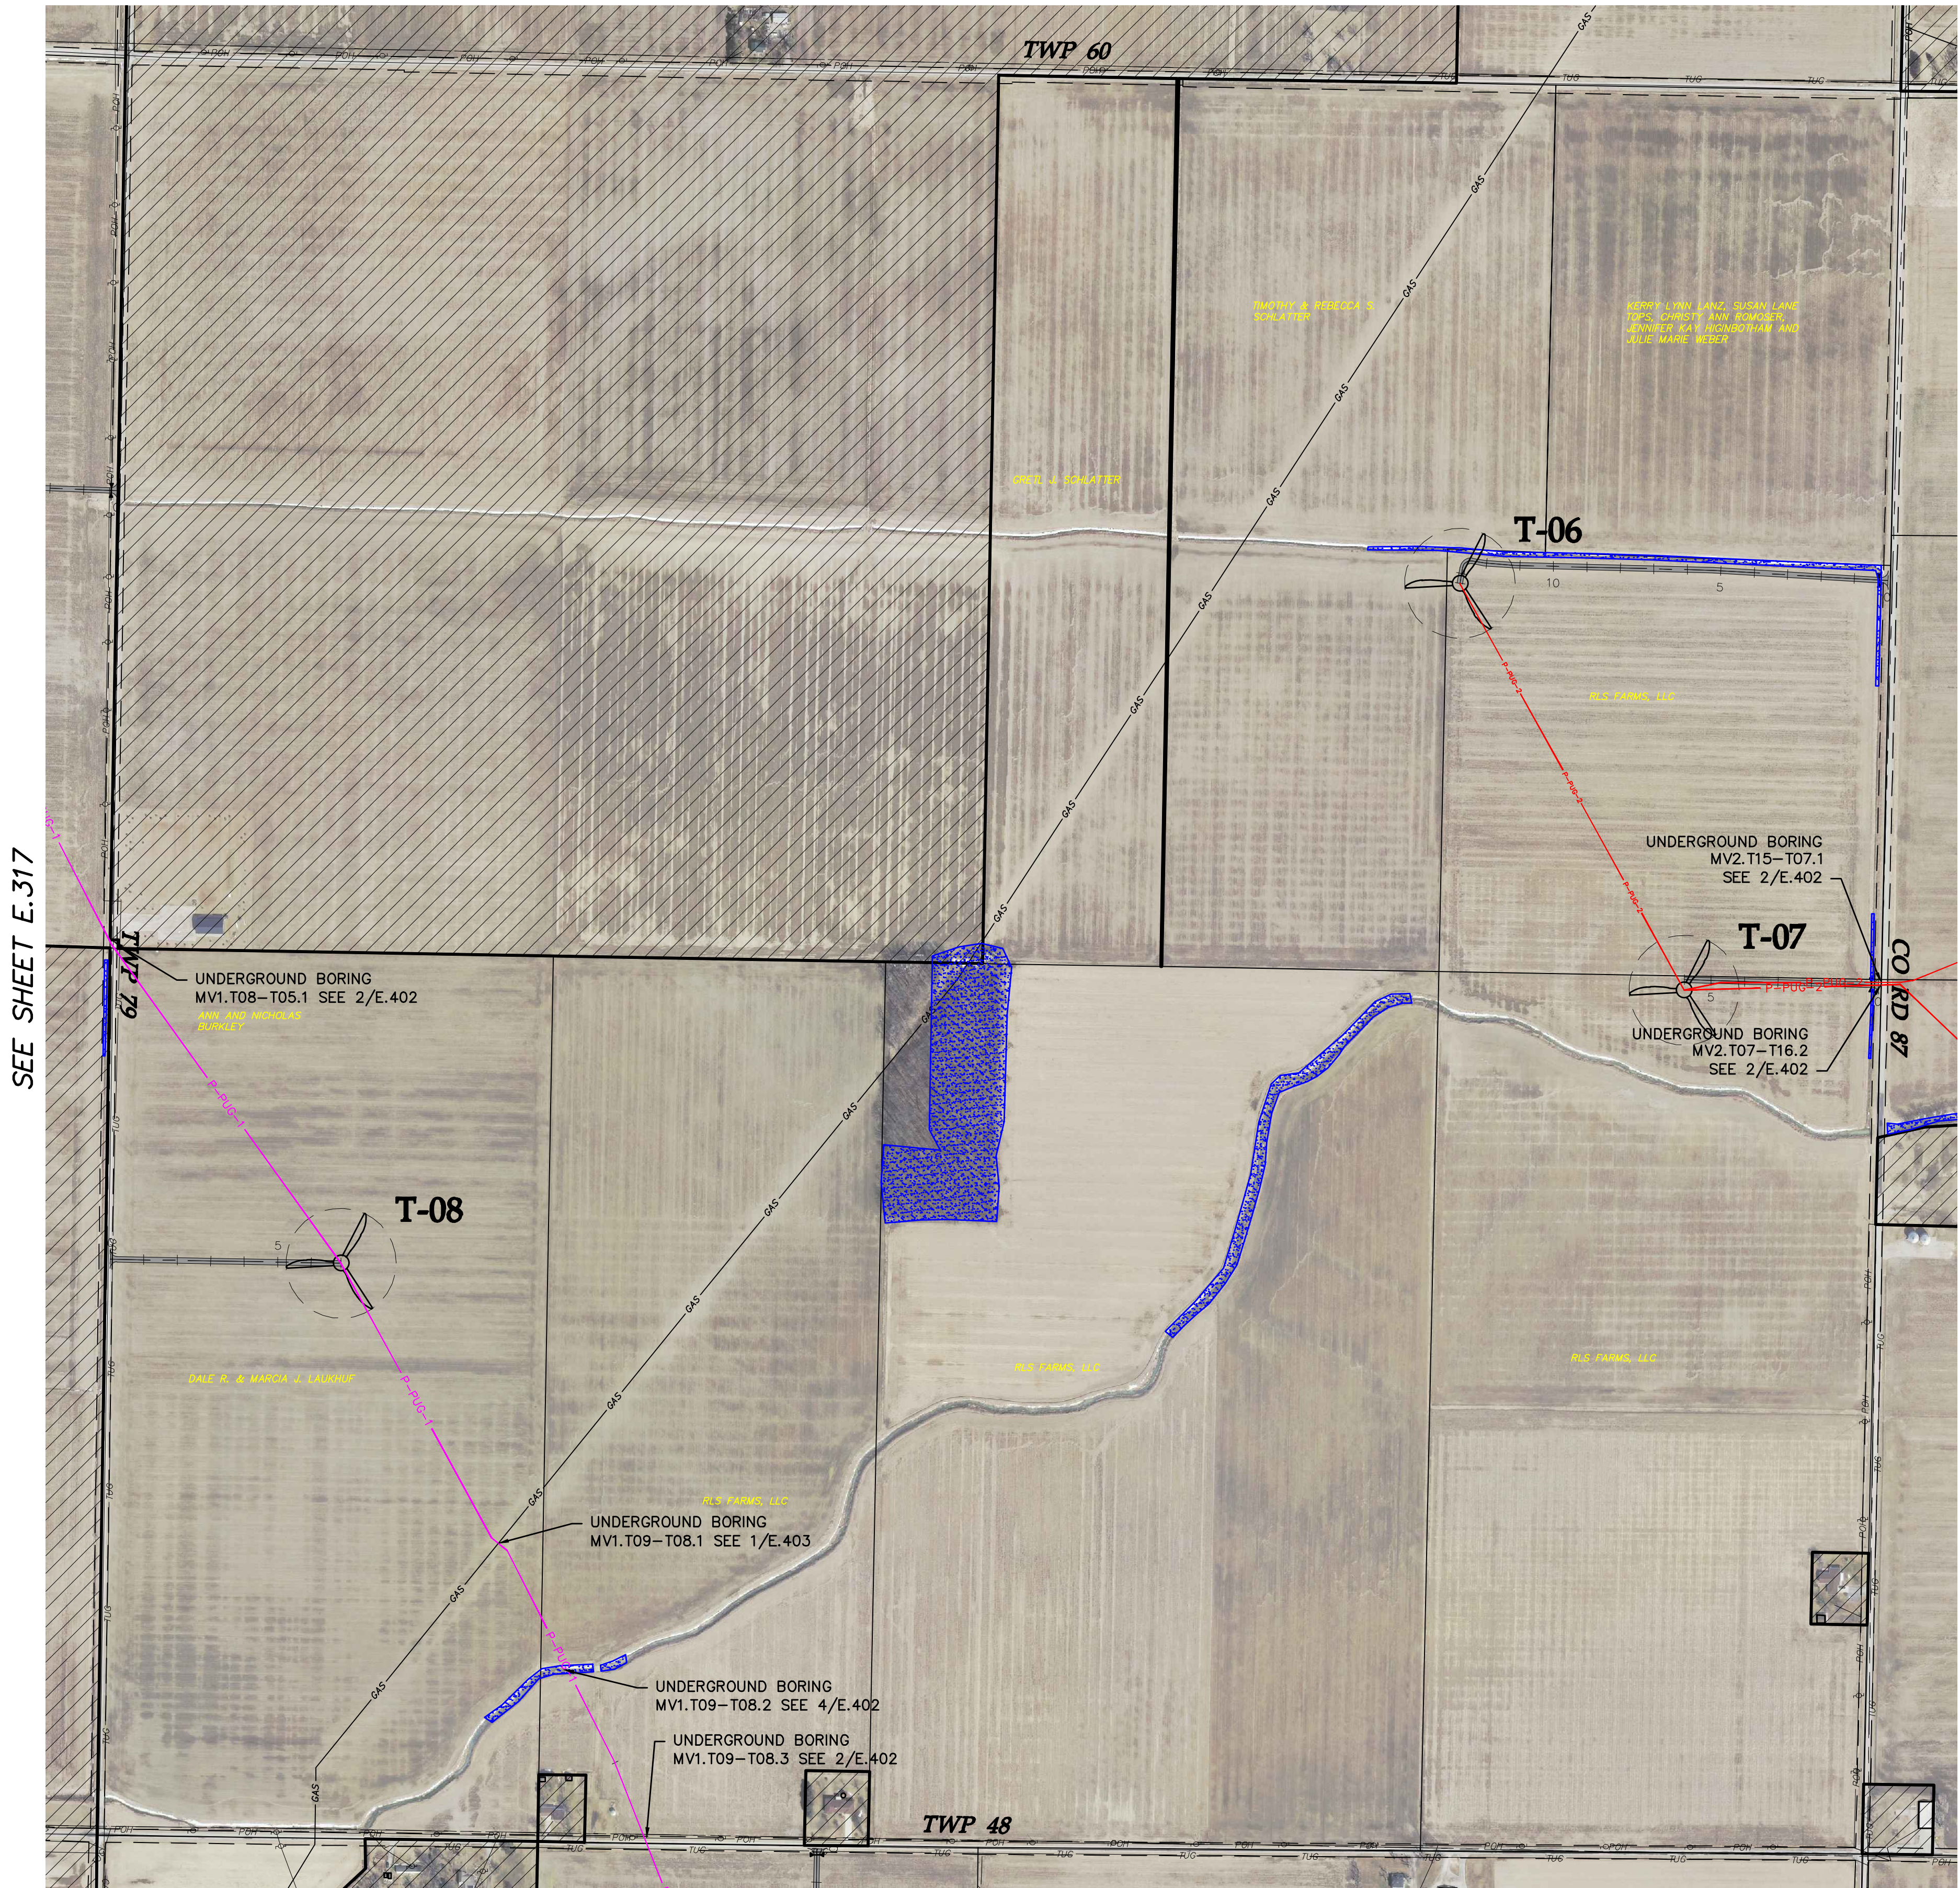

SEE SHEET E.317

SEE SHEET E.319

SEE SHEET E.325

Designed: JRV
Checked: ANS
Drawn: JMC, JRG
As-Built Drawing:

Revisions:


#	DATE	DESCRIPTION
A	09/27/17	30% plans
B	10/03/17	Issued for Procurement - Revised
C	10/19/17	60% plans
D	10/30/17	90% plans

Prepared for:



3900 E. White Ave
Clinton, IN 47842

Trishe Wind Ohio, LLC
c/o Starwood Energy Group, LLC
5 Greenwich Office Park, 2nd Floor
Greenwich, CT 06831

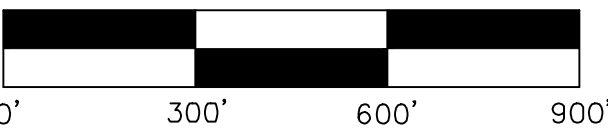

**Northwest
Ohio Wind
Project**

Paulding County, Ohio


Electrical Site Plan

Not For Construction

Array Date: 09/14/2017


Date: 10/30/2017

Sheet: E.318

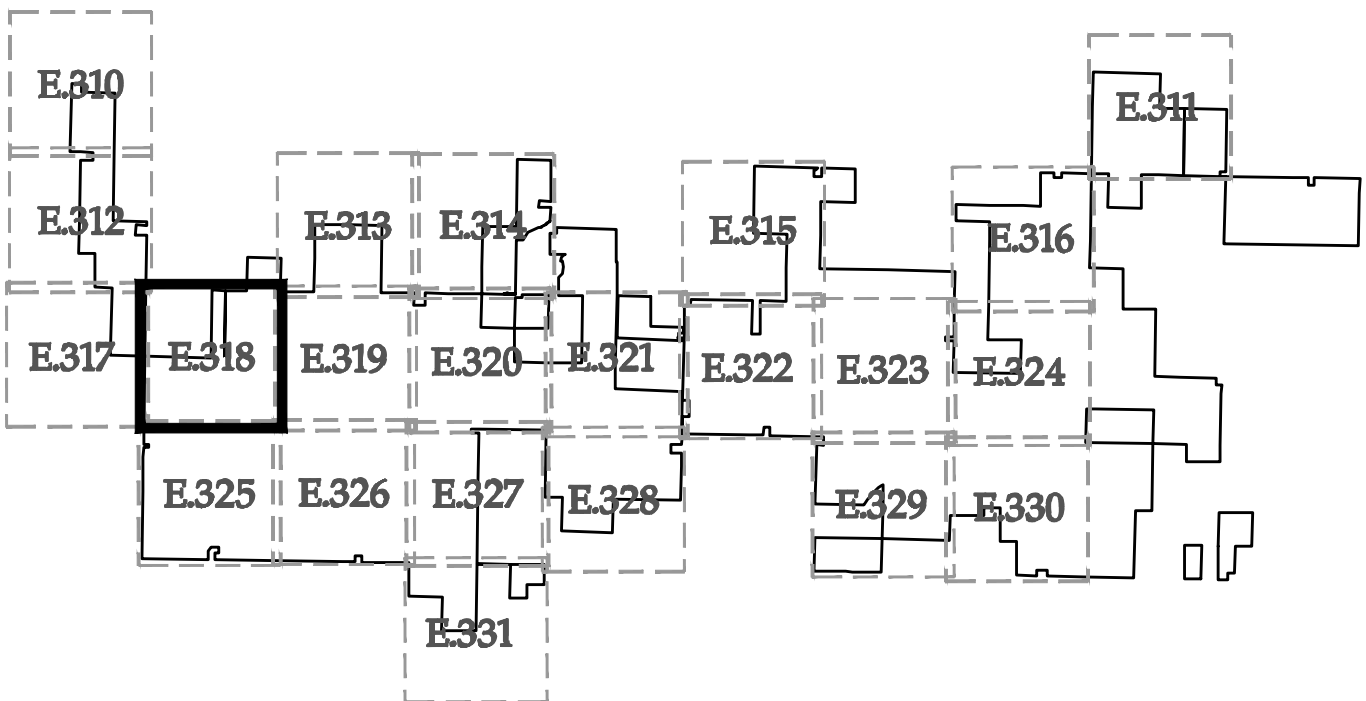

KEY MAP

SEE SHEET E.313

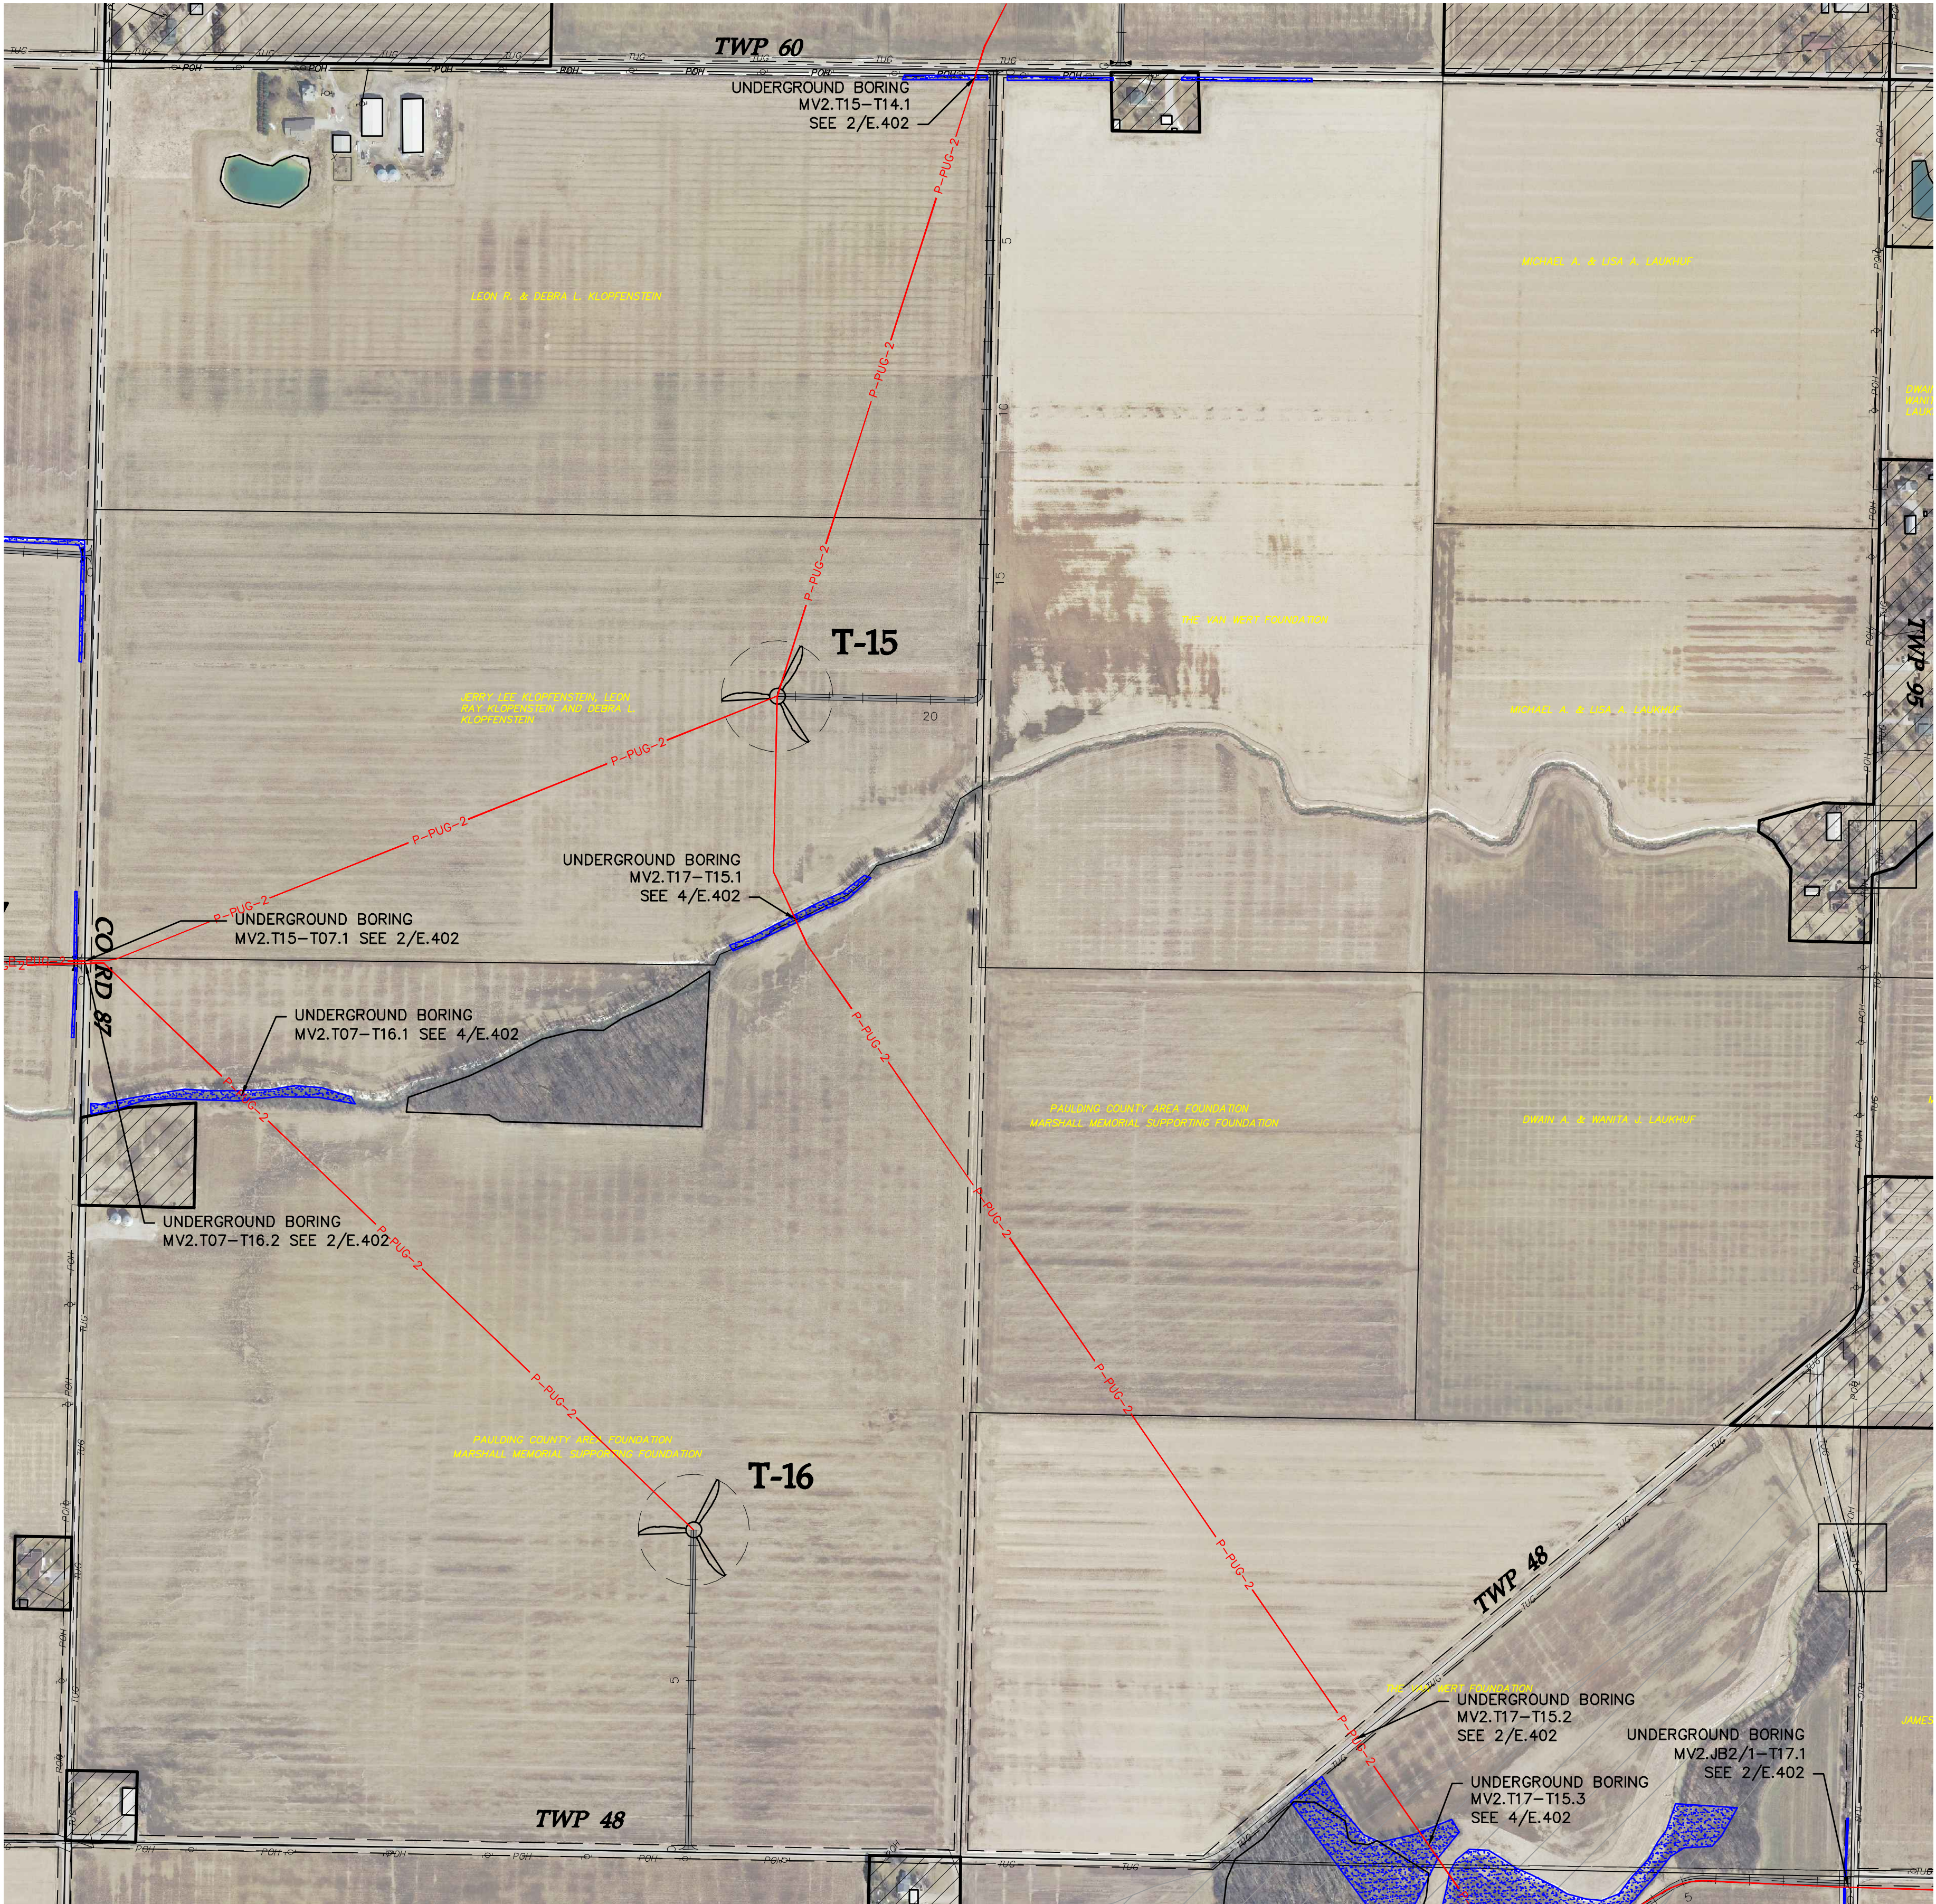

SEE SHEET E.326

LEGEND

- T-XX** TURBINE LOCATION
- P-PUG-1 PROPOSED CIRCUIT 1
- P-PUG-2 PROPOSED CIRCUIT 2
- P-PUG-3 PROPOSED CIRCUIT 3
- P-PUG-4 PROPOSED CIRCUIT 4
- DELINEATED WETLAND
- NON-PARTICIPATING PROPERTY

Westwood

Phone (952) 937-5150 7699 Anagram Drive
Fax (952) 937-5822 Eden Prairie, MN 55344
Tel/Fax (888) 937-5150 westwoodps.com
Westwood Professional Services, Inc.

Designed: JRV

Checked: ANS

Drawn: JMC, JRG

As-Built Drawing:


Revisions	DATE	DESCRIPTION
A	09/27/17	30% plans
B	10/03/17	Issued for Procurement - Revised
C	10/19/17	60% plans
D	10/30/17	90% plans

Prepared for:



3900 E. White Ave
Clinton, IN 47842

Trishe Wind Ohio, LLC
c/o Starwood Energy Group, LLC
5 Greenwich Office Park, 2nd Floor
Greenwich, CT 06831

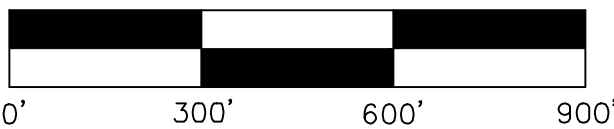

Northwest
Ohio Wind
Project

Paulding County, Ohio


Electrical Site Plan

Not For Construction

Array Date: 09/14/2017

Date: 10/30/2017

Sheet: E.319

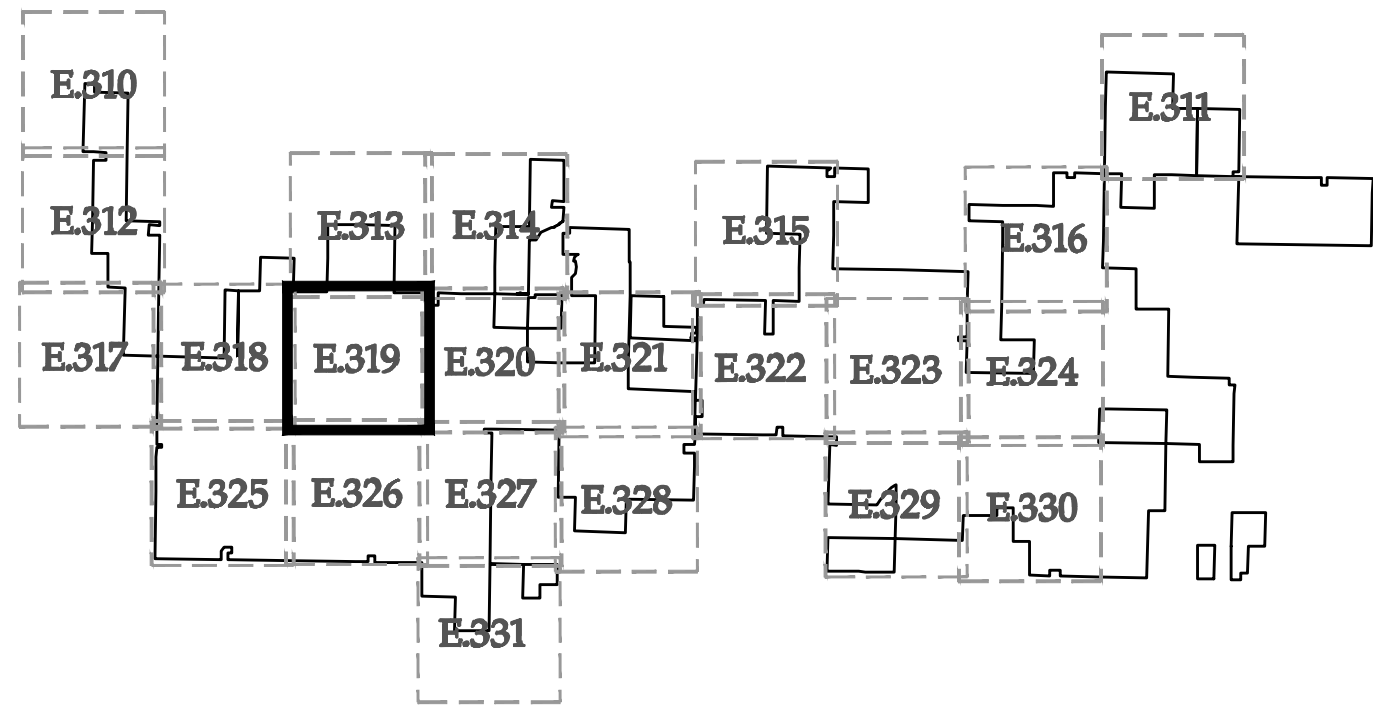

KEY MAP

SEE SHEET E.314

LEGEND

- TURBINE LOCATION
- T-XX TURBINE NUMBER
- P-PUG-1 PROPOSED CIRCUIT 1
- P-PUG-2 PROPOSED CIRCUIT 2
- P-PUG-3 PROPOSED CIRCUIT 3
- P-PUG-4 PROPOSED CIRCUIT 4
- DELINEATED WETLAND
- NON-PARTICIPATING PROPERTY

Westwood

Phone (952) 937-5150 7699 Anagram Drive
Fax (952) 937-5822 Eden Prairie, MN 55344
Tel/Fax (888) 937-5150 westwoodps.com
Westwood Professional Services, Inc.

Designed: JRV

Checked: ANS

Drawn: JMC, JRG

As-Built Drawing:


Revisions	DATE	DESCRIPTION
A	09/27/17	30% plans
B	10/03/17	Issued for Procurement - Revised
C	10/19/17	60% plans
D	10/30/17	90% plans

Prepared for:



3900 E. White Ave
Clinton, IN 47842

Trishe Wind Ohio, LLC
c/o Starwood Energy Group, LLC
5 Greenwich Office Park, 2nd Floor
Greenwich, CT 06831

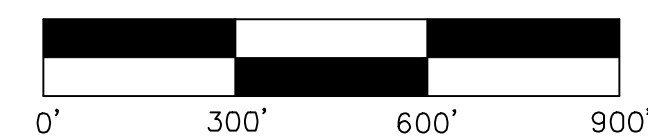

Northwest Ohio Wind Project

Paulding County, Ohio

Electrical Site Plan

Not For Construction

Array Date: 09/14/2017


Date: 10/30/2017

Sheet: E.320


0007186_Electrical Site Plans.dwg

SEE SHEET E.319

SEE SHEET E.321

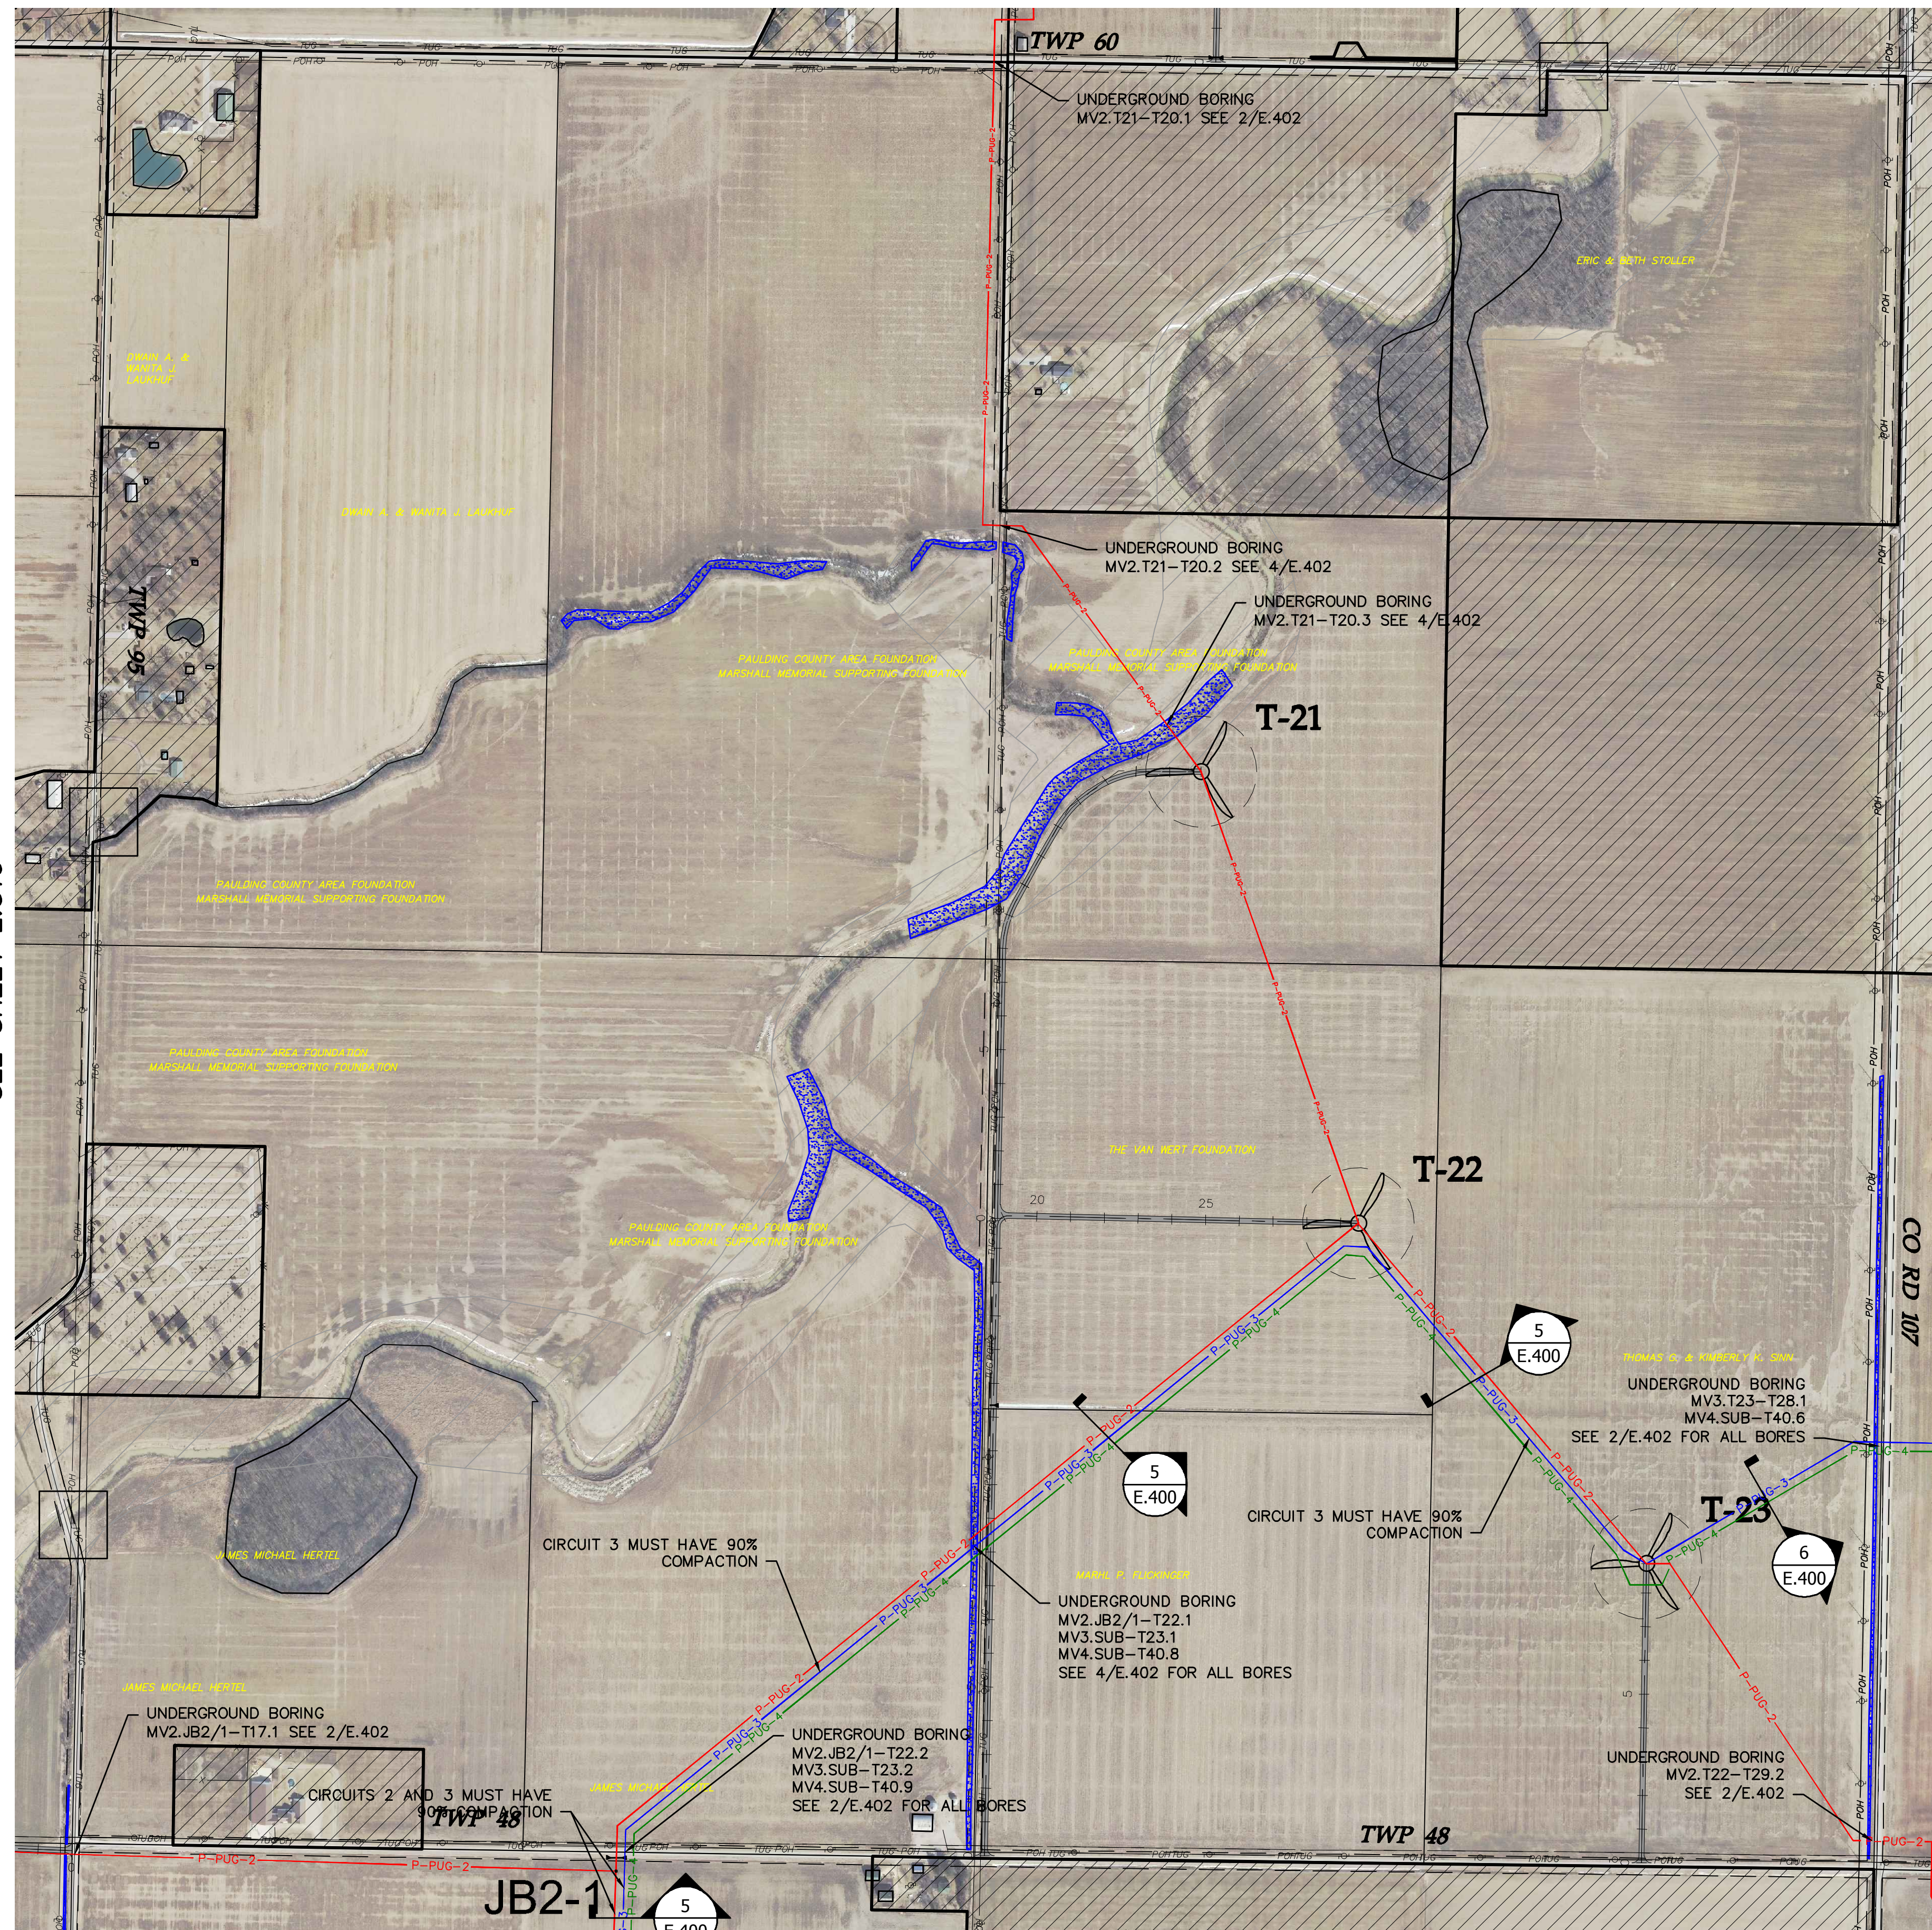


SEE SHEET E.327

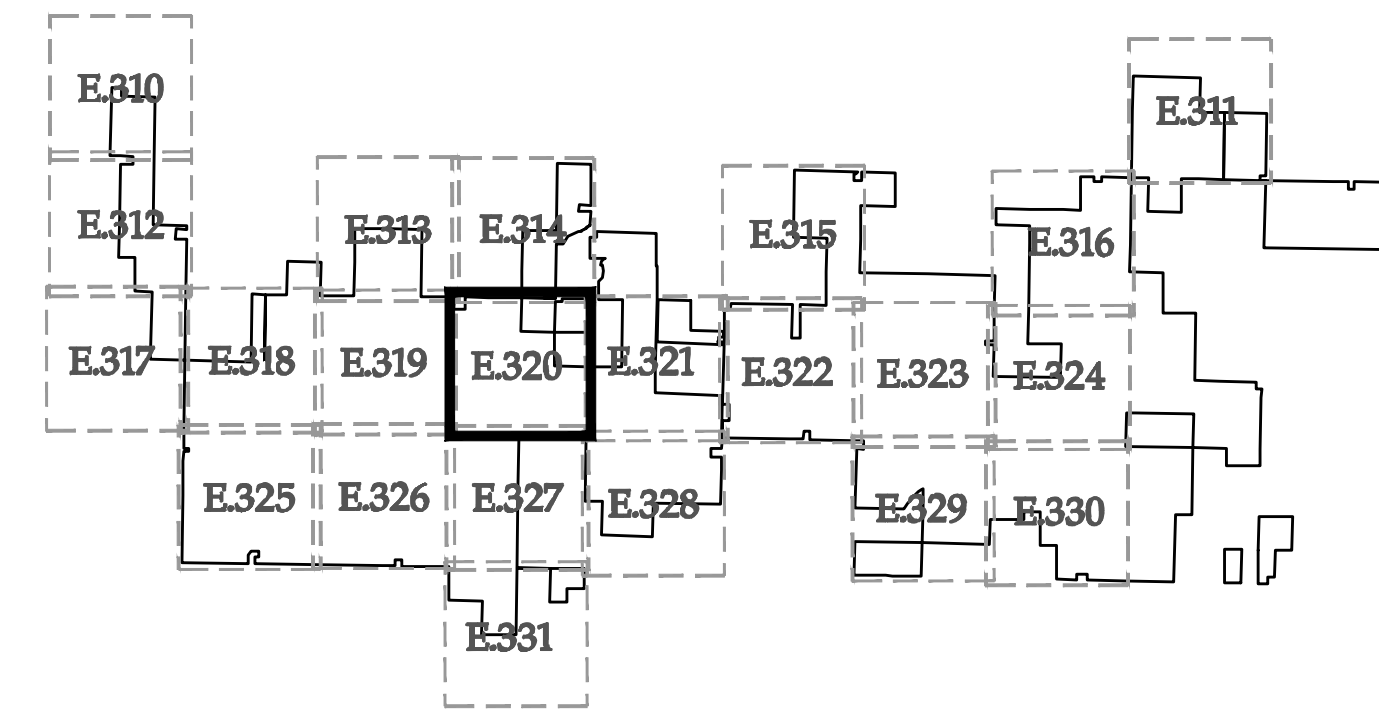

KEY MAP

LEGEND

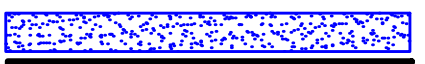-  TURBINE LOCATION
- T-XX** TURBINE NUMBER
-  P-PUG-1 PROPOSED CIRCUIT 1
-  P-PUG-2 PROPOSED CIRCUIT 2
-  P-PUG-3 PROPOSED CIRCUIT 3
-  P-PUG-4 PROPOSED CIRCUIT 4
-  DELINEATED WETLAND
-  NON-PARTICIPATING PROPERTY

SEE SHEET E.320

SEE SHEET E.322



SEE SHEET E.328

Designed: JRV
Checked: ANS
Drawn: JMC, JRG
As-Built Drawing:


Revisions	DATE	DESCRIPTION
A	09/27/17	30% plans
B	10/03/17	Issued for Procurement - Revised
C	10/19/17	60% plans
D	10/30/17	90% plans

Prepared for:



3900 E. White Ave
Clinton, IN 47842

Trishe Wind Ohio, LLC
c/o Starwood Energy Group, LLC
5 Greenwich Office Park, 2nd Floor
Greenwich, CT 06831

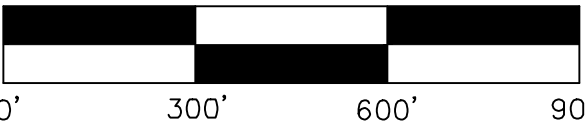

Northwest
Ohio Wind
Project

Paulding County, Ohio


Electrical Site Plan

Not For Construction

Array Date: 09/14/2017


Date: 10/30/2017

Sheet: E.321

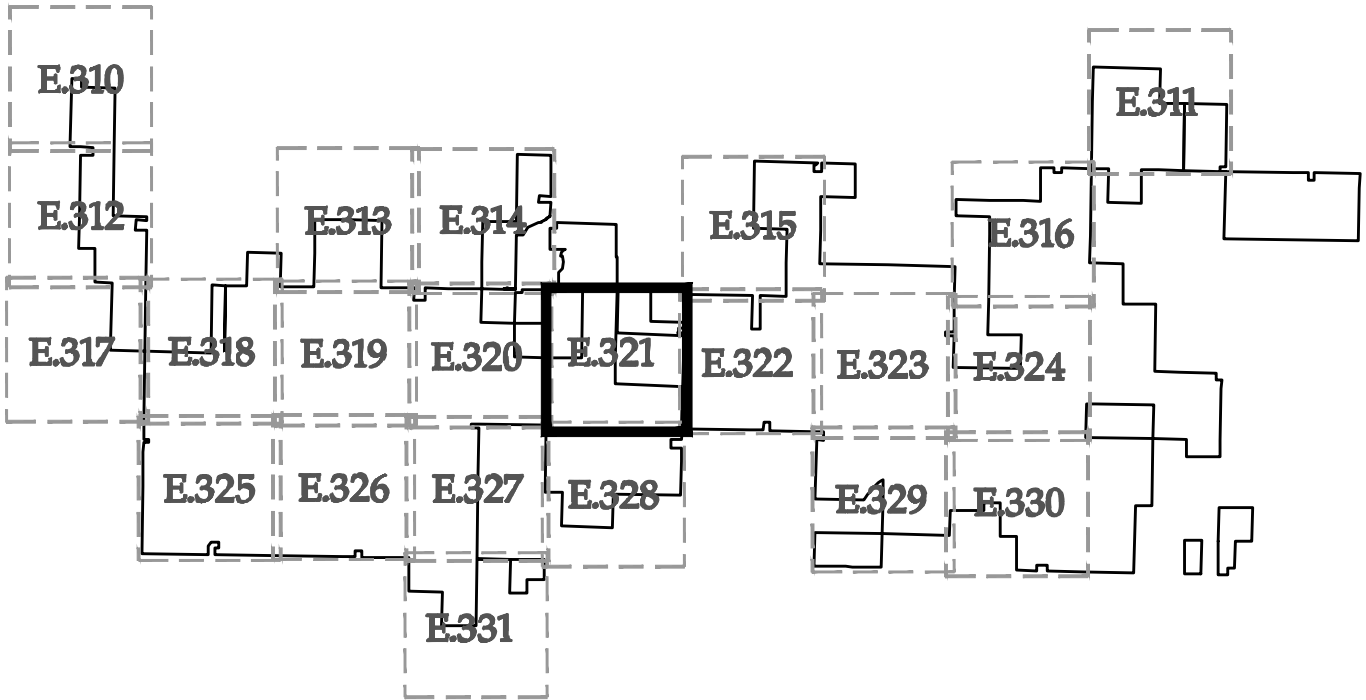

KEY MAP

SEE SHEET E.315

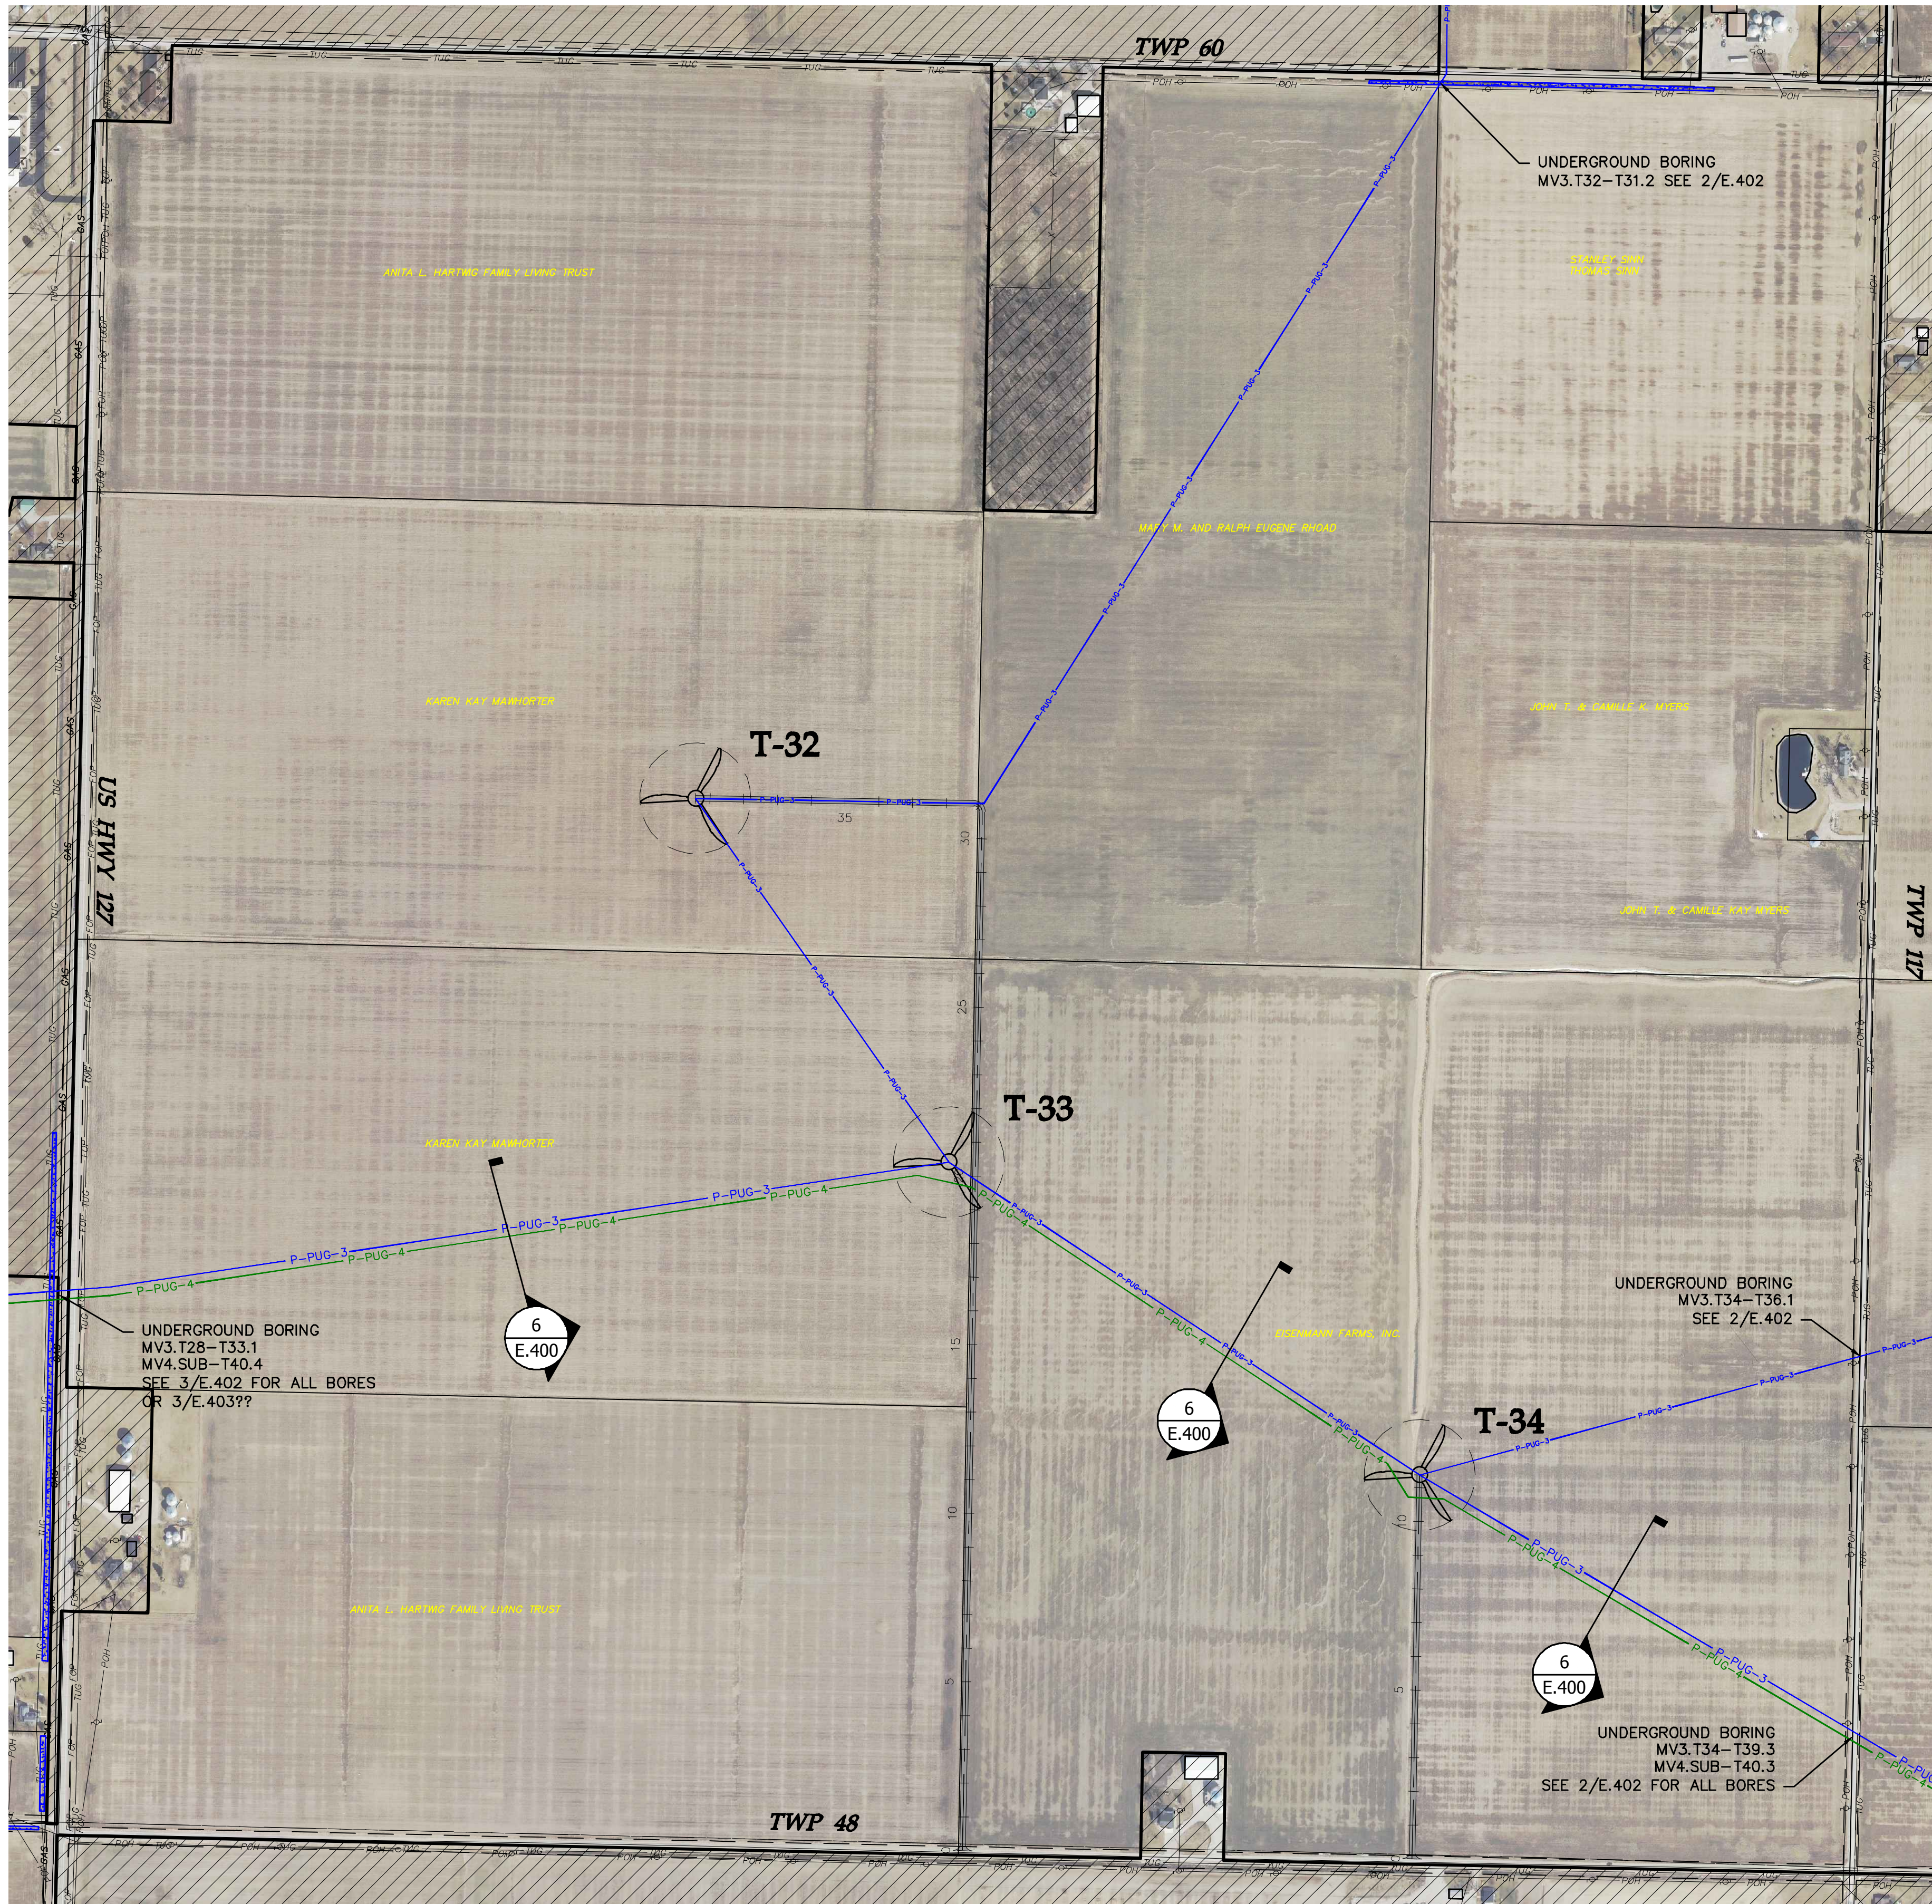

LEGEND

- TURBINE LOCATION
- T-XX** TURBINE NUMBER
- P-PUG-1 PROPOSED CIRCUIT 1
- P-PUG-2 PROPOSED CIRCUIT 2
- P-PUG-3 PROPOSED CIRCUIT 3
- P-PUG-4 PROPOSED CIRCUIT 4
- DELINEATED WETLAND
- NON-PARTICIPATING PROPERTY

Westwood

Phone (952) 937-5150 7699 Anagram Drive
Fax (952) 937-5822 Eden Prairie, MN 55344
Tel/Fax (888) 937-5150 westwoodps.com
Westwood Professional Services, Inc.

Designed: JRV

Checked: ANS

Drawn: JMC, JRG

As-Built Drawing:


Revisions	DATE	DESCRIPTION
A	09/27/17	30% plans
B	10/03/17	Issued for Procurement - Revised
C	10/19/17	60% plans
D	10/30/17	90% plans

Prepared for:



3900 E. White Ave
Clinton, IN 47842

Trishe Wind Ohio, LLC
c/o Starwood Energy Group, LLC
5 Greenwich Office Park, 2nd Floor
Greenwich, CT 06831

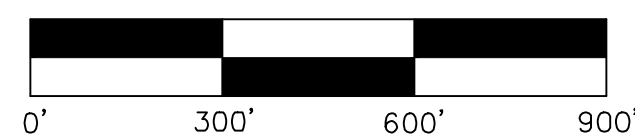

Northwest Ohio Wind Project

Paulding County, Ohio

Electrical Site Plan


Not For Construction

Array Date: 09/14/2017

Date: 10/30/2017


Sheet: E.322

0007186_Electrical Site Plans.dwg

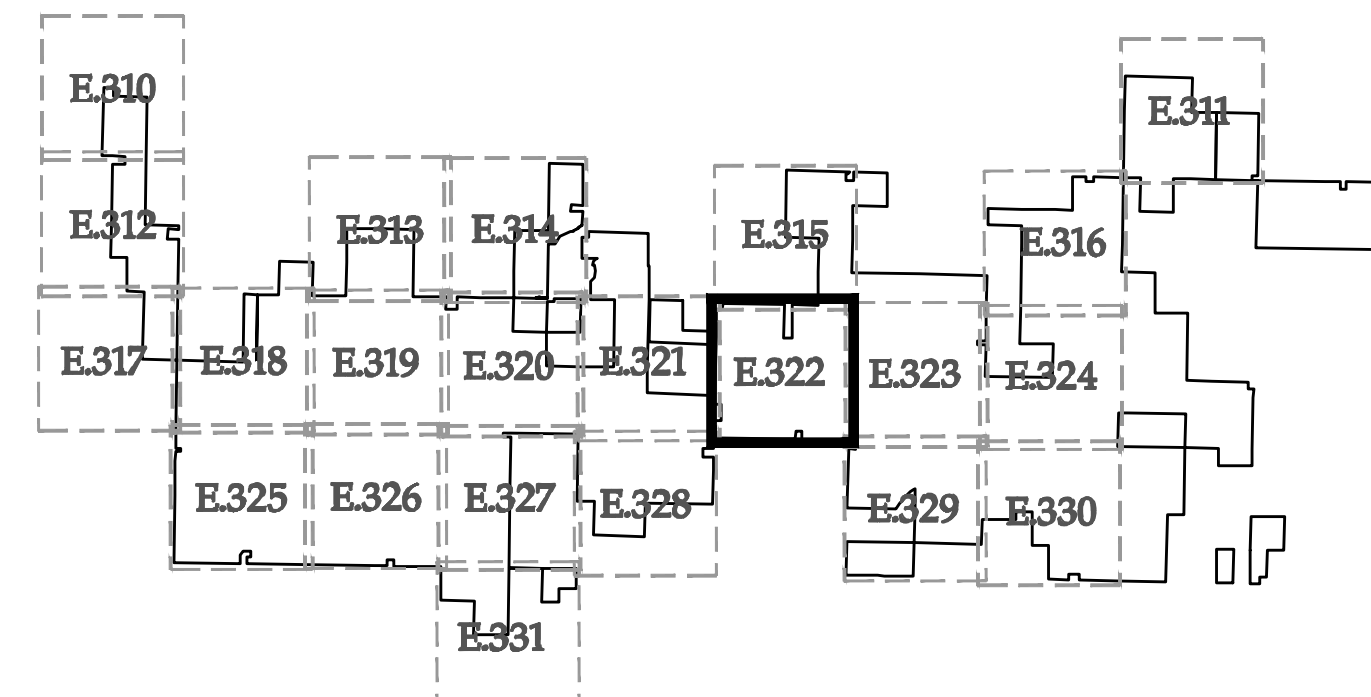

KEY MAP

SEE SHEET E.328

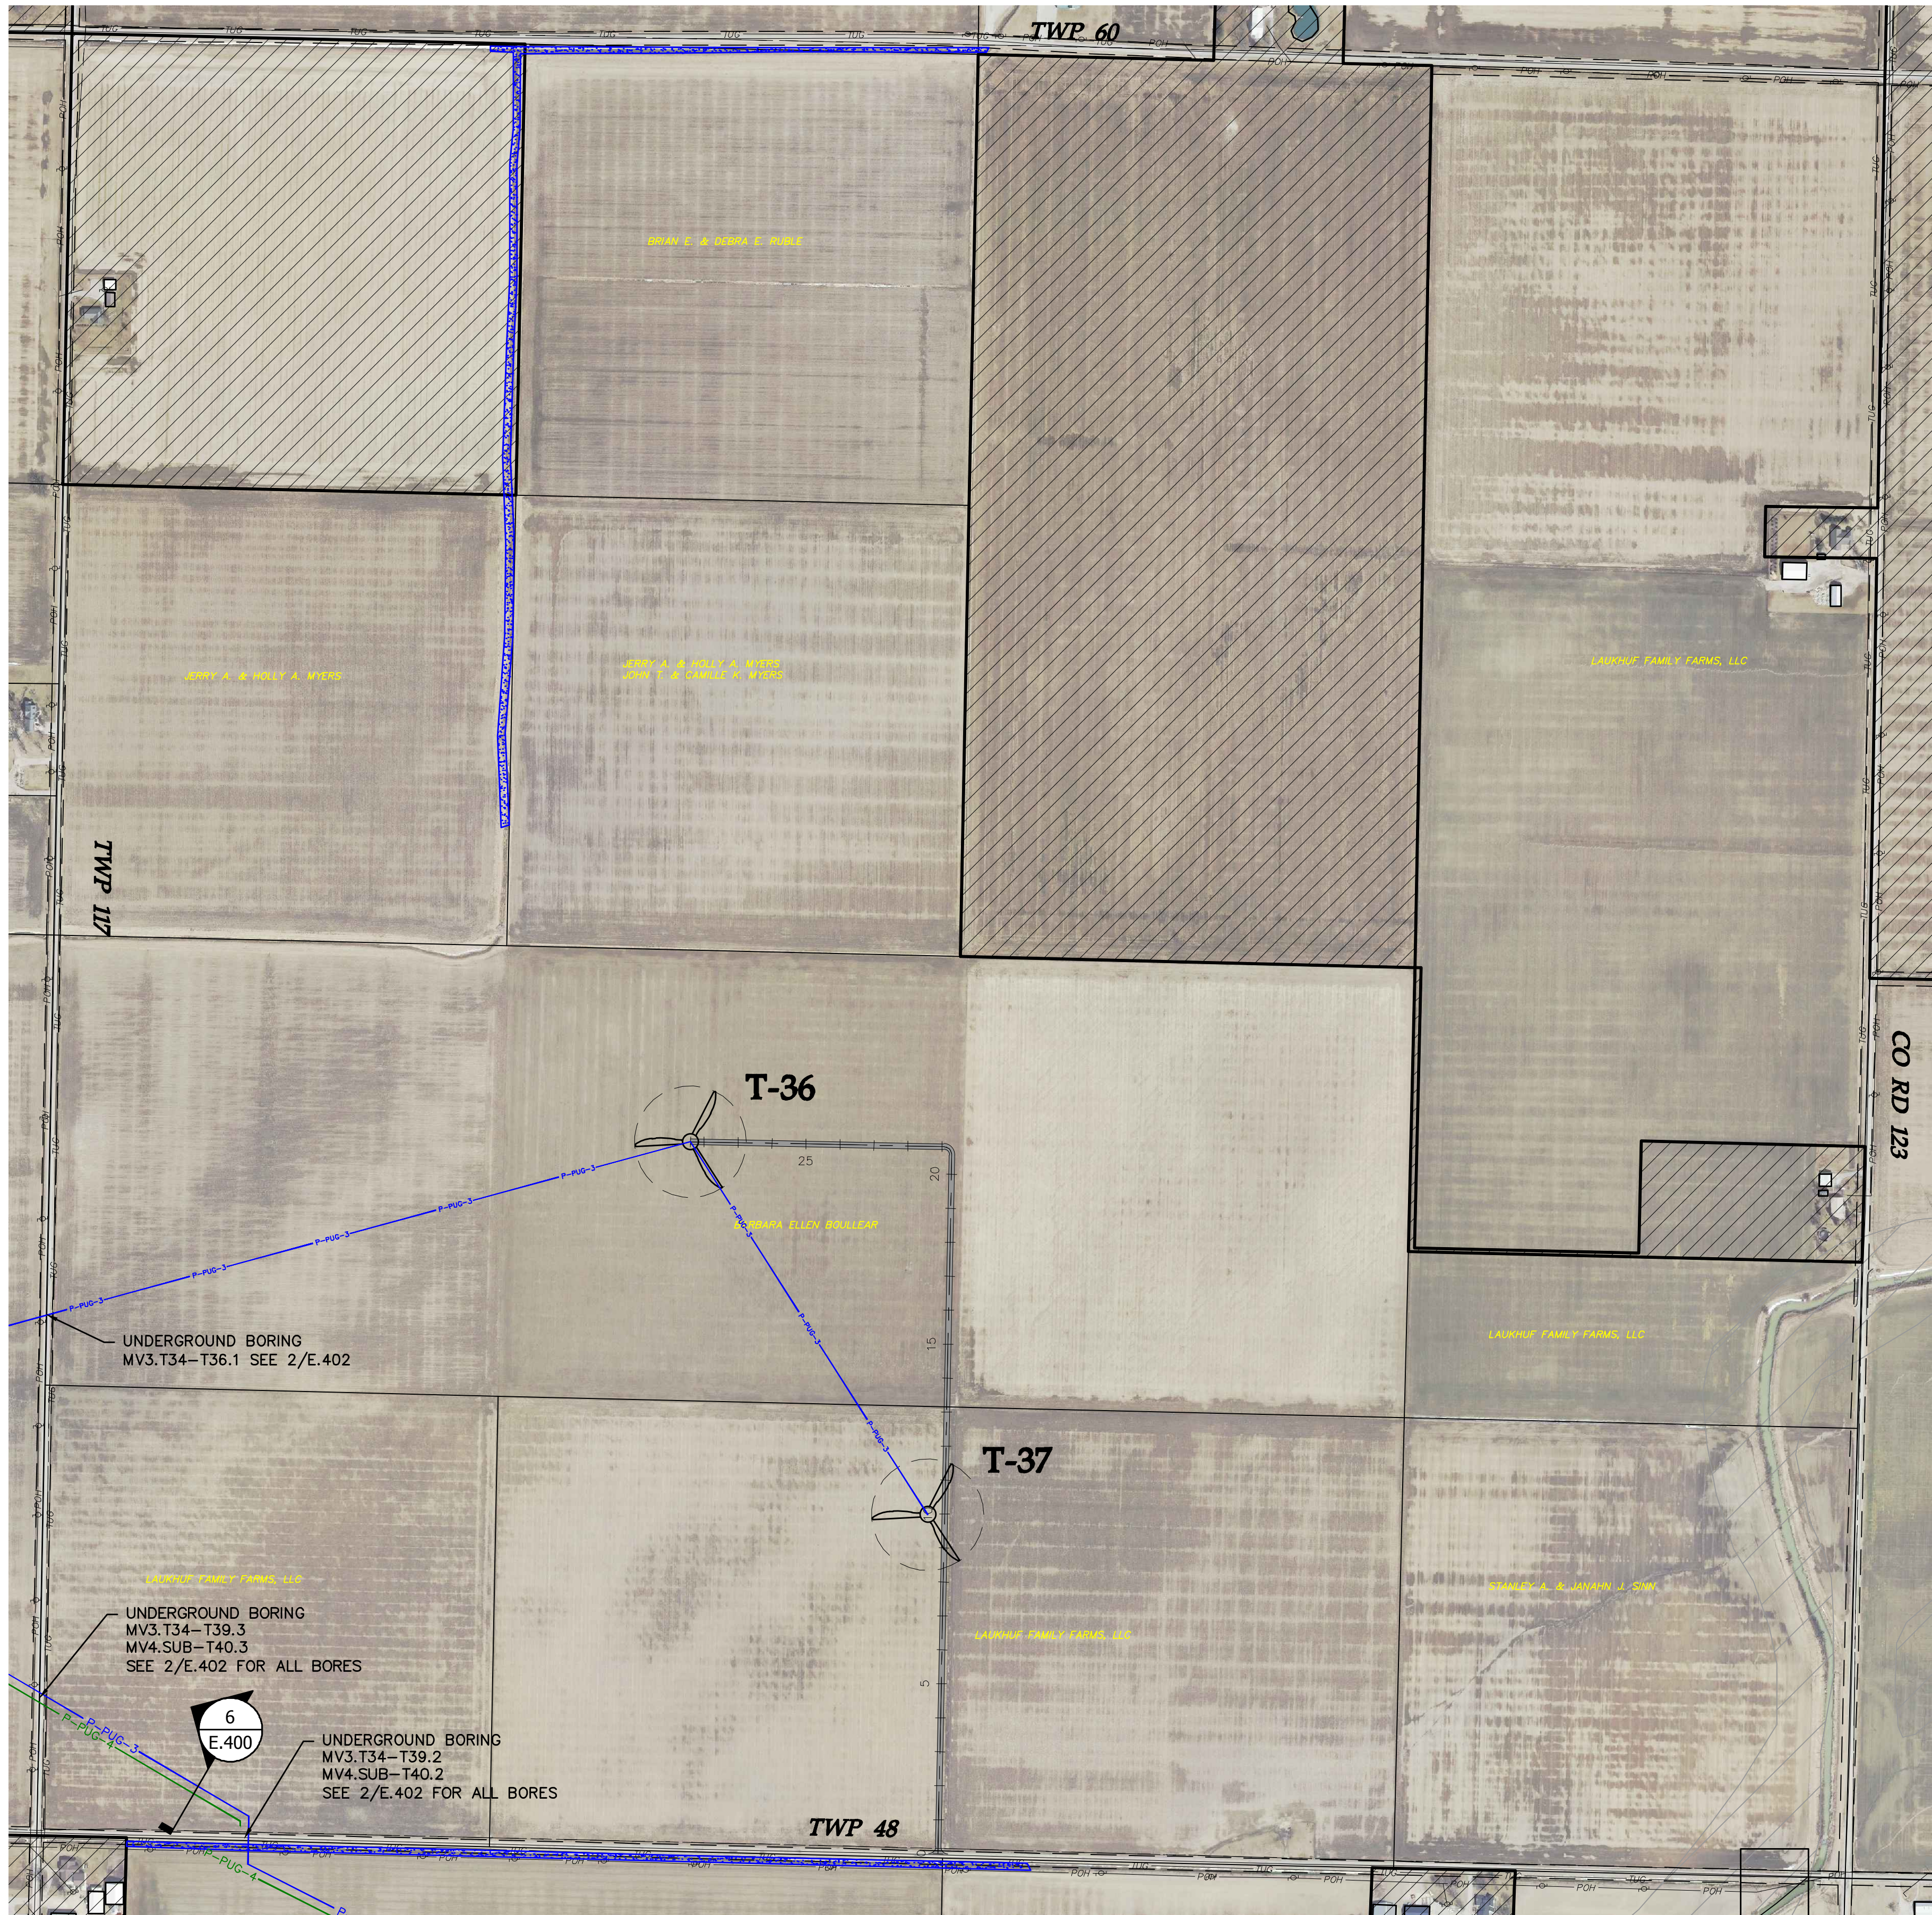

SEE SHEET E.329

LEGEND

- TURBINE LOCATION
- T-XX** TURBINE NUMBER
- P-PUG-1 PROPOSED CIRCUIT 1
- P-PUG-2 PROPOSED CIRCUIT 2
- P-PUG-3 PROPOSED CIRCUIT 3
- P-PUG-4 PROPOSED CIRCUIT 4
- DELINEATED WETLAND
- NON-PARTICIPATING PROPERTY

Westwood

Phone (952) 937-5150 7699 Anagram Drive
Fax (952) 937-5822 Eden Prairie, MN 55344
Tel/Fax (888) 937-5150 westwoodps.com
Westwood Professional Services, Inc.

Designed: JRV

Checked: ANS

Drawn: JMC, JRG

As-Built Drawing:


Revisions	DATE	DESCRIPTION
A	09/27/17	30% plans
B	10/03/17	Issued for Procurement - Revised
C	10/19/17	60% plans
D	10/30/17	90% plans

Prepared for:



3900 E. White Ave
Clinton, IN 47842

Trishe Wind Ohio, LLC
c/o Starwood Energy Group, LLC
5 Greenwich Office Park, 2nd Floor
Greenwich, CT 06831

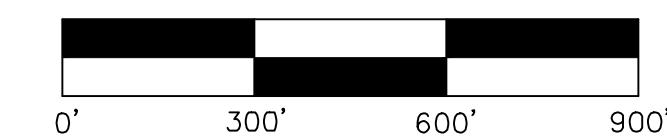

Northwest Ohio Wind Project

Paulding County, Ohio

Electrical Site Plan

Not For Construction

Array Date: 09/14/2017

Date: 10/30/2017


Sheet: E.323

0007186_Electrical Site Plans.dwg

SEE SHEET E.324

SEE SHEET E.322

KEY MAP

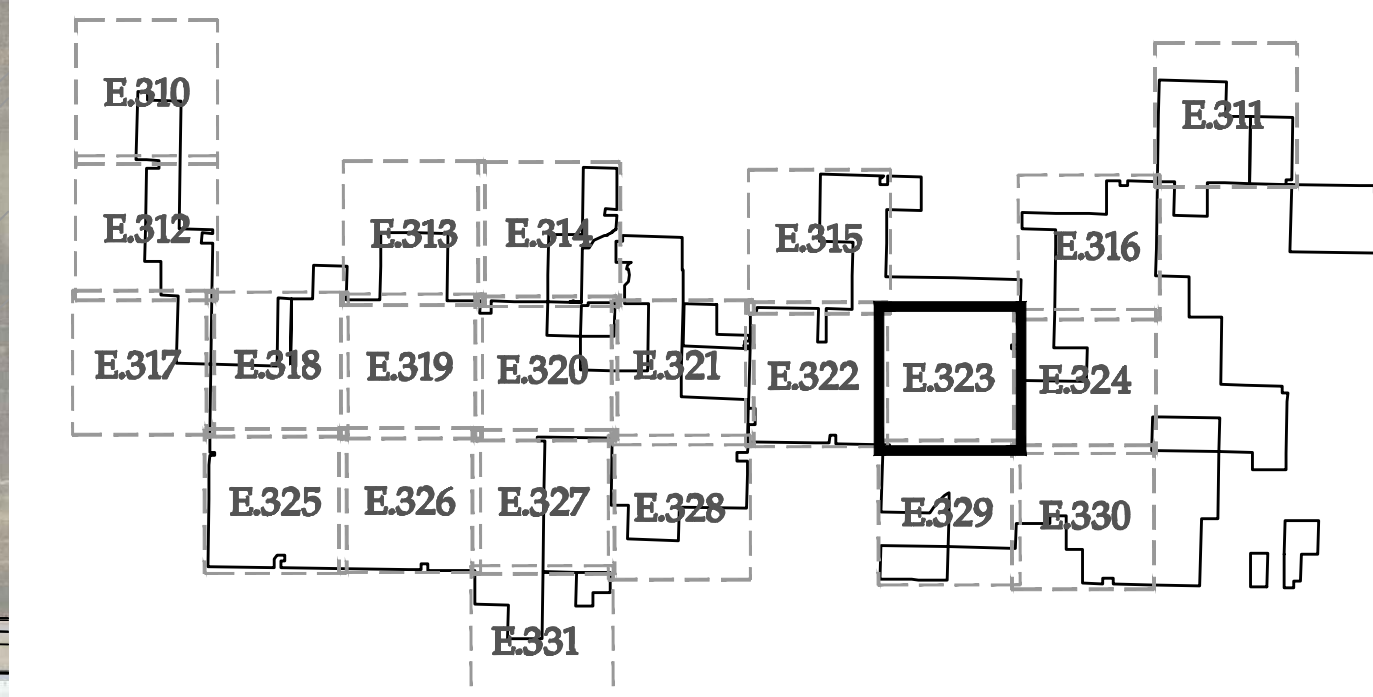

This foregoing document was electronically filed with the Public Utilities

Commission of Ohio Docketing Information System on

11/1/2017 12:22:44 PM

in

Case No(s). 13-0197-EL-BGN, 16-1687-EL-BGA, 17-1099-EL-BGA

Summary: Notice of Update to September 1, 2017 Filing Regarding Compliance with Condition 6 – Drawings for Final Design Plan (Part 1 of 2) electronically filed by Mr. William V Vorys on behalf of Trishe Wind Ohio, LLC