MATCHLINE

EXISTING LARK SPARROW HABITAT (TYP.)

EXISTING WETLAND (TYP.)

EXISTING CHANNEL W/ 15-METER BUFFER (TYP.)

S KEMP ROAD

PARCEL 1 - TRACT 12
KEVIN D. MAYER AND CONNIE S. MAYER, HUSBAND AND WIFE, AN UNDIVIDED ONE-HALF (1/2) INTEREST; AND MARK A MAYER AND KIM R. MAYER, HUSBAND AND WIFE, AN UNDIVIDED ONE-HALF (1/2) INTEREST
TAX PARCEL 46-1900-03-002.000
O.R.A.C.O. VOL. 2010, PAGE 13946

ZERKLE ROAD

AUGLAIZE COUNTY

ALLEN COUNTY

MATCHLINE

EXISTING FEMA FLOODPLAIN (TYP.)

KEVIN D. MAYER AND MARK A. MAYER
PARCEL 7 - TRACT 3
TAX PARCEL
46-3000-02-001.002
O.R.A.C.O.
VOL. 698, PAGE 302

KEVIN D. MAYER AND MARK A. MAYER
PARCEL 7 - TRACT 2
TAX PARCEL
46-3000-02-001.001
O.R.A.C.O.
VOL. 698, PAGE 302

MATCHLINE

PARCEL 1 - TRACT 11
KEVIN D. MAYER AND CONNIE S. MAYER, HUSBAND AND WIFE, AN UNDIVIDED ONE-HALF (1/2) INTEREST; AND MARK A MAYER AND KIM R. MAYER, HUSBAND AND WIFE, AN UNDIVIDED ONE-HALF (1/2) INTEREST
TAX PARCEL 46-3000-02-002.000
O.R.A.C.O. VOL. 2010, PAGE 13946

EXISTING PROPERTY LINE W/ 14-METER PERIMETER SETBACK (TYP.)


W HUME ROAD

EXISTING BUILDING (TYP.)

EXISTING WELL W/ 50' BUFFER (TYP.)

MATCHLINE

KEY MAP

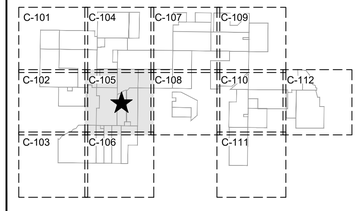

KLEINFELDER
Bright People. Right Solutions.

707 17TH STREET, SUITE 3000
DENVER, CO 80202
PHONE: 303-237-6601
WWW.KLEINFELDER.COM

REVISIONS

REV	DESCRIPTION	DSN / DWN	CHK / APP	DATE
A	ISSUED FOR REVIEW: 10% CIVIL DESIGN	ARH / ARH	MDI / CGO	1/14/2021

10% DESIGN
NOT FOR CONSTRUCTION

SCALE VERIFICATION

THIS BAR IS 1 INCH IN LENGTH ON ORIGINAL DRAWING

0 1"

IF IT'S NOT 1 INCH ON THIS SHEET ADJUST YOUR SCALES ACCORDINGLY

0 200 400 600

SCALE: 1" = 200' SCALE IN FEET

ORIGINAL DRAWING SIZE IS 24 x 36

EXISTING CONDITIONS & DEMOLITION PLAN

BIRCH SOLAR PROJECT
ALLEN COUNTY, OH
AUGLAIZE COUNTY, OH

lightsourcebp

LIGHTSOURCE bp
400 MONTGOMERY ST, 8TH FLOOR
SAN FRANCISCO, CA 94104


10% CIVIL DESIGN

PROJECT NO.	20212135.001A
ISSUE DATE	01/14/2021
CURRENT REVISION	A
DESIGNED BY	ARH
DRAWN BY	ARH
CHECKED BY	MDI
APPROVED BY	CGO

C-105


SHEET C-105 of 42

CAD FILE: C:\pwworking\kleinfelderpw01\ahamilton@kleinfelder.com\d0202783\Birch - Existing Conditions & Demolition Plan.dwg LAYOUT: C-105 EXISTING CONDITIONS & DEMOLITION PLAN PLOTTED: 1/13/2021 10:50 PM BY: austin hamilton

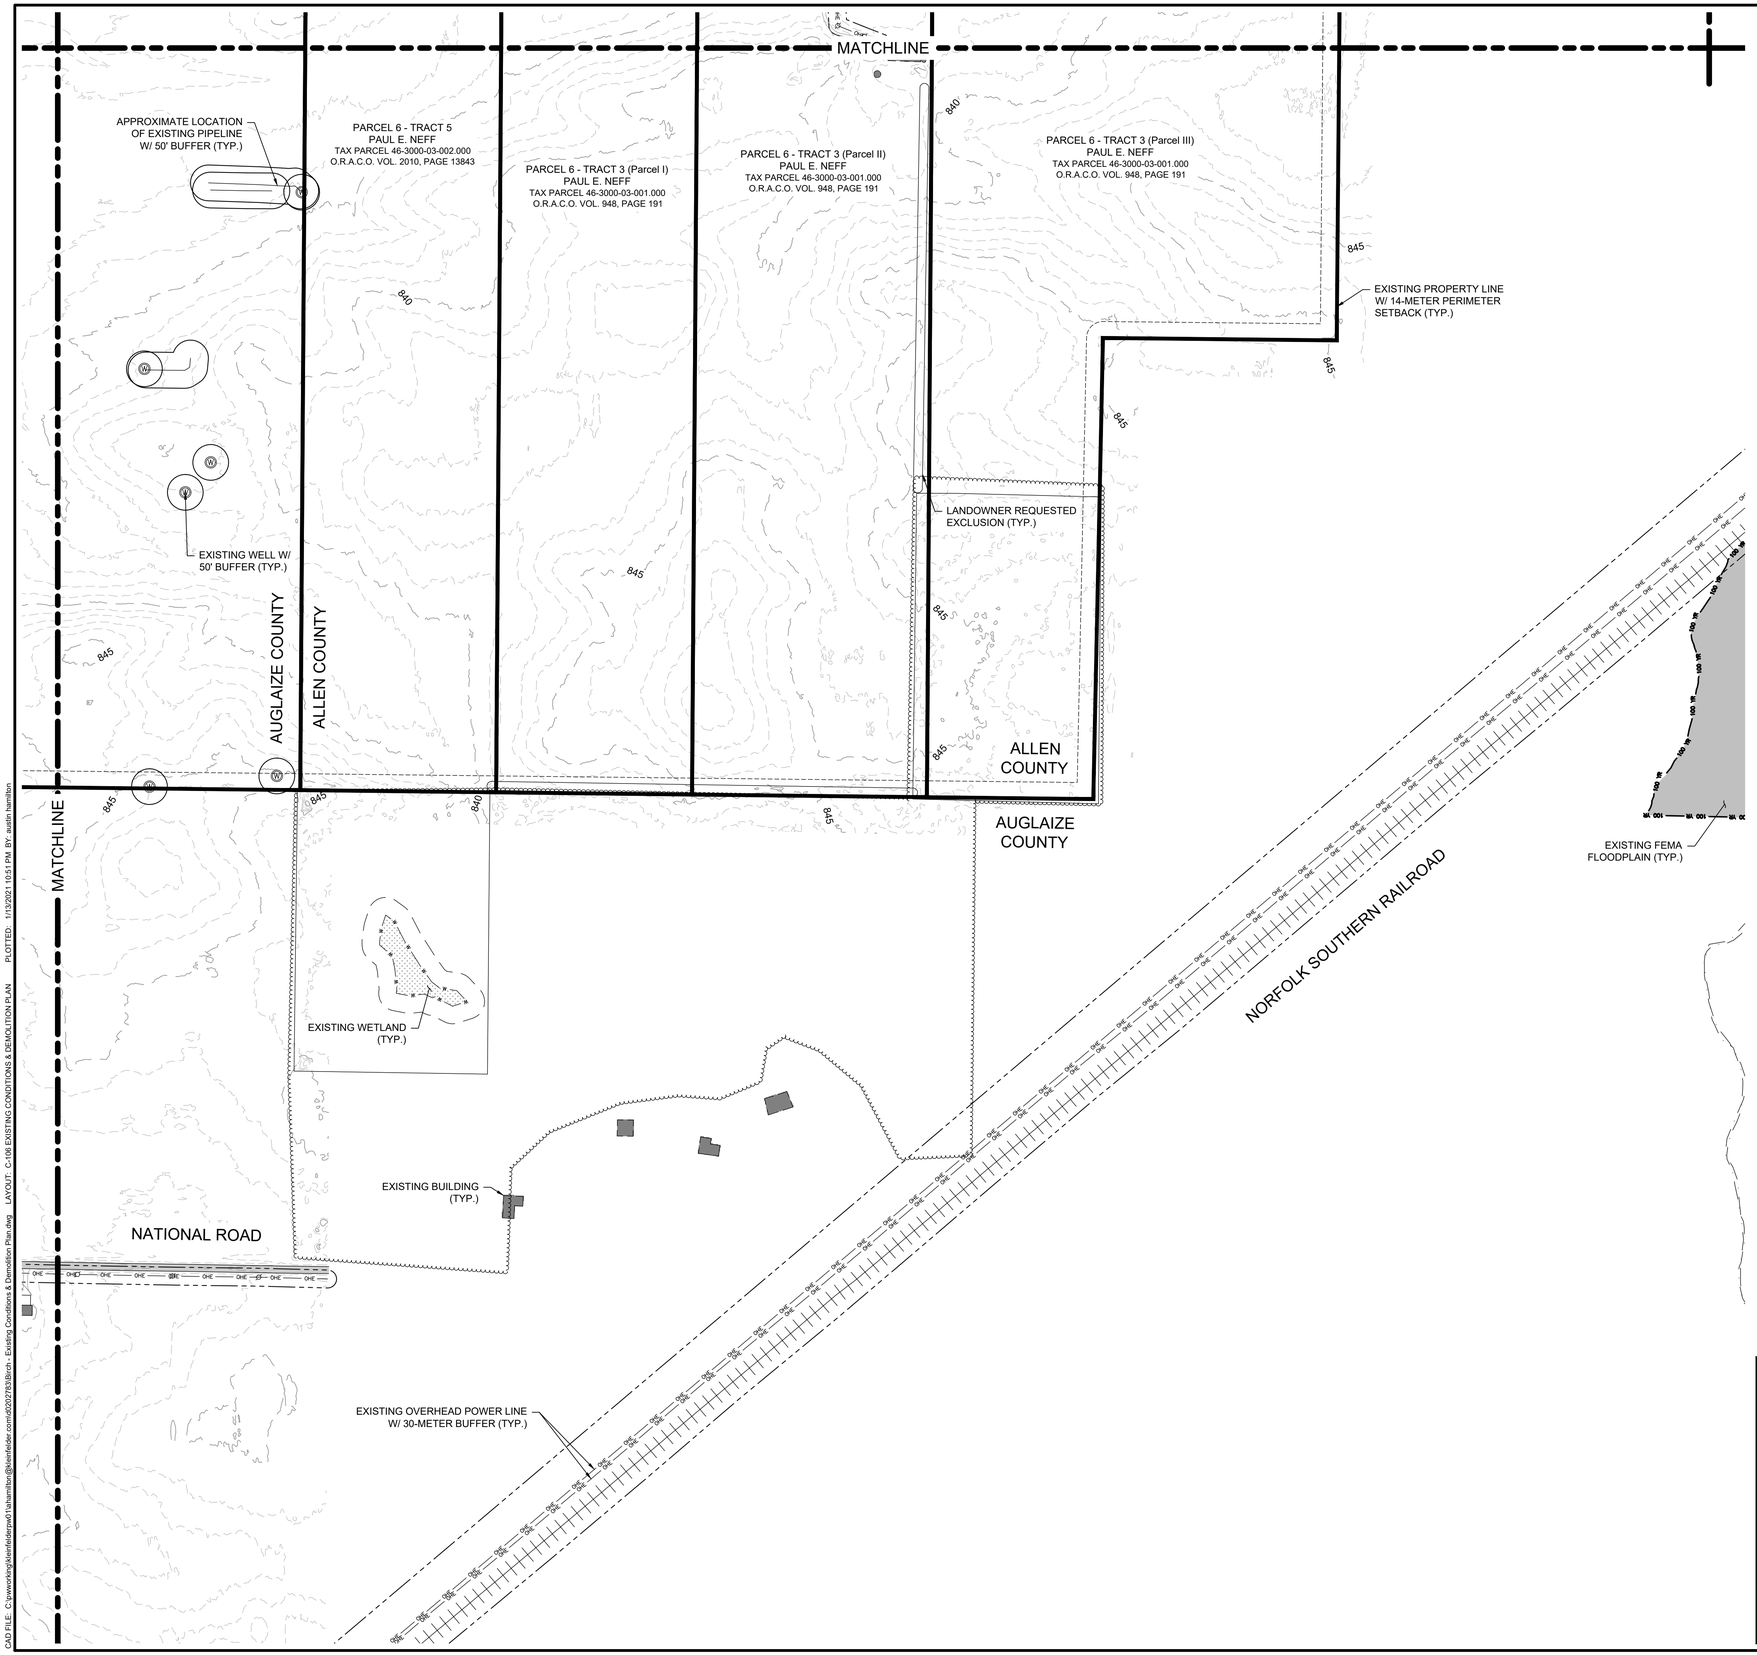

CAD FILE: C:\pwworking\kleinfeldermw01\ahamilton@kleinfelder.com\d0202765\Birch - Existing Conditions & Demolition Plan.dwg LAYOUT: C-106 EXISTING CONDITIONS & DEMOLITION PLAN PLOTTED: 1/13/2021 10:51 PM BY: austin hamilton

KEY MAP

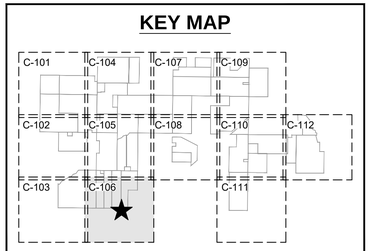

KLEINFELDER
Bright People. Right Solutions.
707 17TH STREET, SUITE 3000
DENVER, CO 80202
PHONE: 303-237-6601
WWW.KLEINFELDER.COM

REVISIONS

REV	DESCRIPTION	DSN	CHK	DATE
		DWN	APP	
A	ISSUED FOR REVIEW: 10% CIVIL DESIGN	ARH	MDI	1/14/2021
		ARH	CGO	

10% DESIGN
NOT FOR CONSTRUCTION

SCALE VERIFICATION

THIS BAR IS 1 INCH IN LENGTH ON ORIGINAL DRAWING

0 1"

IF IT'S NOT 1 INCH ON THIS SHEET ADJUST YOUR SCALES ACCORDINGLY

0 200 400 600

SCALE: 1" = 200' SCALE IN FEET

ORIGINAL DRAWING SIZE IS 24 x 36

EXISTING CONDITIONS & DEMOLITION PLAN

BIRCH SOLAR PROJECT
ALLEN COUNTY, OH
AUGLAIZE COUNTY, OH

lightsource bp


LIGHTSOURCE bp
400 MONTGOMERY ST, 8TH FLOOR
SAN FRANCISCO, CA 94104

10% CIVIL DESIGN


PROJECT NO.	20212135.001A
ISSUE DATE	01/14/2021
CURRENT REVISION	A
DESIGNED BY	ARH
DRAWN BY	ARH
CHECKED BY	MDI
APPROVED BY	CGO

C-106

SHEET C-106 of 42

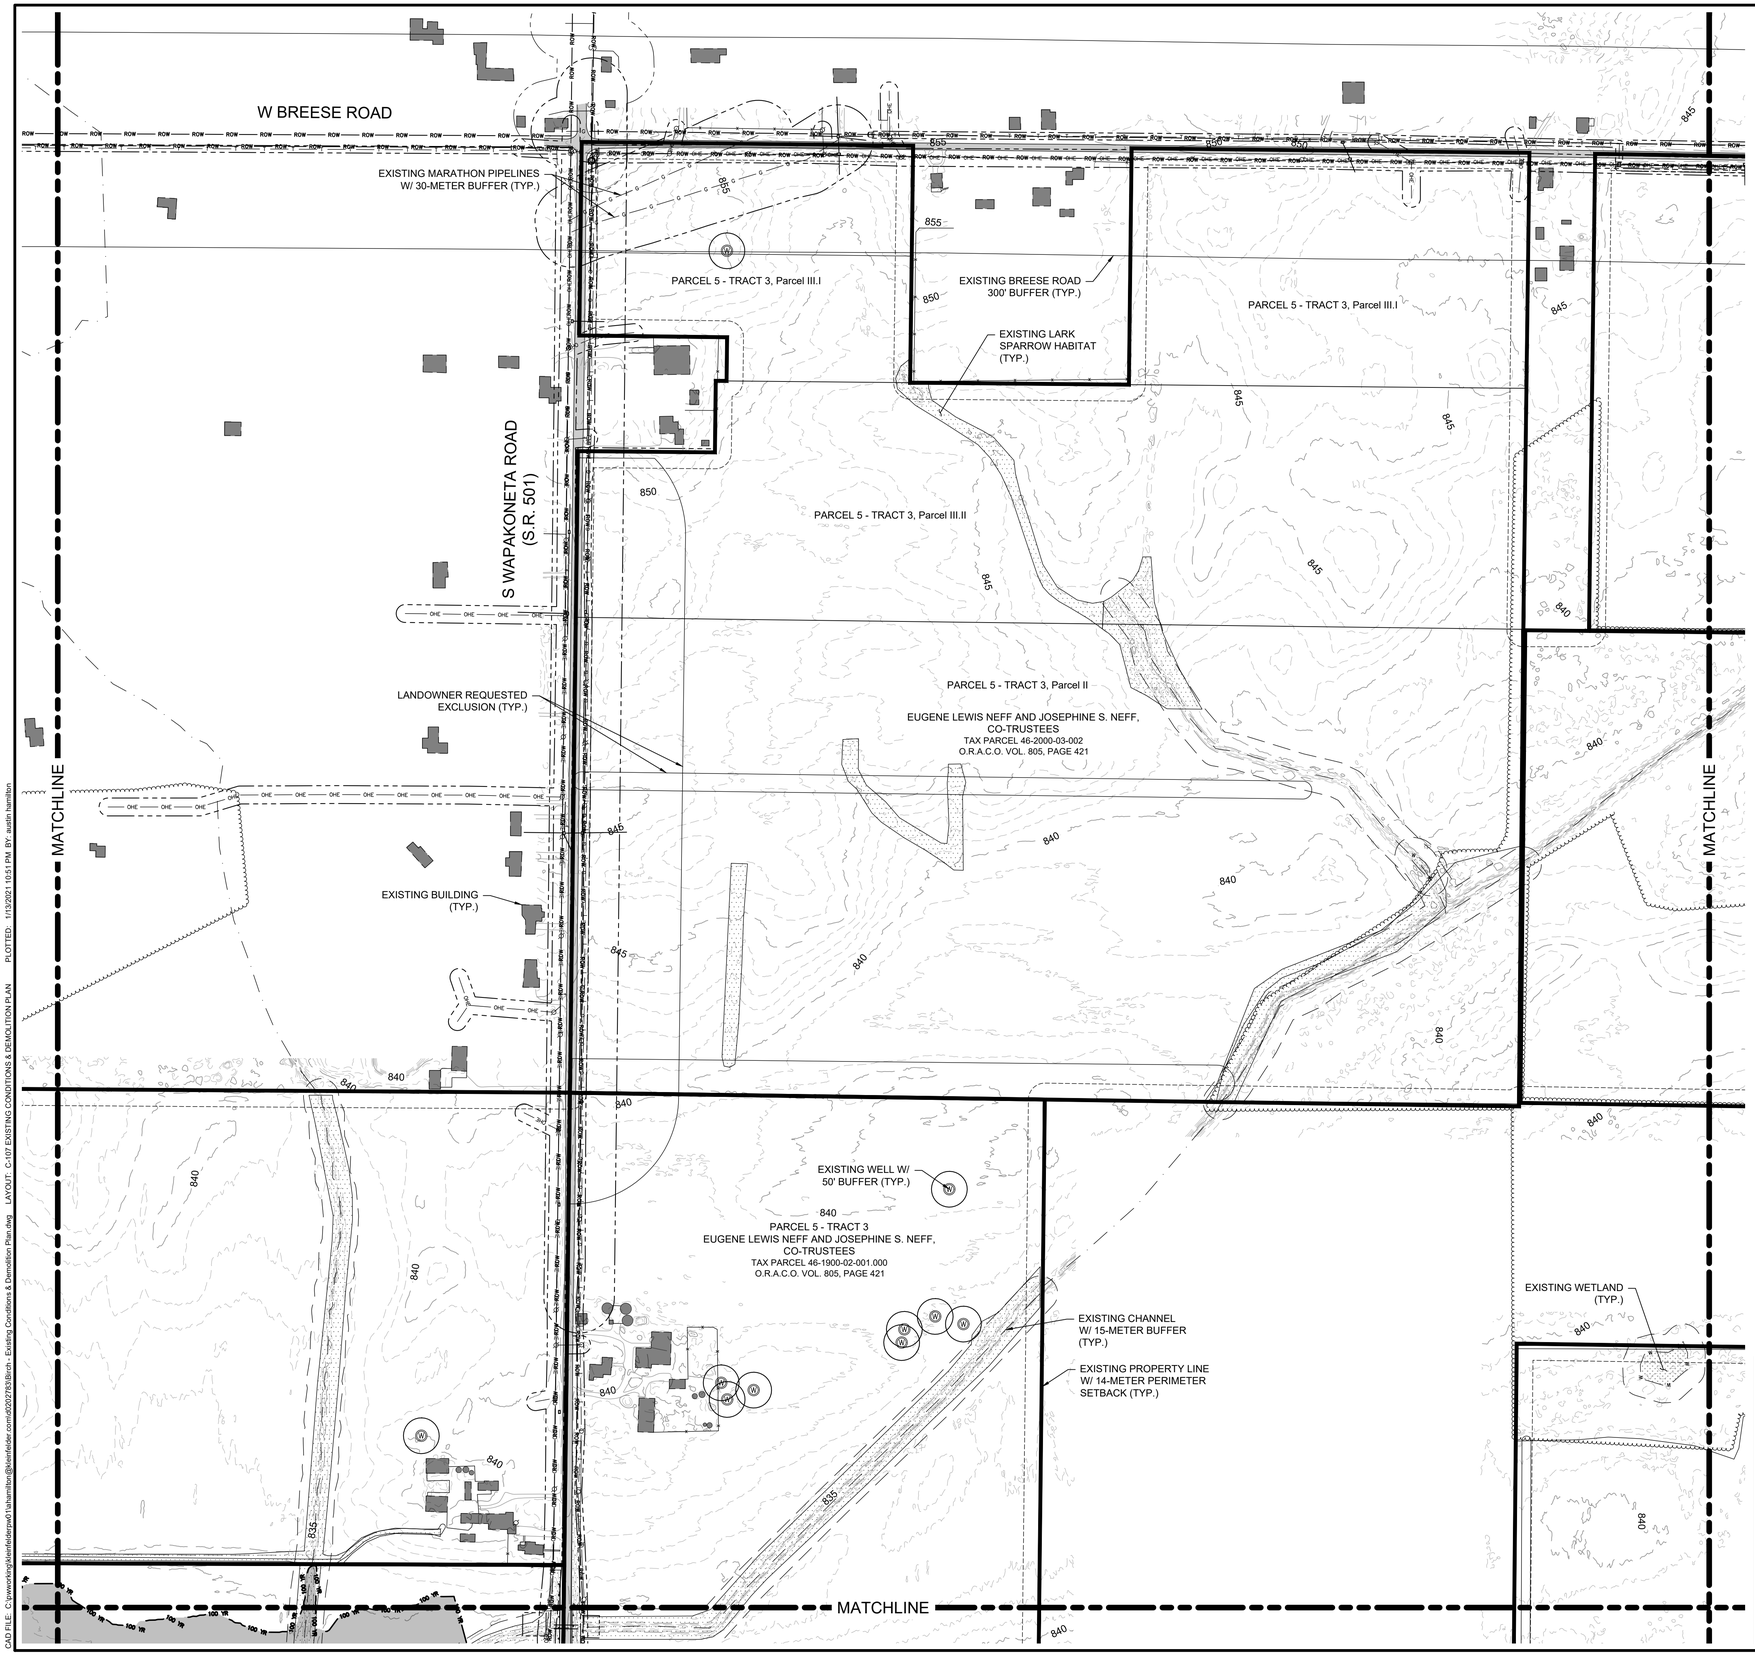

KEY MAP

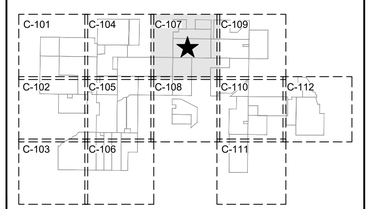

KLEINFELDER
Bright People. Right Solutions.
707 17TH STREET, SUITE 3000
DENVER, CO 80202
PHONE: 303-237-6601
WWW.KLEINFELDER.COM

REVISIONS

REV	DESCRIPTION	DSN	CHK	DATE
		DWN	APP	
A	ISSUED FOR REVIEW: 10% CIVIL DESIGN	ARH	MDI	1/14/2021
		ARH	CGO	

10% DESIGN
NOT FOR CONSTRUCTION

SCALE VERIFICATION

THIS BAR IS 1 INCH IN LENGTH ON ORIGINAL DRAWING
0 1"
IF IT'S NOT 1 INCH ON THIS SHEET ADJUST YOUR SCALES ACCORDINGLY

0 200 400 600
SCALE: 1" = 200' SCALE IN FEET

ORIGINAL DRAWING SIZE IS 24 x 36

EXISTING CONDITIONS & DEMOLITION PLAN

BIRCH SOLAR PROJECT
ALLEN COUNTY, OH
AUGLAIZE COUNTY, OH

lightsource bp

LIGHTSOURCE bp
400 MONTGOMERY ST, 8TH FLOOR
SAN FRANCISCO, CA 94104

10% CIVIL DESIGN

PROJECT NO.	20212135.001A
ISSUE DATE	01/14/2021
CURRENT REVISION	A
DESIGNED BY	ARH
DRAWN BY	ARH
CHECKED BY	MDI
APPROVED BY	CGO

C-107

SHEET C-107 of 42

CAD FILE: C:\pworking\kleinfelderpw01\ahamilton@kleinfelder.com\d0202783\Birch - Existing Conditions & Demolition Plan.dwg LAYOUT: C-107 EXISTING CONDITIONS & DEMOLITION PLAN PLOTTED: 1/13/2021 10:51 PM BY: austin hamilton

This foregoing document was electronically filed with the Public Utilities

Commission of Ohio Docketing Information System on

2/17/2021 3:06:04 PM

in

Case No(s). 20-1605-EL-BGN

Summary: Notice - Large Exhibit A, Site Plan (Part 3 of 14) electronically filed by Christine M. T. Pirik on behalf of Birch Solar 1, LLC