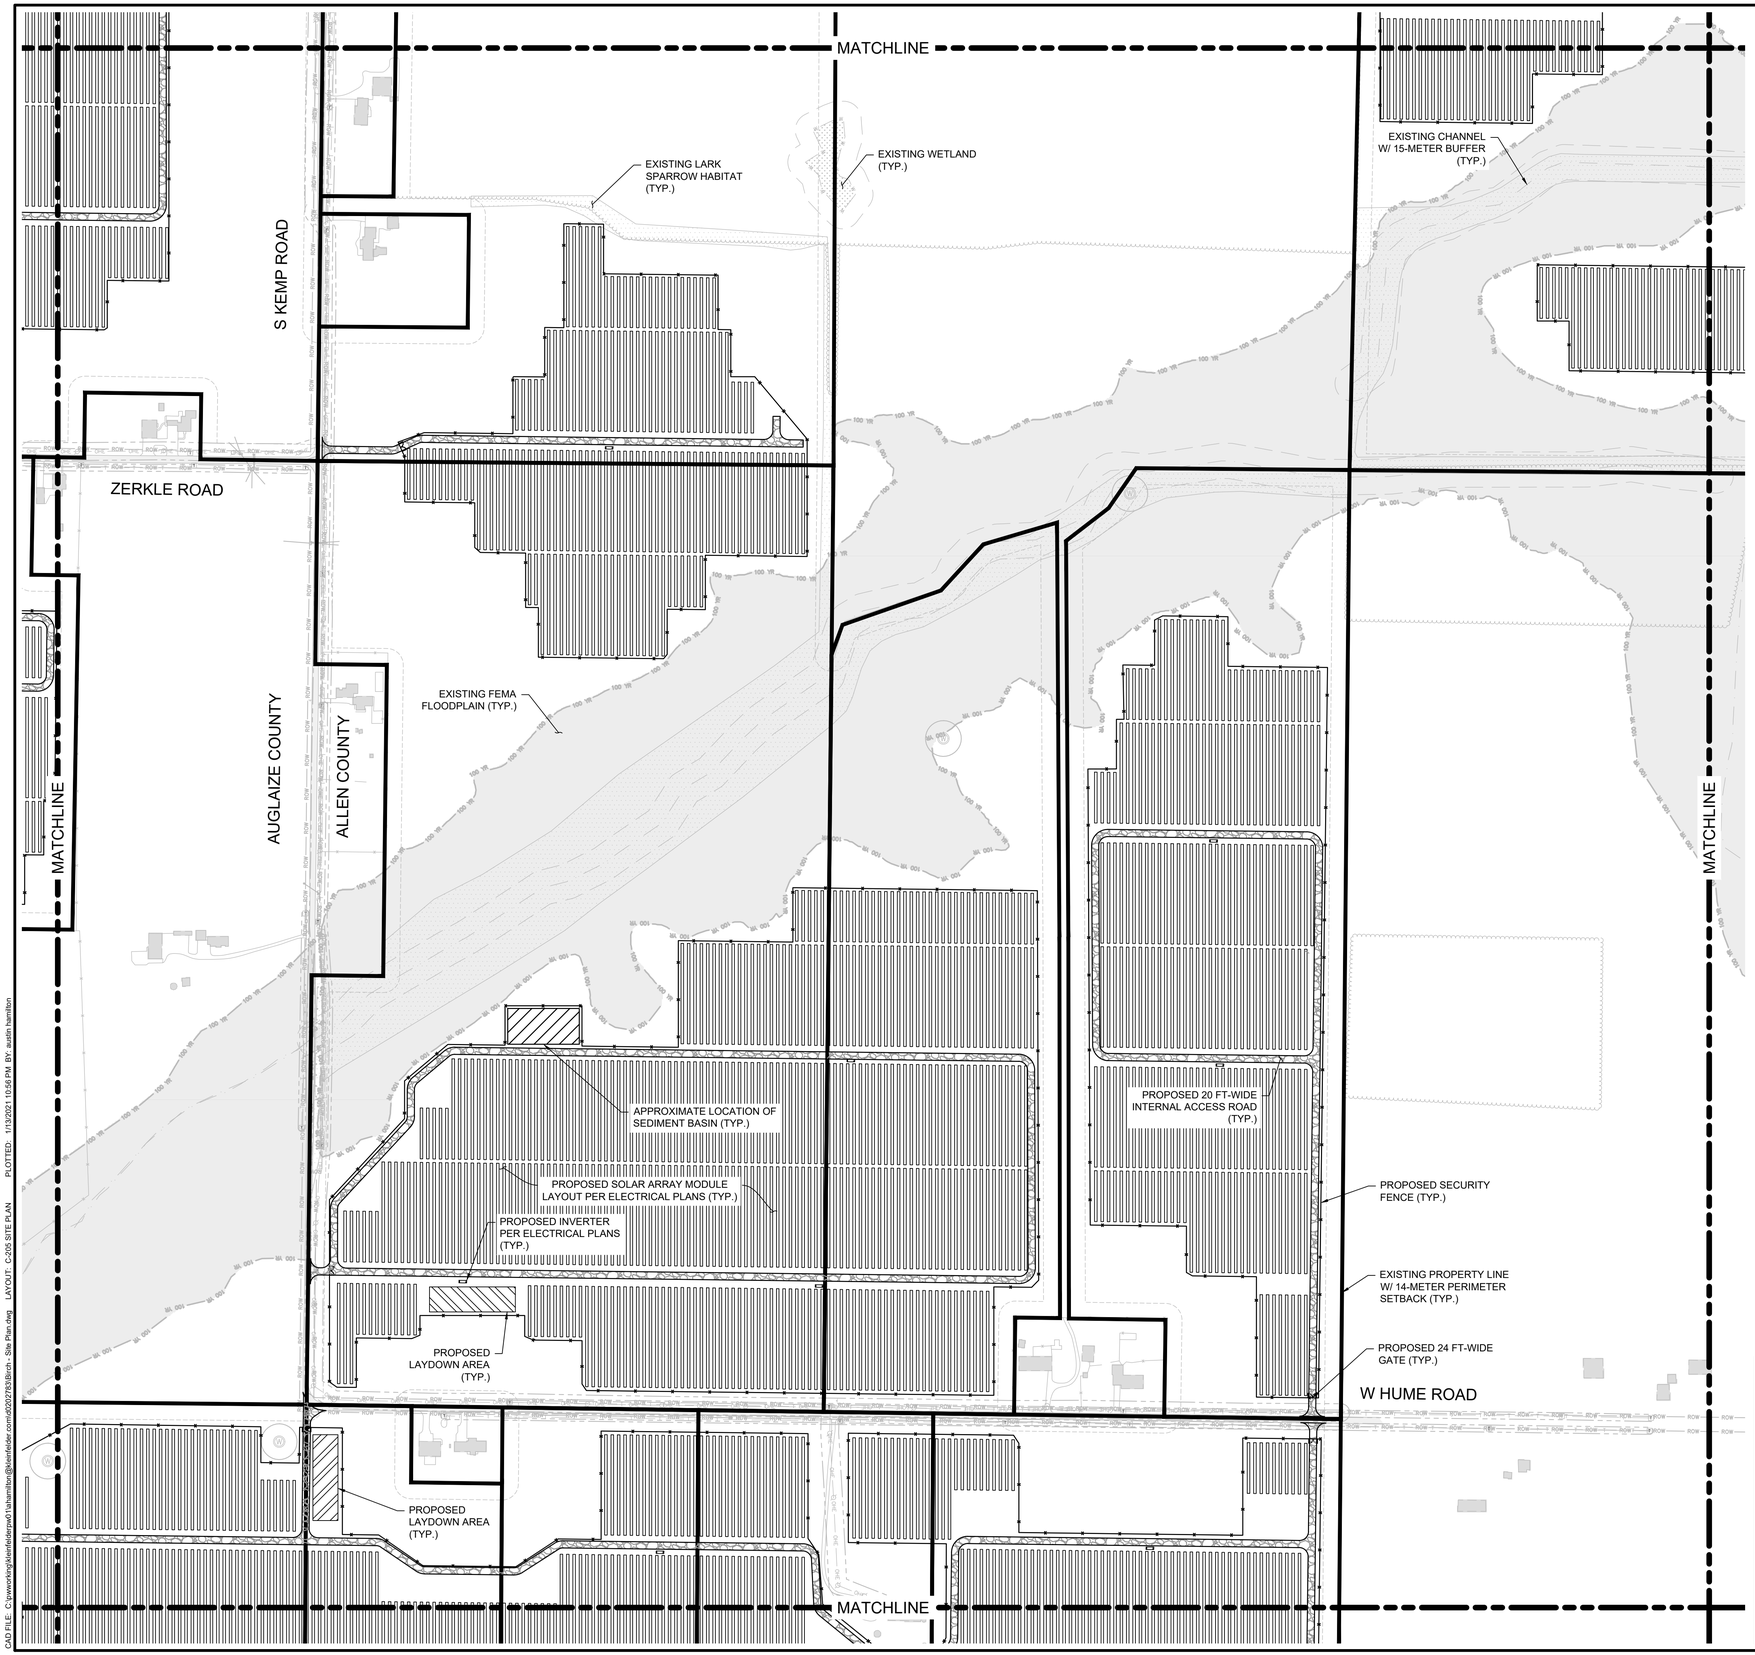


KLEINFELDER
Bright People. Right Solutions.

707 17TH STREET, SUITE 3000
DENVER, CO 80202
PHONE: 303-237-6601
WWW.KLEINFELDER.COM

REVISIONS

REV	DESCRIPTION	DSN	CHK	DATE
		DWN	APP	
A	ISSUED FOR REVIEW: 10% CIVIL DESIGN	ARH	MDI	1/14/2021
		ARH	CGO	

10% DESIGN
NOT FOR CONSTRUCTION

SCALE VERIFICATION

THIS BAR IS 1 INCH IN LENGTH ON ORIGINAL DRAWING

0 1"

IF IT'S NOT 1 INCH ON THIS SHEET ADJUST YOUR SCALES ACCORDINGLY


0 200 400 600
SCALE: 1" = 200' SCALE IN FEET

ORIGINAL DRAWING SIZE IS 24 x 36

SITE PLAN

BIRCH SOLAR PROJECT
ALLEN COUNTY, OH
AUGLAIZE COUNTY, OH

KEY MAP

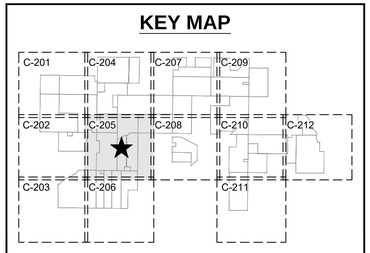

lightsource bp

LIGHTSOURCE bp
400 MONTGOMERY ST, 8TH FLOOR
SAN FRANCISCO, CA 94104


10% CIVIL DESIGN

PROJECT NO.	20212135.001A
ISSUE DATE	01/14/2021
CURRENT REVISION	A
DESIGNED BY	ARH
DRAWN BY	ARH
CHECKED BY	MDI
APPROVED BY	CGO


C-205

SHEET C-205 of 42

CAD FILE: C:\pwworking\kleinfeldermd01\ahamilton@kleinfelder.com\d2021278\Birch - Site Plan.dwg LAYOUT: C-205 SITE PLAN PLOTTED: 1/13/2021 10:56 PM BY: austin hamilton

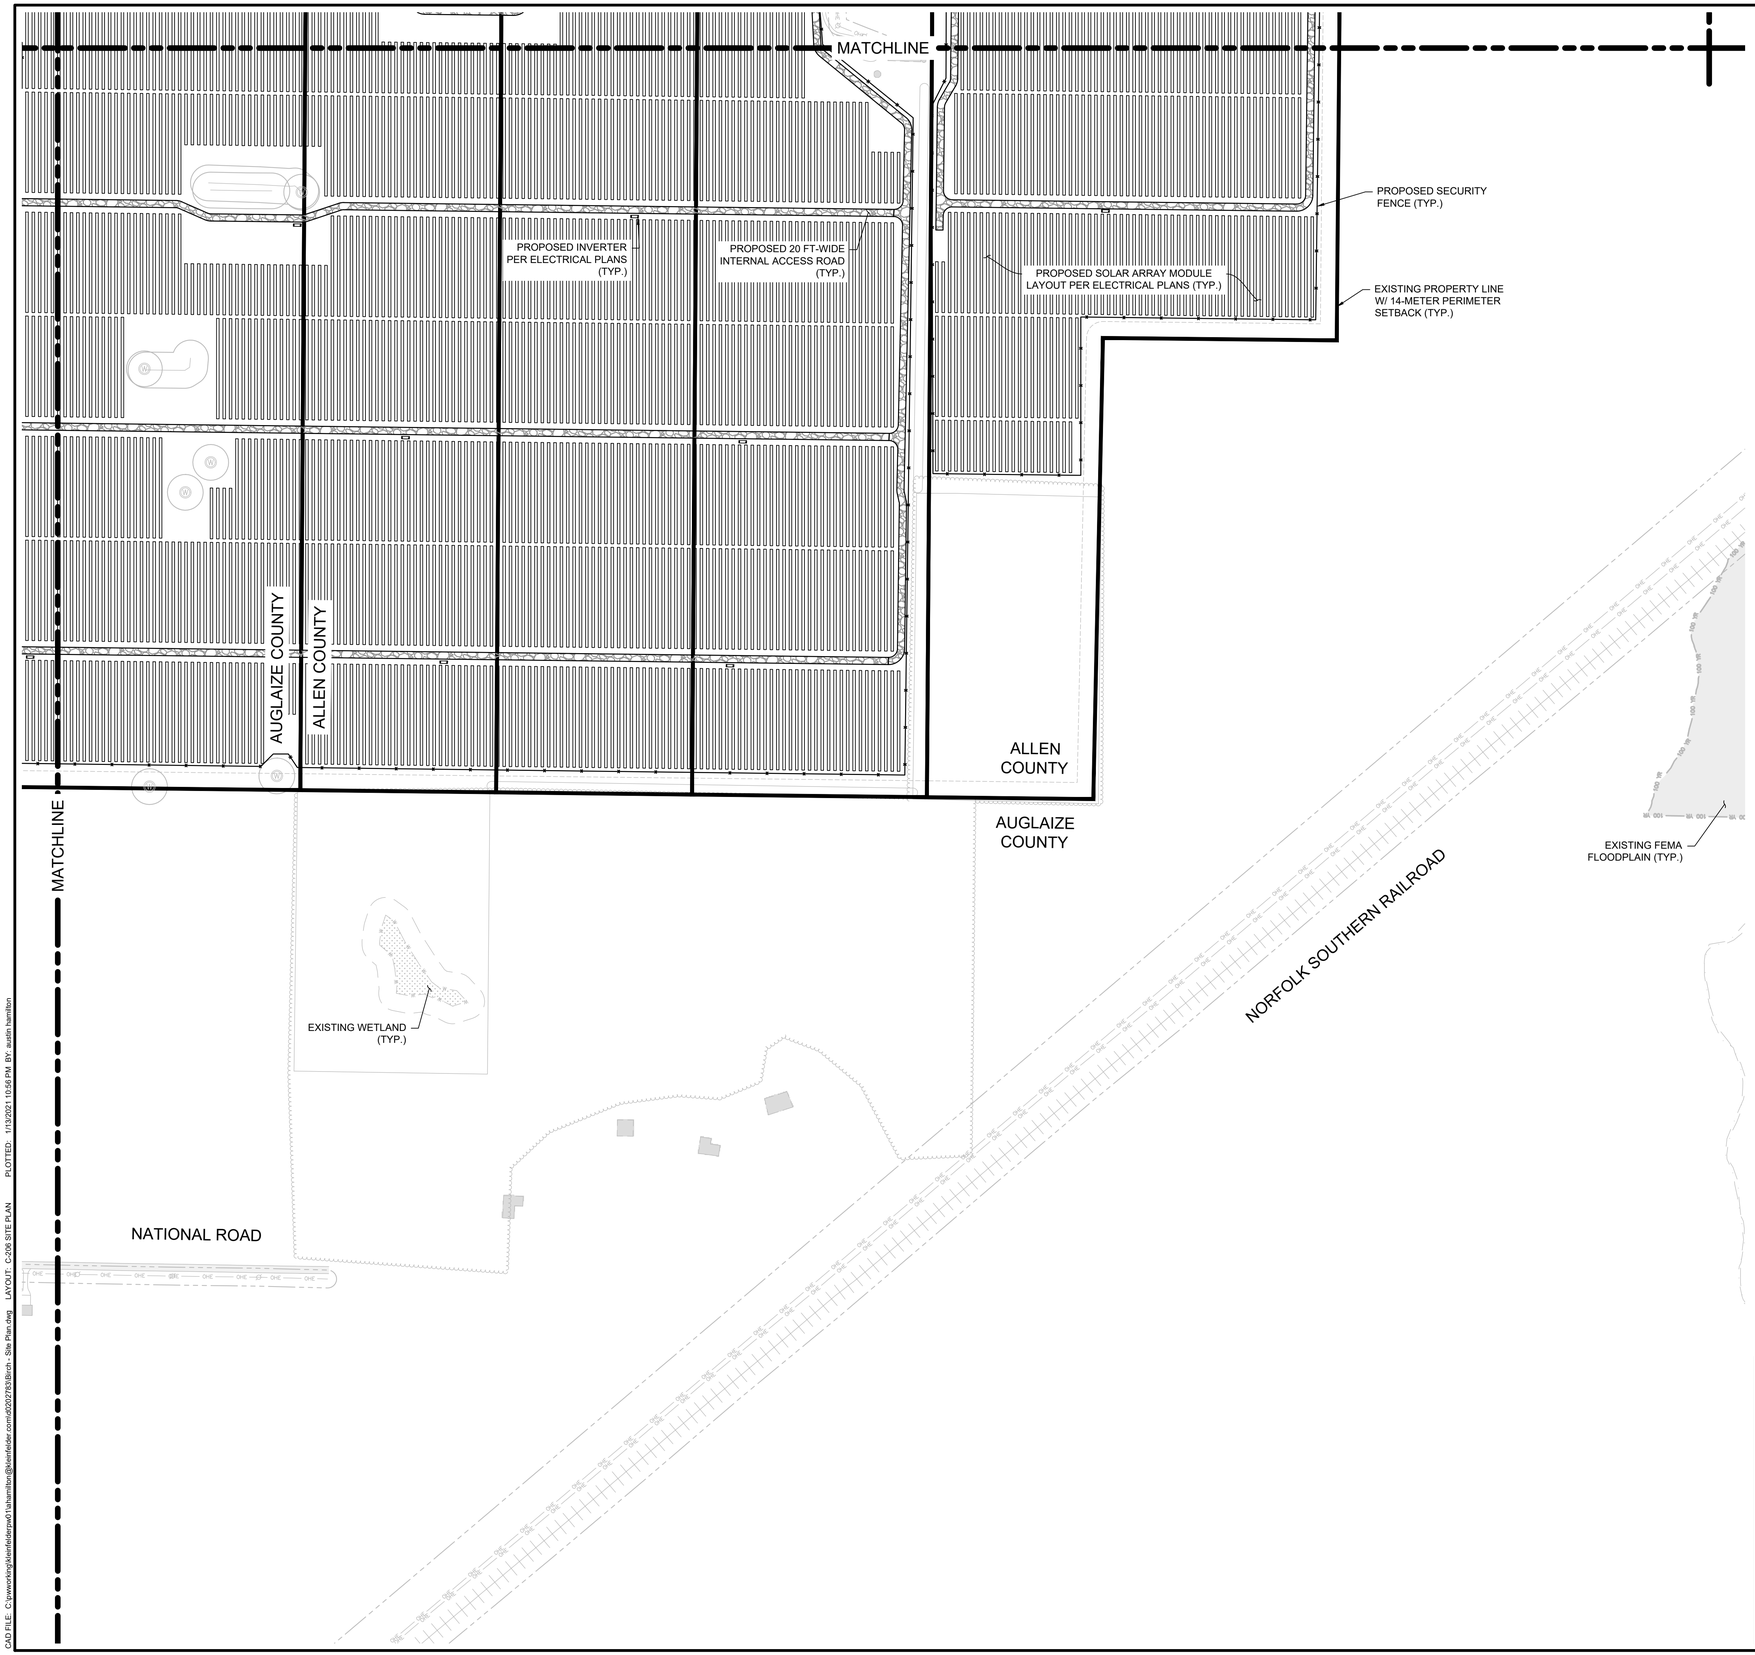

KEY MAP

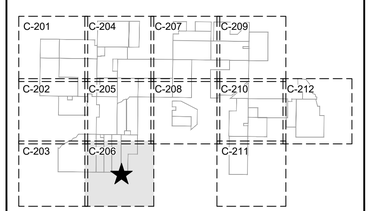

KLEINFELDER
Bright People. Right Solutions.

707 17TH STREET, SUITE 3000
DENVER, CO 80202
PHONE: 303-237-6601
WWW.KLEINFELDER.COM

REVISIONS

REV	DESCRIPTION	DSN	CHK	DATE
		DWN	APP	
A	ISSUED FOR REVIEW: 10% CIVIL DESIGN	ARH	MDI	1/14/2021
		ARH	CGO	

10% DESIGN
NOT FOR CONSTRUCTION

SCALE VERIFICATION

THIS BAR IS 1 INCH IN LENGTH ON ORIGINAL DRAWING

0 1"

IF IT'S NOT 1 INCH ON THIS SHEET ADJUST YOUR SCALES ACCORDINGLY

0 200 400 600

SCALE: 1" = 200' SCALE IN FEET

ORIGINAL DRAWING SIZE IS 24 x 36

SITE PLAN

BIRCH SOLAR PROJECT
ALLEN COUNTY, OH
AUGLAIZE COUNTY, OH

lightsource bp

LIGHTSOURCE bp
400 MONTGOMERY ST, 8TH FLOOR
SAN FRANCISCO, CA 94104

10% CIVIL DESIGN

PROJECT NO.	20212135.001A
ISSUE DATE	01/14/2021
CURRENT REVISION	A
DESIGNED BY	ARH
DRAWN BY	ARH
CHECKED BY	MDI
APPROVED BY	CGO

C-206

SHEET C-206 of 42

CAD FILE: C:\pwworking\kleinfelderpw01\ahamilton@kleinfelder.com\d0202783\Birch - Site Plan.dwg LAYOUT: C-206 SITE PLAN PLOTTED: 1/13/2021 10:58 PM BY: austin hamilton

W BREESE ROAD

S WAPAKONETA ROAD (S.R. 501)

MATCHLINE

MATCHLINE

MATCHLINE

EXISTING LARK SPARROW HABITAT (TYP.)

APPROXIMATE LOCATION OF SEDIMENT BASIN (TYP.)

PROPOSED INVERTER PER ELECTRICAL PLANS (TYP.)

PROPOSED SOLAR ARRAY MODULE LAYOUT PER ELECTRICAL PLANS (TYP.)

PROPOSED LAYDOWN AREA (TYP.)

PROPOSED SECURITY FENCE (TYP.)

PROPOSED 24 FT-WIDE GATE (TYP.)

PROPOSED 20 FT-WIDE INTERNAL ACCESS ROAD (TYP.)


EXISTING CHANNEL W/ 15-METER BUFFER (TYP.)

EXISTING PROPERTY LINE W/ 14-METER PERIMETER SETBACK (TYP.)

EXISTING WETLAND (TYP.)

PROPOSED LAYDOWN AREA (TYP.)

KEY MAP

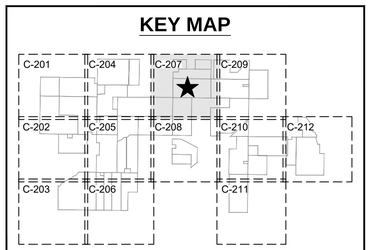

KLEINFELDER
Bright People. Right Solutions.

707 17TH STREET, SUITE 3000
DENVER, CO 80202
PHONE: 303-237-6601
WWW.KLEINFELDER.COM

REVISIONS

REV	DESCRIPTION	DSN / DWN	CHK / APP	DATE
A	ISSUED FOR REVIEW: 10% CIVIL DESIGN	ARH / ARH	MDI / CGO	1/14/2021

10% DESIGN
NOT FOR CONSTRUCTION

SCALE VERIFICATION

THIS BAR IS 1 INCH IN LENGTH ON ORIGINAL DRAWING

0 1"

IF IT'S NOT 1 INCH ON THIS SHEET ADJUST YOUR SCALES ACCORDINGLY

0 200 400 600

SCALE: 1" = 200' SCALE IN FEET

ORIGINAL DRAWING SIZE IS 24 x 36

SITE PLAN

BIRCH SOLAR PROJECT
ALLEN COUNTY, OH
AUGLAIZE COUNTY, OH

lightsource bp

LIGHTSOURCE bp
400 MONTGOMERY ST, 8TH FLOOR
SAN FRANCISCO, CA 94104

10% CIVIL DESIGN

PROJECT NO.	20212135.001A
ISSUE DATE	01/14/2021
CURRENT REVISION	A
DESIGNED BY	ARH
DRAWN BY	ARH
CHECKED BY	MDI
APPROVED BY	CGO

C-207

SHEET C-207 of 42

PLOTTED: 1/13/2021 10:57 PM BY: austin hamilton
LAYOUT: C-207 SITE PLAN
CAD FILE: C:\pwworking\kleinfelderpw01\ahamilton@kleinfelder.com\d0202783\Birch - Site Plan.dwg

This foregoing document was electronically filed with the Public Utilities

Commission of Ohio Docketing Information System on

2/17/2021 3:12:47 PM

in

Case No(s). 20-1605-EL-BGN

Summary: Notice - Notice - Large Exhibit A, Site Plan (Part 7 of 14) electronically filed by Christine M.T. Pirik on behalf of Birch Solar 1, LLC