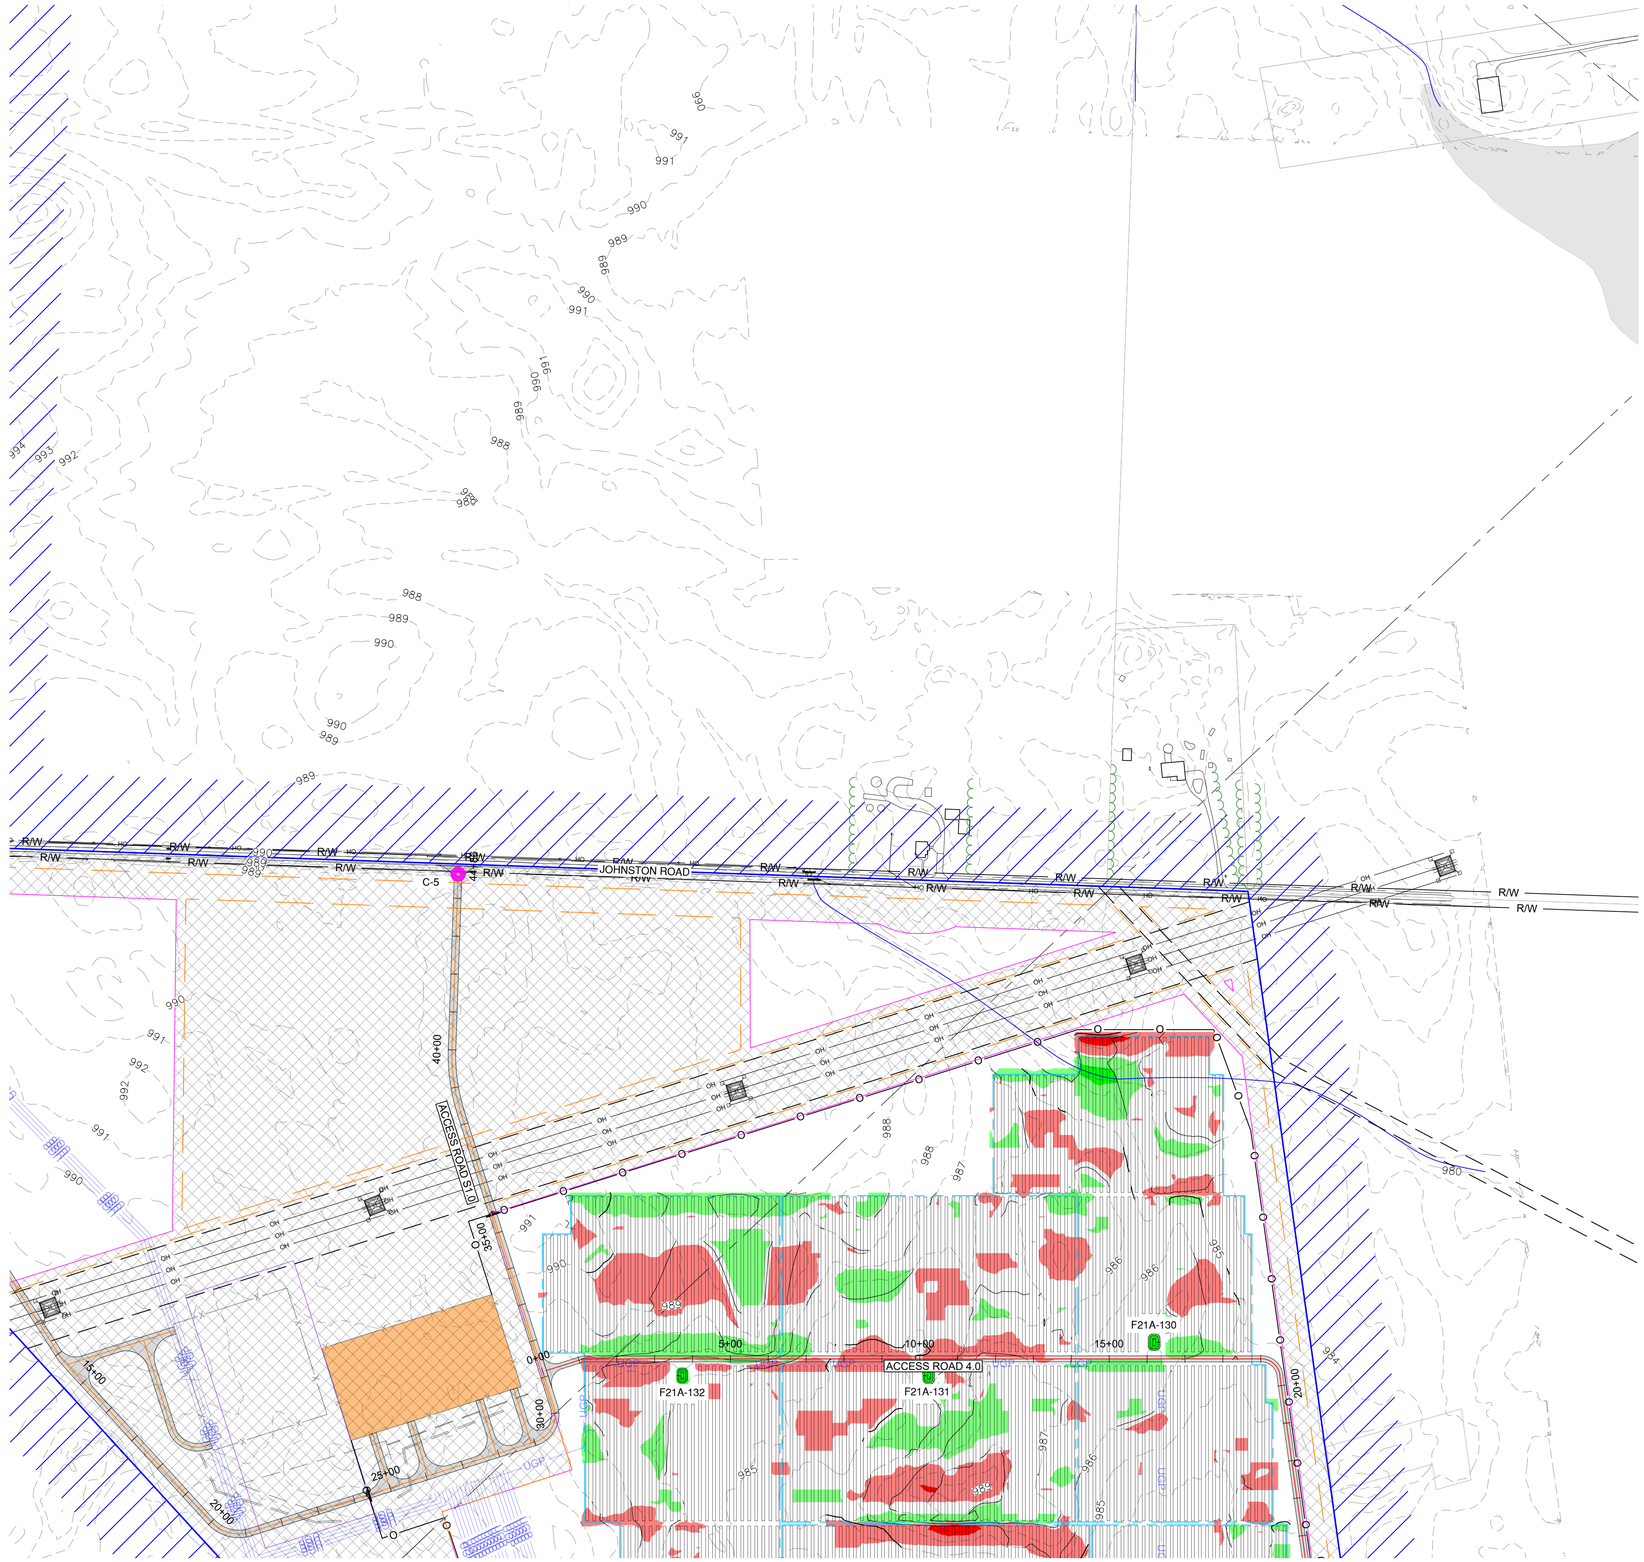

LEGEND

- PROJECT BOUNDARY
- EXISTING RIGHT OF WAY
- EXISTING PROPERTY BOUNDARY
- EXISTING EASEMENT
- EXISTING VMS LINE
- EXISTING STREAM
- EXISTING TREE LINE
- EXISTING OVERHEAD ELECTRIC
- EXISTING FIBER OPTIC
- EXISTING DELINEATED STREAM
- EXISTING CONTOUR - MAJOR
- EXISTING CONTOUR - MINOR
- EXISTING FEMA FLOODPLAIN
- EXISTING DELINEATED WETLAND
- EXISTING TRANSMISSION TOWER
- EXISTING CULVERT
- PV NON-BUILDABLE AREAS
- PROPOSED SUBSTATION (BY OTHERS)
- PROPOSED LAYDOWN YARD AND TRUCK STAGING AREA
- FENCE NON-BUILDABLE BOUNDARY
- PROPOSED 16' SITE ACCESS ROAD
- PROPOSED LAYDOWN/TRUCK ACCESS ROAD
- PROPOSED SUBSTATION ACCESS ROAD
- PROPOSED GAME WIRE FENCE
- PROPOSED MV COLLECTION
- PROPOSED POWER BLOCK
- PROPOSED PV ARRAY
- PROPOSED INVERTER
- PROPOSED CONTOUR - MAJOR
- PROPOSED CONTOUR - MINOR
- PROPOSED LOW WATER CROSSING
- PROPOSED PRIVATE CULVERT
- PROPOSED CULVERT (DESIGN BY COUNTY)

NOTE: PV ARRAY AND ELECTRICAL MV COLLECTION LINES ARE SHOWN FOR REFERENCE. PLEASE REFER TO ELECTRICAL DESIGN PLANS FOR CONSTRUCTION DETAILS AND LOCATIONS.

PROPOSED CUT (> 5')	
PROPOSED CUT (5' - 2.5')	
PROPOSED CUT (2.5' - 1')	
PROPOSED CUT (1' - 0.1')	
PROPOSED FILL (0.1' - 1')	
PROPOSED FILL (1' - 2.5')	
PROPOSED FILL (2.5' - 5')	
PROPOSED FILL (> 5')	

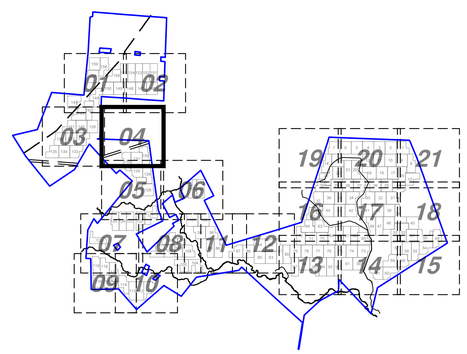

KEYMAP

FOX SQUIRREL SOLAR, LLC.

Madison County, Ohio

Rev.	Date	Description	By
A	03/21/2022	30% DESIGN SUBMITTAL	LEJ
B	05/10/2022	60% DESIGN SUBMITTAL	LEJ
C	06/27/2022	90% DESIGN SUBMITTAL	TLB

EDF renewables
15445 Innovation Dr
San Diego, CA 92128

BLATTNER ENERGY
392 Co. Rd. 50,
Avon, MN 56310

OHIO811 Before You Dig

N W E S

0 100 200 400

NAD 83 Ohio State Planes, South Zone, US Foot

THIS DRAWING IS PRELIMINARY AND IS NOT TO BE USED FOR CONSTRUCTION. FOR REVIEW PURPOSES ONLY.

Ulteig
3350 38th Avenue South
Fargo, North Dakota 58104
Phone: 701.280.8500
Fax: 701.237.3191
www.ulteig.com

Project Number: 21.00649
Design By: C. SMAALADEN
Drawn By: K. GUNDERSON
Approved By: L. JORDAHL

SITE GRADING PLAN 4

REVISION: C

DRAWING: FSSP-SG0-C-GRD3-P004

G:\2021\21.00649\Drawings\PV Plant\30 Civil\01 - Drawings\01 - Plan Set Drawings\21.00649_Fox Squirrel_GRD.dwg GRD3-P004

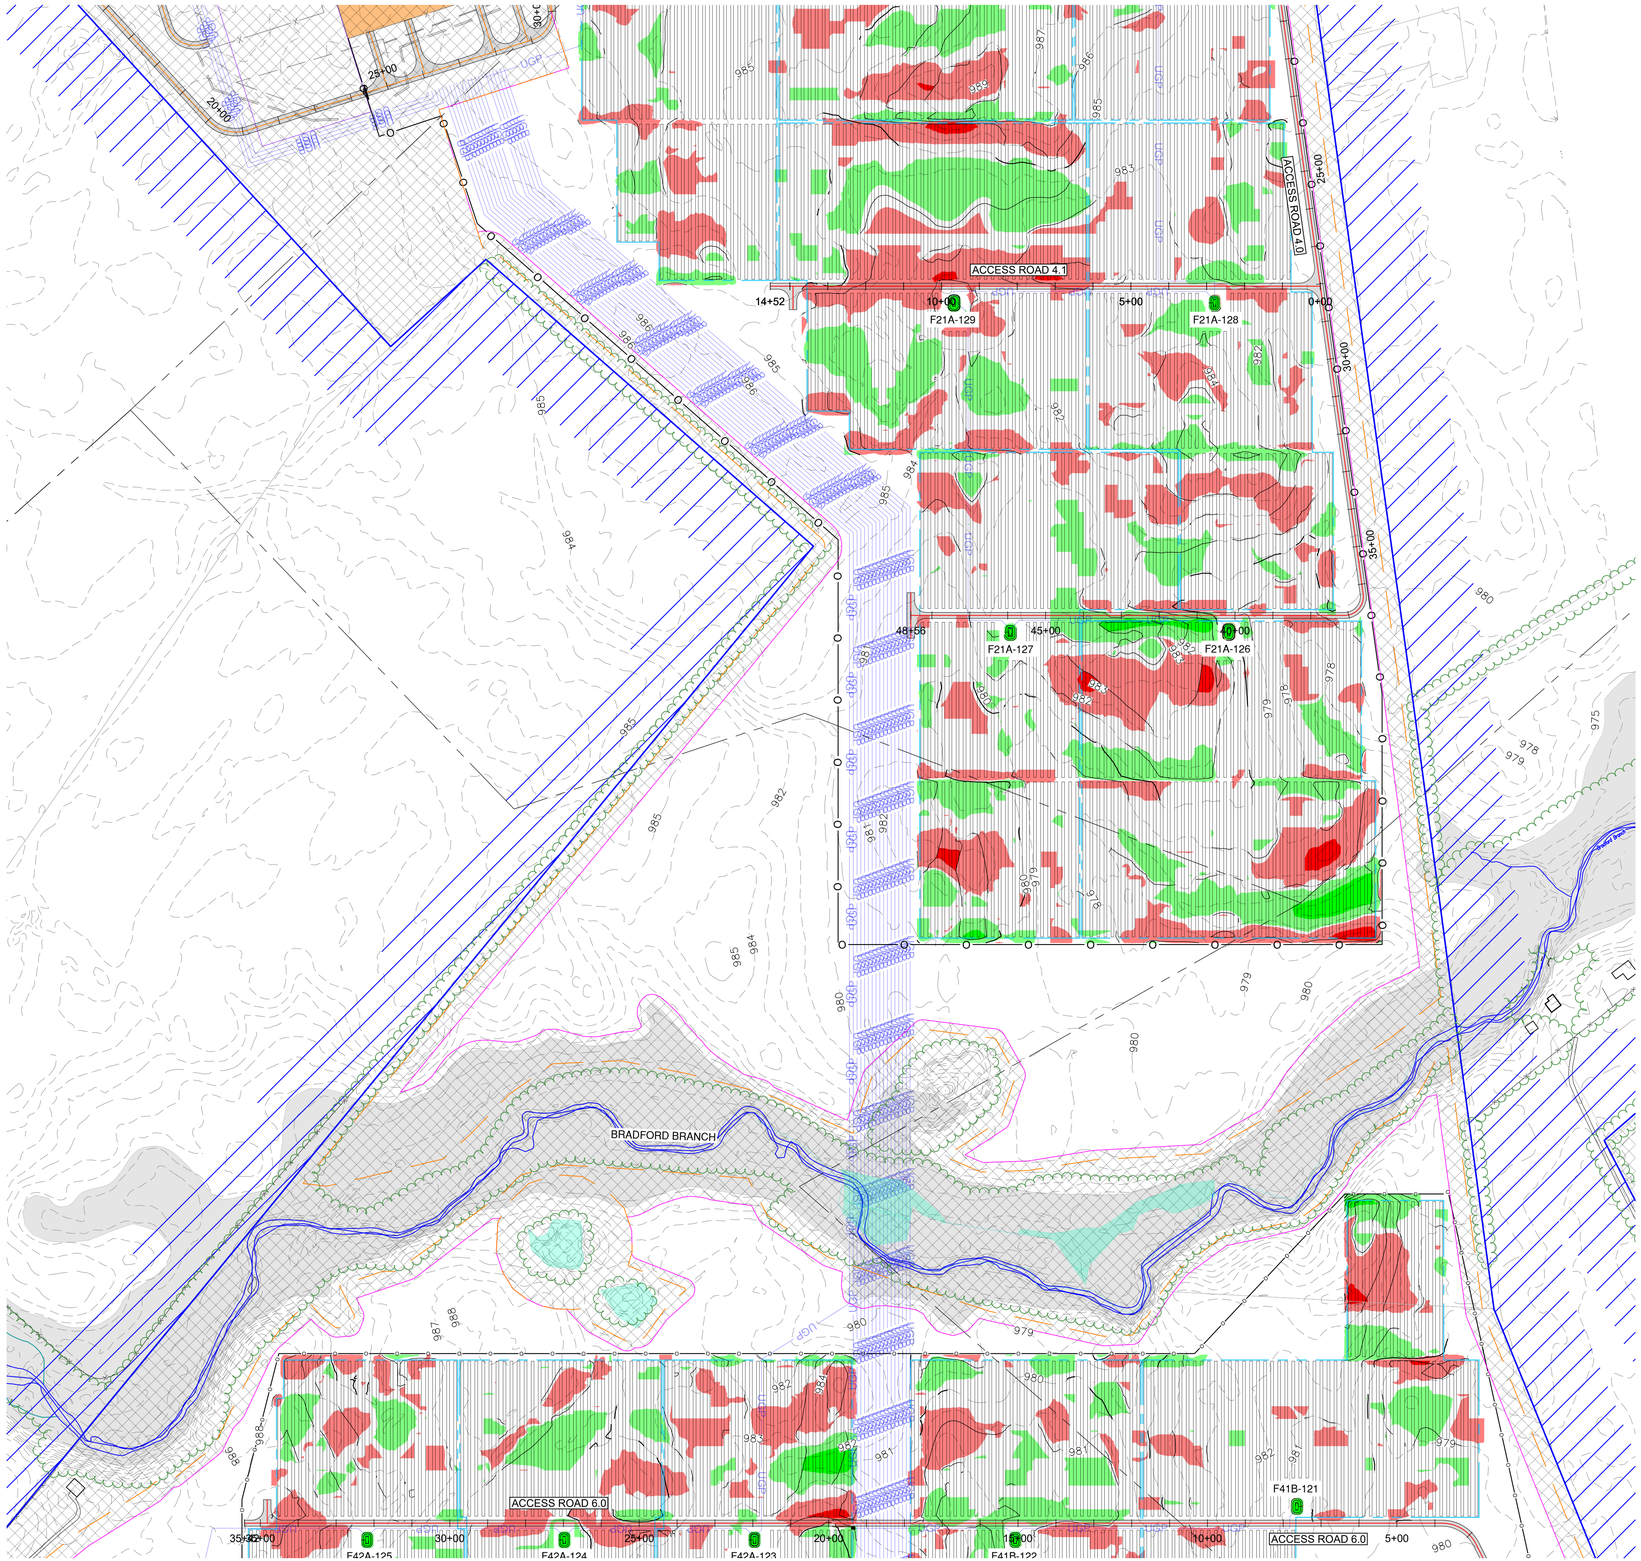

LEGEND

- PROJECT BOUNDARY
- EXISTING RIGHT OF WAY
- EXISTING PROPERTY BOUNDARY
- EXISTING EASEMENT
- EXISTING VMS LINE
- EXISTING STREAM
- EXISTING TREE LINE
- EXISTING OVERHEAD ELECTRIC
- EXISTING FIBER OPTIC
- EXISTING DELINEATED STREAM
- EXISTING CONTOUR - MAJOR
- EXISTING CONTOUR - MINOR
- EXISTING FEMA FLOODPLAIN
- EXISTING DELINEATED WETLAND
- EXISTING TRANSMISSION TOWER
- EXISTING CULVERT
- PV NON-BUILDABLE AREAS
- PROPOSED SUBSTATION (BY OTHERS)
- PROPOSED LAYDOWN YARD AND TRUCK STAGING AREA
- FENCE NON-BUILDABLE BOUNDARY
- PROPOSED 16' SITE ACCESS ROAD
- PROPOSED LAYDOWN/TRUCK ACCESS ROAD
- PROPOSED SUBSTATION ACCESS ROAD
- PROPOSED GAME WIRE FENCE
- PROPOSED MV COLLECTION
- PROPOSED POWER BLOCK
- PROPOSED PV ARRAY
- PROPOSED INVERTER
- PROPOSED CONTOUR - MAJOR
- PROPOSED CONTOUR - MINOR
- PROPOSED LOW WATER CROSSING
- PROPOSED PRIVATE CULVERT
- PROPOSED CULVERT (DESIGN BY COUNTY)

NOTE: PV ARRAY AND ELECTRICAL MV COLLECTION LINES ARE SHOWN FOR REFERENCE. PLEASE REFER TO ELECTRICAL DESIGN PLANS FOR CONSTRUCTION DETAILS AND LOCATIONS.

PROPOSED CUT (> 5')	
PROPOSED CUT (5' - 2.5')	
PROPOSED CUT (2.5' - 1')	
PROPOSED CUT (1' - 0.1')	
PROPOSED FILL (0.1' - 1')	
PROPOSED FILL (1' - 2.5')	
PROPOSED FILL (2.5' - 5')	
PROPOSED FILL (> 5')	

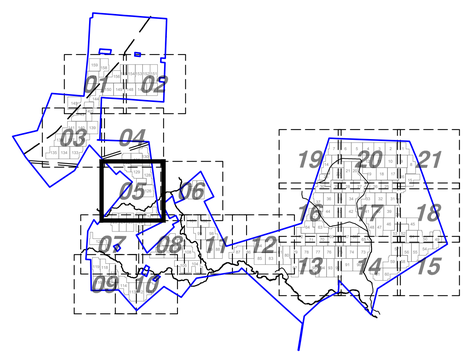

KEYMAP

FOX SQUIRREL SOLAR, LLC.

Madison County, Ohio

Rev.	Date	Description	By
A	03/21/2022	30% DESIGN SUBMITTAL	LEJ
B	05/10/2022	60% DESIGN SUBMITTAL	LEJ
C	06/27/2022	90% DESIGN SUBMITTAL	TLB

EDF renewables
15445 Innovation Dr
San Diego, CA 92128

BLATTNER ENERGY
392 Co. Rd. 50,
Avon, MN 56310

OHIO811 Before You Dig

N W E S

0 100 200 400

NAD 83 Ohio State Planes, South Zone, US Foot

THIS DRAWING IS PRELIMINARY AND IS NOT TO BE USED FOR CONSTRUCTION. FOR REVIEW PURPOSES ONLY.

Ulteig
3350 38th Avenue South
Fargo, North Dakota 58104
Phone: 701.280.8500
Fax: 701.237.3191
www.ulteig.com

Project Number: 21.00649
Design By: C. SMAALADEN
Drawn By: K. GUNDERSON
Approved By: L. JORDAHL

SITE GRADING PLAN 5

REVISION: C

DRAWING: FSSP-SG0-C-GRD3-P005

G:\2021\21.00649\Drawings\PV Plant\30 Civil\01 - Drawings\01 - Plan Set Drawings\21.00649_Fox Squirrel_GRD.dwg GRD3-P005

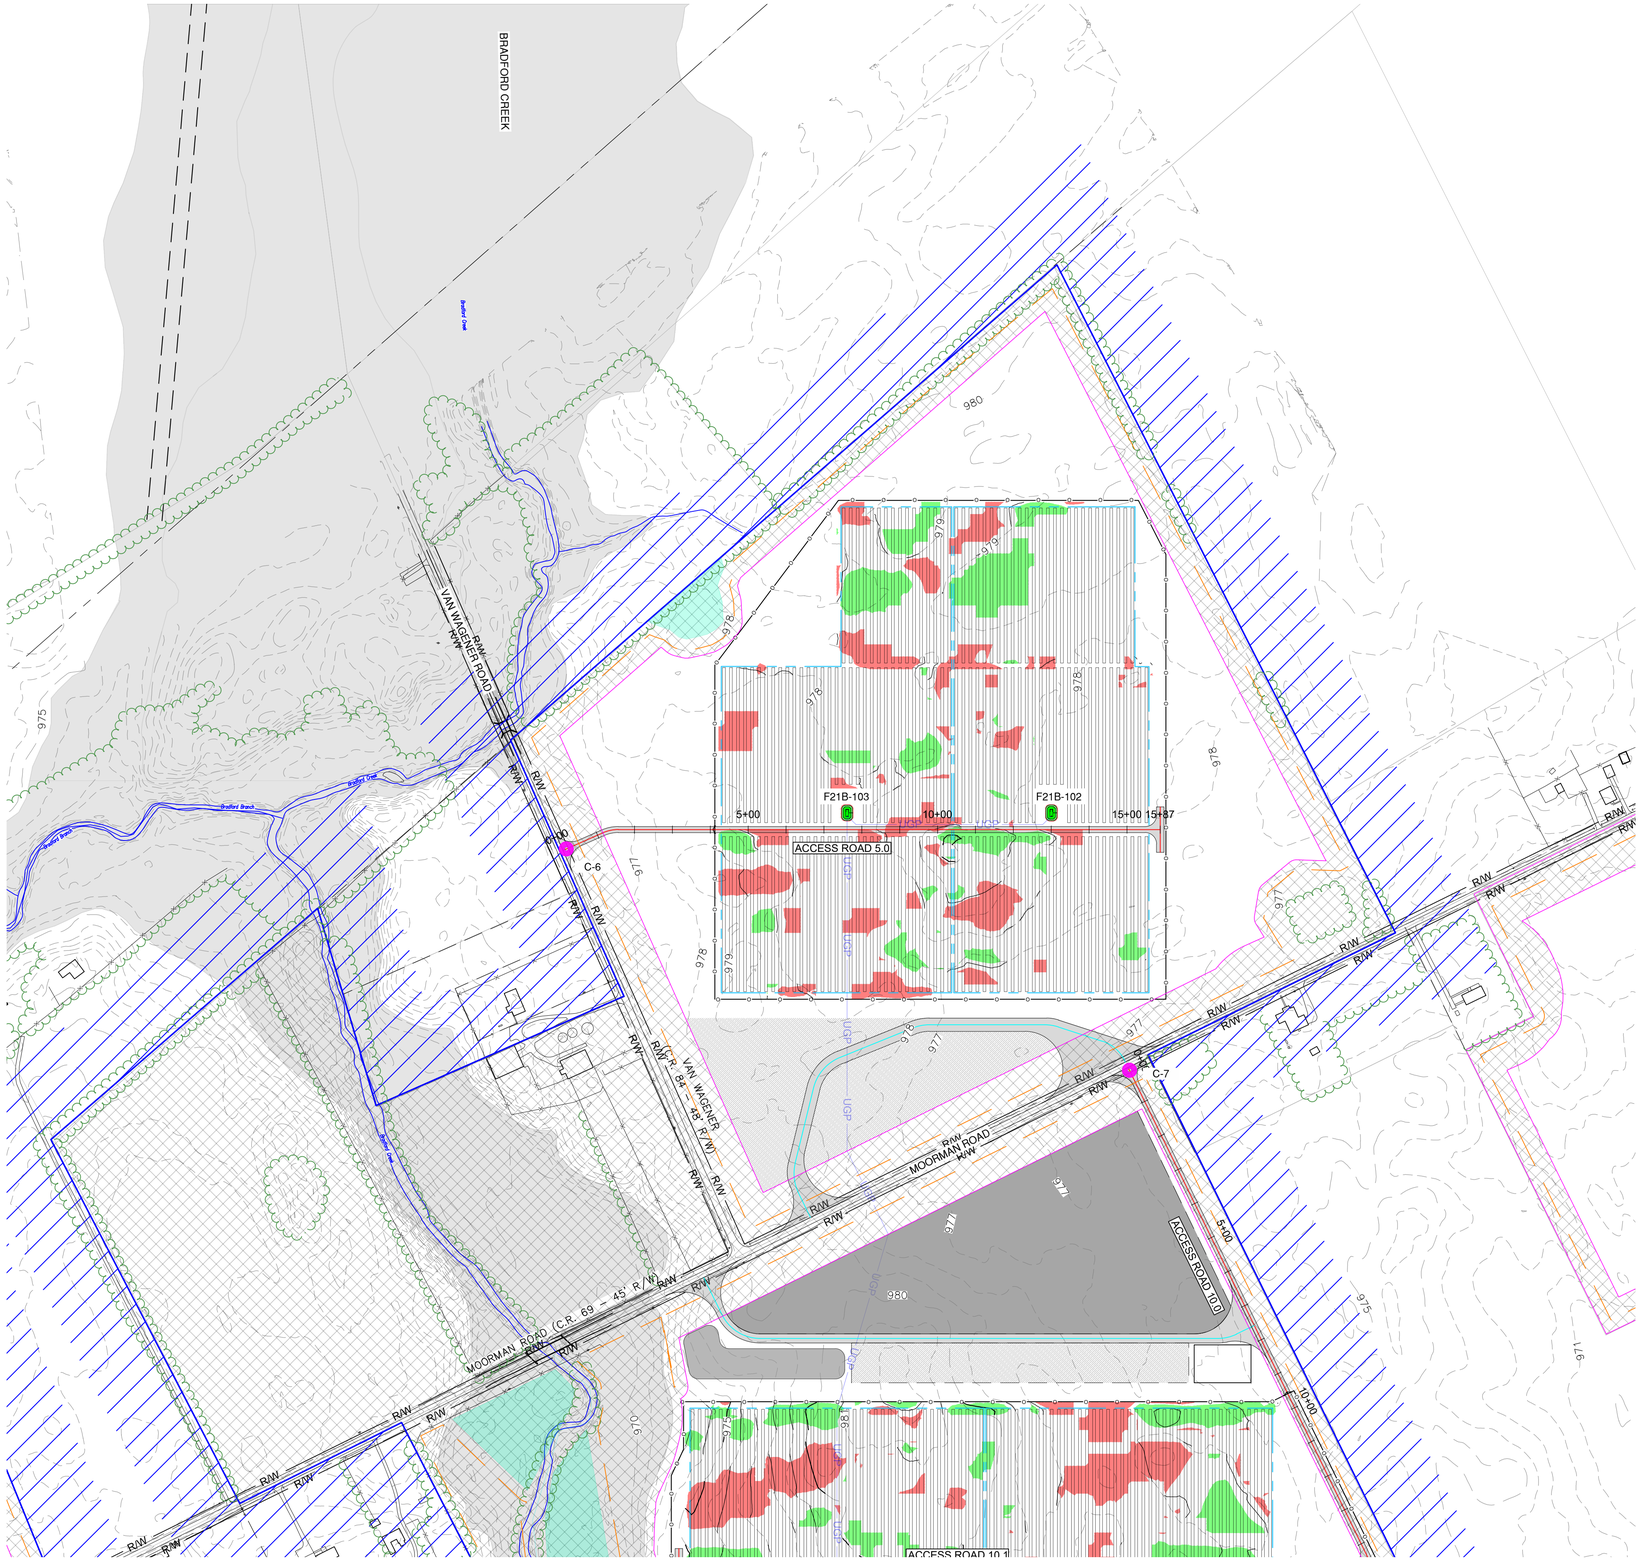

LEGEND

- PROJECT BOUNDARY
- EXISTING RIGHT OF WAY
- EXISTING PROPERTY BOUNDARY
- EXISTING EASEMENT
- EXISTING VMS LINE
- EXISTING STREAM
- EXISTING TREE LINE
- EXISTING OVERHEAD ELECTRIC
- EXISTING FIBER OPTIC
- EXISTING DELINEATED STREAM
- EXISTING CONTOUR - MAJOR
- EXISTING CONTOUR - MINOR
- EXISTING FEMA FLOODPLAIN
- EXISTING DELINEATED WETLAND
- EXISTING TRANSMISSION TOWER
- EXISTING CULVERT
- PV NON-BUILDABLE AREAS
- PROPOSED SUBSTATION (BY OTHERS)
- PROPOSED LAYDOWN YARD AND TRUCK STAGING AREA
- FENCE NON-BUILDABLE BOUNDARY
- PROPOSED 16' SITE ACCESS ROAD
- PROPOSED LAYDOWN/TRUCK ACCESS ROAD
- PROPOSED SUBSTATION ACCESS ROAD
- PROPOSED GAME WIRE FENCE
- PROPOSED MV COLLECTION
- PROPOSED POWER BLOCK
- PROPOSED PV ARRAY
- PROPOSED INVERTER
- PROPOSED CONTOUR - MAJOR
- PROPOSED CONTOUR - MINOR
- PROPOSED LOW WATER CROSSING
- PROPOSED PRIVATE CULVERT
- PROPOSED CULVERT (DESIGN BY COUNTY)

NOTE: PV ARRAY AND ELECTRICAL MV COLLECTION LINES ARE SHOWN FOR REFERENCE. PLEASE REFER TO ELECTRICAL DESIGN PLANS FOR CONSTRUCTION DETAILS AND LOCATIONS.

PROPOSED CUT (> 5')	
PROPOSED CUT (5' - 2.5')	
PROPOSED CUT (2.5' - 1')	
PROPOSED CUT (1' - 0.1')	
PROPOSED FILL (0.1' - 1')	
PROPOSED FILL (1' - 2.5')	
PROPOSED FILL (2.5' - 5')	
PROPOSED FILL (> 5')	

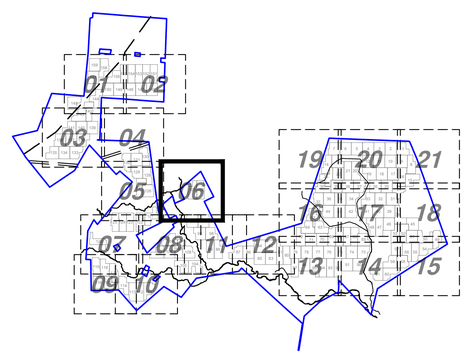

KEYMAP

FOX SQUIRREL SOLAR, LLC.

Madison County, Ohio

Rev.	Date	Description	By
A	03/21/2022	30% DESIGN SUBMITTAL	LEJ
B	05/10/2022	60% DESIGN SUBMITTAL	LEJ
C	06/27/2022	90% DESIGN SUBMITTAL	TLB

EDF renewables
15445 Innovation Dr
San Diego, CA 92128

BLATTNER ENERGY
392 Co. Rd. 50,
Avon, MN 56310

OHIO811 Before You Dig

N W E S

0 100 200 400

NAD 83 Ohio State Planes, South Zone, US Foot

THIS DRAWING IS PRELIMINARY AND IS NOT TO BE USED FOR CONSTRUCTION. FOR REVIEW PURPOSES ONLY.

Ulteig
3350 38th Avenue South
Fargo, North Dakota 58104
Phone: 701.280.8500
Fax: 701.237.3191
www.ulteig.com

Project Number: 21.00649
Design By: C. SMAALADEN
Drawn By: K. GUNDERSON
Approved By: L. JORDAHL

SITE GRADING PLAN 6

REVISION: C

DRAWING: FSSP-SG0-C-GRD3-P006

G:\2021\21.00649\Drawings\PV Plant\30 Civil\01 - Drawings\01 - Plan Set Drawings\21.00649_Fox Squirrel_GRD.dwg GRD3-P006

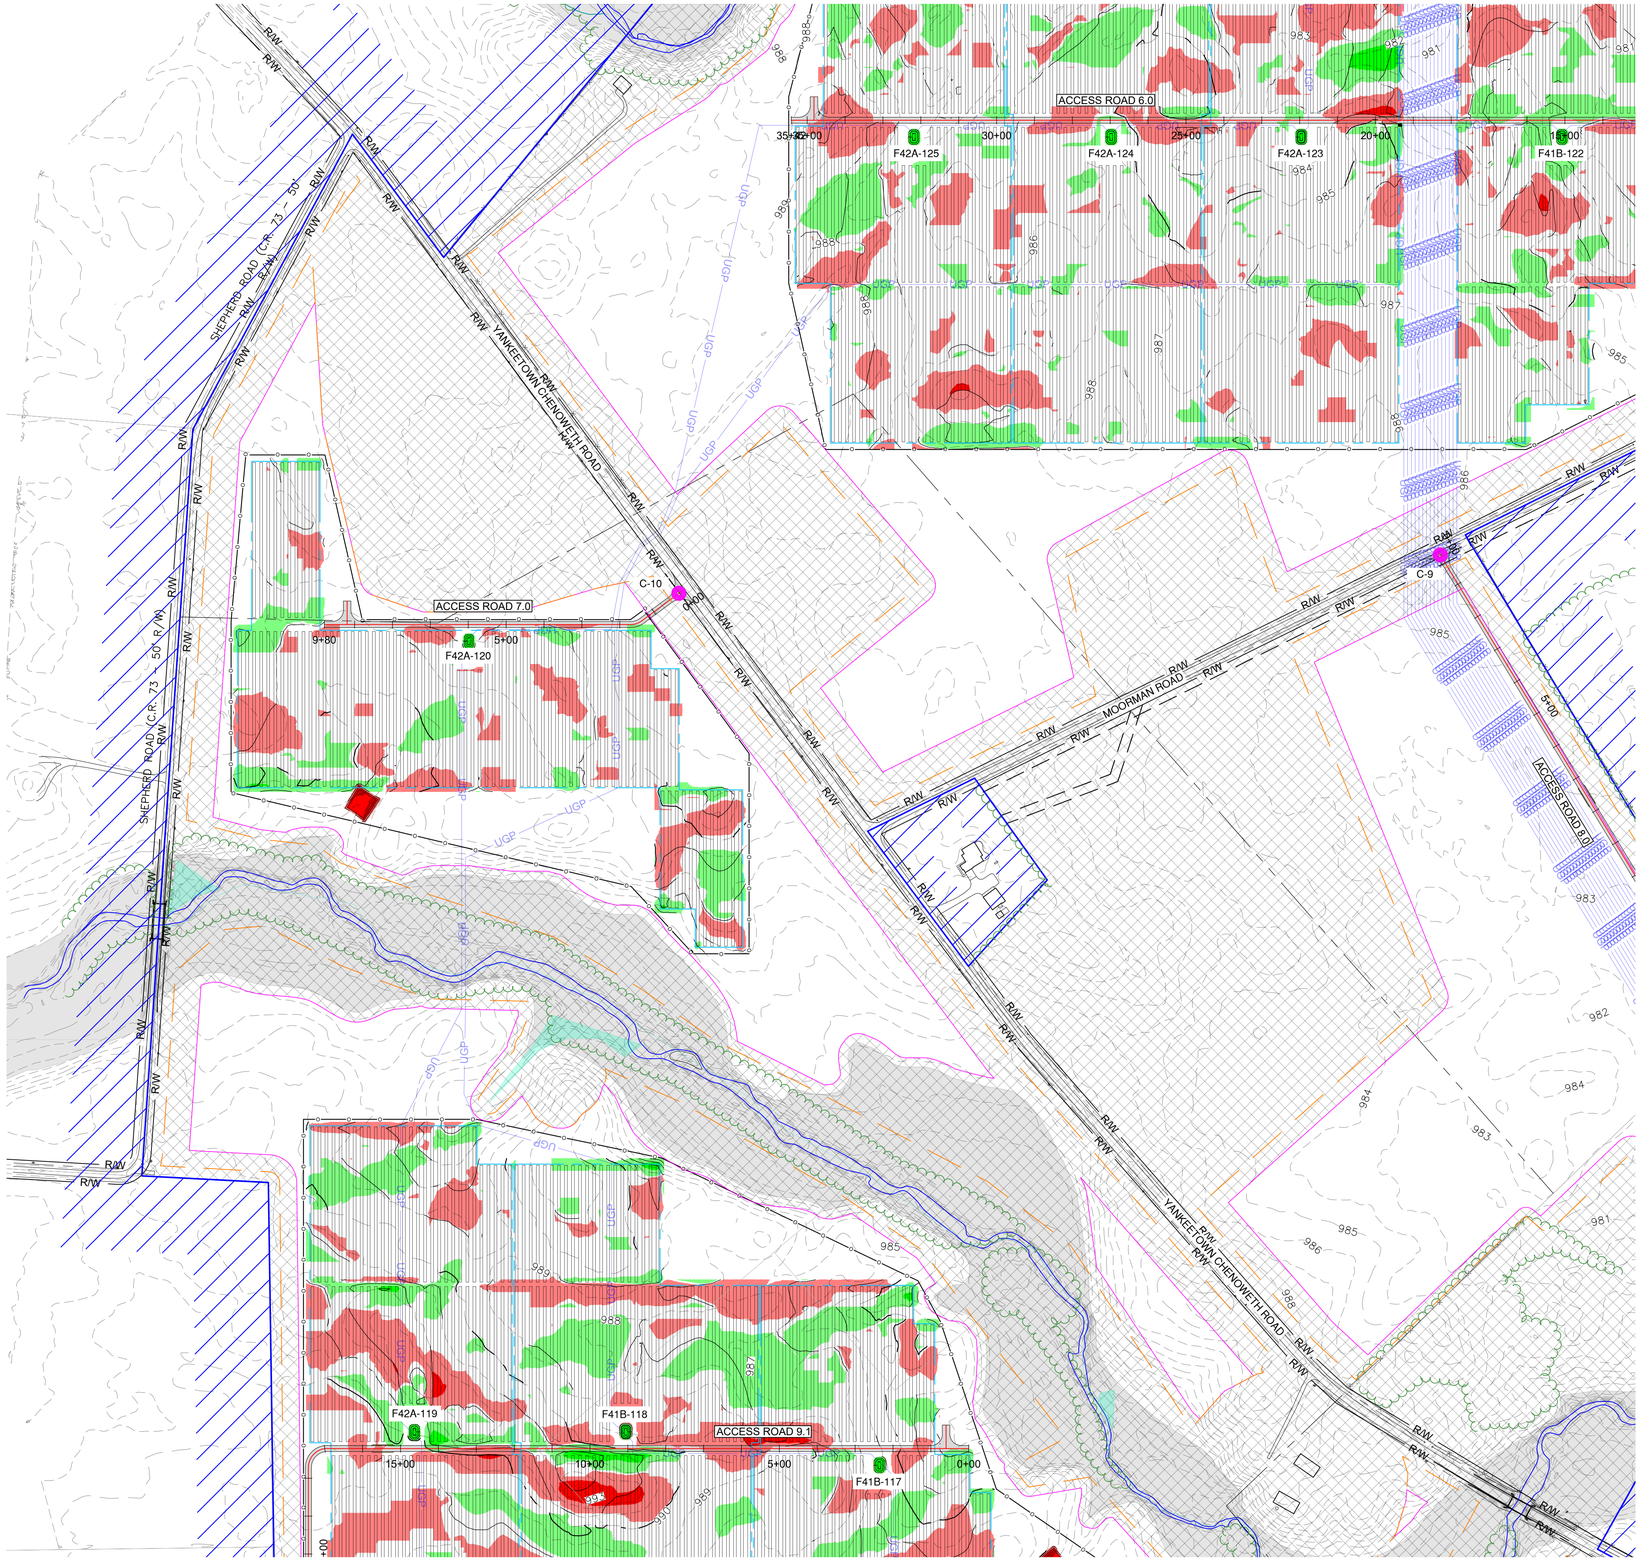

LEGEND

- PROJECT BOUNDARY
- EXISTING RIGHT OF WAY
- EXISTING PROPERTY BOUNDARY
- EXISTING EASEMENT
- EXISTING VMS LINE
- EXISTING STREAM
- EXISTING TREE LINE
- EXISTING OVERHEAD ELECTRIC
- EXISTING FIBER OPTIC
- EXISTING DELINEATED STREAM
- EXISTING CONTOUR - MAJOR
- EXISTING CONTOUR - MINOR
- EXISTING FEMA FLOODPLAIN
- EXISTING DELINEATED WETLAND
- EXISTING TRANSMISSION TOWER
- EXISTING CULVERT
- PV NON-BUILDABLE AREAS
- PROPOSED SUBSTATION (BY OTHERS)
- PROPOSED LAYDOWN YARD AND TRUCK STAGING AREA
- FENCE NON-BUILDABLE BOUNDARY
- PROPOSED 16' SITE ACCESS ROAD
- PROPOSED LAYDOWN/TRUCK ACCESS ROAD
- PROPOSED SUBSTATION ACCESS ROAD
- PROPOSED GAME WIRE FENCE
- PROPOSED MV COLLECTION
- PROPOSED POWER BLOCK
- PROPOSED PV ARRAY
- PROPOSED INVERTER
- PROPOSED CONTOUR - MAJOR
- PROPOSED CONTOUR - MINOR
- PROPOSED LOW WATER CROSSING
- PROPOSED PRIVATE CULVERT
- PROPOSED CULVERT (DESIGN BY COUNTY)

NOTE: PV ARRAY AND ELECTRICAL MV COLLECTION LINES ARE SHOWN FOR REFERENCE. PLEASE REFER TO ELECTRICAL DESIGN PLANS FOR CONSTRUCTION DETAILS AND LOCATIONS.

PROPOSED CUT (> 5')	
PROPOSED CUT (5' - 2.5')	
PROPOSED CUT (2.5' - 1')	
PROPOSED CUT (1' - 0.1')	
PROPOSED FILL (0.1' - 1')	
PROPOSED FILL (1' - 2.5')	
PROPOSED FILL (2.5' - 5')	
PROPOSED FILL (> 5')	

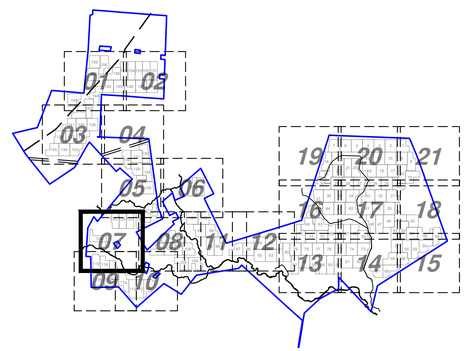

KEYMAP

FOX SQUIRREL SOLAR, LLC.

Madison County, Ohio

Rev.	Date	Description	By
A	03/21/2022	30% DESIGN SUBMITTAL	LEJ
B	05/10/2022	60% DESIGN SUBMITTAL	LEJ
C	06/27/2022	90% DESIGN SUBMITTAL	TLB

EDF renewables
15445 Innovation Dr
San Diego, CA 92128

BLATTNER ENERGY
392 Co. Rd. 50,
Avon, MN 56310

OHIO811 Before You Dig

N W E S

0 100 200 400

NAD 83 Ohio State Planes, South Zone, US Foot

THIS DRAWING IS PRELIMINARY AND IS NOT TO BE USED FOR CONSTRUCTION. FOR REVIEW PURPOSES ONLY.

Ulteig
3350 38th Avenue South
Fargo, North Dakota 58104
Phone: 701.280.8500
Fax: 701.237.3191
www.ulteig.com

Project Number: 21.00649
Design By: C. SMAALADEN
Drawn By: K. GUNDERSON
Approved By: L. JORDAHL

SITE GRADING PLAN 7

REVISION:
C

DRAWING:
FSSP-SG0-C-GRD3-P007

G:\2021\21.00649\Drawings\PV Plant\30 Civil\01 - Drawings\01 - Plan Set Drawings\21.00649_Fox Squirrel_GRD.dwg GRD3-P007

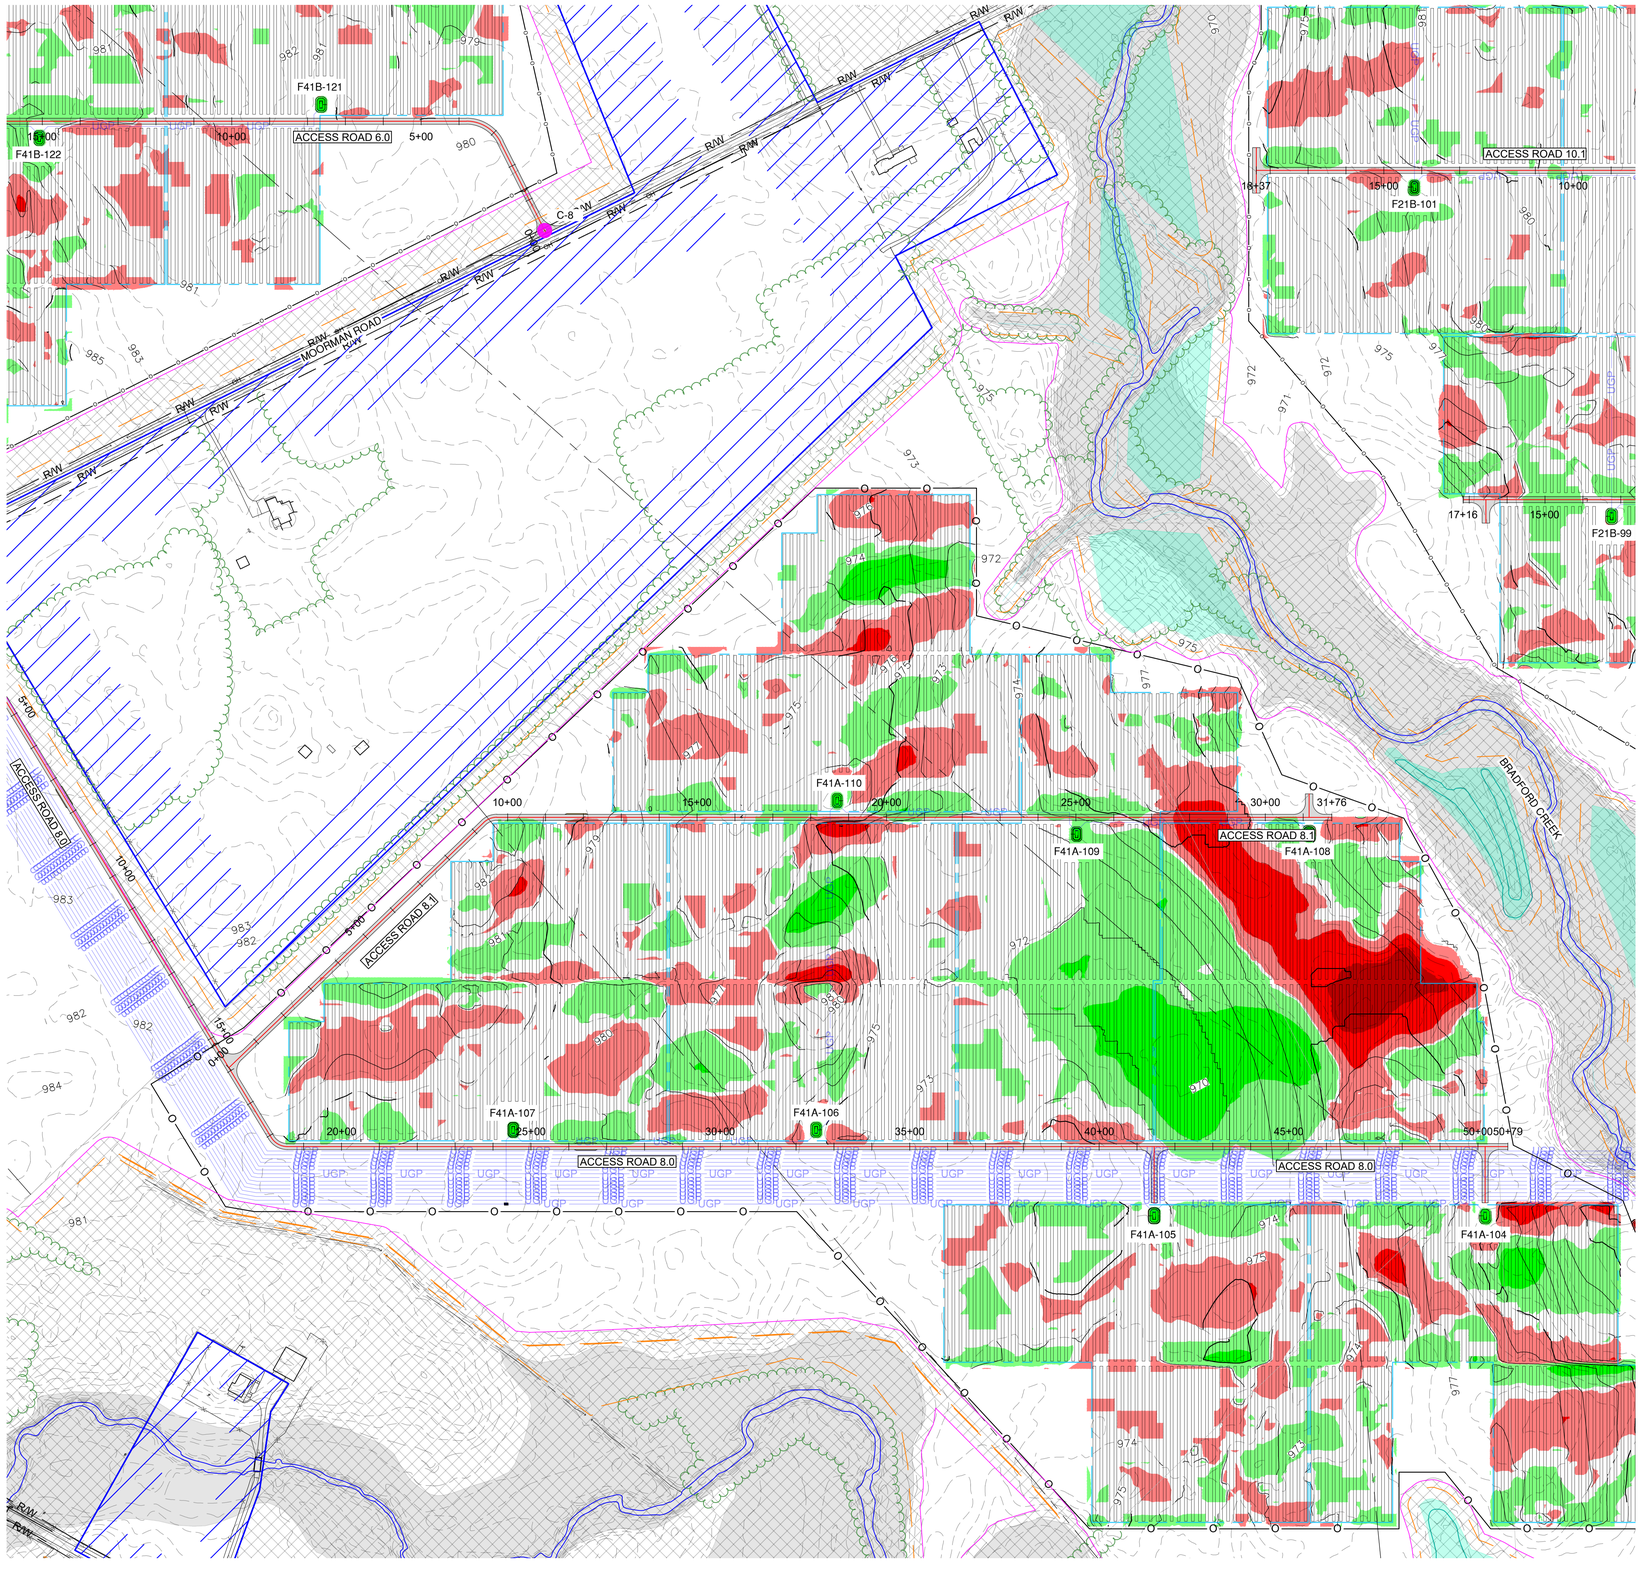

LEGEND

- PROJECT BOUNDARY
- EXISTING RIGHT OF WAY
- EXISTING PROPERTY BOUNDARY
- EXISTING EASEMENT
- EXISTING VMS LINE
- EXISTING STREAM
- EXISTING TREE LINE
- EXISTING OVERHEAD ELECTRIC
- EXISTING FIBER OPTIC
- EXISTING DELINEATED STREAM
- EXISTING CONTOUR - MAJOR
- EXISTING CONTOUR - MINOR
- EXISTING FEMA FLOODPLAIN
- EXISTING DELINEATED WETLAND
- EXISTING TRANSMISSION TOWER
- EXISTING CULVERT
- PV NON-BUILDABLE AREAS
- PROPOSED SUBSTATION (BY OTHERS)
- PROPOSED LAYDOWN YARD AND TRUCK STAGING AREA
- FENCE NON-BUILDABLE BOUNDARY
- PROPOSED 16' SITE ACCESS ROAD
- PROPOSED LAYDOWN/TRUCK ACCESS ROAD
- PROPOSED SUBSTATION ACCESS ROAD
- PROPOSED GAME WIRE FENCE
- PROPOSED MV COLLECTION
- PROPOSED POWER BLOCK
- PROPOSED PV ARRAY
- PROPOSED INVERTER
- PROPOSED CONTOUR - MAJOR
- PROPOSED CONTOUR - MINOR
- PROPOSED LOW WATER CROSSING
- PROPOSED PRIVATE CULVERT
- PROPOSED CULVERT (DESIGN BY COUNTY)

NOTE: PV ARRAY AND ELECTRICAL MV COLLECTION LINES ARE SHOWN FOR REFERENCE. PLEASE REFER TO ELECTRICAL DESIGN PLANS FOR CONSTRUCTION DETAILS AND LOCATIONS.

PROPOSED CUT (> 5')	
PROPOSED CUT (5' - 2.5')	
PROPOSED CUT (2.5' - 1')	
PROPOSED CUT (1' - 0.1')	
PROPOSED FILL (0.1' - 1')	
PROPOSED FILL (1' - 2.5')	
PROPOSED FILL (2.5' - 5')	
PROPOSED FILL (> 5')	

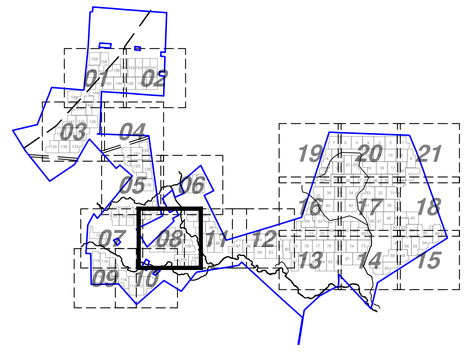

KEYMAP

FOX SQUIRREL SOLAR, LLC.

Madison County, Ohio

Rev.	Date	Description	By
A	03/21/2022	30% DESIGN SUBMITTAL	LEJ
B	05/10/2022	60% DESIGN SUBMITTAL	LEJ
C	06/27/2022	90% DESIGN SUBMITTAL	TLB

EDF renewables
15445 Innovation Dr
San Diego, CA 92128

BLATTNER ENERGY
392 Co. Rd. 50,
Avon, MN 56310

OHIO811 Before You Dig

N W E S

0 100 200 400

NAD 83 Ohio State Planes, South Zone, US Foot

THIS DRAWING IS PRELIMINARY AND IS NOT TO BE USED FOR CONSTRUCTION. FOR REVIEW PURPOSES ONLY.

Ulteig
3350 38th Avenue South
Fargo, North Dakota 58104
Phone: 701.280.8500
Fax: 701.237.3191
www.ulteig.com

Project Number: 21.00649
Design By: C. SMAALADEN
Drawn By: K. GUNDERSON
Approved By: L. JORDAHL

SITE GRADING PLAN 8

REVISION:
C

DRAWING:
FSSP-SG0-C-GRD3-P008

G:\2021\21.00649\Drawings\PV Plant\30 Civil\01 - Drawings\01 - Plan Set Drawings\21.00649_Fox Squirrel_GRD.dwg GRD3-P008

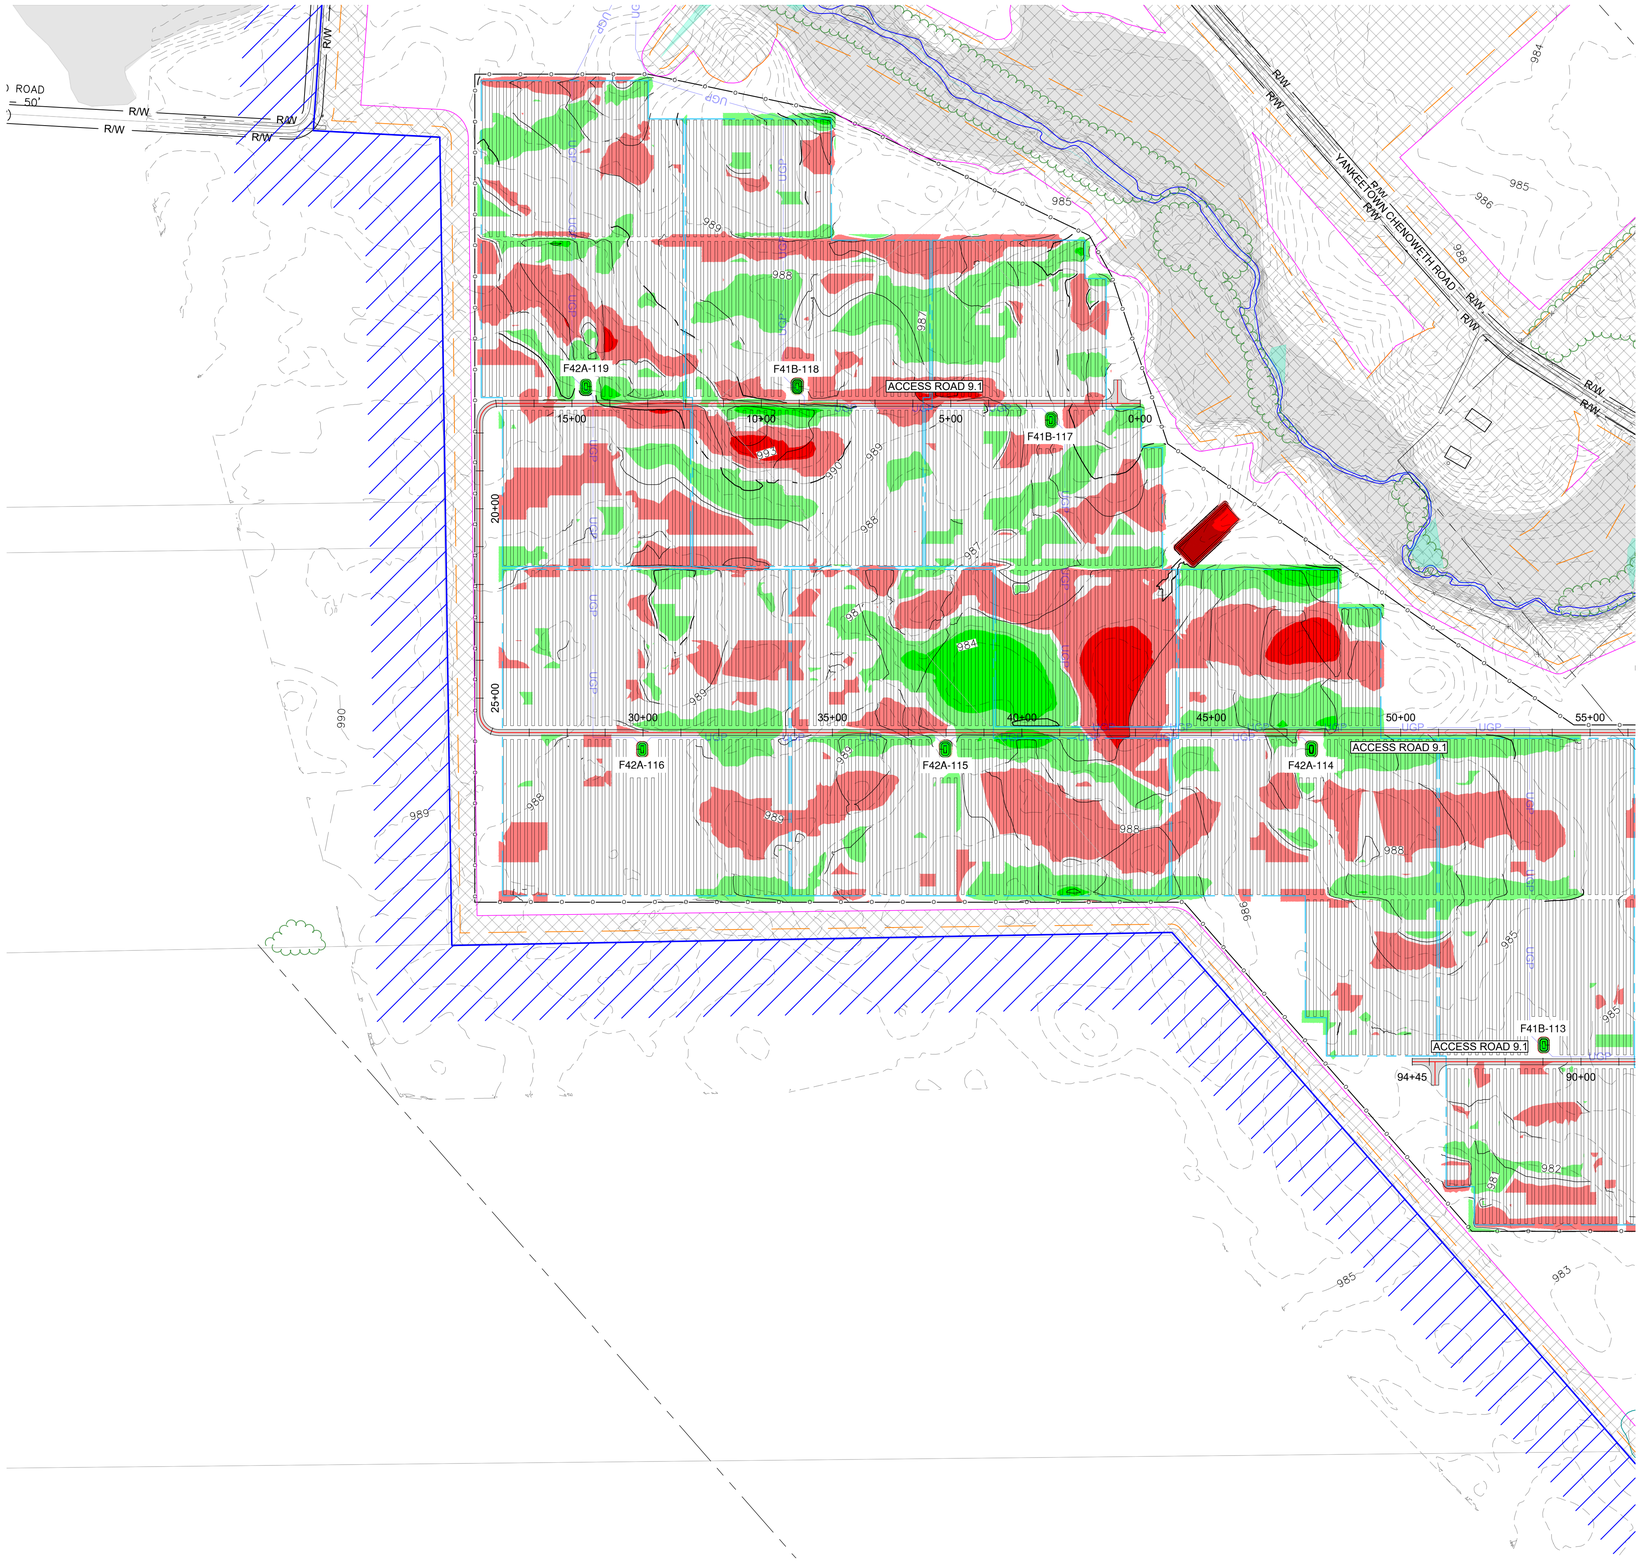

LEGEND

- PROJECT BOUNDARY
- EXISTING RIGHT OF WAY
- EXISTING PROPERTY BOUNDARY
- EXISTING EASEMENT
- EXISTING VMS LINE
- EXISTING STREAM
- EXISTING TREE LINE
- EXISTING OVERHEAD ELECTRIC
- EXISTING FIBER OPTIC
- EXISTING DELINEATED STREAM
- EXISTING CONTOUR - MAJOR
- EXISTING CONTOUR - MINOR
- EXISTING FEMA FLOODPLAIN
- EXISTING DELINEATED WETLAND
- EXISTING TRANSMISSION TOWER
- EXISTING CULVERT
- PV NON-BUILDABLE AREAS
- PROPOSED SUBSTATION (BY OTHERS)
- PROPOSED LAYDOWN YARD AND TRUCK STAGING AREA
- FENCE NON-BUILDABLE BOUNDARY
- PROPOSED 16' SITE ACCESS ROAD
- PROPOSED LAYDOWN/TRUCK ACCESS ROAD
- PROPOSED SUBSTATION ACCESS ROAD
- PROPOSED GAME WIRE FENCE
- PROPOSED MV COLLECTION
- PROPOSED POWER BLOCK
- PROPOSED PV ARRAY
- PROPOSED INVERTER
- PROPOSED CONTOUR - MAJOR
- PROPOSED CONTOUR - MINOR
- PROPOSED LOW WATER CROSSING
- PROPOSED PRIVATE CULVERT
- PROPOSED CULVERT (DESIGN BY COUNTY)

NOTE: PV ARRAY AND ELECTRICAL MV COLLECTION LINES ARE SHOWN FOR REFERENCE. PLEASE REFER TO ELECTRICAL DESIGN PLANS FOR CONSTRUCTION DETAILS AND LOCATIONS.

PROPOSED CUT (> 5')	
PROPOSED CUT (5' - 2.5')	
PROPOSED CUT (2.5' - 1')	
PROPOSED CUT (1' - 0.1')	
PROPOSED FILL (0.1' - 1')	
PROPOSED FILL (1' - 2.5')	
PROPOSED FILL (2.5' - 5')	
PROPOSED FILL (> 5')	

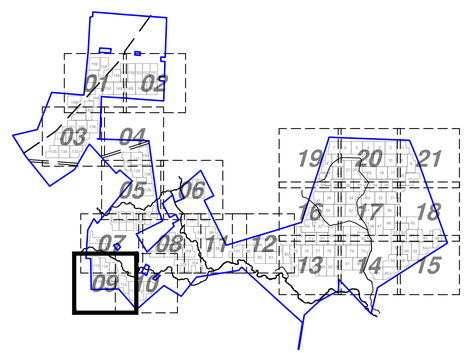

KEYMAP

FOX SQUIRREL SOLAR, LLC.

Madison County, Ohio

Rev.	Date	Description	By
A	03/21/2022	30% DESIGN SUBMITTAL	LEJ
B	05/10/2022	60% DESIGN SUBMITTAL	LEJ
C	06/27/2022	90% DESIGN SUBMITTAL	TLB

EDF renewables
15445 Innovation Dr
San Diego, CA 92128

BLATTNER ENERGY
392 Co. Rd. 50,
Avon, MN 56310

OHIO811 Before You Dig

N
W E
S

0 100 200 400

NAD 83 Ohio State Planes, South Zone, US Foot

THIS DRAWING IS PRELIMINARY AND IS NOT TO BE USED FOR CONSTRUCTION. FOR REVIEW PURPOSES ONLY.

Ulteig
3350 38th Avenue South
Fargo, North Dakota 58104
Phone: 701.280.8500
Fax: 701.237.3191
www.ulteig.com

Project Number: 21.00649
Design By: C. SMAALADEN
Drawn By: K. GUNDERSON
Approved By: L. JORDAHL

SITE GRADING PLAN 9

REVISION:
C

DRAWING:
FSSP-SG0-C-GRD3-P009

G:\2021\21.00649\Drawings\PV Plant\30 Civil\01 - Drawings\01 - Plan Set Drawings\21.00649_Fox Squirrel_GRD.dwg GRD3-P009

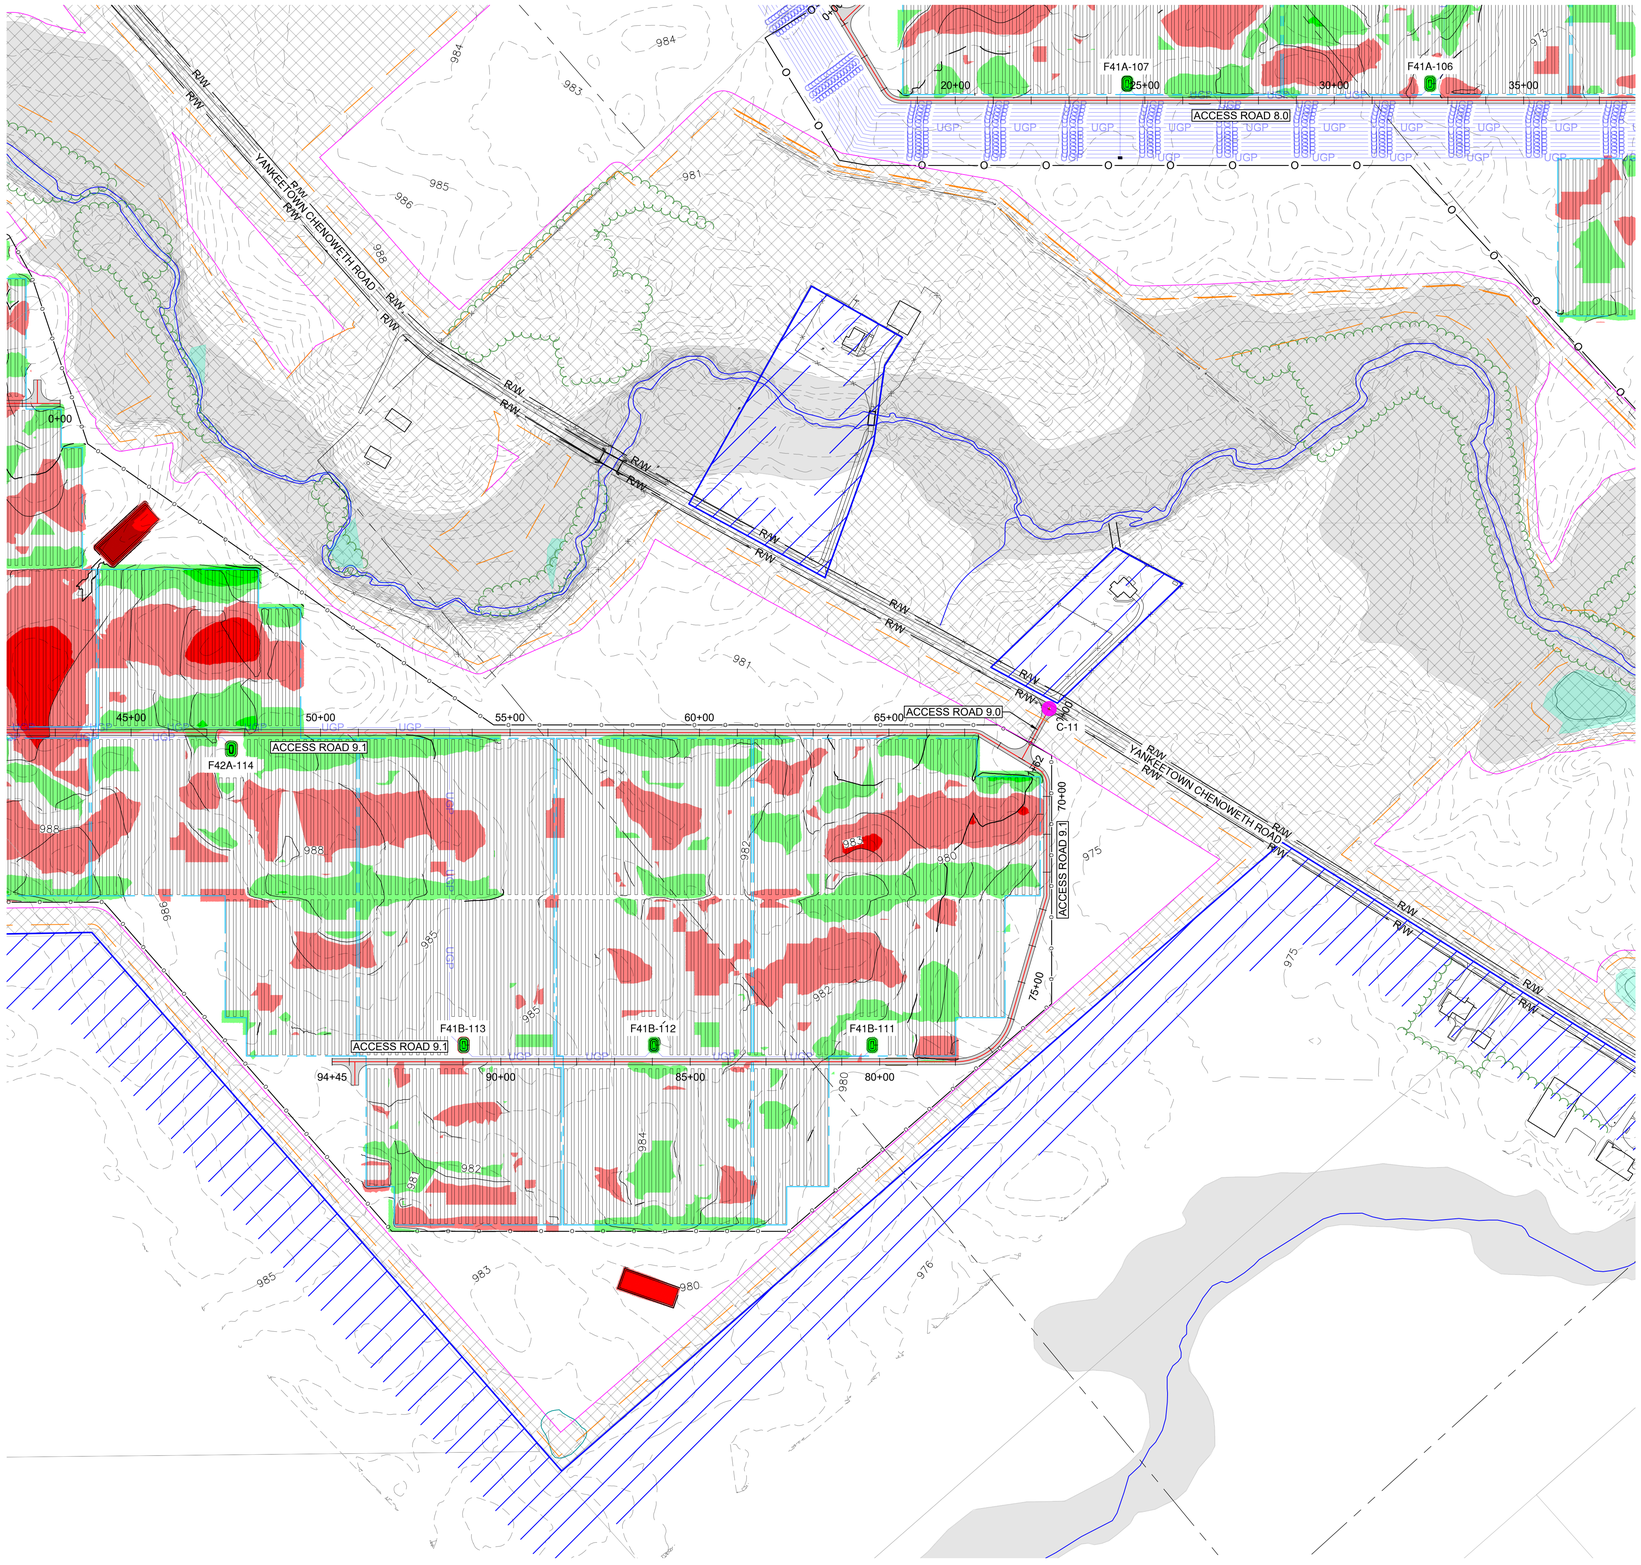

LEGEND

- PROJECT BOUNDARY
- EXISTING RIGHT OF WAY
- EXISTING PROPERTY BOUNDARY
- EXISTING EASEMENT
- EXISTING VMS LINE
- EXISTING STREAM
- EXISTING TREE LINE
- EXISTING OVERHEAD ELECTRIC
- EXISTING FIBER OPTIC
- EXISTING DELINEATED STREAM
- EXISTING CONTOUR - MAJOR
- EXISTING CONTOUR - MINOR
- EXISTING FEMA FLOODPLAIN
- EXISTING DELINEATED WETLAND
- EXISTING TRANSMISSION TOWER
- EXISTING CULVERT
- PV NON-BUILDABLE AREAS
- PROPOSED SUBSTATION (BY OTHERS)
- PROPOSED LAYDOWN YARD AND TRUCK STAGING AREA
- FENCE NON-BUILDABLE BOUNDARY
- PROPOSED 16' SITE ACCESS ROAD
- PROPOSED LAYDOWN/TRUCK ACCESS ROAD
- PROPOSED SUBSTATION ACCESS ROAD
- PROPOSED GAME WIRE FENCE
- PROPOSED MV COLLECTION
- PROPOSED POWER BLOCK
- PROPOSED PV ARRAY
- PROPOSED INVERTER
- PROPOSED CONTOUR - MAJOR
- PROPOSED CONTOUR - MINOR
- PROPOSED LOW WATER CROSSING
- PROPOSED PRIVATE CULVERT
- PROPOSED CULVERT (DESIGN BY COUNTY)

NOTE: PV ARRAY AND ELECTRICAL MV COLLECTION LINES ARE SHOWN FOR REFERENCE. PLEASE REFER TO ELECTRICAL DESIGN PLANS FOR CONSTRUCTION DETAILS AND LOCATIONS.

PROPOSED CUT (> 5')	
PROPOSED CUT (5' - 2.5')	
PROPOSED CUT (2.5' - 1')	
PROPOSED CUT (1' - 0.1')	
PROPOSED FILL (0.1' - 1')	
PROPOSED FILL (1' - 2.5')	
PROPOSED FILL (2.5' - 5')	
PROPOSED FILL (> 5')	

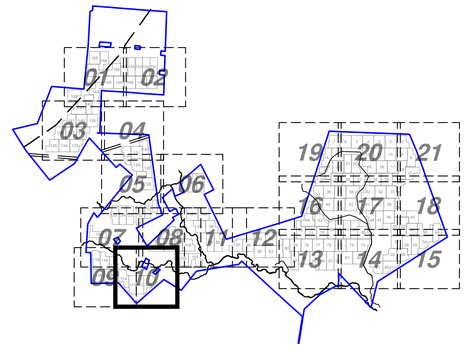

KEYMAP

FOX SQUIRREL SOLAR, LLC.

Madison County, Ohio

Rev.	Date	Description	By
A	03/21/2022	30% DESIGN SUBMITTAL	LEJ
B	05/10/2022	60% DESIGN SUBMITTAL	LEJ
C	06/27/2022	90% DESIGN SUBMITTAL	TLB

EDF renewables
15445 Innovation Dr
San Diego, CA 92128

BLATTNER ENERGY
392 Co. Rd. 50,
Avon, MN 56310

OHIO811 Before You Dig

N W E S

0 100 200 400

NAD 83 Ohio State Planes, South Zone, US Foot

THIS DRAWING IS PRELIMINARY AND IS NOT TO BE USED FOR CONSTRUCTION. FOR REVIEW PURPOSES ONLY.

Ulteig
3350 38th Avenue South
Fargo, North Dakota 58104
Phone: 701.280.8500
Fax: 701.237.3191
www.ulteig.com

Project Number: 21.00649
Design By: C. SMAALADEN
Drawn By: K. GUNDERSON
Approved By: L. JORDAHL

SITE GRADING PLAN 10

REVISION:
C

DRAWING:
FSSP-SG0-C-GRD3-P010

G:\2021\21.00649\Drawings\PV Plant\30 Civil\01 - Drawings\01 - Plan Set Drawings\21.00649_Fox Squirrel_GRD.dwg GRD3-P010

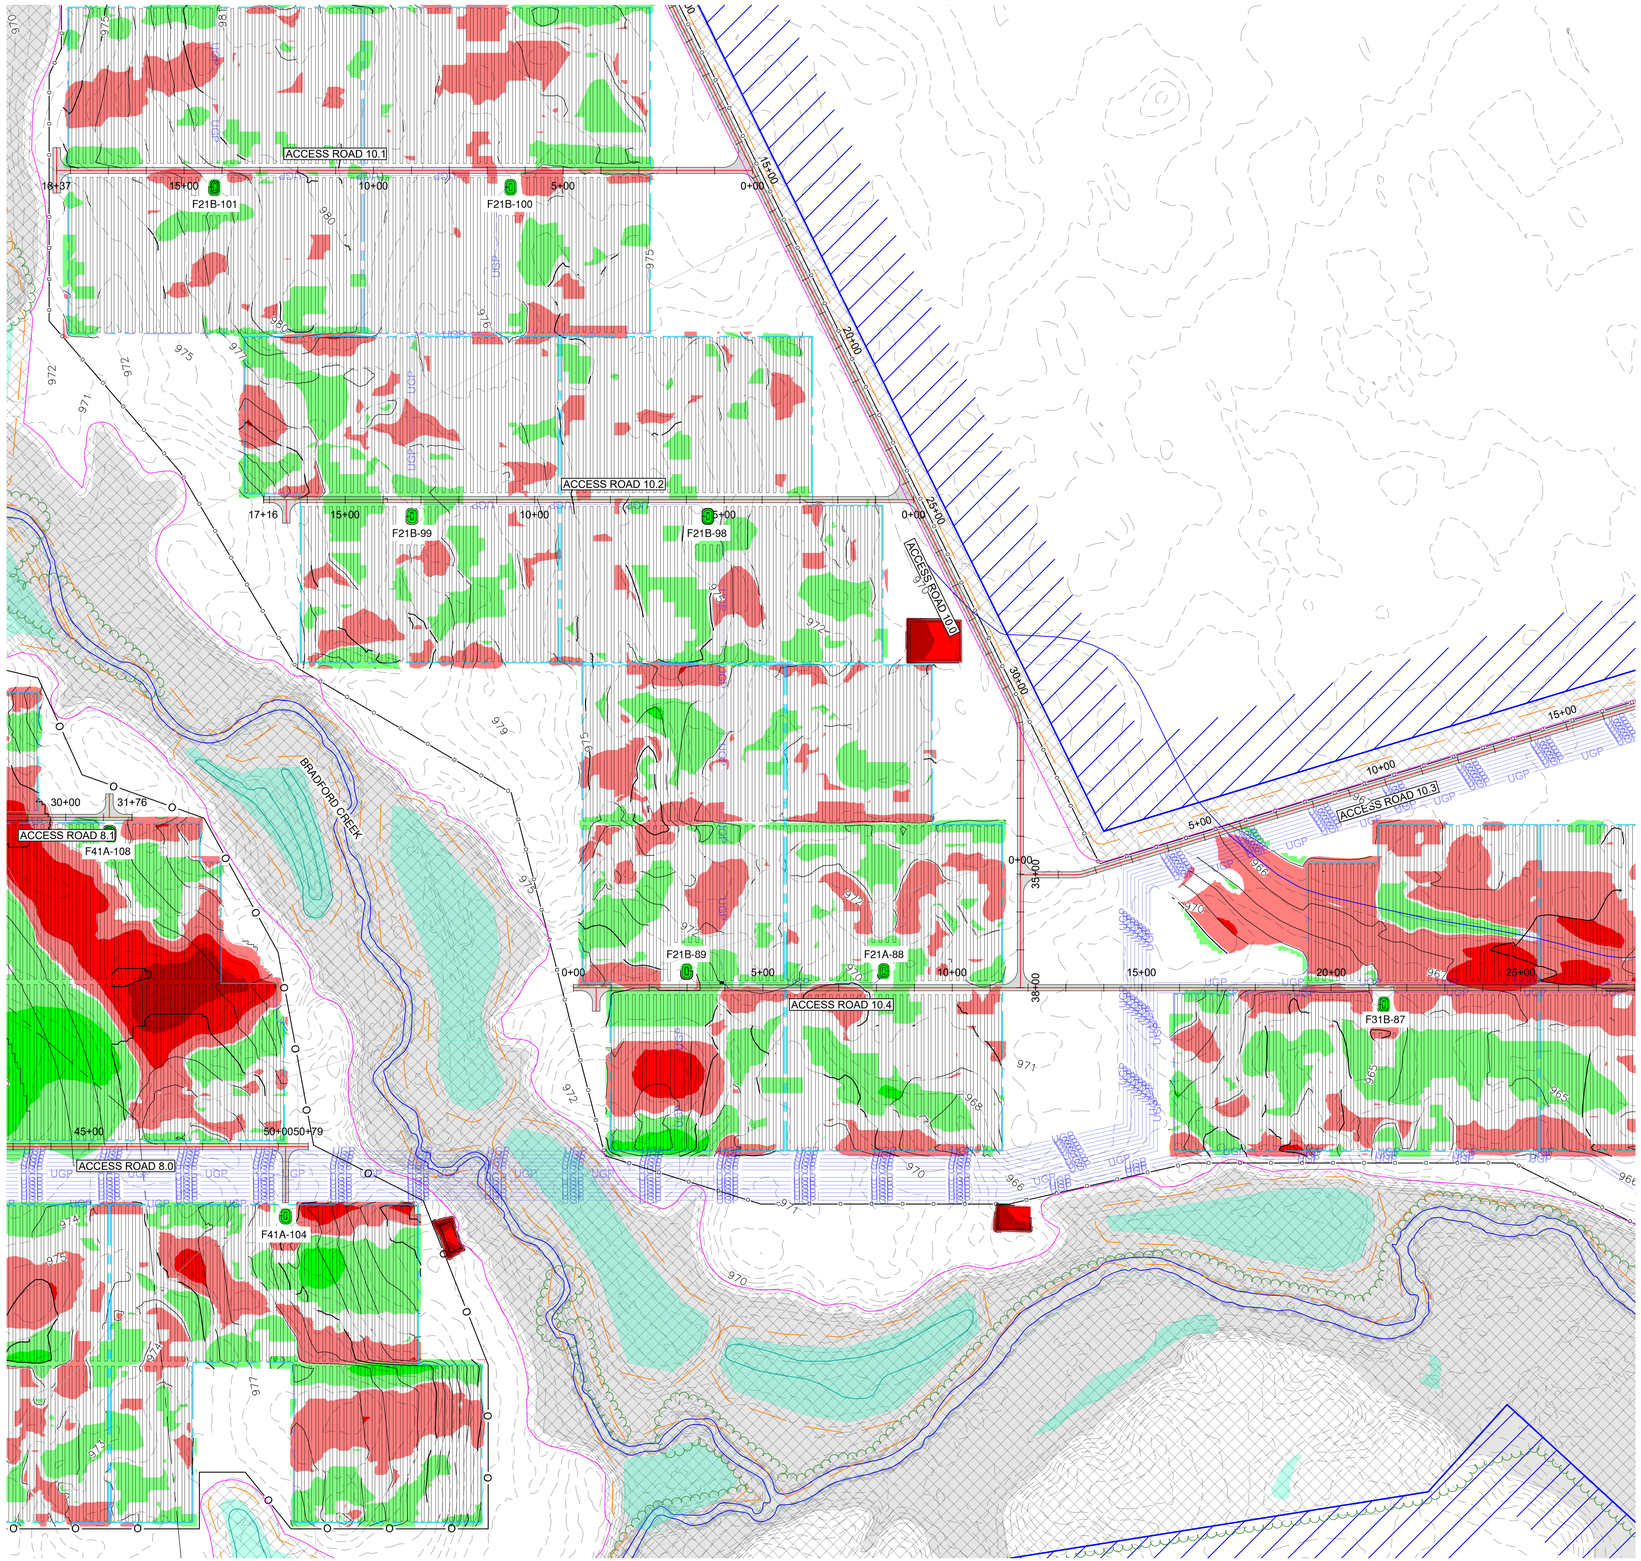

LEGEND

- PROJECT BOUNDARY
- EXISTING RIGHT OF WAY
- EXISTING PROPERTY BOUNDARY
- EXISTING EASEMENT
- EXISTING VMS LINE
- EXISTING STREAM
- EXISTING TREE LINE
- EXISTING OVERHEAD ELECTRIC
- EXISTING FIBER OPTIC
- EXISTING DELINEATED STREAM
- EXISTING CONTOUR - MAJOR
- EXISTING CONTOUR - MINOR
- EXISTING FEMA FLOODPLAIN
- EXISTING DELINEATED WETLAND
- EXISTING TRANSMISSION TOWER
- EXISTING CULVERT
- PV NON-BUILDABLE AREAS
- PROPOSED SUBSTATION (BY OTHERS)
- PROPOSED LAYDOWN YARD AND TRUCK STAGING AREA
- FENCE NON-BUILDABLE BOUNDARY
- PROPOSED 16' SITE ACCESS ROAD
- PROPOSED LAYDOWN/TRUCK ACCESS ROAD
- PROPOSED SUBSTATION ACCESS ROAD
- PROPOSED GAME WIRE FENCE
- PROPOSED MV COLLECTION
- PROPOSED POWER BLOCK
- PROPOSED PV ARRAY
- PROPOSED INVERTER
- PROPOSED CONTOUR - MAJOR
- PROPOSED CONTOUR - MINOR
- PROPOSED LOW WATER CROSSING
- PROPOSED PRIVATE CULVERT
- PROPOSED CULVERT (DESIGN BY COUNTY)

NOTE: PV ARRAY AND ELECTRICAL MV COLLECTION LINES ARE SHOWN FOR REFERENCE. PLEASE REFER TO ELECTRICAL DESIGN PLANS FOR CONSTRUCTION DETAILS AND LOCATIONS.

PROPOSED CUT (> 5')	
PROPOSED CUT (5' - 2.5')	
PROPOSED CUT (2.5' - 1')	
PROPOSED CUT (1' - 0.1')	
PROPOSED FILL (0.1' - 1')	
PROPOSED FILL (1' - 2.5')	
PROPOSED FILL (2.5' - 5')	
PROPOSED FILL (> 5')	

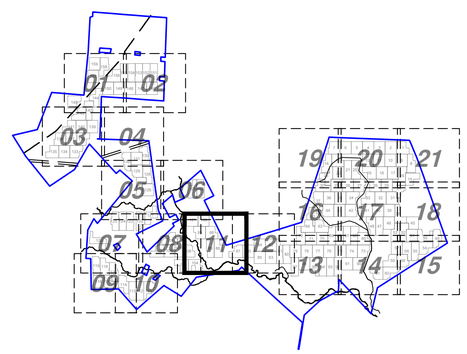

KEYMAP

FOX SQUIRREL SOLAR, LLC.

Madison County, Ohio

Rev.	Date	Description	By
A	03/21/2022	30% DESIGN SUBMITTAL	LEJ
B	05/10/2022	60% DESIGN SUBMITTAL	LEJ
C	06/27/2022	90% DESIGN SUBMITTAL	TLB

EDF renewables
15445 Innovation Dr
San Diego, CA 92128

BLATTNER ENERGY
392 Co. Rd. 50,
Avon, MN 56310

OHIO811 Before You Dig

N W E S

0 100 200 400

NAD 83 Ohio State Planes, South Zone, US Foot

THIS DRAWING IS PRELIMINARY AND IS NOT TO BE USED FOR CONSTRUCTION. FOR REVIEW PURPOSES ONLY.

Ulteig
3350 38th Avenue South
Fargo, North Dakota 58104
Phone: 701.280.8500
Fax: 701.237.3191
www.ulteig.com

Project Number: 21.00649
Design By: C. SMAALADEN
Drawn By: K. GUNDERSON
Approved By: L. JORDAHL

SITE GRADING PLAN 11

REVISION: C

DRAWING: FSSP-SG0-C-GRD3-P011

G:\2021\21.00649\Drawings\PV Plant\30 Civil\01 - Drawings\01 - Plan Set Drawings\21.00649_Fox Squirrel_GRD.dwg GRD3-P011

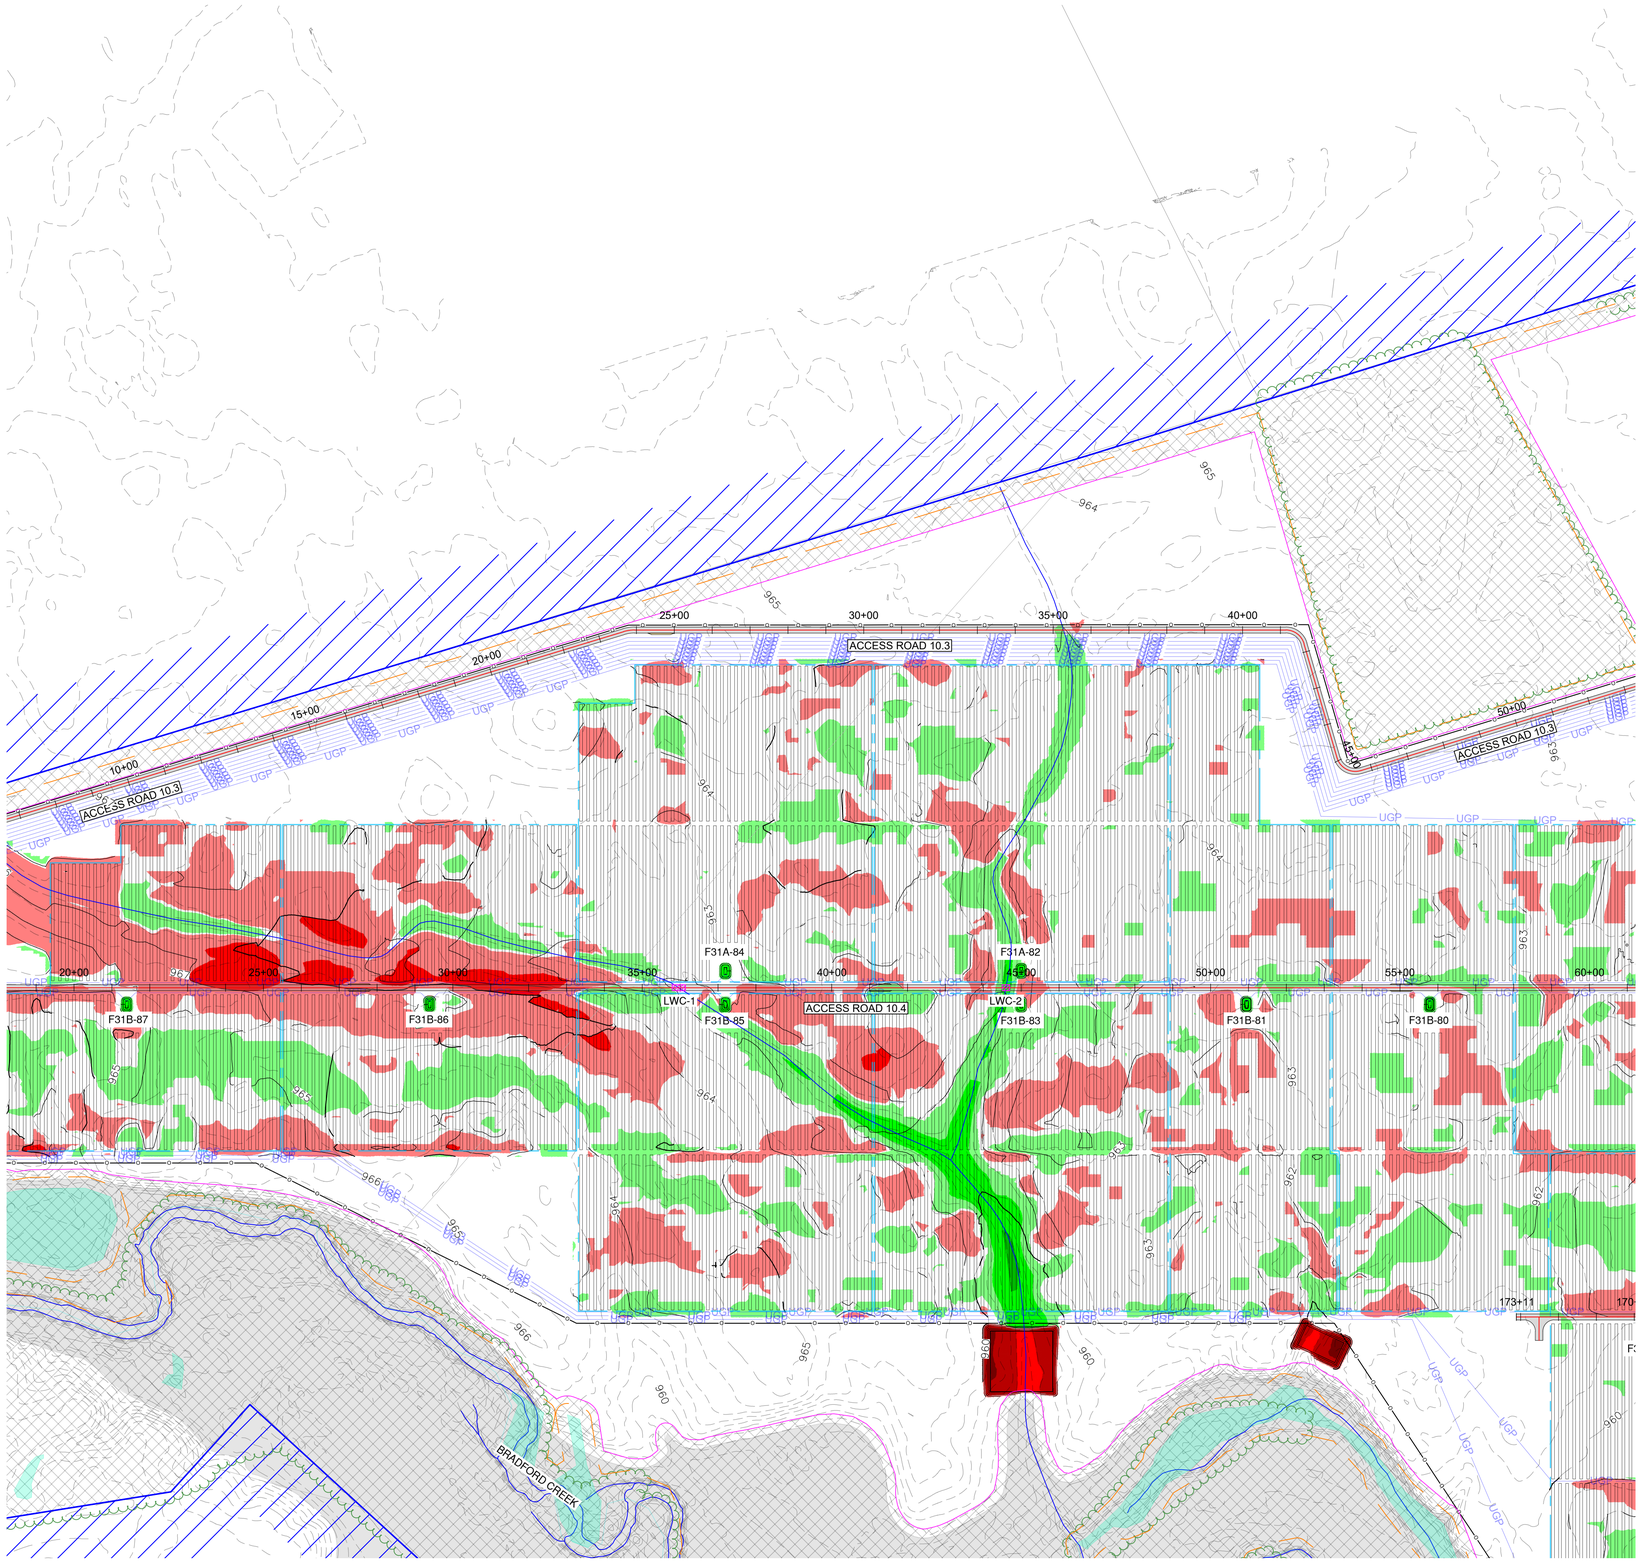

LEGEND

- PROJECT BOUNDARY
- EXISTING RIGHT OF WAY
- EXISTING PROPERTY BOUNDARY
- EXISTING EASEMENT
- EXISTING VMS LINE
- EXISTING STREAM
- EXISTING TREE LINE
- EXISTING OVERHEAD ELECTRIC
- EXISTING FIBER OPTIC
- EXISTING DELINEATED STREAM
- EXISTING CONTOUR - MAJOR
- EXISTING CONTOUR - MINOR
- EXISTING FEMA FLOODPLAIN
- EXISTING DELINEATED WETLAND
- EXISTING TRANSMISSION TOWER
- EXISTING CULVERT
- PV NON-BUILDABLE AREAS
- PROPOSED SUBSTATION (BY OTHERS)
- PROPOSED LAYDOWN YARD AND TRUCK STAGING AREA
- FENCE NON-BUILDABLE BOUNDARY
- PROPOSED 16' SITE ACCESS ROAD
- PROPOSED LAYDOWN/TRUCK ACCESS ROAD
- PROPOSED SUBSTATION ACCESS ROAD
- PROPOSED GAME WIRE FENCE
- PROPOSED MV COLLECTION
- PROPOSED POWER BLOCK
- PROPOSED PV ARRAY
- PROPOSED INVERTER
- PROPOSED CONTOUR - MAJOR
- PROPOSED CONTOUR - MINOR
- PROPOSED LOW WATER CROSSING
- PROPOSED PRIVATE CULVERT
- PROPOSED CULVERT (DESIGN BY COUNTY)

NOTE: PV ARRAY AND ELECTRICAL MV COLLECTION LINES ARE SHOWN FOR REFERENCE. PLEASE REFER TO ELECTRICAL DESIGN PLANS FOR CONSTRUCTION DETAILS AND LOCATIONS.

PROPOSED CUT (> 5')	
PROPOSED CUT (5' - 2.5')	
PROPOSED CUT (2.5' - 1')	
PROPOSED CUT (1' - 0.1')	
PROPOSED FILL (0.1' - 1')	
PROPOSED FILL (1' - 2.5')	
PROPOSED FILL (2.5' - 5')	
PROPOSED FILL (> 5')	

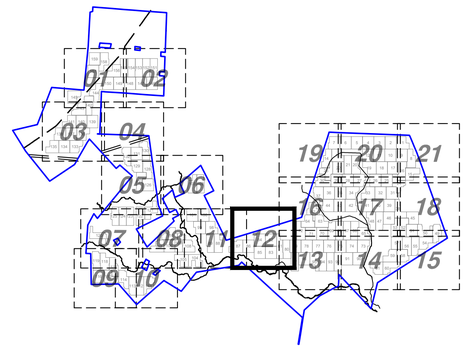

KEYMAP

FOX SQUIRREL SOLAR, LLC.

Madison County, Ohio

Rev.	Date	Description	By
A	03/21/2022	30% DESIGN SUBMITTAL	LEJ
B	05/10/2022	60% DESIGN SUBMITTAL	LEJ
C	06/27/2022	90% DESIGN SUBMITTAL	TLB

EDF renewables
15445 Innovation Dr
San Diego, CA 92128

BLATTNER ENERGY
392 Co. Rd. 50,
Avon, MN 56310

OHIO811 Before You Dig

N W E S

0 100 200 400

NAD 83 Ohio State Planes, South Zone, US Foot

THIS DRAWING IS PRELIMINARY AND IS NOT TO BE USED FOR CONSTRUCTION. FOR REVIEW PURPOSES ONLY.

Ulteig
3350 38th Avenue South
Fargo, North Dakota 58104
Phone: 701.280.8500
Fax: 701.237.3191
www.ulteig.com

Project Number: 21.00649
Design By: C. SMAALADEN
Drawn By: K. GUNDERSON
Approved By: L. JORDAHL

SITE GRADING PLAN 12

REVISION:
C

DRAWING:
FSSP-SG0-C-GRD3-P012

G:\2021\21.00649\Drawings\PV Plant\30 Civil\01 - Drawings\01 - Plan Set Drawings\21.00649_Fox Squirrel_GRD.dwg GRD3-P012

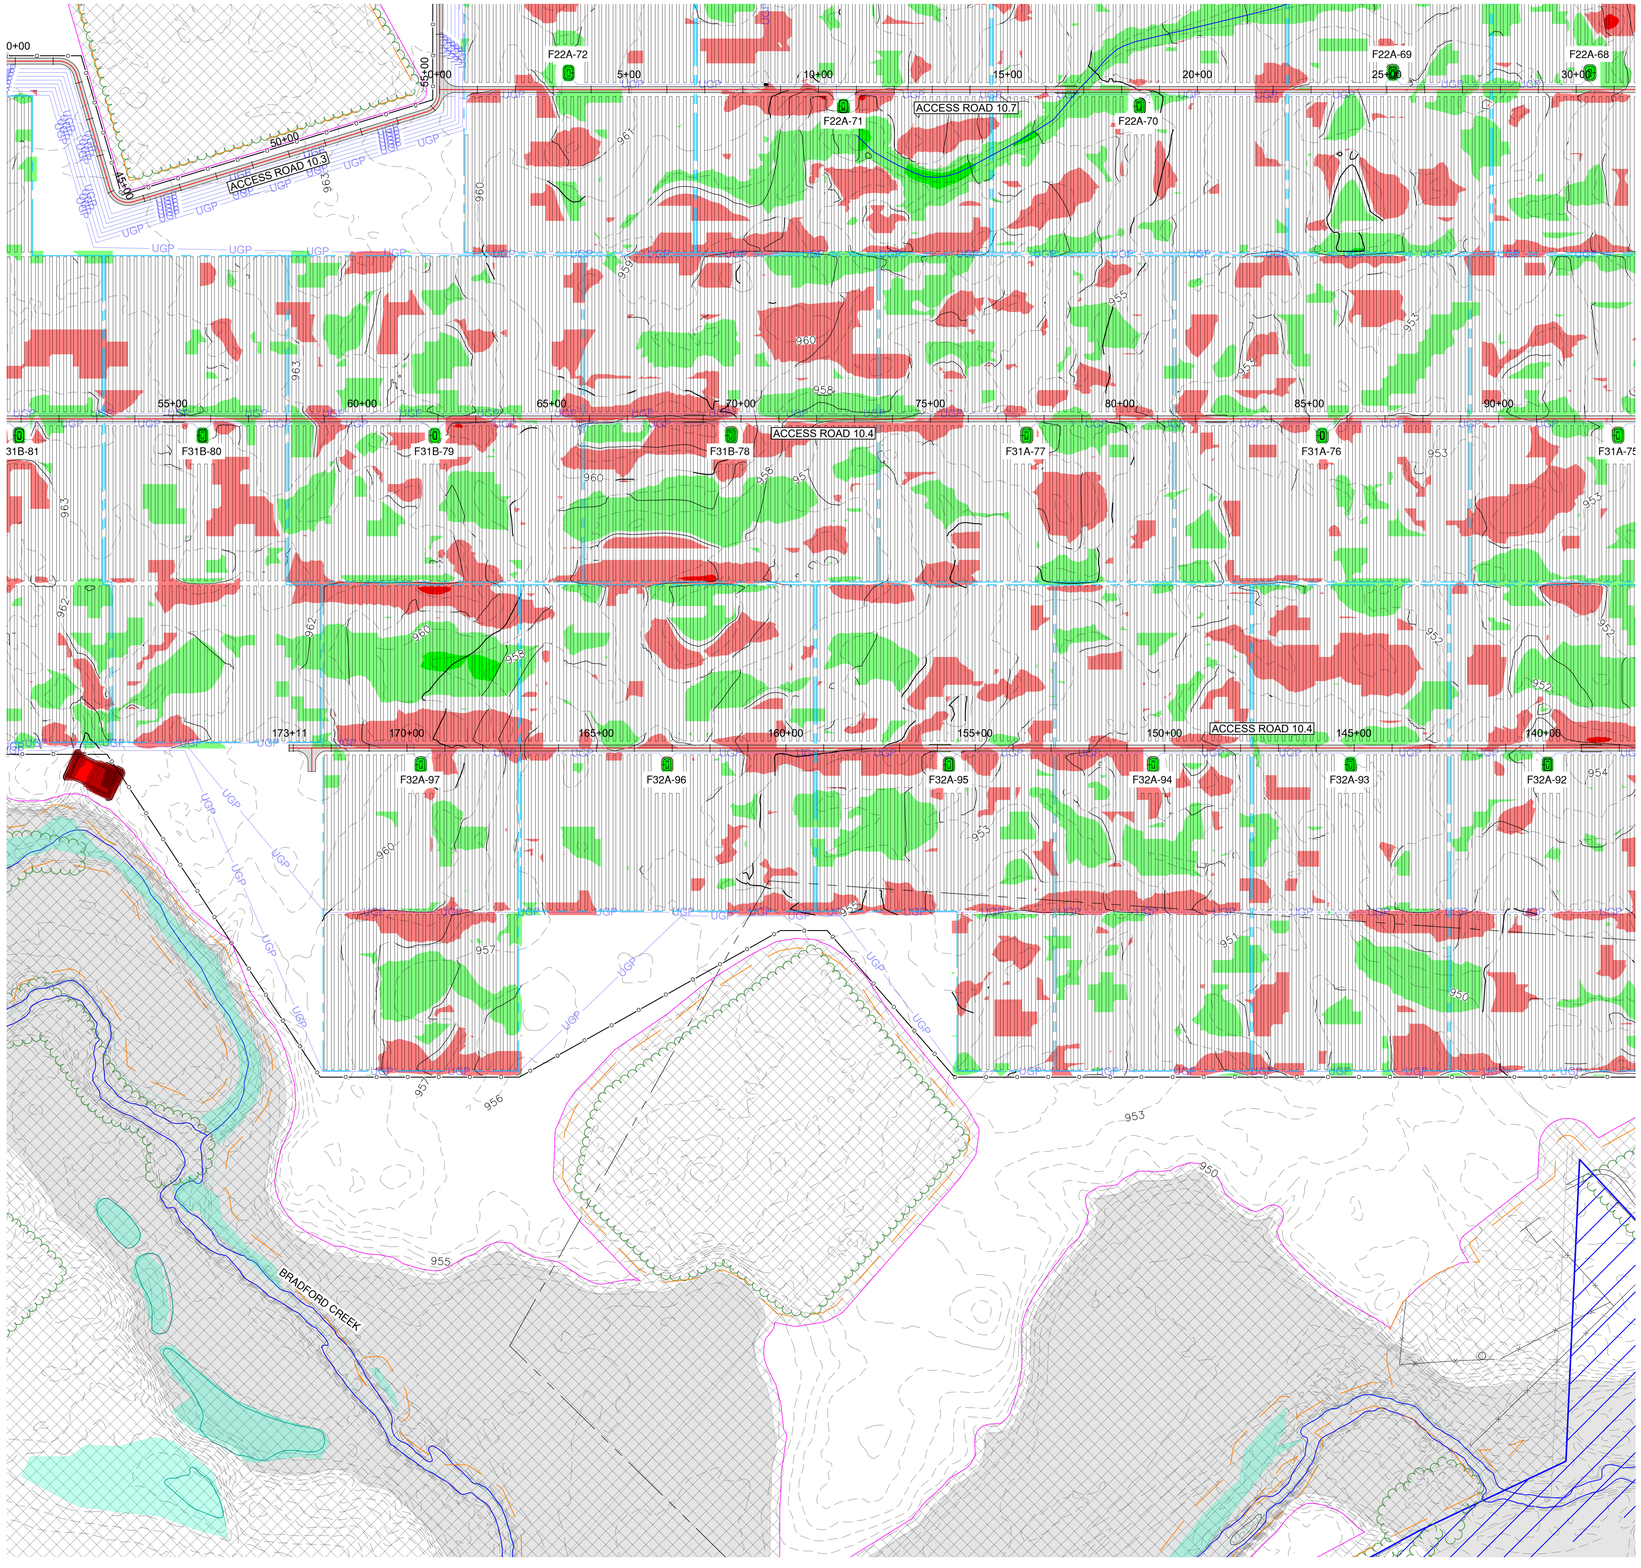

LEGEND

- PROJECT BOUNDARY
- EXISTING RIGHT OF WAY (R/W)
- EXISTING PROPERTY BOUNDARY
- EXISTING EASEMENT
- EXISTING VMS LINE
- EXISTING STREAM
- EXISTING TREE LINE
- EXISTING OVERHEAD ELECTRIC (OH)
- EXISTING FIBER OPTIC (F)
- EXISTING DELINEATED STREAM
- EXISTING CONTOUR - MAJOR
- EXISTING CONTOUR - MINOR
- EXISTING FEMA FLOODPLAIN
- EXISTING DELINEATED WETLAND
- EXISTING TRANSMISSION TOWER
- EXISTING CULVERT
- PV NON-BUILDABLE AREAS
- PROPOSED SUBSTATION (BY OTHERS)
- PROPOSED LAYDOWN YARD AND TRUCK STAGING AREA
- FENCE NON-BUILDABLE BOUNDARY
- PROPOSED 16' SITE ACCESS ROAD
- PROPOSED LAYDOWN/TRUCK ACCESS ROAD
- PROPOSED SUBSTATION ACCESS ROAD
- PROPOSED GAME WIRE FENCE
- PROPOSED MV COLLECTION (UGP)
- PROPOSED POWER BLOCK
- PROPOSED PV ARRAY
- PROPOSED INVERTER
- PROPOSED CONTOUR - MAJOR
- PROPOSED CONTOUR - MINOR
- PROPOSED LOW WATER CROSSING
- PROPOSED PRIVATE CULVERT
- PROPOSED CULVERT (DESIGN BY COUNTY)

NOTE: PV ARRAY AND ELECTRICAL MV COLLECTION LINES ARE SHOWN FOR REFERENCE. PLEASE REFER TO ELECTRICAL DESIGN PLANS FOR CONSTRUCTION DETAILS AND LOCATIONS.

PROPOSED CUT (> 5')	
PROPOSED CUT (5' - 2.5')	
PROPOSED CUT (2.5' - 1')	
PROPOSED CUT (1' - 0.1')	
PROPOSED FILL (0.1' - 1')	
PROPOSED FILL (1' - 2.5')	
PROPOSED FILL (2.5' - 5')	
PROPOSED FILL (> 5')	

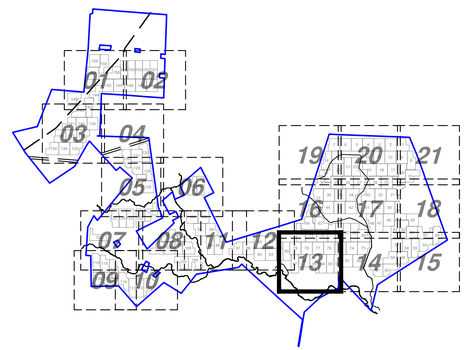

KEYMAP

FOX SQUIRREL SOLAR, LLC.
Madison County, Ohio

Rev.	Date	Description	By
A	03/21/2022	30% DESIGN SUBMITTAL	LEJ
B	05/10/2022	60% DESIGN SUBMITTAL	LEJ
C	06/27/2022	90% DESIGN SUBMITTAL	TLB

EDF renewables
15445 Innovation Dr
San Diego, CA 92128

BLATTNER ENERGY
392 Co. Rd. 50,
Avon, MN 56310

OHIO811 Before You Dig

N W E S

0 100 200 400

NAD 83 Ohio State Planes, South Zone, US Foot

THIS DRAWING IS PRELIMINARY AND IS NOT TO BE USED FOR CONSTRUCTION. FOR REVIEW PURPOSES ONLY.

Ulteig
3350 38th Avenue South
Fargo, North Dakota 58104
Phone: 701.280.8500
Fax: 701.237.3191
www.ulteig.com

Project Number: 21.00649
Design By: C. SMAALADEN
Drawn By: K. GUNDERSON
Approved By: L. JORDAHL

SITE GRADING PLAN 13

REVISION: C

DRAWING: FSSP-SG0-C-GRD3-P013

G:\2021\21.00649\Drawings\PV Plant\30 Civil\01 - Drawings\01 - Plan Set Drawings\21.00649_Fox Squirrel_GRD.dwg GRD3-P013

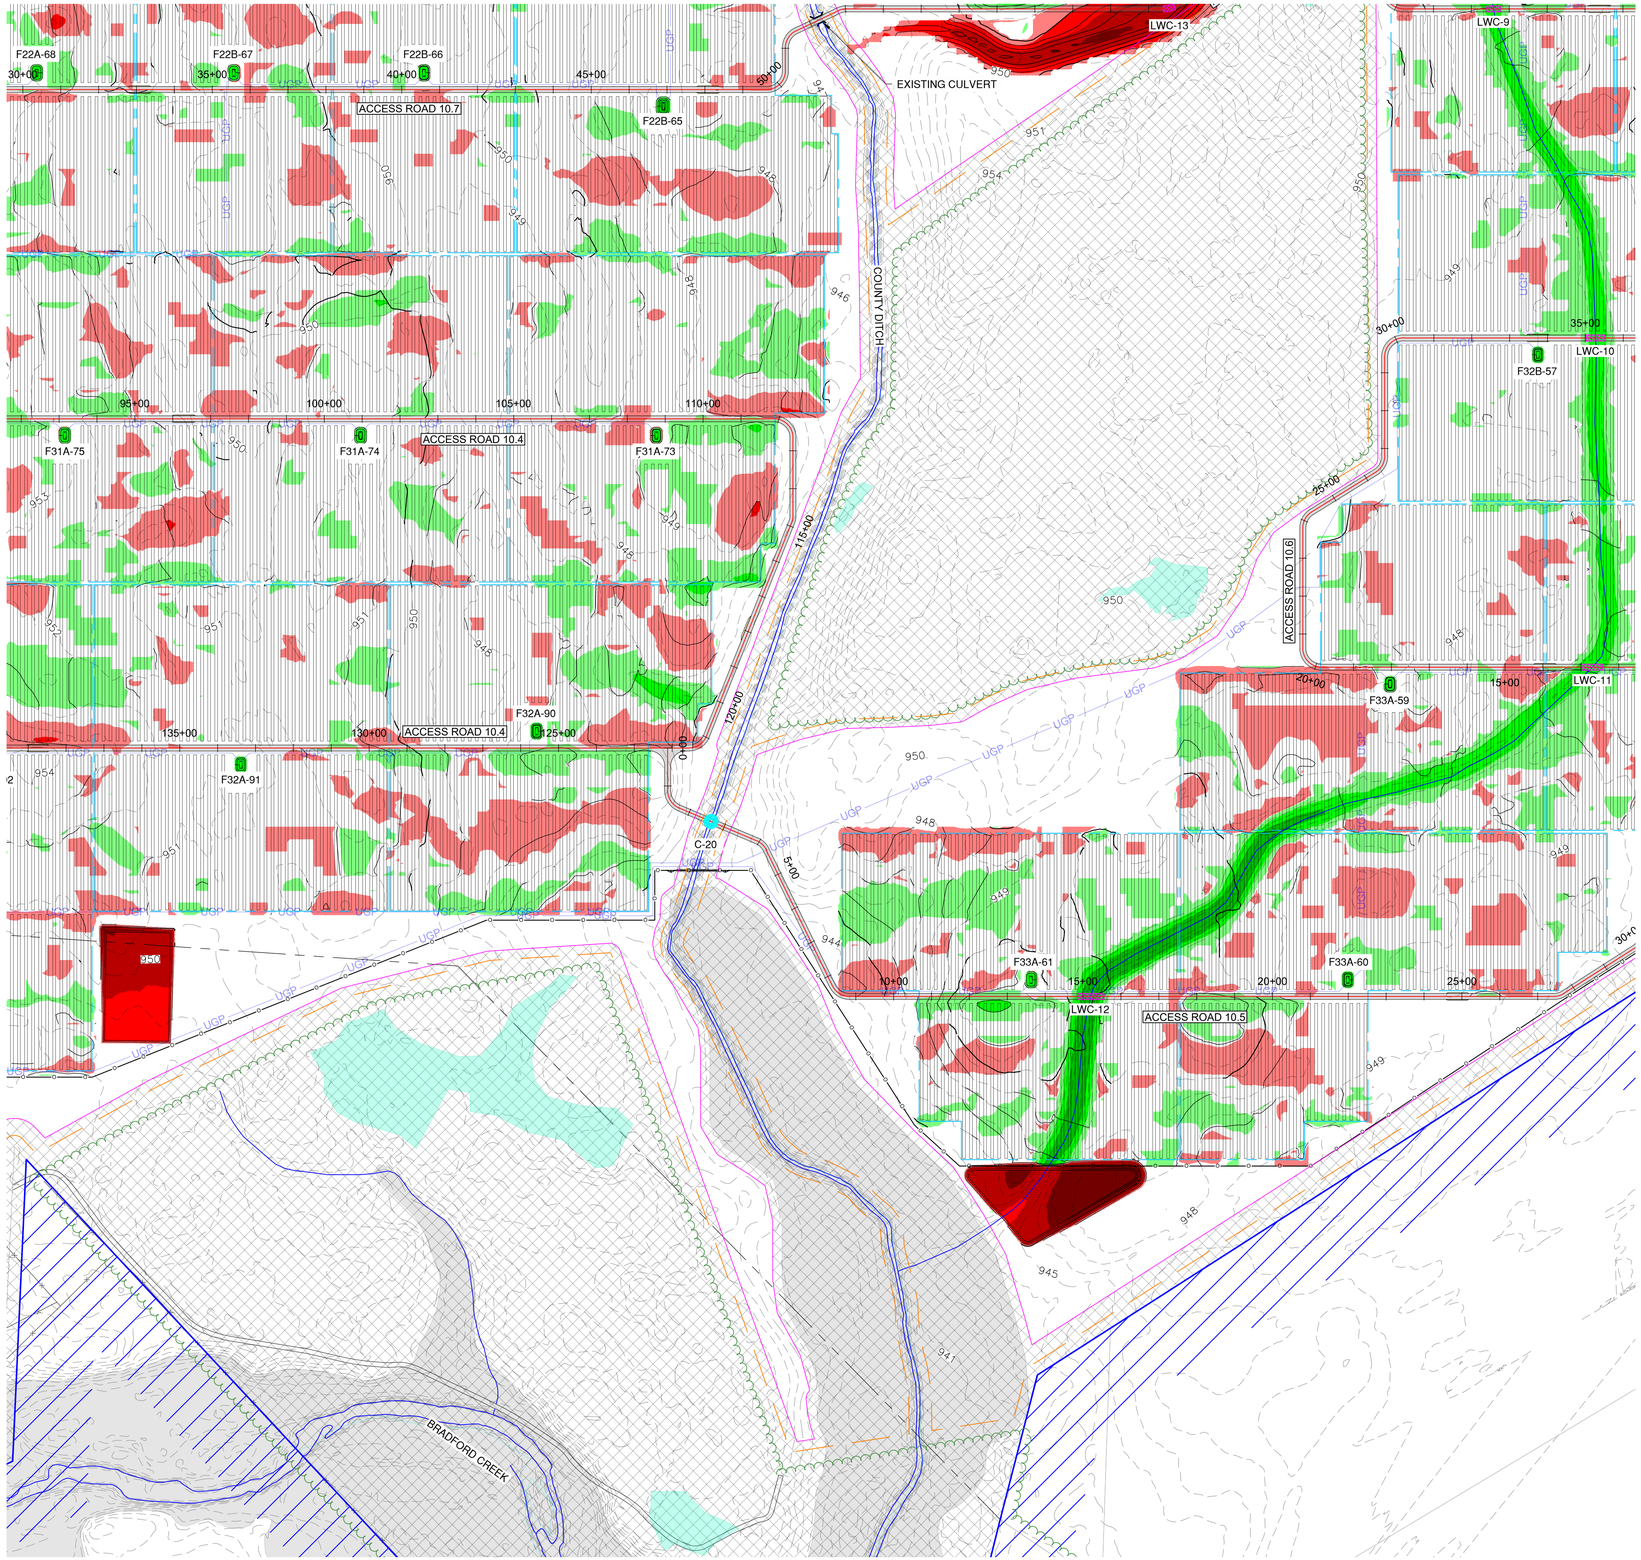

LEGEND

- PROJECT BOUNDARY
- EXISTING RIGHT OF WAY
- EXISTING PROPERTY BOUNDARY
- EXISTING EASEMENT
- EXISTING VMS LINE
- EXISTING STREAM
- EXISTING TREE LINE
- EXISTING OVERHEAD ELECTRIC
- EXISTING FIBER OPTIC
- EXISTING DELINEATED STREAM
- EXISTING CONTOUR - MAJOR
- EXISTING CONTOUR - MINOR
- EXISTING FEMA FLOODPLAIN
- EXISTING DELINEATED WETLAND
- EXISTING TRANSMISSION TOWER
- EXISTING CULVERT
- PV NON-BUILDABLE AREAS
- PROPOSED SUBSTATION (BY OTHERS)
- PROPOSED LAYDOWN YARD AND TRUCK STAGING AREA
- FENCE NON-BUILDABLE BOUNDARY
- PROPOSED 16' SITE ACCESS ROAD
- PROPOSED LAYDOWN/TRUCK ACCESS ROAD
- PROPOSED SUBSTATION ACCESS ROAD
- PROPOSED GAME WIRE FENCE
- PROPOSED MV COLLECTION
- PROPOSED POWER BLOCK
- PROPOSED PV ARRAY
- PROPOSED INVERTER
- PROPOSED CONTOUR - MAJOR
- PROPOSED CONTOUR - MINOR
- PROPOSED LOW WATER CROSSING
- PROPOSED PRIVATE CULVERT
- PROPOSED CULVERT (DESIGN BY COUNTY)

NOTE: PV ARRAY AND ELECTRICAL MV COLLECTION LINES ARE SHOWN FOR REFERENCE. PLEASE REFER TO ELECTRICAL DESIGN PLANS FOR CONSTRUCTION DETAILS AND LOCATIONS.

PROPOSED CUT (> 5')	
PROPOSED CUT (5' - 2.5')	
PROPOSED CUT (2.5' - 1')	
PROPOSED CUT (1' - 0.1')	
PROPOSED FILL (0.1' - 1')	
PROPOSED FILL (1' - 2.5')	
PROPOSED FILL (2.5' - 5')	
PROPOSED FILL (> 5')	

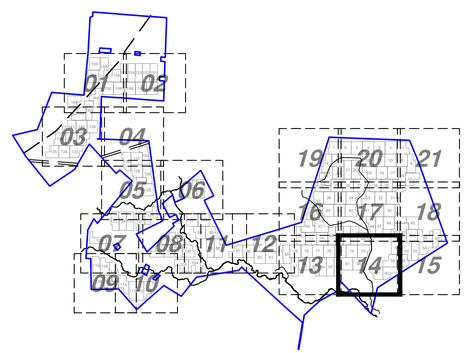

KEYMAP

FOX SQUIRREL SOLAR, LLC.

Madison County, Ohio

Rev.	Date	Description	By
A	03/21/2022	30% DESIGN SUBMITTAL	LEJ
B	05/10/2022	60% DESIGN SUBMITTAL	LEJ
C	06/27/2022	90% DESIGN SUBMITTAL	TLB

EDF renewables
15445 Innovation Dr
San Diego, CA 92128

BLATTNER ENERGY
392 Co. Rd. 50,
Avon, MN 56310

OHIO811 Before You Dig

N W E S

0 100 200 400

NAD 83 Ohio State Planes, South Zone, US Foot

THIS DRAWING IS PRELIMINARY AND IS NOT TO BE USED FOR CONSTRUCTION. FOR REVIEW PURPOSES ONLY.

Ulteig
3350 38th Avenue South
Fargo, North Dakota 58104
Phone: 701.280.8500
Fax: 701.237.3191
www.ulteig.com

Project Number: 21.00649
Design By: C. SMAALADEN
Drawn By: K. GUNDERSON
Approved By: L. JORDAHL

SITE GRADING PLAN 14

REVISION: C

DRAWING: FSSP-SG0-C-GRD3-P014

G:\2021\21.00649\Drawings\PV Plant\30 Civil\01 - Drawings\01 - Plan Set Drawings\21.00649_Fox Squirrel_GRD.dwg GRD3-P014

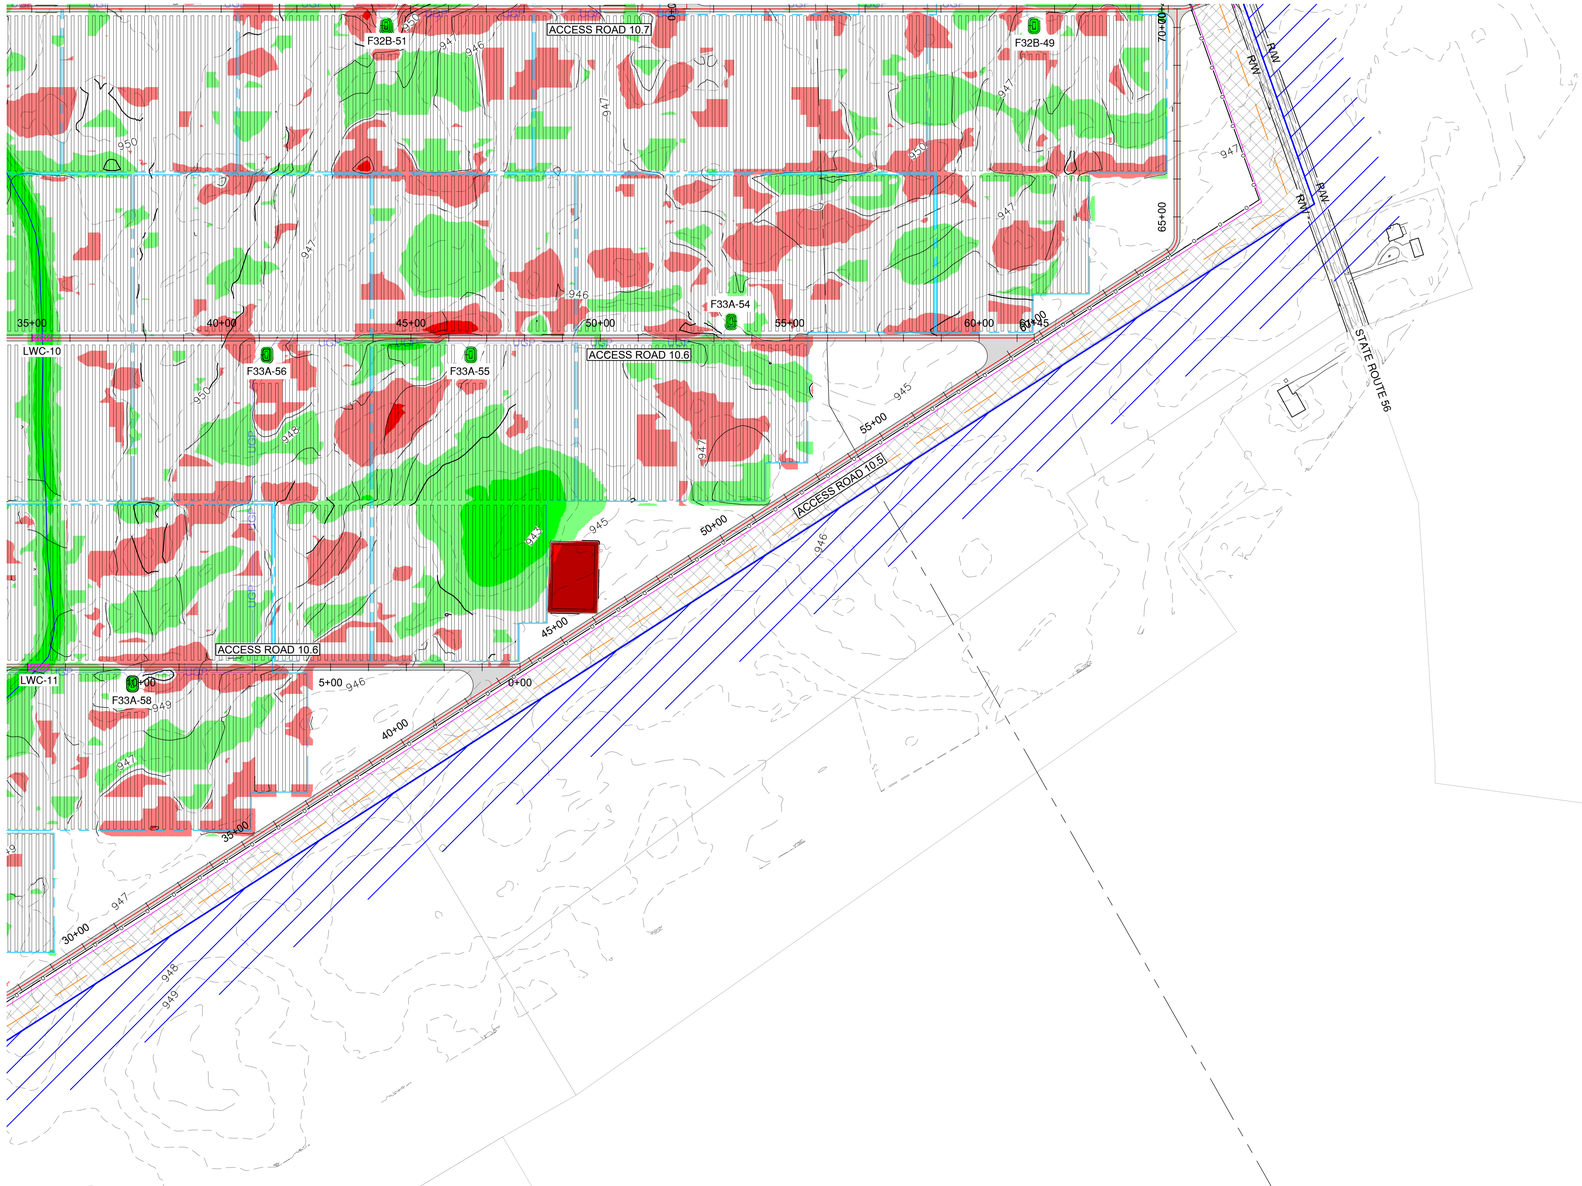

LEGEND

- PROJECT BOUNDARY
- EXISTING RIGHT OF WAY (R/W)
- EXISTING PROPERTY BOUNDARY
- EXISTING EASEMENT
- EXISTING VMS LINE
- EXISTING STREAM
- EXISTING TREE LINE
- EXISTING OVERHEAD ELECTRIC (OH)
- EXISTING FIBER OPTIC (F)
- EXISTING DELINEATED STREAM
- EXISTING CONTOUR - MAJOR
- EXISTING CONTOUR - MINOR
- EXISTING FEMA FLOODPLAIN
- EXISTING DELINEATED WETLAND
- EXISTING TRANSMISSION TOWER
- EXISTING CULVERT
- PV NON-BUILDABLE AREAS
- PROPOSED SUBSTATION (BY OTHERS)
- PROPOSED LAYDOWN YARD AND TRUCK STAGING AREA
- FENCE NON-BUILDABLE BOUNDARY
- PROPOSED 16' SITE ACCESS ROAD
- PROPOSED LAYDOWN/TRUCK ACCESS ROAD
- PROPOSED SUBSTATION ACCESS ROAD
- PROPOSED GAME WIRE FENCE (O)
- PROPOSED MV COLLECTION (UGP)
- PROPOSED POWER BLOCK
- PROPOSED PV ARRAY
- PROPOSED INVERTER
- PROPOSED CONTOUR - MAJOR
- PROPOSED CONTOUR - MINOR
- PROPOSED LOW WATER CROSSING
- PROPOSED PRIVATE CULVERT
- PROPOSED CULVERT (DESIGN BY COUNTY)

NOTE: PV ARRAY AND ELECTRICAL MV COLLECTION LINES ARE SHOWN FOR REFERENCE. PLEASE REFER TO ELECTRICAL DESIGN PLANS FOR CONSTRUCTION DETAILS AND LOCATIONS.

PROPOSED CUT (> 5')	
PROPOSED CUT (5' - 2.5')	
PROPOSED CUT (2.5' - 1')	
PROPOSED CUT (1' - 0.1')	
PROPOSED FILL (0.1' - 1')	
PROPOSED FILL (1' - 2.5')	
PROPOSED FILL (2.5' - 5')	
PROPOSED FILL (> 5')	

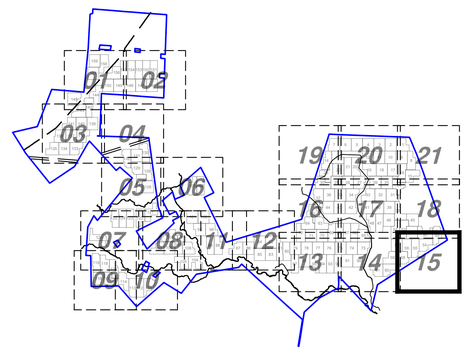

KEYMAP

FOX SQUIRREL SOLAR, LLC.

Madison County, Ohio

Rev.	Date	Description	By
A	03/21/2022	30% DESIGN SUBMITTAL	LEJ
B	05/10/2022	60% DESIGN SUBMITTAL	LEJ
C	06/27/2022	90% DESIGN SUBMITTAL	TLB

EDF renewables
15445 Innovation Dr
San Diego, CA 92128

BLATTNER ENERGY
392 Co. Rd. 50,
Avon, MN 56310

OHIO811 Before You Dig

N W E S

0 100 200 400

NAD 83 Ohio State Planes, South Zone, US Foot

THIS DRAWING IS PRELIMINARY AND IS NOT TO BE USED FOR CONSTRUCTION. FOR REVIEW PURPOSES ONLY.

Ulteig
3350 38th Avenue South
Fargo, North Dakota 58104
Phone: 701.280.8500
Fax: 701.237.3191
www.ulteig.com

Project Number: 21.00649
Design By: C. SMAALADEN
Drawn By: K. GUNDERSON
Approved By: L. JORDAHL

SITE GRADING PLAN 15

REVISION: C

DRAWING: FSSP-SG0-C-GRD3-P015

G:\2021\21.00649\Drawings\PV Plant\30 Civil\01 - Drawings\01 - Plan Set Drawings\21.00649_Fox Squirrel_GRD.dwg GRD3-P015

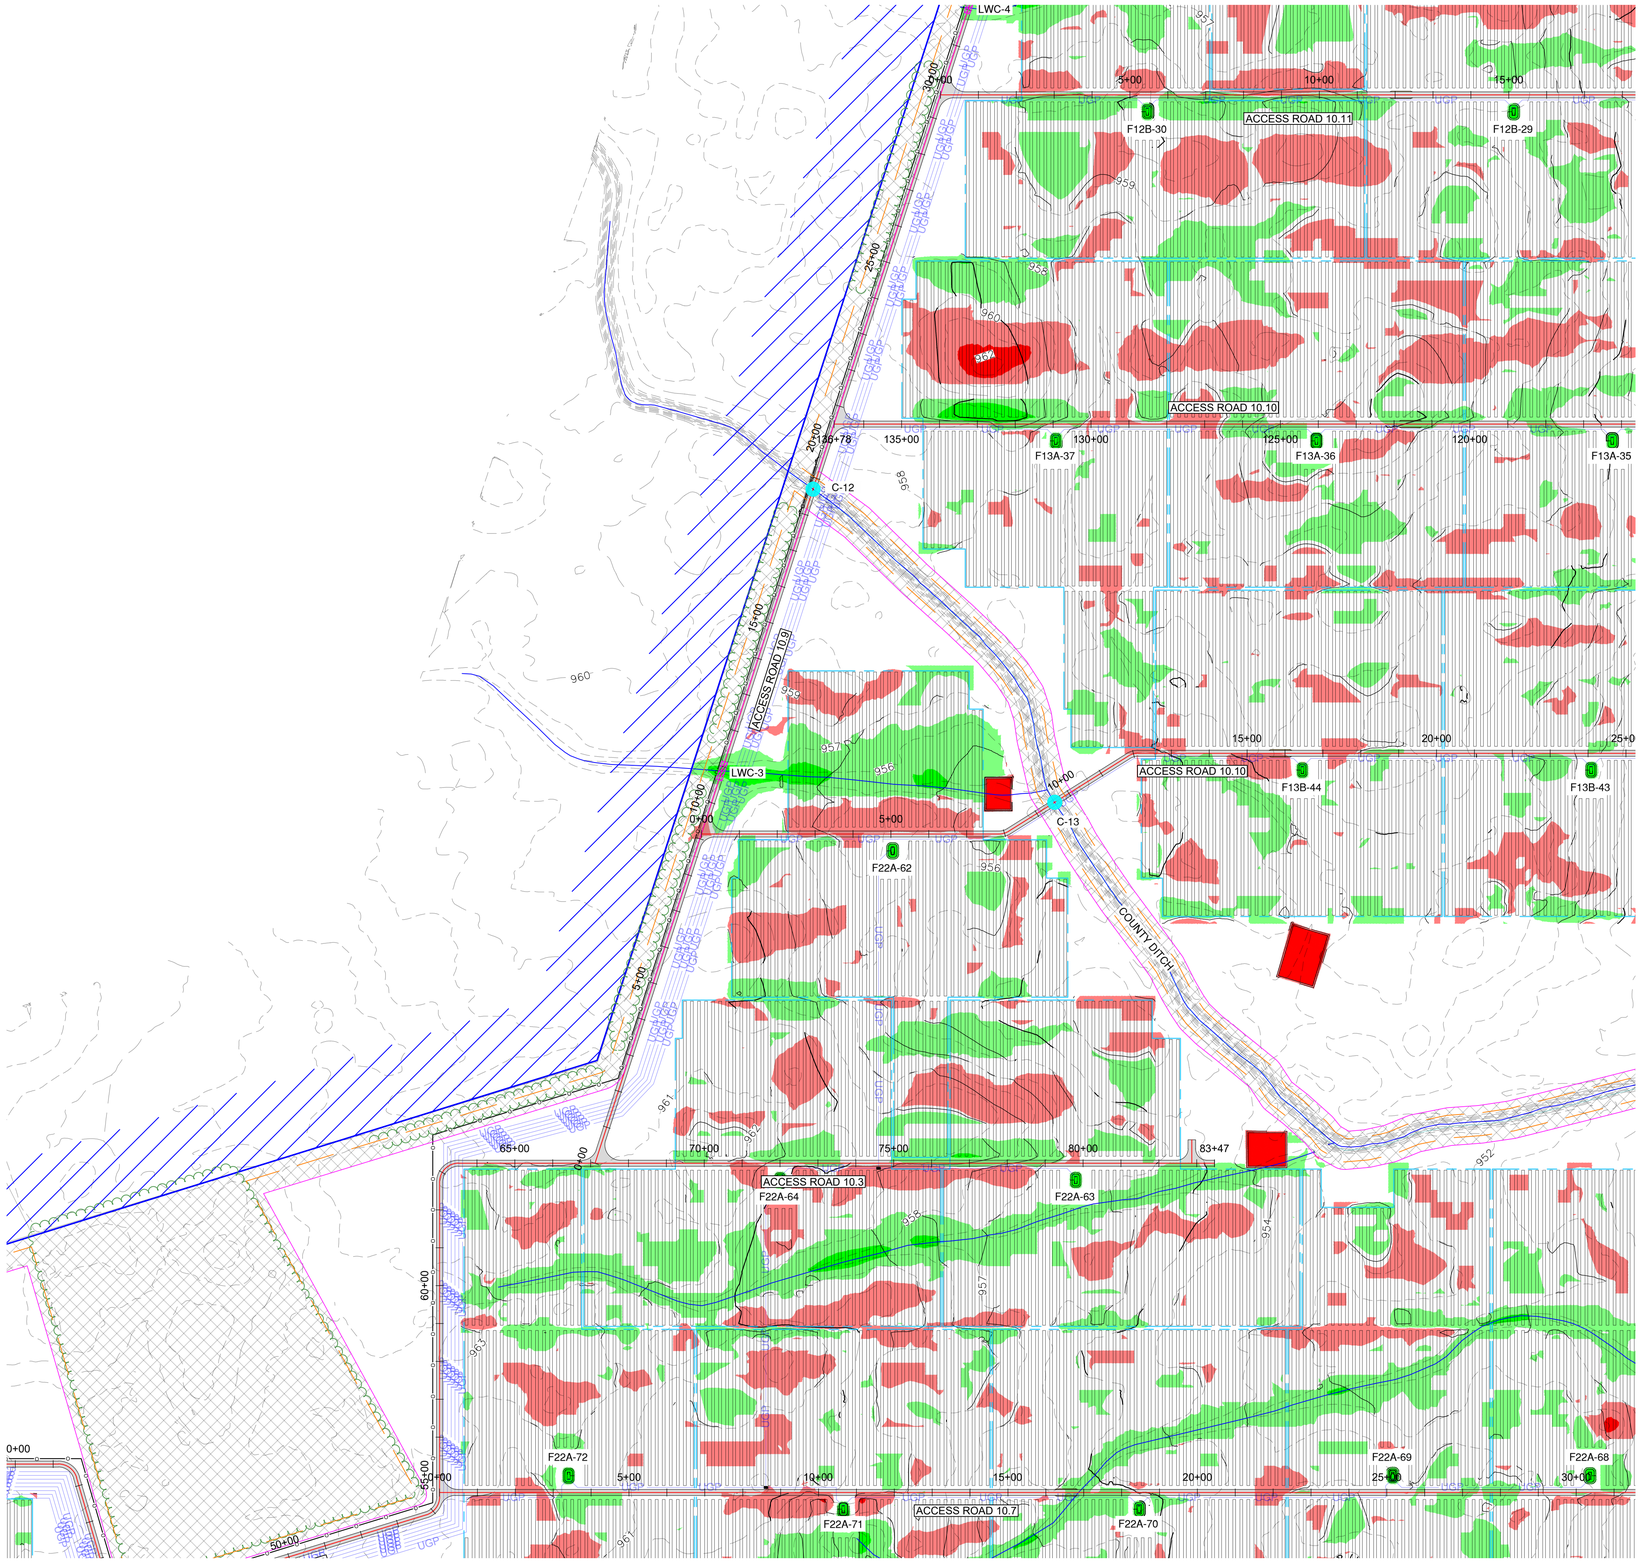

LEGEND

- PROJECT BOUNDARY
- EXISTING RIGHT OF WAY
- EXISTING PROPERTY BOUNDARY
- EXISTING EASEMENT
- EXISTING VMS LINE
- EXISTING STREAM
- EXISTING TREE LINE
- EXISTING OVERHEAD ELECTRIC
- EXISTING FIBER OPTIC
- EXISTING DELINEATED STREAM
- EXISTING CONTOUR - MAJOR
- EXISTING CONTOUR - MINOR
- EXISTING FEMA FLOODPLAIN
- EXISTING DELINEATED WETLAND
- EXISTING TRANSMISSION TOWER
- EXISTING CULVERT
- PV NON-BUILDABLE AREAS
- PROPOSED SUBSTATION (BY OTHERS)
- PROPOSED LAYDOWN YARD AND TRUCK STAGING AREA
- FENCE NON-BUILDABLE BOUNDARY
- PROPOSED 16' SITE ACCESS ROAD
- PROPOSED LAYDOWN/TRUCK ACCESS ROAD
- PROPOSED SUBSTATION ACCESS ROAD
- PROPOSED GAME WIRE FENCE
- PROPOSED MV COLLECTION
- PROPOSED POWER BLOCK
- PROPOSED PV ARRAY
- PROPOSED INVERTER
- PROPOSED CONTOUR - MAJOR
- PROPOSED CONTOUR - MINOR
- PROPOSED LOW WATER CROSSING
- PROPOSED PRIVATE CULVERT
- PROPOSED CULVERT (DESIGN BY COUNTY)

NOTE: PV ARRAY AND ELECTRICAL MV COLLECTION LINES ARE SHOWN FOR REFERENCE. PLEASE REFER TO ELECTRICAL DESIGN PLANS FOR CONSTRUCTION DETAILS AND LOCATIONS.

PROPOSED CUT (> 5')	
PROPOSED CUT (5' - 2.5')	
PROPOSED CUT (2.5' - 1')	
PROPOSED CUT (1' - 0.1')	
PROPOSED FILL (0.1' - 1')	
PROPOSED FILL (1' - 2.5')	
PROPOSED FILL (2.5' - 5')	
PROPOSED FILL (> 5')	

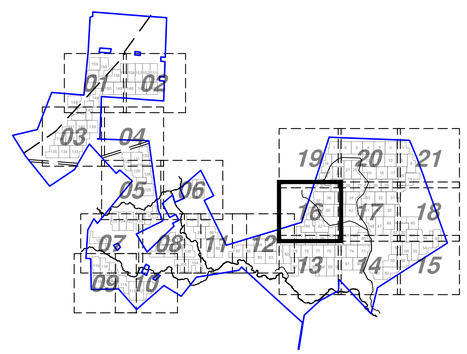

KEYMAP

N
W E
S

0 100 200 400

NAD 83 Ohio State Planes, South Zone, US Foot

FOX SQUIRREL SOLAR, LLC.

Madison County, Ohio

Rev.	Date	Description	By
A	03/21/2022	30% DESIGN SUBMITTAL	LEJ
B	05/10/2022	60% DESIGN SUBMITTAL	LEJ
C	06/27/2022	90% DESIGN SUBMITTAL	TLB

eDF renewables
15445 Innovation Dr
San Diego, CA 92128

BLATTNER ENERGY
392 Co. Rd. 50,
Avon, MN 56310

OHIO811 Before You Dig

THIS DRAWING IS PRELIMINARY AND IS NOT TO BE USED FOR CONSTRUCTION. FOR REVIEW PURPOSES ONLY.

Ulteig
3350 38th Avenue South
Fargo, North Dakota 58104
Phone: 701.280.8500
Fax: 701.237.3191
www.ulteig.com

Project Number: 21.00649
Design By: C. SMAALADEN
Drawn By: K. GUNDERSON
Approved By: L. JORDAHL

SITE GRADING PLAN 16

REVISION:
C

DRAWING:
FSSP-SG0-C-GRD3-P016

G:\2021\21.00649\Drawings\PV Plant\30 Civil\01 - Drawings\01 - Plan Set Drawings\21.00649_Fox Squirrel_GRD.dwg GRD3-P016

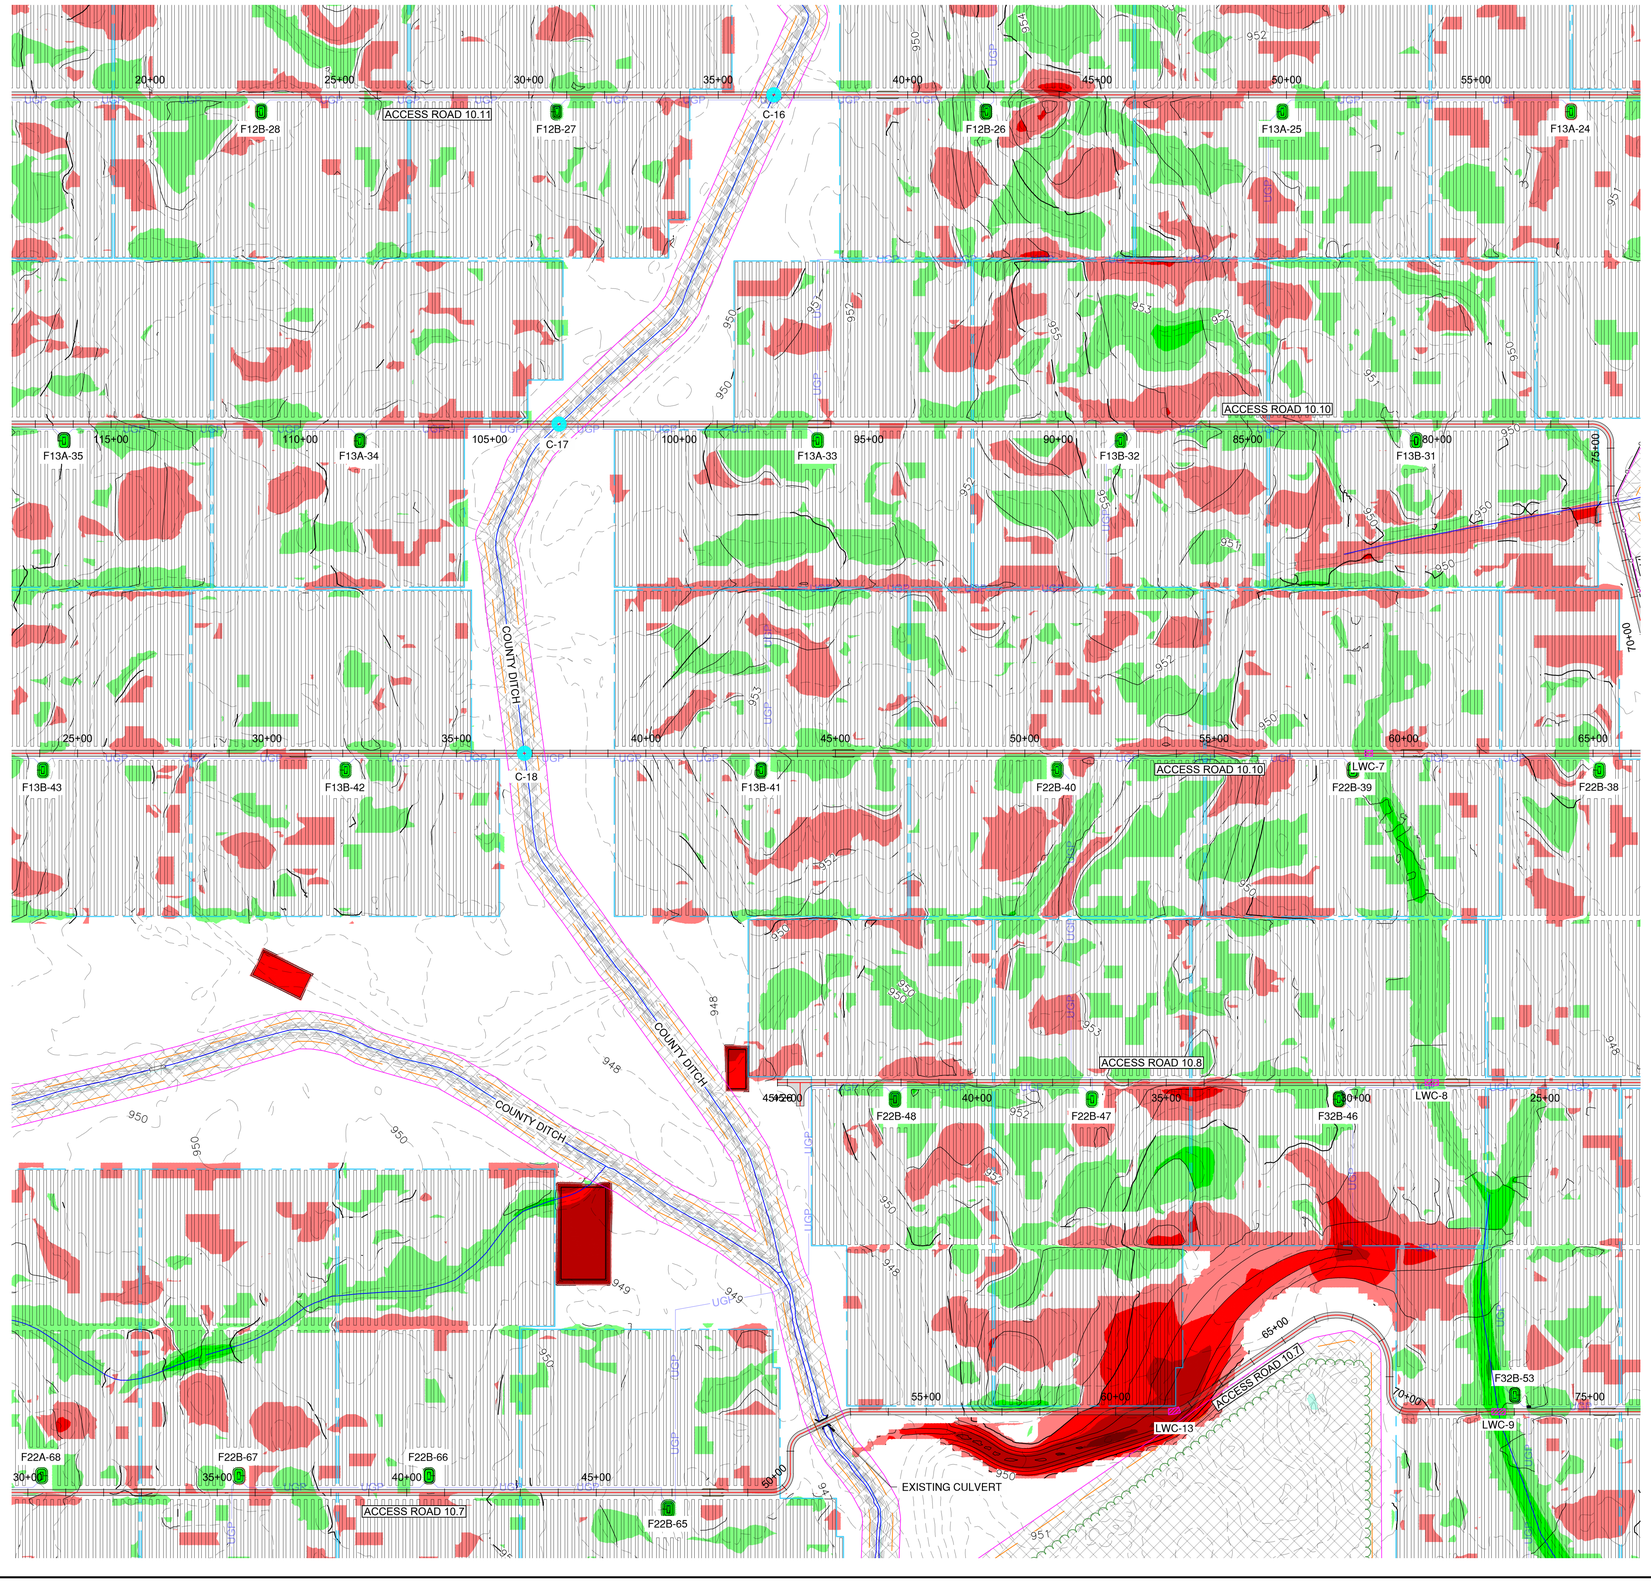

LEGEND

- PROJECT BOUNDARY
- EXISTING RIGHT OF WAY (R/W)
- EXISTING PROPERTY BOUNDARY
- EXISTING EASEMENT
- EXISTING VMS LINE
- EXISTING STREAM
- EXISTING TREE LINE
- EXISTING OVERHEAD ELECTRIC (OH)
- EXISTING FIBER OPTIC (F)
- EXISTING DELINEATED STREAM
- EXISTING CONTOUR - MAJOR
- EXISTING CONTOUR - MINOR
- EXISTING FEMA FLOODPLAIN
- EXISTING DELINEATED WETLAND
- EXISTING TRANSMISSION TOWER
- EXISTING CULVERT
- PV NON-BUILDABLE AREAS
- PROPOSED SUBSTATION (BY OTHERS)
- PROPOSED LAYDOWN YARD AND TRUCK STAGING AREA
- FENCE NON-BUILDABLE BOUNDARY
- PROPOSED 16' SITE ACCESS ROAD
- PROPOSED LAYDOWN/TRUCK ACCESS ROAD
- PROPOSED SUBSTATION ACCESS ROAD
- PROPOSED GAME WIRE FENCE
- PROPOSED MV COLLECTION (UGP)
- PROPOSED POWER BLOCK
- PROPOSED PV ARRAY
- PROPOSED INVERTER
- PROPOSED CONTOUR - MAJOR
- PROPOSED CONTOUR - MINOR
- PROPOSED LOW WATER CROSSING
- PROPOSED PRIVATE CULVERT
- PROPOSED CULVERT (DESIGN BY COUNTY)

NOTE: PV ARRAY AND ELECTRICAL MV COLLECTION LINES ARE SHOWN FOR REFERENCE. PLEASE REFER TO ELECTRICAL DESIGN PLANS FOR CONSTRUCTION DETAILS AND LOCATIONS.

PROPOSED CUT (> 5')	
PROPOSED CUT (5' - 2.5')	
PROPOSED CUT (2.5' - 1')	
PROPOSED CUT (1' - 0.1')	
PROPOSED FILL (0.1' - 1')	
PROPOSED FILL (1' - 2.5')	
PROPOSED FILL (2.5' - 5')	
PROPOSED FILL (> 5')	

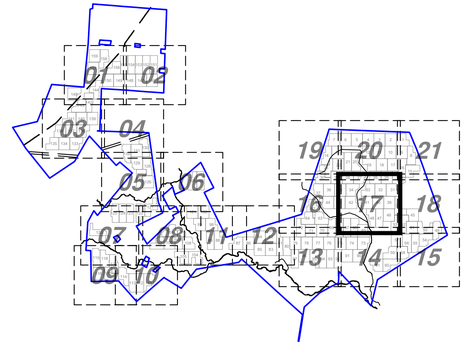

KEYMAP

N
W E
S

0 100 200 400

NAD 83 Ohio State Planes, South Zone, US Foot

FOX SQUIRREL SOLAR, LLC.

Madison County, Ohio

Rev.	Date	Description	By
A	03/21/2022	30% DESIGN SUBMITTAL	LEJ
B	05/10/2022	60% DESIGN SUBMITTAL	LEJ
C	06/27/2022	90% DESIGN SUBMITTAL	TLB

EDF renewables
15445 Innovation Dr
San Diego, CA 92128

BLATTNER ENERGY
392 Co. Rd. 50,
Avon, MN 56310

OHIO811 Before You Dig

THIS DRAWING IS PRELIMINARY AND IS NOT TO BE USED FOR CONSTRUCTION. FOR REVIEW PURPOSES ONLY.

Ulteig
3350 38th Avenue South
Fargo, North Dakota 58104
Phone: 701.280.8500
Fax: 701.237.3191
www.ulteig.com

Project Number: 21.00649
Design By: C. SMAALADEN
Drawn By: K. GUNDERSON
Approved By: L. JORDAHL

SITE GRADING PLAN 17

REVISION: C

DRAWING: FSSP-SG0-C-GRD3-P017

G:\2021\21.00649\Drawings\PV Plant\30 Civil\01 - Drawings\01 - Plan Set Drawings\21.00649_Fox Squirrel_GRD.dwg GRD3-P017

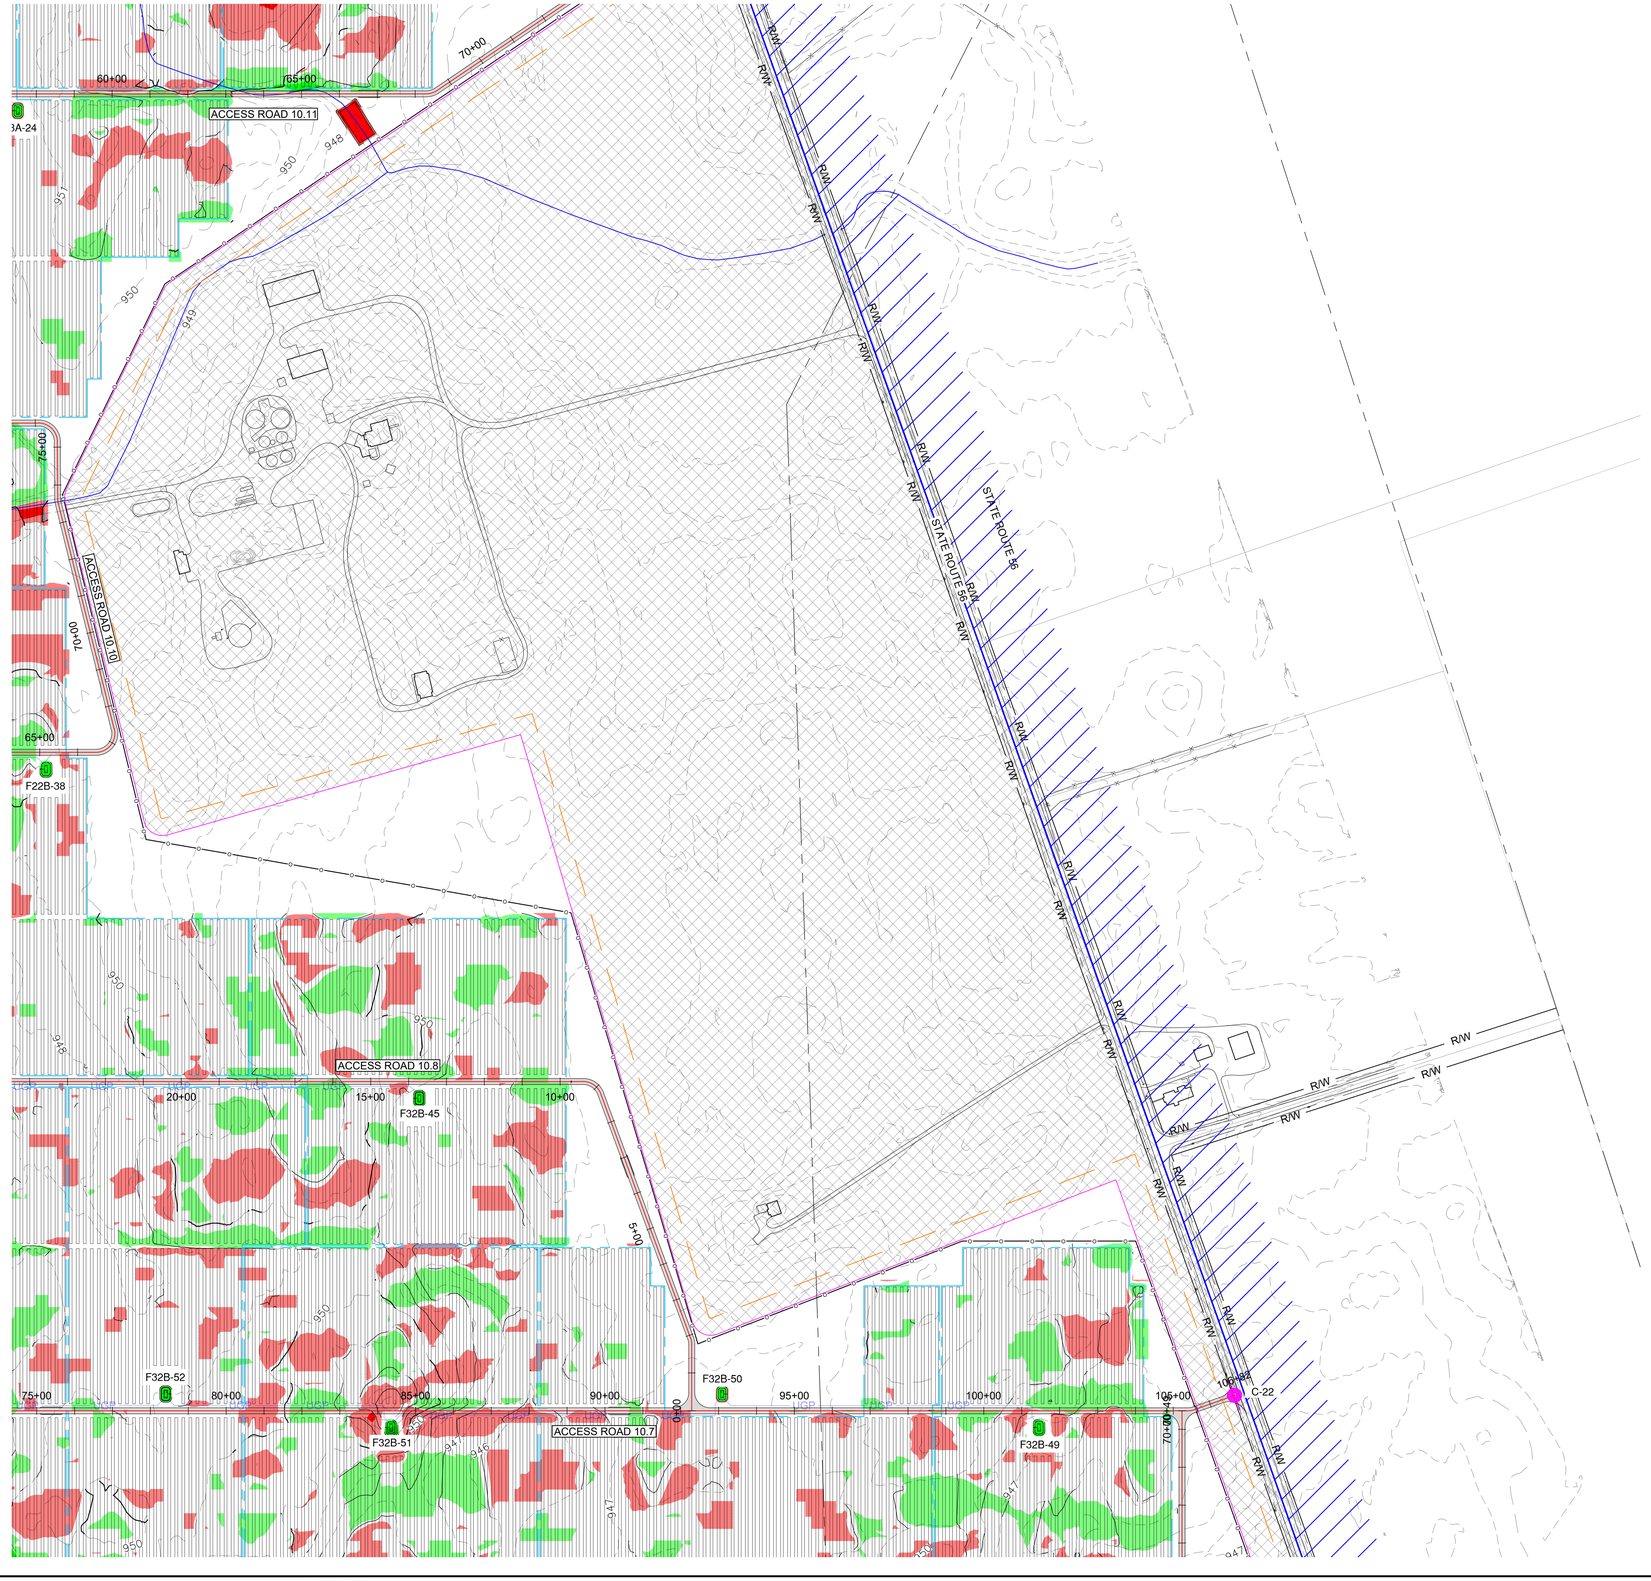

LEGEND

- PROJECT BOUNDARY
- EXISTING RIGHT OF WAY
- EXISTING PROPERTY BOUNDARY
- EXISTING EASEMENT
- EXISTING VMS LINE
- EXISTING STREAM
- EXISTING TREE LINE
- EXISTING OVERHEAD ELECTRIC
- EXISTING FIBER OPTIC
- EXISTING DELINEATED STREAM
- EXISTING CONTOUR - MAJOR
- EXISTING CONTOUR - MINOR
- EXISTING FEMA FLOODPLAIN
- EXISTING DELINEATED WETLAND
- EXISTING TRANSMISSION TOWER
- EXISTING CULVERT
- PV NON-BUILDABLE AREAS
- PROPOSED SUBSTATION (BY OTHERS)
- PROPOSED LAYDOWN YARD AND TRUCK STAGING AREA
- FENCE NON-BUILDABLE BOUNDARY
- PROPOSED 16' SITE ACCESS ROAD
- PROPOSED LAYDOWN/TRUCK ACCESS ROAD
- PROPOSED SUBSTATION ACCESS ROAD
- PROPOSED GAME WIRE FENCE
- PROPOSED MV COLLECTION
- PROPOSED POWER BLOCK
- PROPOSED PV ARRAY
- PROPOSED INVERTER
- PROPOSED CONTOUR - MAJOR
- PROPOSED CONTOUR - MINOR
- PROPOSED LOW WATER CROSSING
- PROPOSED PRIVATE CULVERT
- PROPOSED CULVERT (DESIGN BY COUNTY)

NOTE: PV ARRAY AND ELECTRICAL MV COLLECTION LINES ARE SHOWN FOR REFERENCE. PLEASE REFER TO ELECTRICAL DESIGN PLANS FOR CONSTRUCTION DETAILS AND LOCATIONS.

PROPOSED CUT (> 5')	
PROPOSED CUT (5' - 2.5')	
PROPOSED CUT (2.5' - 1')	
PROPOSED CUT (1' - 0.1')	
PROPOSED FILL (0.1' - 1')	
PROPOSED FILL (1' - 2.5')	
PROPOSED FILL (2.5' - 5')	
PROPOSED FILL (> 5')	

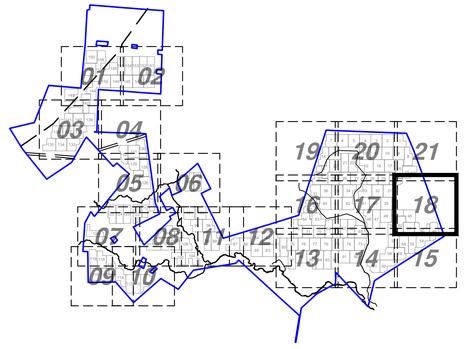

KEYMAP

FOX SQUIRREL SOLAR, LLC.

Madison County, Ohio

Rev.	Date	Description	By
A	03/21/2022	30% DESIGN SUBMITTAL	LEJ
B	05/10/2022	60% DESIGN SUBMITTAL	LEJ
C	06/27/2022	90% DESIGN SUBMITTAL	TLB

EDF renewables
15445 Innovation Dr
San Diego, CA 92128

BLATTNER ENERGY
392 Co. Rd. 50,
Avon, MN 56310

OHIO811 Before You Dig

N W E S

0 100 200 400

NAD 83 Ohio State Planes, South Zone, US Foot

THIS DRAWING IS PRELIMINARY AND IS NOT TO BE USED FOR CONSTRUCTION. FOR REVIEW PURPOSES ONLY.

Ulteig
3350 38th Avenue South
Fargo, North Dakota 58104
Phone: 701.280.8500
Fax: 701.237.3191
www.ulteig.com

Project Number: 21.00649
Design By: C. SMAALADEN
Drawn By: K. GUNDERSON
Approved By: L. JORDAHL

SITE GRADING PLAN 18

REVISION:
C

DRAWING:
FSSP-SG0-C-GRD3-P018

G:\2021\21.00649\Drawings\PV Plant\30 Civil\01 - Drawings\01 - Plan Set Drawings\21.00649_Fox Squirrel_GRD.dwg GRD3-P018

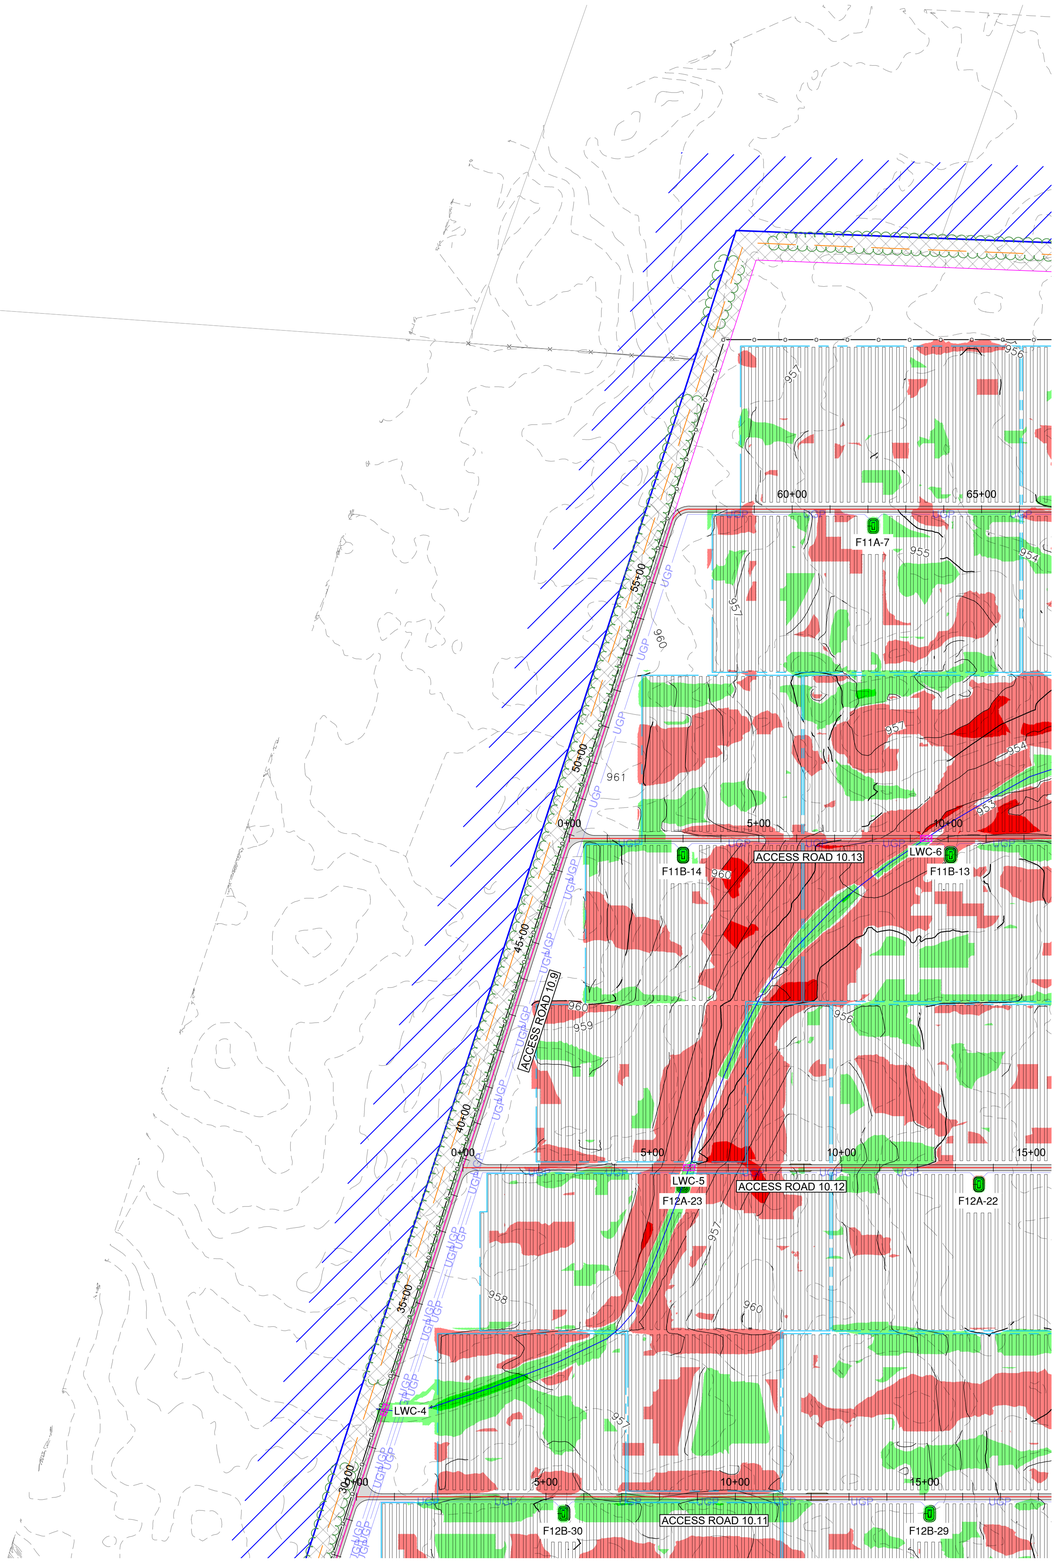

LEGEND

- PROJECT BOUNDARY
- EXISTING RIGHT OF WAY (R/W)
- EXISTING PROPERTY BOUNDARY
- EXISTING EASEMENT
- EXISTING VMS LINE
- EXISTING STREAM
- EXISTING TREE LINE
- EXISTING OVERHEAD ELECTRIC (OH)
- EXISTING FIBER OPTIC (F)
- EXISTING DELINEATED STREAM
- EXISTING CONTOUR - MAJOR
- EXISTING CONTOUR - MINOR
- EXISTING FEMA FLOODPLAIN
- EXISTING DELINEATED WETLAND
- EXISTING TRANSMISSION TOWER
- EXISTING CULVERT
- PV NON-BUILDABLE AREAS
- PROPOSED SUBSTATION (BY OTHERS)
- PROPOSED LAYDOWN YARD AND TRUCK STAGING AREA
- FENCE NON-BUILDABLE BOUNDARY
- PROPOSED 16' SITE ACCESS ROAD
- PROPOSED LAYDOWN/TRUCK ACCESS ROAD
- PROPOSED SUBSTATION ACCESS ROAD
- PROPOSED GAME WIRE FENCE (O)
- PROPOSED MV COLLECTION (UGP)
- PROPOSED POWER BLOCK
- PROPOSED PV ARRAY
- PROPOSED INVERTER
- PROPOSED CONTOUR - MAJOR
- PROPOSED CONTOUR - MINOR
- PROPOSED LOW WATER CROSSING
- PROPOSED PRIVATE CULVERT
- PROPOSED CULVERT (DESIGN BY COUNTY)

NOTE: PV ARRAY AND ELECTRICAL MV COLLECTION LINES ARE SHOWN FOR REFERENCE. PLEASE REFER TO ELECTRICAL DESIGN PLANS FOR CONSTRUCTION DETAILS AND LOCATIONS.

PROPOSED CUT (> 5')	
PROPOSED CUT (5' - 2.5')	
PROPOSED CUT (2.5' - 1')	
PROPOSED CUT (1' - 0.1')	
PROPOSED FILL (0.1' - 1')	
PROPOSED FILL (1' - 2.5')	
PROPOSED FILL (2.5' - 5')	
PROPOSED FILL (> 5')	

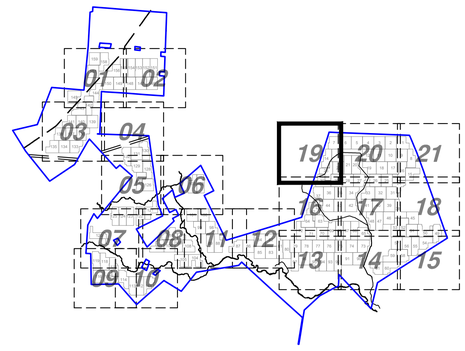

KEYMAP

FOX SQUIRREL SOLAR, LLC.

Madison County, Ohio

Rev.	Date	Description	By
A	03/21/2022	30% DESIGN SUBMITTAL	LEJ
B	05/10/2022	60% DESIGN SUBMITTAL	LEJ
C	06/27/2022	90% DESIGN SUBMITTAL	TLB

EDF renewables
15445 Innovation Dr
San Diego, CA 92128

BLATTNER ENERGY
392 Co. Rd. 50,
Avon, MN 56310

OHIO811 Before You Dig

N W E S

0 100 200 400

NAD 83 Ohio State Planes, South Zone, US Foot

THIS DRAWING IS PRELIMINARY AND IS NOT TO BE USED FOR CONSTRUCTION. FOR REVIEW PURPOSES ONLY.

Ulteig
3350 38th Avenue South
Fargo, North Dakota 58104
Phone: 701.280.8500
Fax: 701.237.3191
www.ulteig.com

Project Number: 21.00649
Design By: C. SMAALADEN
Drawn By: K. GUNDERSON
Approved By: L. JORDAHL

SITE GRADING PLAN 19

REVISION: C

DRAWING: FSSP-SG0-C-GRD3-P019

G:\2021\21.00649\Drawings\PV Plant\30 Civil\01 - Drawings\01 - Plan Set Drawings\21.00649_Fox Squirrel_GRD.dwg GRD3-P019

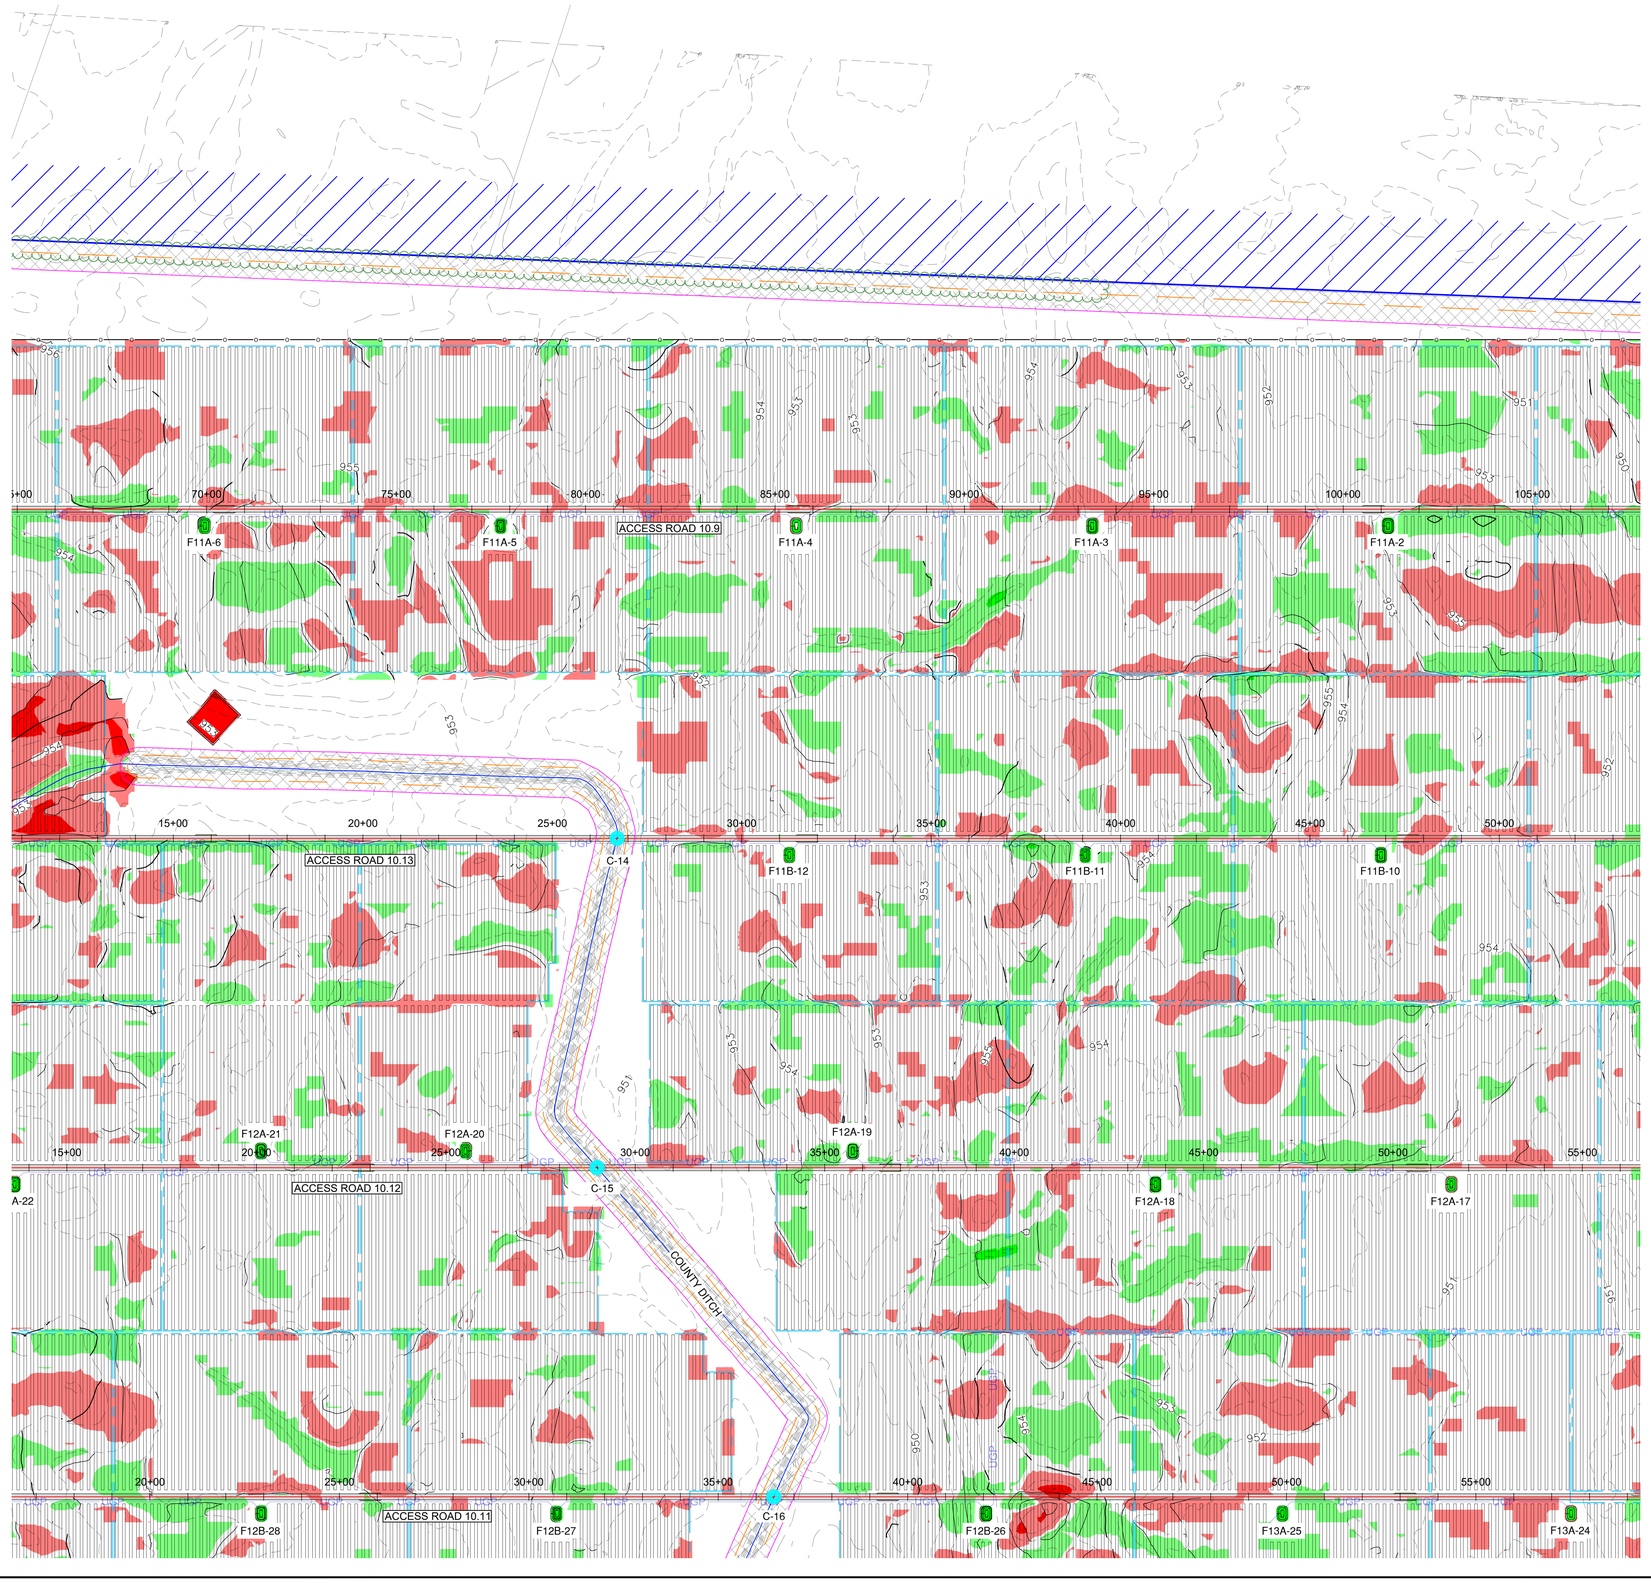

LEGEND

- PROJECT BOUNDARY
- EXISTING RIGHT OF WAY
- EXISTING PROPERTY BOUNDARY
- EXISTING EASEMENT
- EXISTING VMS LINE
- EXISTING STREAM
- EXISTING TREE LINE
- EXISTING OVERHEAD ELECTRIC
- EXISTING FIBER OPTIC
- EXISTING DELINEATED STREAM
- EXISTING CONTOUR - MAJOR
- EXISTING CONTOUR - MINOR
- EXISTING FEMA FLOODPLAIN
- EXISTING DELINEATED WETLAND
- EXISTING TRANSMISSION TOWER
- EXISTING CULVERT
- PV NON-BUILDABLE AREAS
- PROPOSED SUBSTATION (BY OTHERS)
- PROPOSED LAYDOWN YARD AND TRUCK STAGING AREA
- FENCE NON-BUILDABLE BOUNDARY
- PROPOSED 16' SITE ACCESS ROAD
- PROPOSED LAYDOWN/TRUCK ACCESS ROAD
- PROPOSED SUBSTATION ACCESS ROAD
- PROPOSED GAME WIRE FENCE
- PROPOSED MV COLLECTION
- PROPOSED POWER BLOCK
- PROPOSED PV ARRAY
- PROPOSED INVERTER
- PROPOSED CONTOUR - MAJOR
- PROPOSED CONTOUR - MINOR
- PROPOSED LOW WATER CROSSING
- PROPOSED PRIVATE CULVERT
- PROPOSED CULVERT (DESIGN BY COUNTY)

NOTE: PV ARRAY AND ELECTRICAL MV COLLECTION LINES ARE SHOWN FOR REFERENCE. PLEASE REFER TO ELECTRICAL DESIGN PLANS FOR CONSTRUCTION DETAILS AND LOCATIONS.

PROPOSED CUT (> 5')	
PROPOSED CUT (5' - 2.5')	
PROPOSED CUT (2.5' - 1')	
PROPOSED CUT (1' - 0.1')	
PROPOSED FILL (0.1' - 1')	
PROPOSED FILL (1' - 2.5')	
PROPOSED FILL (2.5' - 5')	
PROPOSED FILL (> 5')	

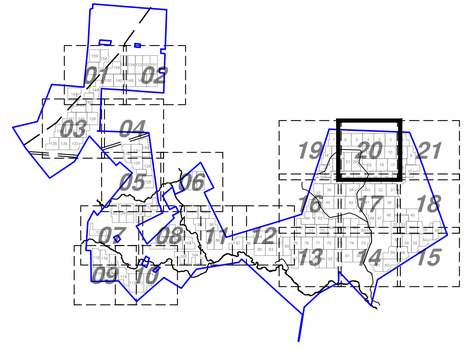

KEYMAP

FOX SQUIRREL SOLAR, LLC.

Madison County, Ohio

Rev.	Date	Description	By
A	03/21/2022	30% DESIGN SUBMITTAL	LEJ
B	05/10/2022	60% DESIGN SUBMITTAL	LEJ
C	06/27/2022	90% DESIGN SUBMITTAL	TLB

EDF renewables
15445 Innovation Dr
San Diego, CA 92128

BLATTNER ENERGY
392 Co. Rd. 50,
Avon, MN 56310

OHIO811 Before You Dig

N W E S

0 100 200 400

NAD 83 Ohio State Planes, South Zone, US Foot

THIS DRAWING IS PRELIMINARY AND IS NOT TO BE USED FOR CONSTRUCTION. FOR REVIEW PURPOSES ONLY.

Ulteig
3350 38th Avenue South
Fargo, North Dakota 58104
Phone: 701.280.8500
Fax: 701.237.3191
www.ulteig.com

Project Number: 21.00649
Design By: C. SMAALADEN
Drawn By: K. GUNDERSON
Approved By: L. JORDAHL

SITE GRADING PLAN 20

REVISION: C

DRAWING: FSSP-SG0-C-GRD3-P020

G:\2021\21.00649\Drawings\PV Plant\30 Civil\01 - Drawings\01 - Plan Set Drawings\21.00649_Fox Squirrel_GRD.dwg GRD3-P020

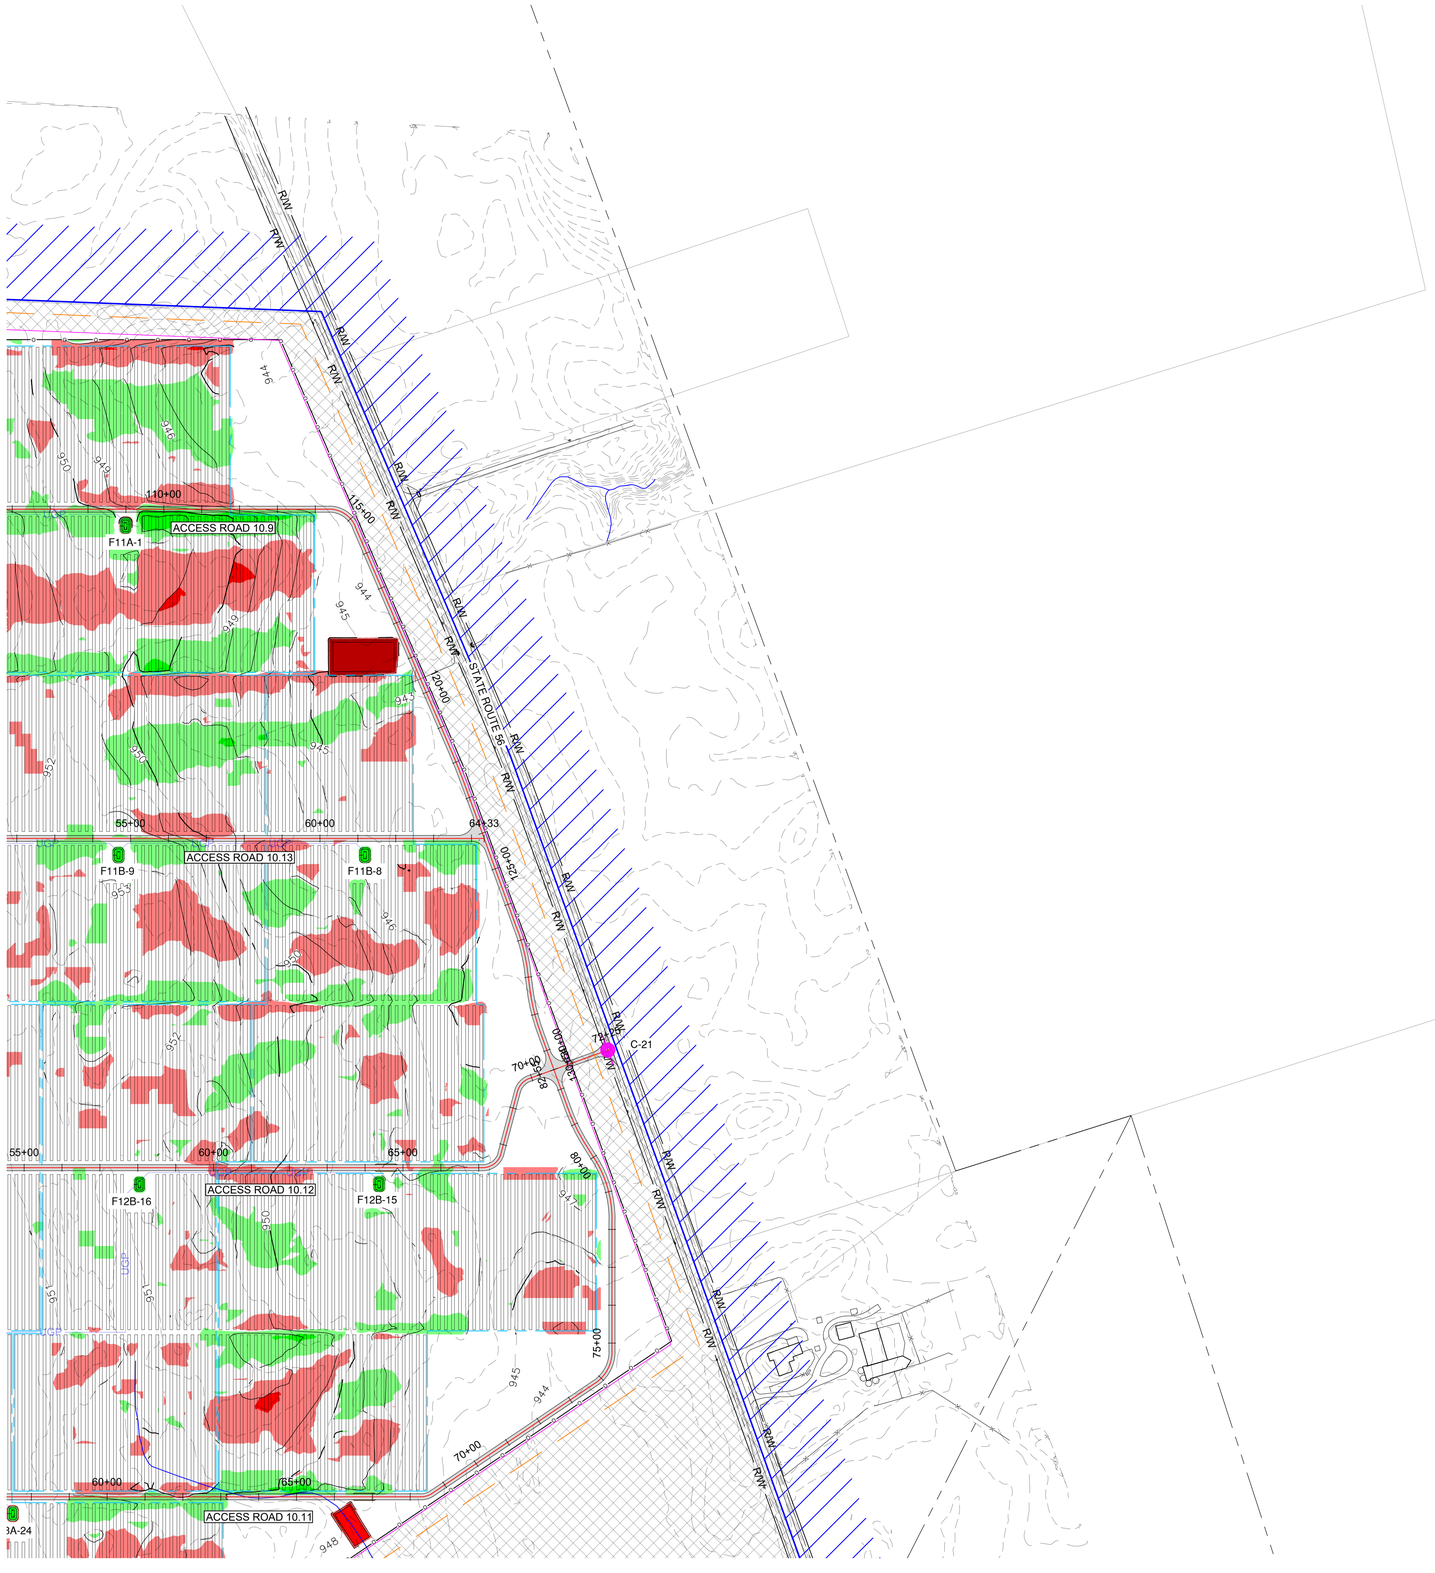

LEGEND

- PROJECT BOUNDARY
- EXISTING RIGHT OF WAY
- EXISTING PROPERTY BOUNDARY
- EXISTING EASEMENT
- EXISTING VMS LINE
- EXISTING STREAM
- EXISTING TREE LINE
- EXISTING OVERHEAD ELECTRIC
- EXISTING FIBER OPTIC
- EXISTING DELINEATED STREAM
- EXISTING CONTOUR - MAJOR
- EXISTING CONTOUR - MINOR
- EXISTING FEMA FLOODPLAIN
- EXISTING DELINEATED WETLAND
- EXISTING TRANSMISSION TOWER
- EXISTING CULVERT
- PV NON-BUILDABLE AREAS
- PROPOSED SUBSTATION (BY OTHERS)
- PROPOSED LAYDOWN YARD AND TRUCK STAGING AREA
- FENCE NON-BUILDABLE BOUNDARY
- PROPOSED 16' SITE ACCESS ROAD
- PROPOSED LAYDOWN/TRUCK ACCESS ROAD
- PROPOSED SUBSTATION ACCESS ROAD
- PROPOSED GAME WIRE FENCE
- PROPOSED MV COLLECTION
- PROPOSED POWER BLOCK
- PROPOSED PV ARRAY
- PROPOSED INVERTER
- PROPOSED CONTOUR - MAJOR
- PROPOSED CONTOUR - MINOR
- PROPOSED LOW WATER CROSSING
- PROPOSED PRIVATE CULVERT
- PROPOSED CULVERT (DESIGN BY COUNTY)

NOTE: PV ARRAY AND ELECTRICAL MV COLLECTION LINES ARE SHOWN FOR REFERENCE. PLEASE REFER TO ELECTRICAL DESIGN PLANS FOR CONSTRUCTION DETAILS AND LOCATIONS.

PROPOSED CUT (> 5')	
PROPOSED CUT (5' - 2.5')	
PROPOSED CUT (2.5' - 1')	
PROPOSED CUT (1' - 0.1')	
PROPOSED FILL (0.1' - 1')	
PROPOSED FILL (1' - 2.5')	
PROPOSED FILL (2.5' - 5')	
PROPOSED FILL (> 5')	

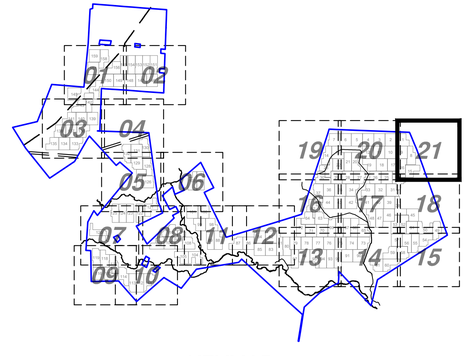

KEYMAP

FOX SQUIRREL SOLAR, LLC.

Madison County, Ohio

Rev.	Date	Description	By
A	03/21/2022	30% DESIGN SUBMITTAL	LEJ
B	05/10/2022	60% DESIGN SUBMITTAL	LEJ
C	06/27/2022	90% DESIGN SUBMITTAL	TLB

EDF renewables
15445 Innovation Dr
San Diego, CA 92128

BLATTNER ENERGY
392 Co. Rd. 50,
Avon, MN 56310

OHIO811 Before You Dig

N W E S

0 100 200 400

NAD 83 Ohio State Planes, South Zone, US Foot

THIS DRAWING IS PRELIMINARY AND IS NOT TO BE USED FOR CONSTRUCTION. FOR REVIEW PURPOSES ONLY.

Ulteig
3350 38th Avenue South
Fargo, North Dakota 58104
Phone: 701.280.8500
Fax: 701.237.3191
www.ulteig.com

Project Number: 21.00649
Design By: C. SMAALADEN
Drawn By: K. GUNDERSON
Approved By: L. JORDAHL

SITE GRADING PLAN 21

REVISION: C

DRAWING: FSSP-SG0-C-GRD3-P021

G:\2021\21.00649\Drawings\PV Plant\30 Civil\01 - Drawings\01 - Plan Set Drawings\21.00649_Fox Squirrel_GRD.dwg GRD3-P021

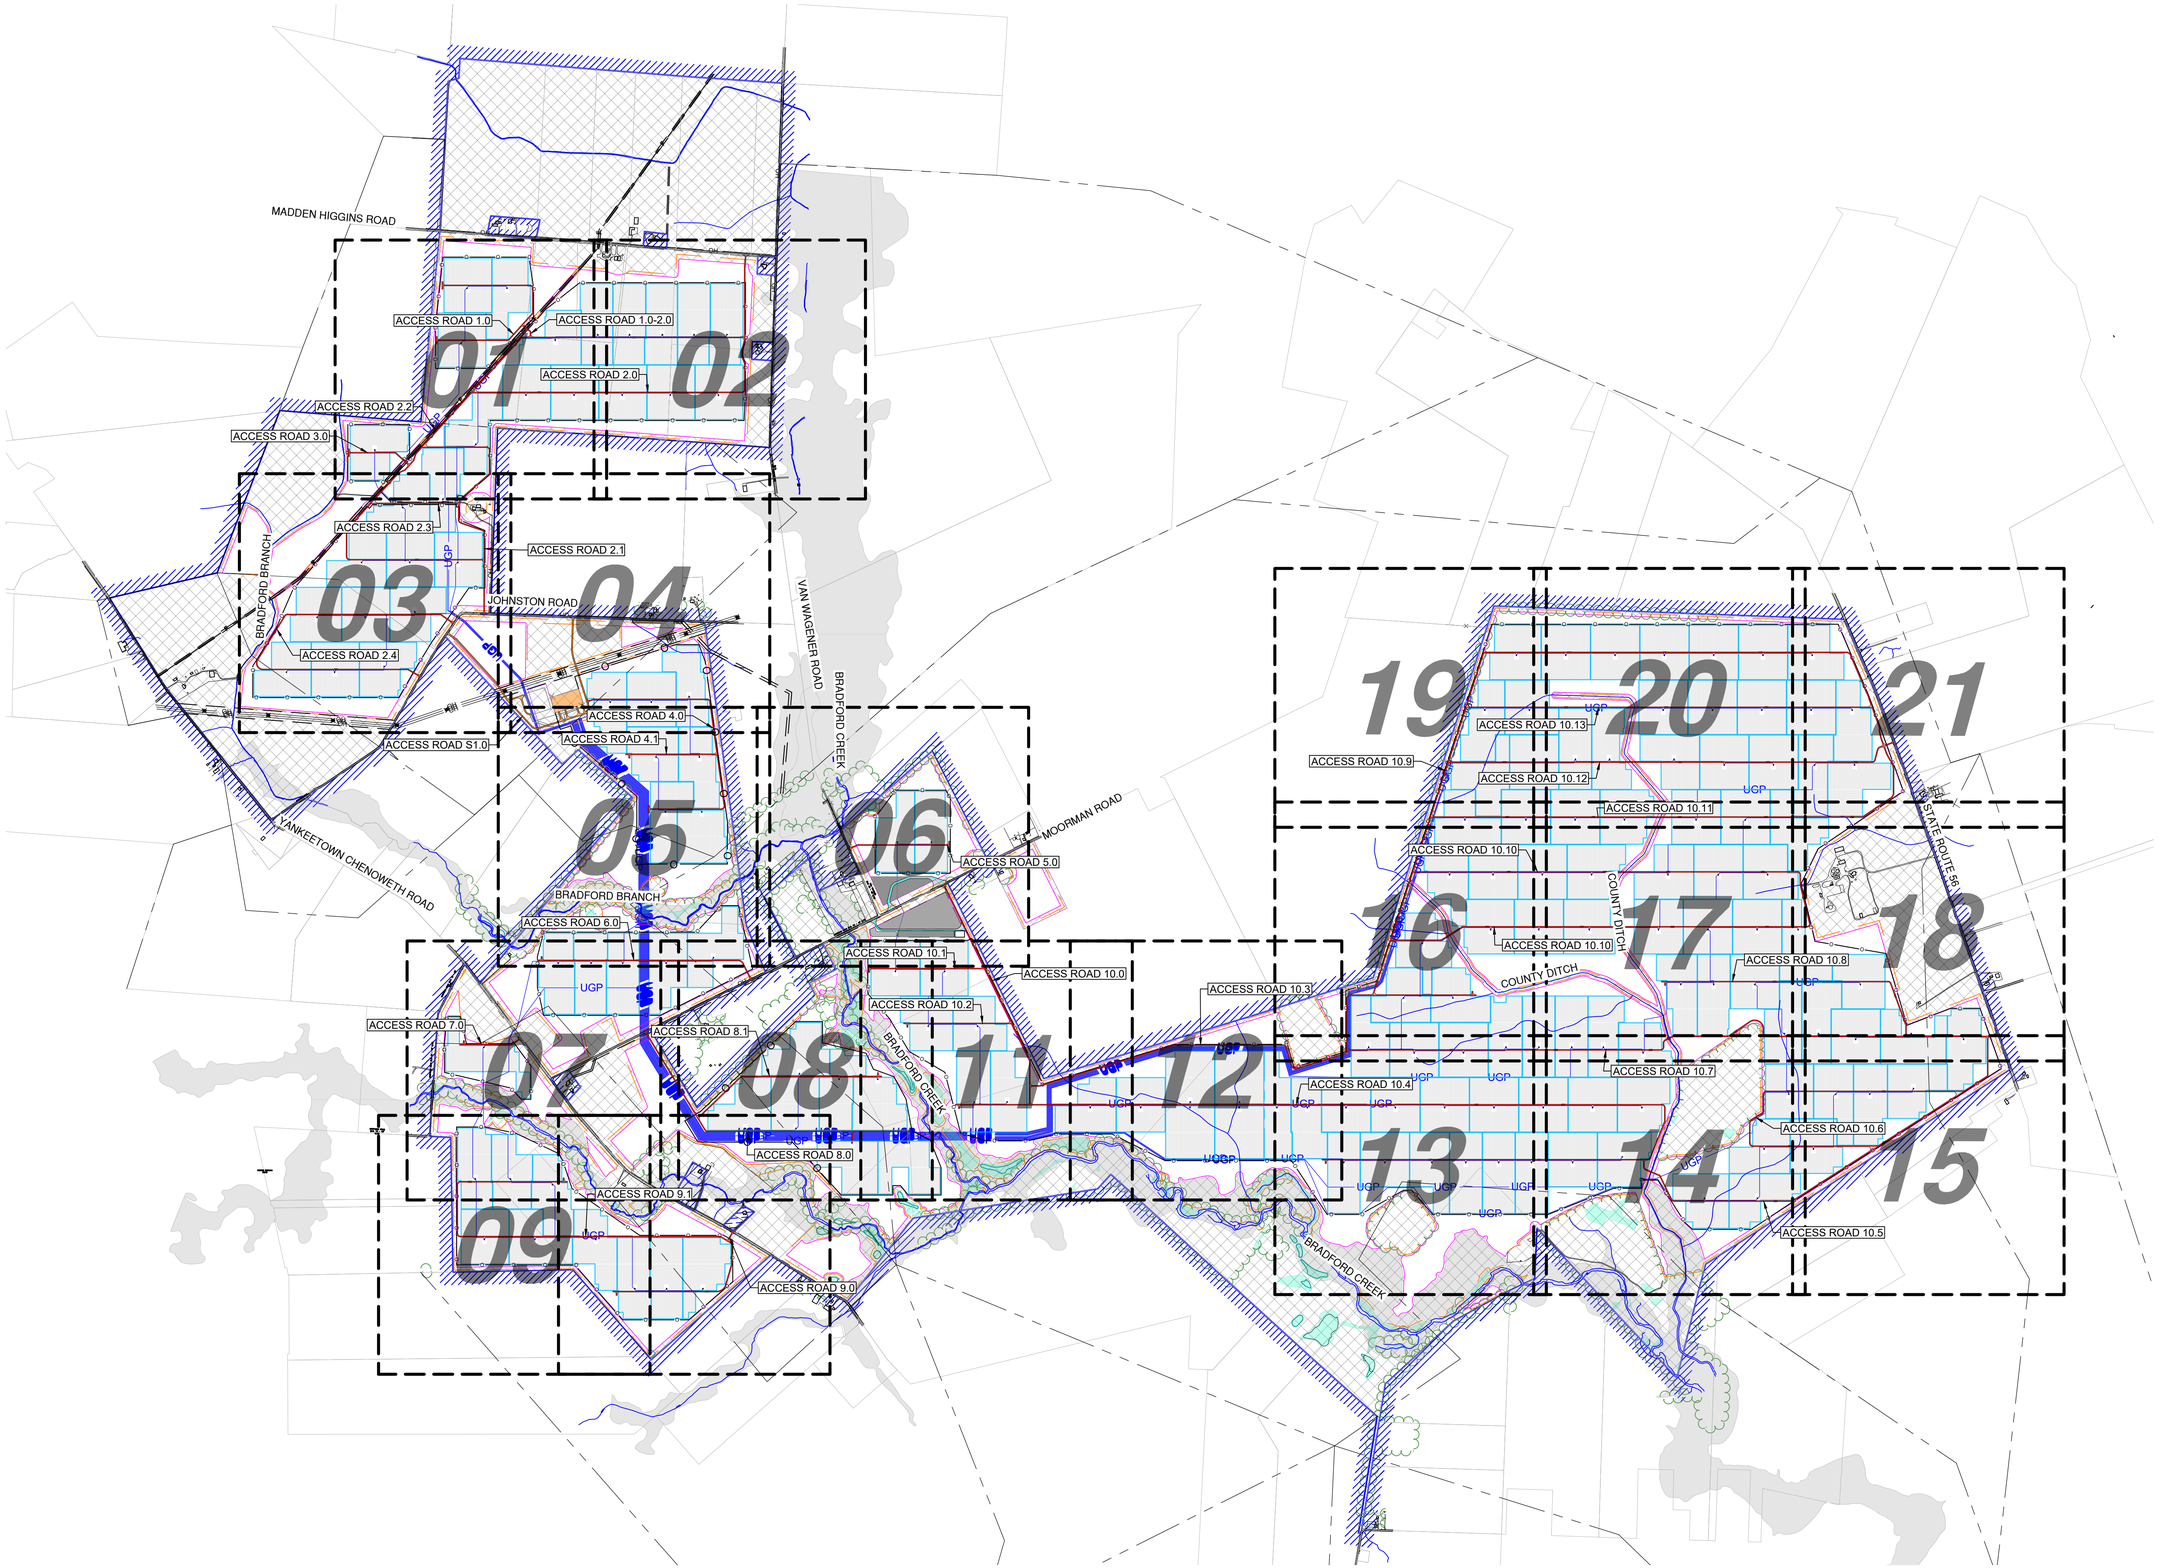

FOX SQUIRREL SOLAR, LLC.

Madison County, Ohio

Rev.	Date	Description	By
A	03/21/2022	30% DESIGN SUBMITTAL	LEJ
B	05/10/2022	60% DESIGN SUBMITTAL	LEJ
C	06/27/2022	90% DESIGN SUBMITTAL	TLB

EDF renewables
15445 Innovation Dr
San Diego, CA 92128

BLATTNER ENERGY
392 Co. Rd. 50,
Avon, MN 56310

OHIO811 Before You Dig

N W E S

0 600 1200 2400

NAD 83 Ohio State Planes, South Zone, US Foot

THIS DRAWING IS PRELIMINARY AND IS NOT TO BE USED FOR CONSTRUCTION. FOR REVIEW PURPOSES ONLY.

Ulteig
3350 38th Avenue South
Fargo, North Dakota 58104
Phone: 701.280.8500
Fax: 701.237.3191
www.ulteig.com

Project Number: 21.00649
Design By: C. SMAALADEN
Drawn By: K. GUNDERSON
Approved By: L. JORDAHL

OVERALL HORIZONTAL SITE PLAN INDEX

REVISION:
C

DRAWING:
FSSP-SG0-C-GRD4-G001

G:\2021\21.00649\Drawings\PV Plant\30 Civil\01 - Drawings\01 - Plan Set Drawings\21.00649_Fox Squirrel_CVL.dwg GRD4-G001

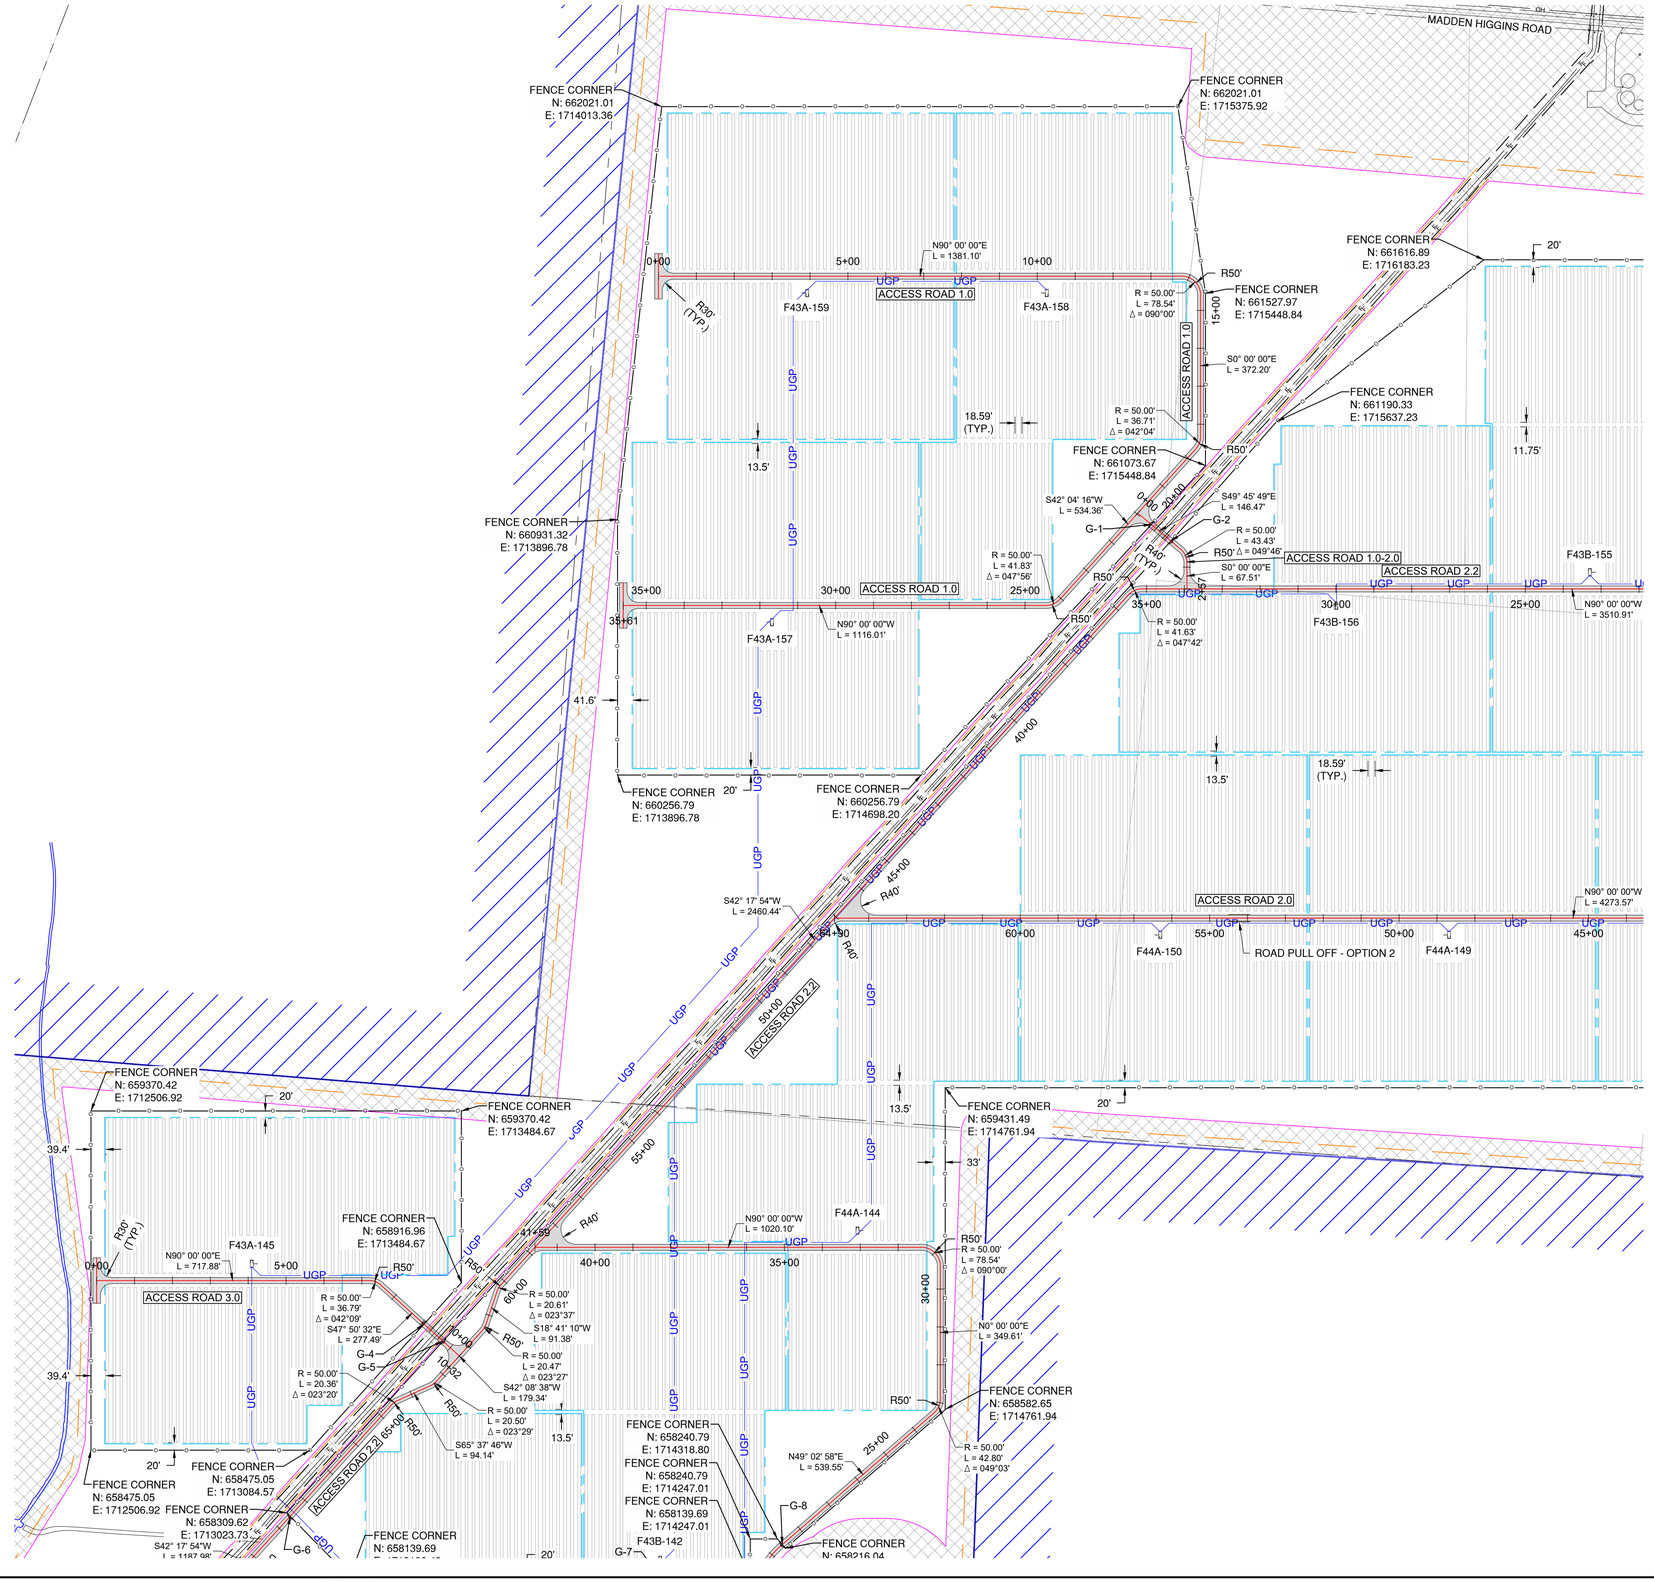

LEGEND

- PROJECT BOUNDARY
- EXISTING RIGHT OF WAY
- EXISTING PROPERTY BOUNDARY
- EXISTING EASEMENT
- EXISTING VMS LINE
- EXISTING STREAM
- EXISTING TREE LINE
- EXISTING OVERHEAD ELECTRIC
- EXISTING FIBER OPTIC
- EXISTING DELINEATED STREAM
- EXISTING FEMA FLOODPLAIN
- EXISTING DELINEATED WETLAND
- EXISTING TRANSMISSION TOWER
- EXISTING CULVERT
- PV NON-BUILDABLE AREAS
- PROPOSED SUBSTATION (BY OTHERS)
- PROPOSED LAYDOWN YARD AND TRUCK STAGING AREA
- FENCE NON-BUILDABLE BOUNDARY
- PROPOSED 16' SITE ACCESS ROAD
- PROPOSED LAYDOWN/TRUCK ACCESS ROAD
- PROPOSED SUBSTATION ACCESS ROAD
- PROPOSED GAME WIRE FENCE
- PROPOSED MV COLLECTION
- PROPOSED POWER BLOCK
- PROPOSED PV ARRAY
- PROPOSED INVERTER

NOTE: PV ARRAY AND ELECTRICAL MV COLLECTION LINES ARE SHOWN FOR REFERENCE. PLEASE REFER TO ELECTRICAL DESIGN PLANS FOR CONSTRUCTION DETAILS AND LOCATIONS.

FOX SQUIRREL SOLAR, LLC.

Madison County, Ohio

Rev.	Date	Description	By
A	03/21/2022	30% DESIGN SUBMITTAL	LEJ
B	05/10/2022	60% DESIGN SUBMITTAL	LEJ
C	06/27/2022	90% DESIGN SUBMITTAL	TLB

EDF renewables
15445 Innovation Dr
San Diego, CA 92128

BLATTNER ENERGY
392 Co. Rd. 50,
Avon, MN 56310

OHIO811 Before You Dig

N W E S

0 100 200 400

NAD 83 Ohio State Planes, South Zone, US Foot

THIS DRAWING IS PRELIMINARY AND IS NOT TO BE USED FOR CONSTRUCTION. FOR REVIEW PURPOSES ONLY.

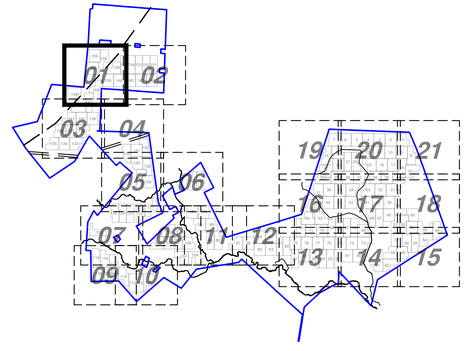

KEYMAP

Ulteig
3350 38th Avenue South
Fargo, North Dakota 58104
Phone: 701.280.8500
Fax: 701.237.3191
www.ulteig.com

Project Number: 21.00649
Design By: C. SMAALADEN
Drawn By: K. GUNDERSON
Approved By: L. JORDAHL

HORIZONTAL SITE PLAN 1

REVISION: C

DRAWING: FSSP-SG0-C-GRD4-P001

G:\2021\21.00649\Drawings\PV Plant\30 Civil\01 - Drawings\01 - Plan Set Drawings\21.00649_Fox Squirrel_CVL.dwg GRD4-P001

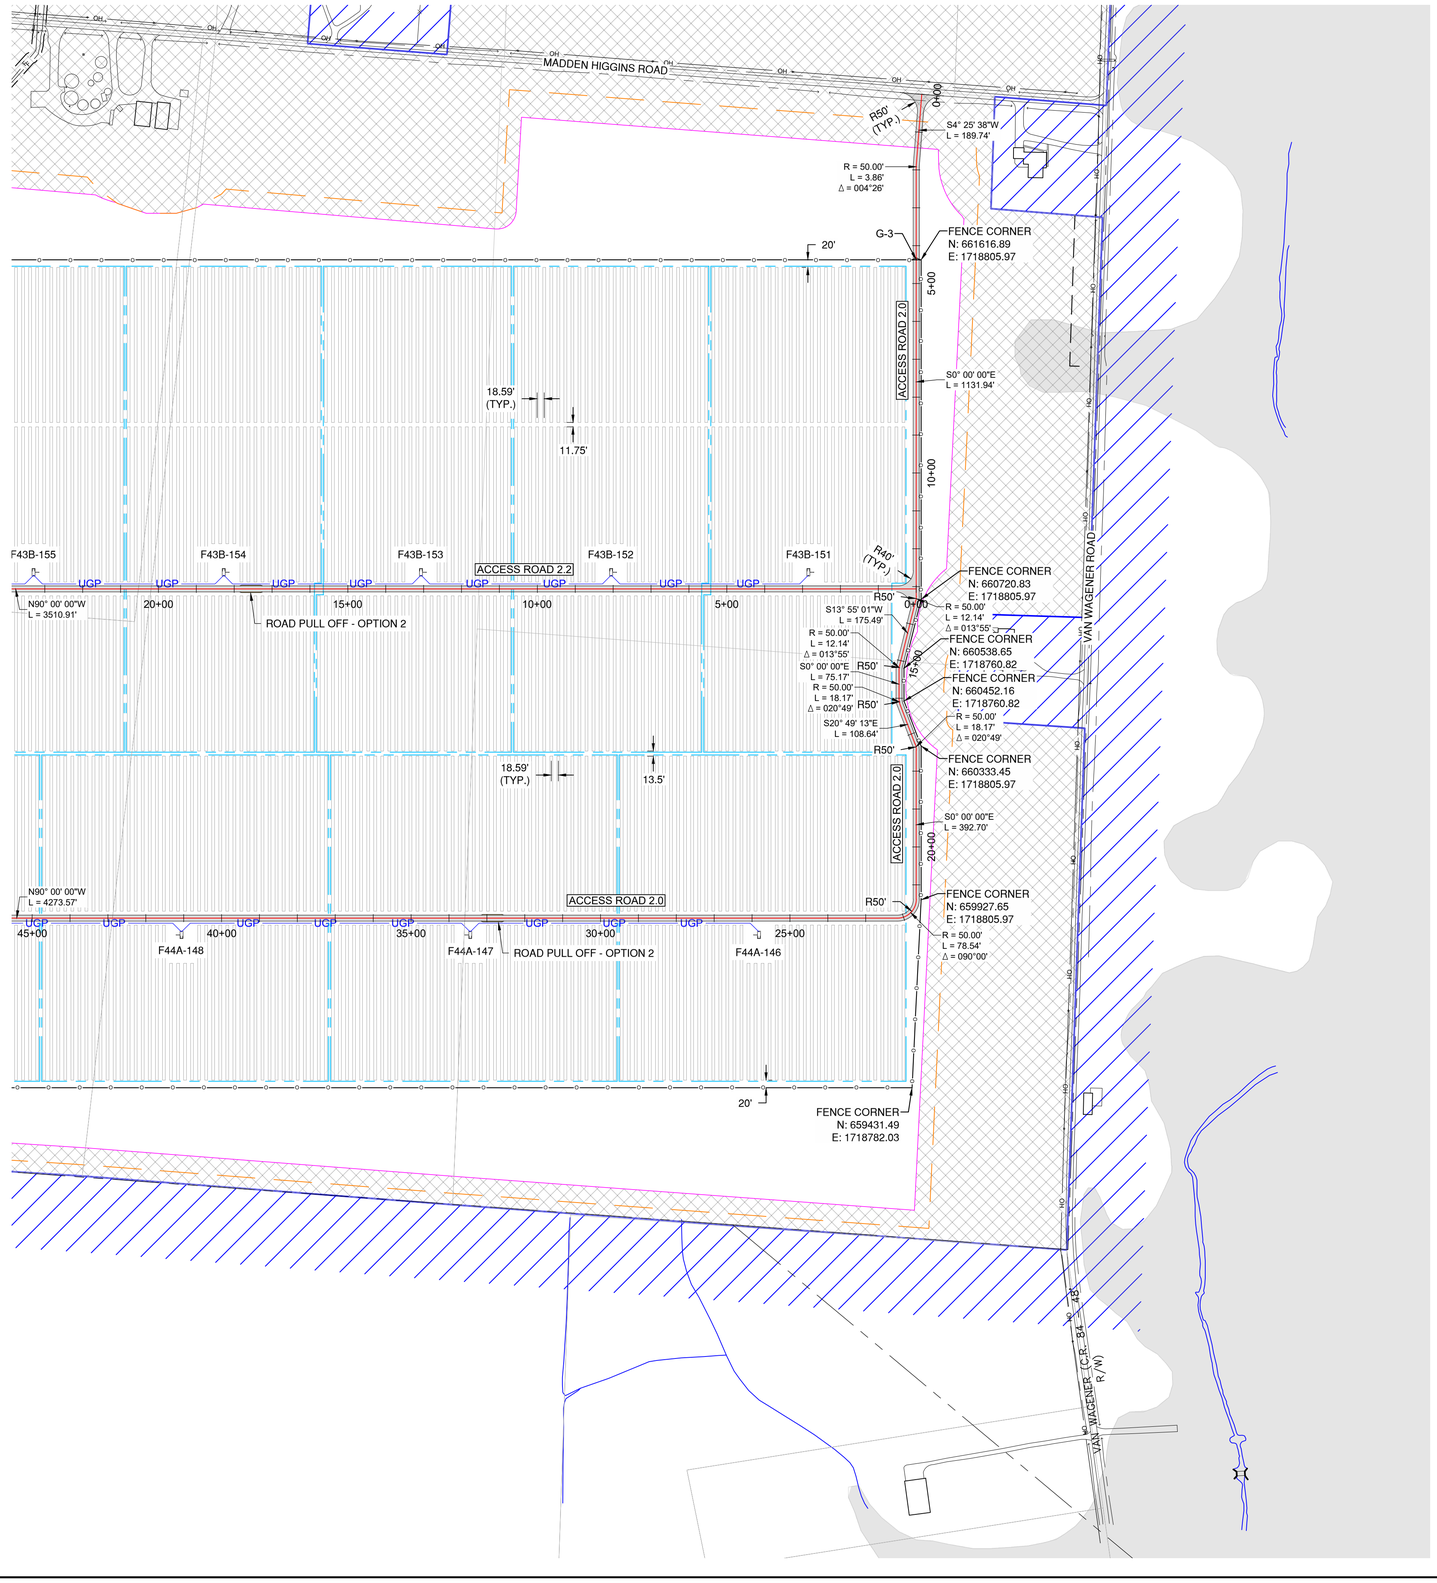

LEGEND

- PROJECT BOUNDARY
- EXISTING RIGHT OF WAY (R/W)
- EXISTING PROPERTY BOUNDARY
- EXISTING EASEMENT
- EXISTING VMS LINE
- EXISTING STREAM
- EXISTING TREE LINE
- EXISTING OVERHEAD ELECTRIC (OH)
- EXISTING FIBER OPTIC (F)
- EXISTING DELINEATED STREAM
- EXISTING FEMA FLOODPLAIN
- EXISTING DELINEATED WETLAND
- EXISTING TRANSMISSION TOWER
- EXISTING CULVERT
- PV NON-BUILDABLE AREAS
- PROPOSED SUBSTATION (BY OTHERS)
- PROPOSED LAYDOWN YARD AND TRUCK STAGING AREA
- FENCE NON-BUILDABLE BOUNDARY
- PROPOSED 16' SITE ACCESS ROAD
- PROPOSED LAYDOWN/TRUCK ACCESS ROAD
- PROPOSED SUBSTATION ACCESS ROAD
- PROPOSED GAME WIRE FENCE (O)
- PROPOSED MV COLLECTION (UGP)
- PROPOSED POWER BLOCK
- PROPOSED PV ARRAY
- PROPOSED INVERTER

NOTE: PV ARRAY AND ELECTRICAL MV COLLECTION LINES ARE SHOWN FOR REFERENCE. PLEASE REFER TO ELECTRICAL DESIGN PLANS FOR CONSTRUCTION DETAILS AND LOCATIONS.

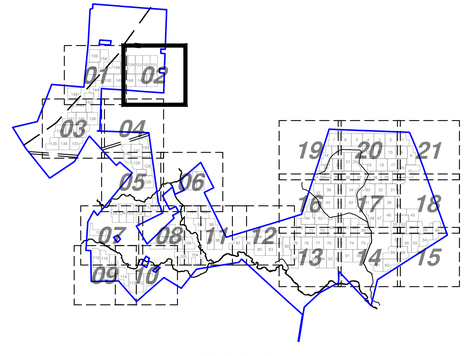

KEYMAP

FOX SQUIRREL SOLAR, LLC.

Madison County, Ohio

Rev.	Date	Description	By
A	03/21/2022	30% DESIGN SUBMITTAL	LEJ
B	05/10/2022	60% DESIGN SUBMITTAL	LEJ
C	06/27/2022	90% DESIGN SUBMITTAL	TLB

EDF renewables
15445 Innovation Dr
San Diego, CA 92128

BLATTNER ENERGY
392 Co. Rd. 50,
Avon, MN 56310

OHIO811 Before You Dig

N
W E
S

0 100 200 400

NAD 83 Ohio State Planes, South Zone, US Foot

THIS DRAWING IS PRELIMINARY AND IS NOT TO BE USED FOR CONSTRUCTION. FOR REVIEW PURPOSES ONLY.

Ulteig
3350 38th Avenue South
Fargo, North Dakota 58104
Phone: 701.280.8500
Fax: 701.237.3191
www.ulteig.com

Project Number: 21.00649
Design By: C. SMAALADEN
Drawn By: K. GUNDERSON
Approved By: L. JORDAHL

HORIZONTAL SITE PLAN 2

REVISION:
C

DRAWING:
FSSP-SG0-C-GRD4-P002

G:\2021\21.00649\Drawings\PV Plant\30 Civil\01 - Drawings\01 - Plan Set Drawings\21.00649_Fox Squirrel_CVL.dwg GRD4-P002

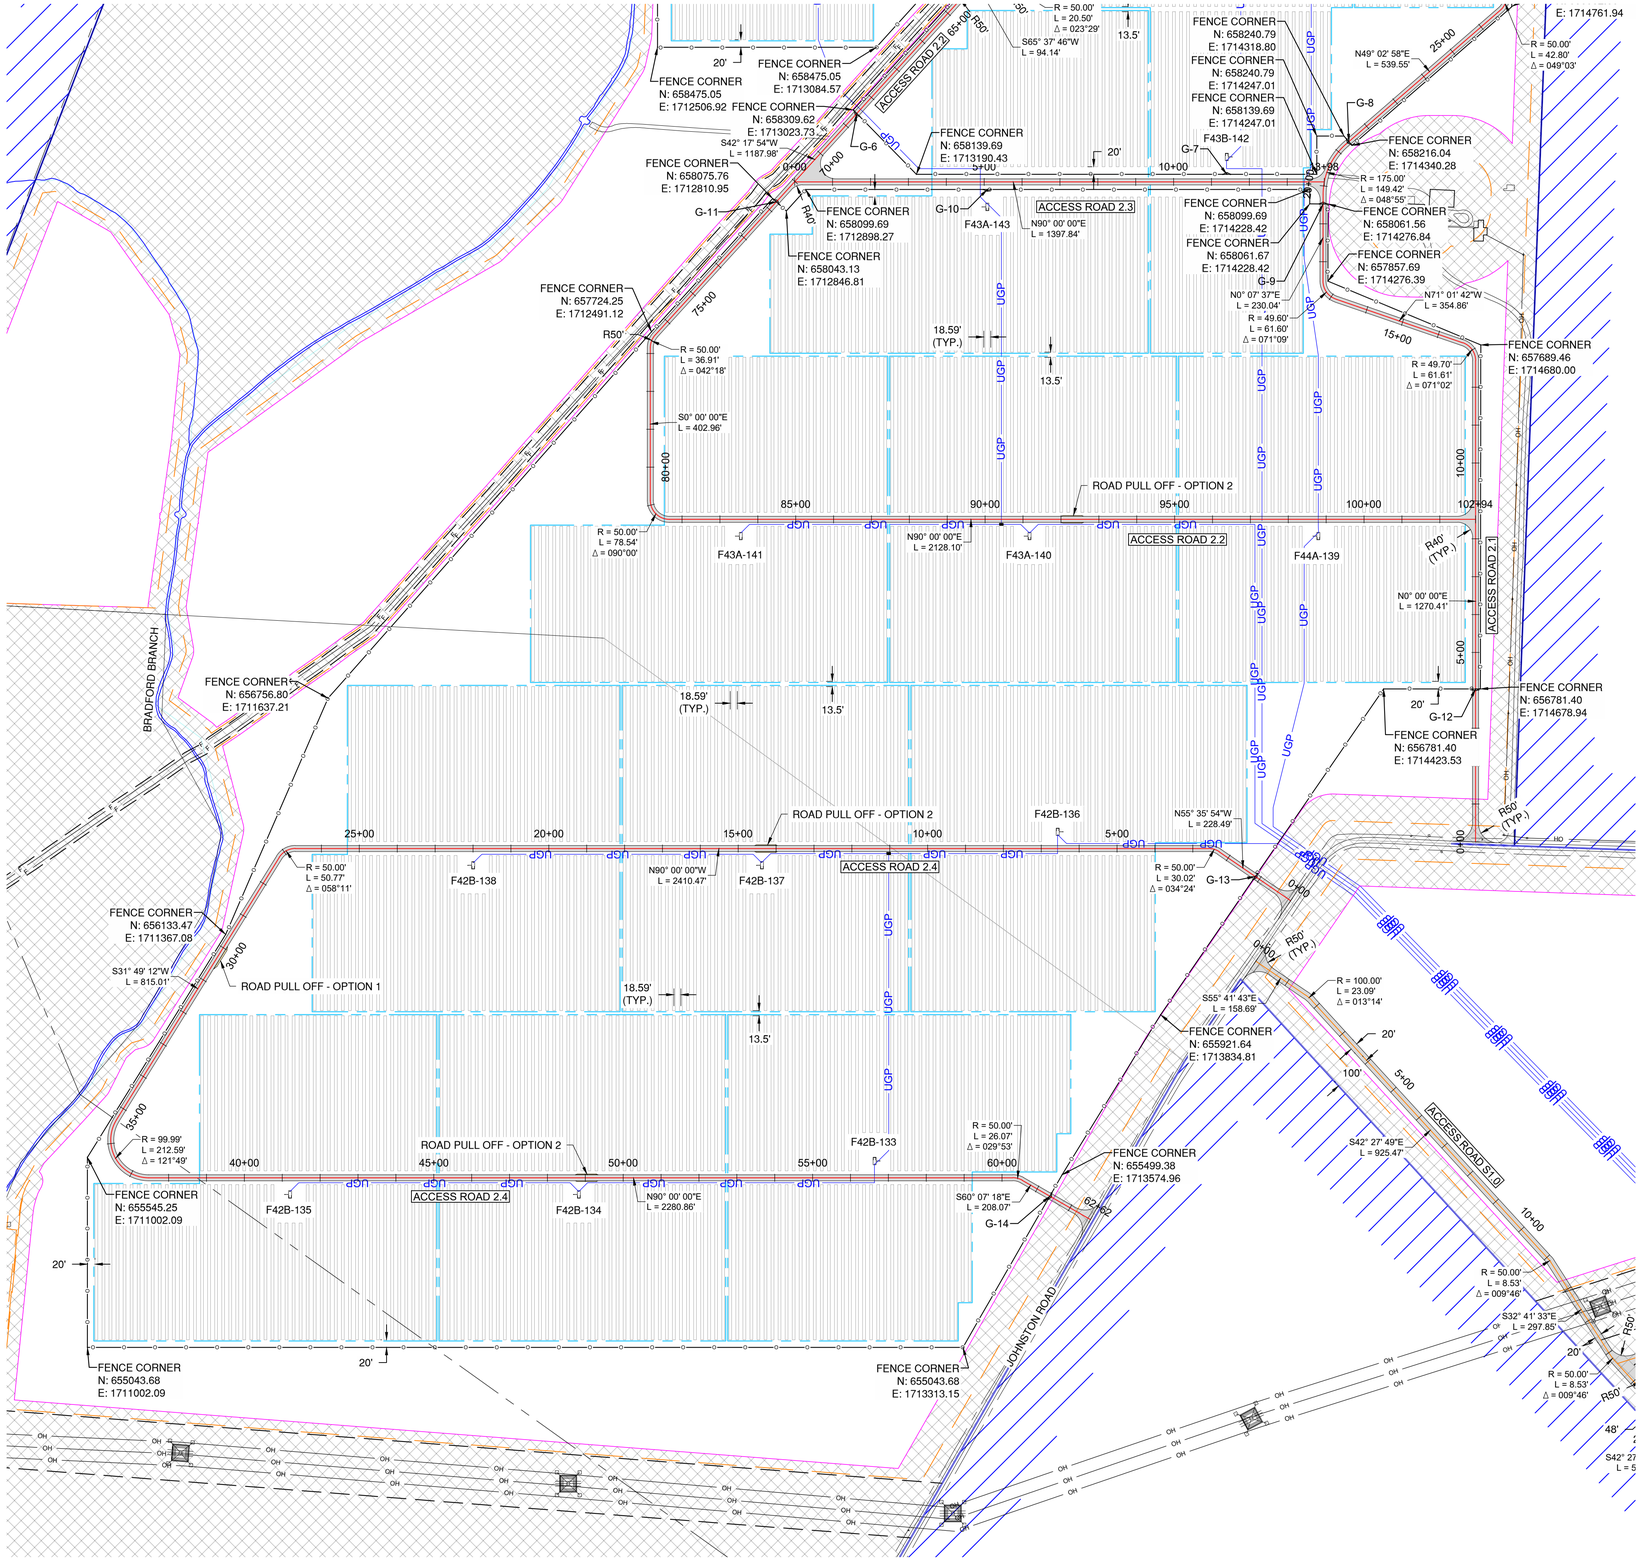

LEGEND

- PROJECT BOUNDARY
- R/W — EXISTING RIGHT OF WAY
- EXISTING PROPERTY BOUNDARY
- EXISTING EASEMENT
- EXISTING VMS LINE
- EXISTING STREAM
- EXISTING TREE LINE
- OH — EXISTING OVERHEAD ELECTRIC
- F — EXISTING FIBER OPTIC
- EXISTING DELINEATED STREAM
- EXISTING FEMA FLOODPLAIN
- EXISTING DELINEATED WETLAND
- EXISTING TRANSMISSION TOWER
- EXISTING CULVERT
- PV NON-BUILDABLE AREAS
- PROPOSED SUBSTATION (BY OTHERS)
- PROPOSED LAYDOWN YARD AND TRUCK STAGING AREA
- FENCE NON-BUILDABLE BOUNDARY
- PROPOSED 16' SITE ACCESS ROAD
- PROPOSED LAYDOWN/TRUCK ACCESS ROAD
- PROPOSED SUBSTATION ACCESS ROAD
- O — PROPOSED GAME WIRE FENCE
- UGP — PROPOSED MV COLLECTION
- PROPOSED POWER BLOCK
- PROPOSED PV ARRAY
- PROPOSED INVERTER

NOTE: PV ARRAY AND ELECTRICAL MV COLLECTION LINES ARE SHOWN FOR REFERENCE. PLEASE REFER TO ELECTRICAL DESIGN PLANS FOR CONSTRUCTION DETAILS AND LOCATIONS.

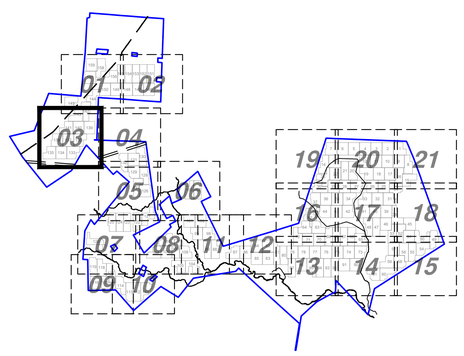

KEYMAP

FOX SQUIRREL SOLAR, LLC.

Madison County, Ohio

Rev.	Date	Description	By
A	03/21/2022	30% DESIGN SUBMITTAL	LEJ
B	05/10/2022	60% DESIGN SUBMITTAL	LEJ
C	06/27/2022	90% DESIGN SUBMITTAL	TLB

EDF renewables
15445 Innovation Dr
San Diego, CA 92128

BLATTNER ENERGY
392 Co. Rd. 50,
Avon, MN 56310

OHIO811 Before You Dig

N
W E
S

0 100 200 400

NAD 83 Ohio State Planes, South Zone, US Foot

THIS DRAWING IS PRELIMINARY AND IS NOT TO BE USED FOR CONSTRUCTION. FOR REVIEW PURPOSES ONLY.

Ulteig
3350 38th Avenue South
Fargo, North Dakota 58104
Phone: 701.280.8500
Fax: 701.237.3191
www.ulteig.com
Project Number: 21.00649
Design By: C. SMAALADEN
Drawn By: K. GUNDERSON
Approved By: L. JORDAHL

HORIZONTAL SITE PLAN 3

REVISION:
C

DRAWING:
FSSP-SG0-C-GRD4-P003

G:\2021\21.00649\Drawings\PV Plant\30 Civil\01 - Drawings\01 - Plan Set Drawings\21.00649_Fox Squirrel_CVL.dwg GRD4-P003

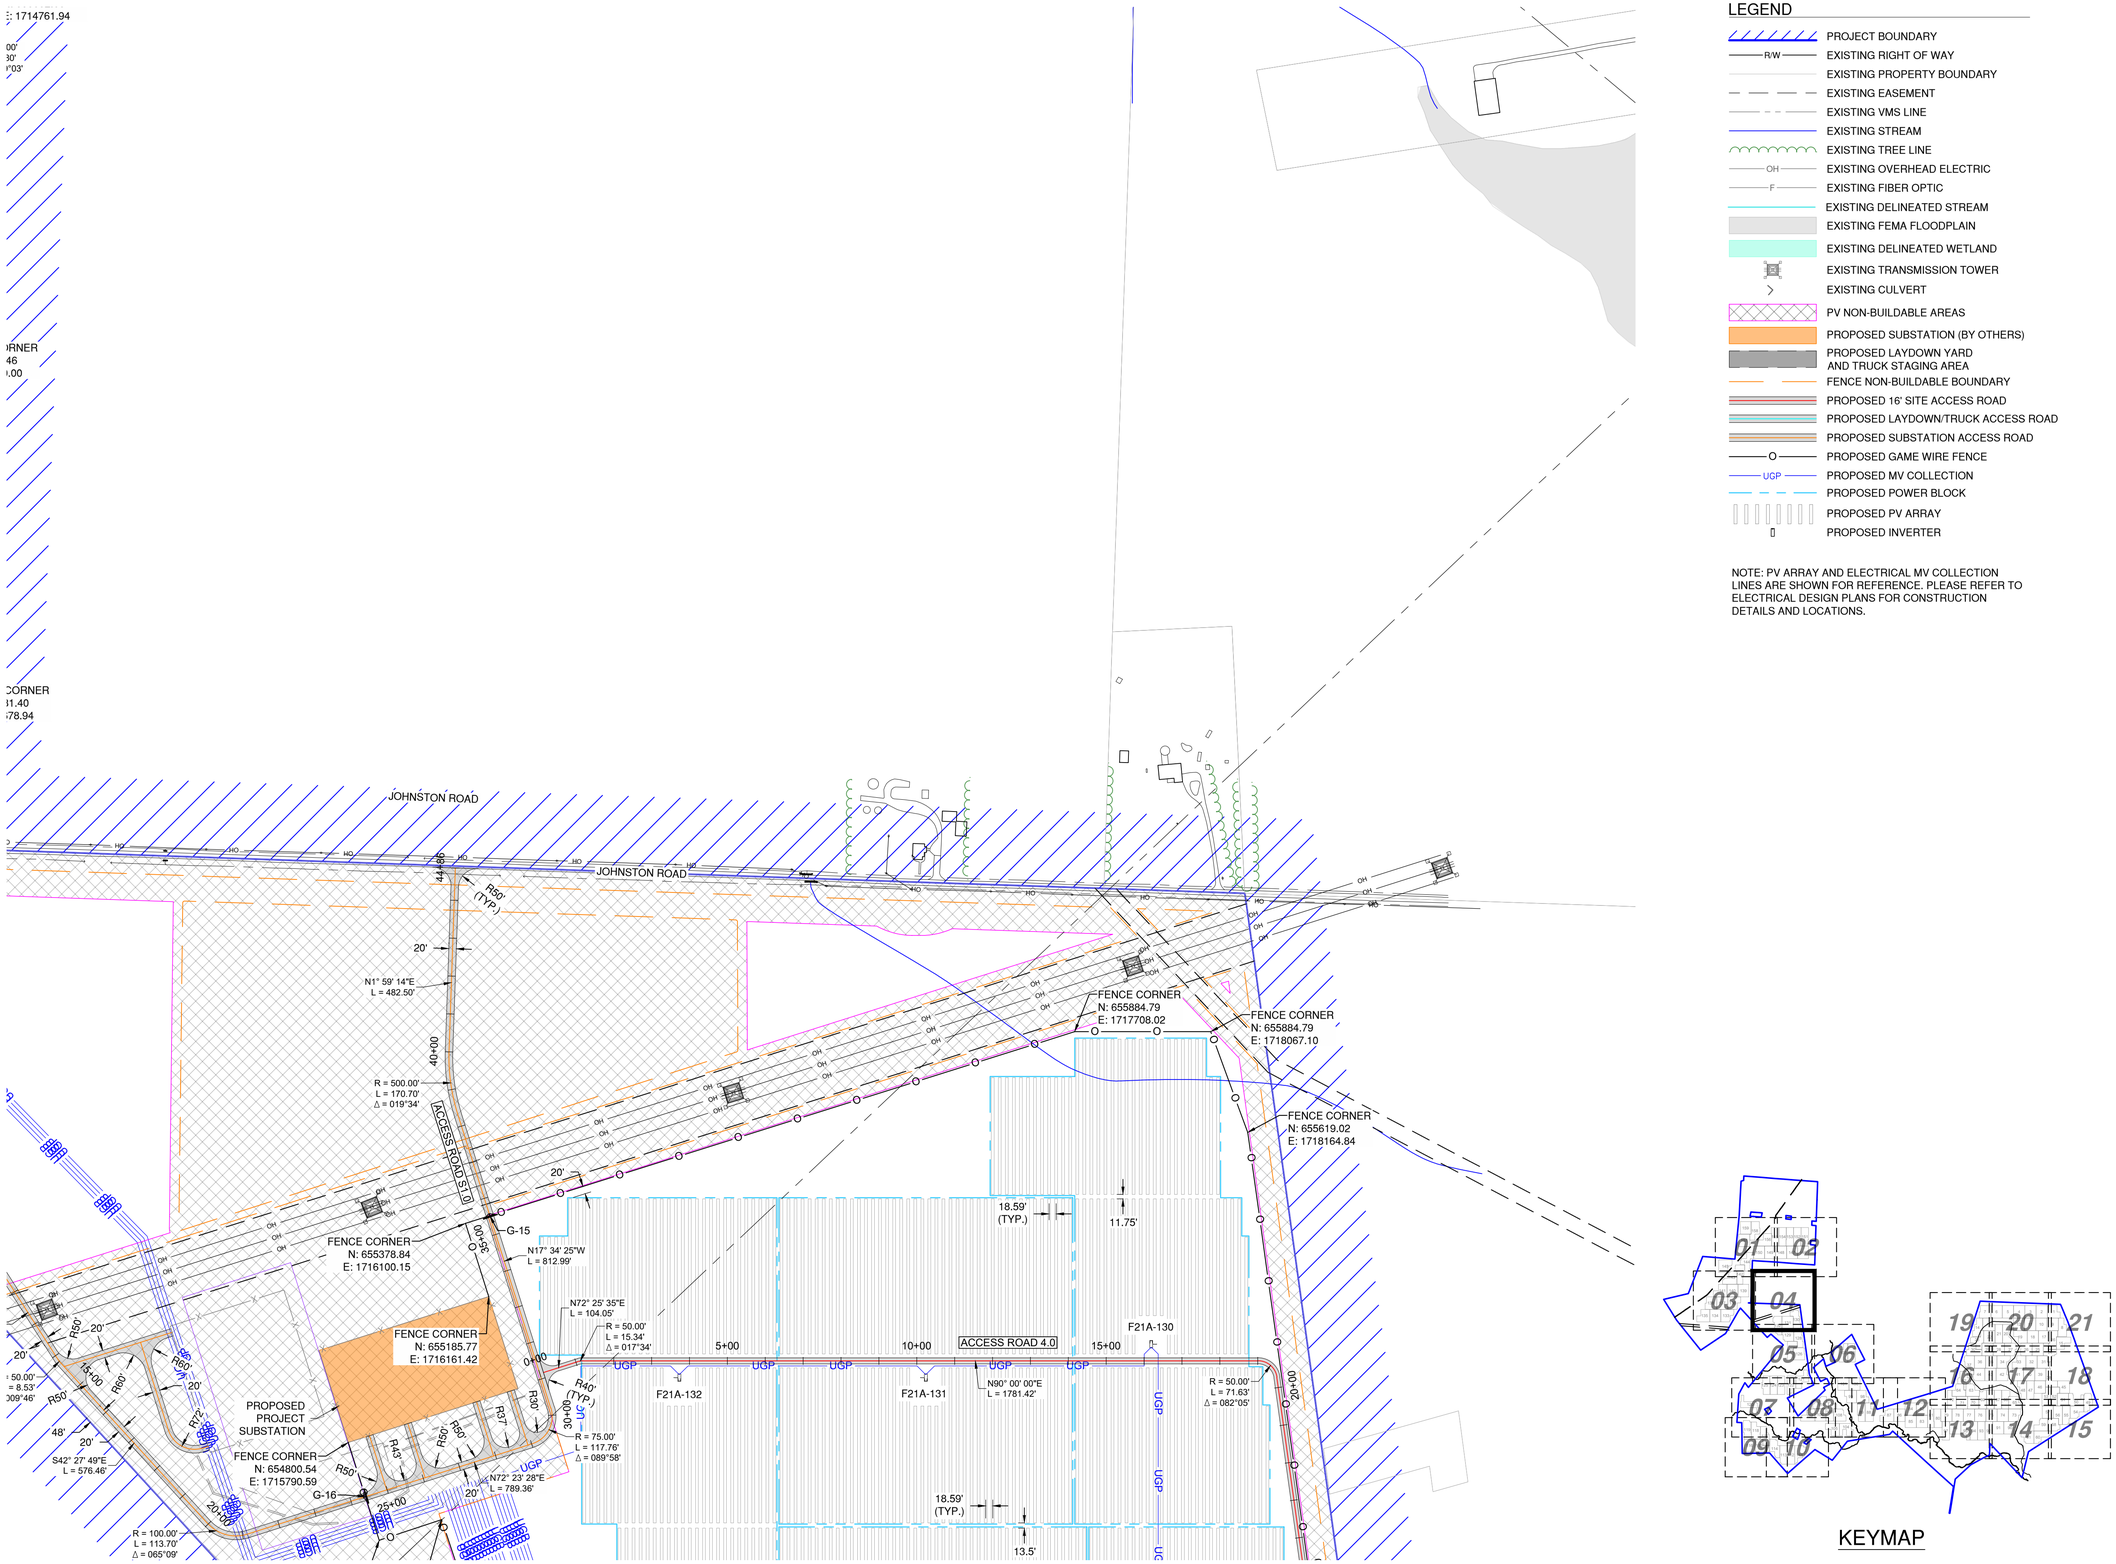

LEGEND

- PROJECT BOUNDARY
- R/W — EXISTING RIGHT OF WAY
- EXISTING PROPERTY BOUNDARY
- EXISTING EASEMENT
- EXISTING VMS LINE
- EXISTING STREAM
- EXISTING TREE LINE
- OH — EXISTING OVERHEAD ELECTRIC
- F — EXISTING FIBER OPTIC
- EXISTING DELINEATED STREAM
- EXISTING FEMA FLOODPLAIN
- EXISTING DELINEATED WETLAND
- EXISTING TRANSMISSION TOWER
- EXISTING CULVERT
- PV NON-BUILDABLE AREAS
- PROPOSED SUBSTATION (BY OTHERS)
- PROPOSED LAYDOWN YARD AND TRUCK STAGING AREA
- FENCE NON-BUILDABLE BOUNDARY
- PROPOSED 16' SITE ACCESS ROAD
- PROPOSED LAYDOWN/TRUCK ACCESS ROAD
- PROPOSED SUBSTATION ACCESS ROAD
- O — PROPOSED GAME WIRE FENCE
- UGP — PROPOSED MV COLLECTION
- PROPOSED POWER BLOCK
- PROPOSED PV ARRAY
- PROPOSED INVERTER

NOTE: PV ARRAY AND ELECTRICAL MV COLLECTION LINES ARE SHOWN FOR REFERENCE. PLEASE REFER TO ELECTRICAL DESIGN PLANS FOR CONSTRUCTION DETAILS AND LOCATIONS.

KEYMAP

FOX SQUIRREL SOLAR, LLC.

Madison County, Ohio

Rev.	Date	Description	By
A	03/21/2022	30% DESIGN SUBMITTAL	LEJ
B	05/10/2022	60% DESIGN SUBMITTAL	LEJ
C	06/27/2022	90% DESIGN SUBMITTAL	TLB

EDF renewables
15445 Innovation Dr
San Diego, CA 92128

BLATTNER ENERGY
392 Co. Rd. 50,
Avon, MN 56310

OHIO811 Before You Dig

N
W E
S

0 100 200 400

NAD 83 Ohio State Planes, South Zone, US Foot

THIS DRAWING IS PRELIMINARY AND IS NOT TO BE USED FOR CONSTRUCTION. FOR REVIEW PURPOSES ONLY.

Ulteig
3350 38th Avenue South
Fargo, North Dakota 58104
Phone: 701.280.8500
Fax: 701.237.3191
www.ulteig.com
Project Number: 21.00649
Design By: C. SMAALADEN
Drawn By: K. GUNDERSON
Approved By: L. JORDAHL

HORIZONTAL SITE PLAN 4

REVISION:
C

DRAWING:
FSSP-SG0-C-GRD4-P004

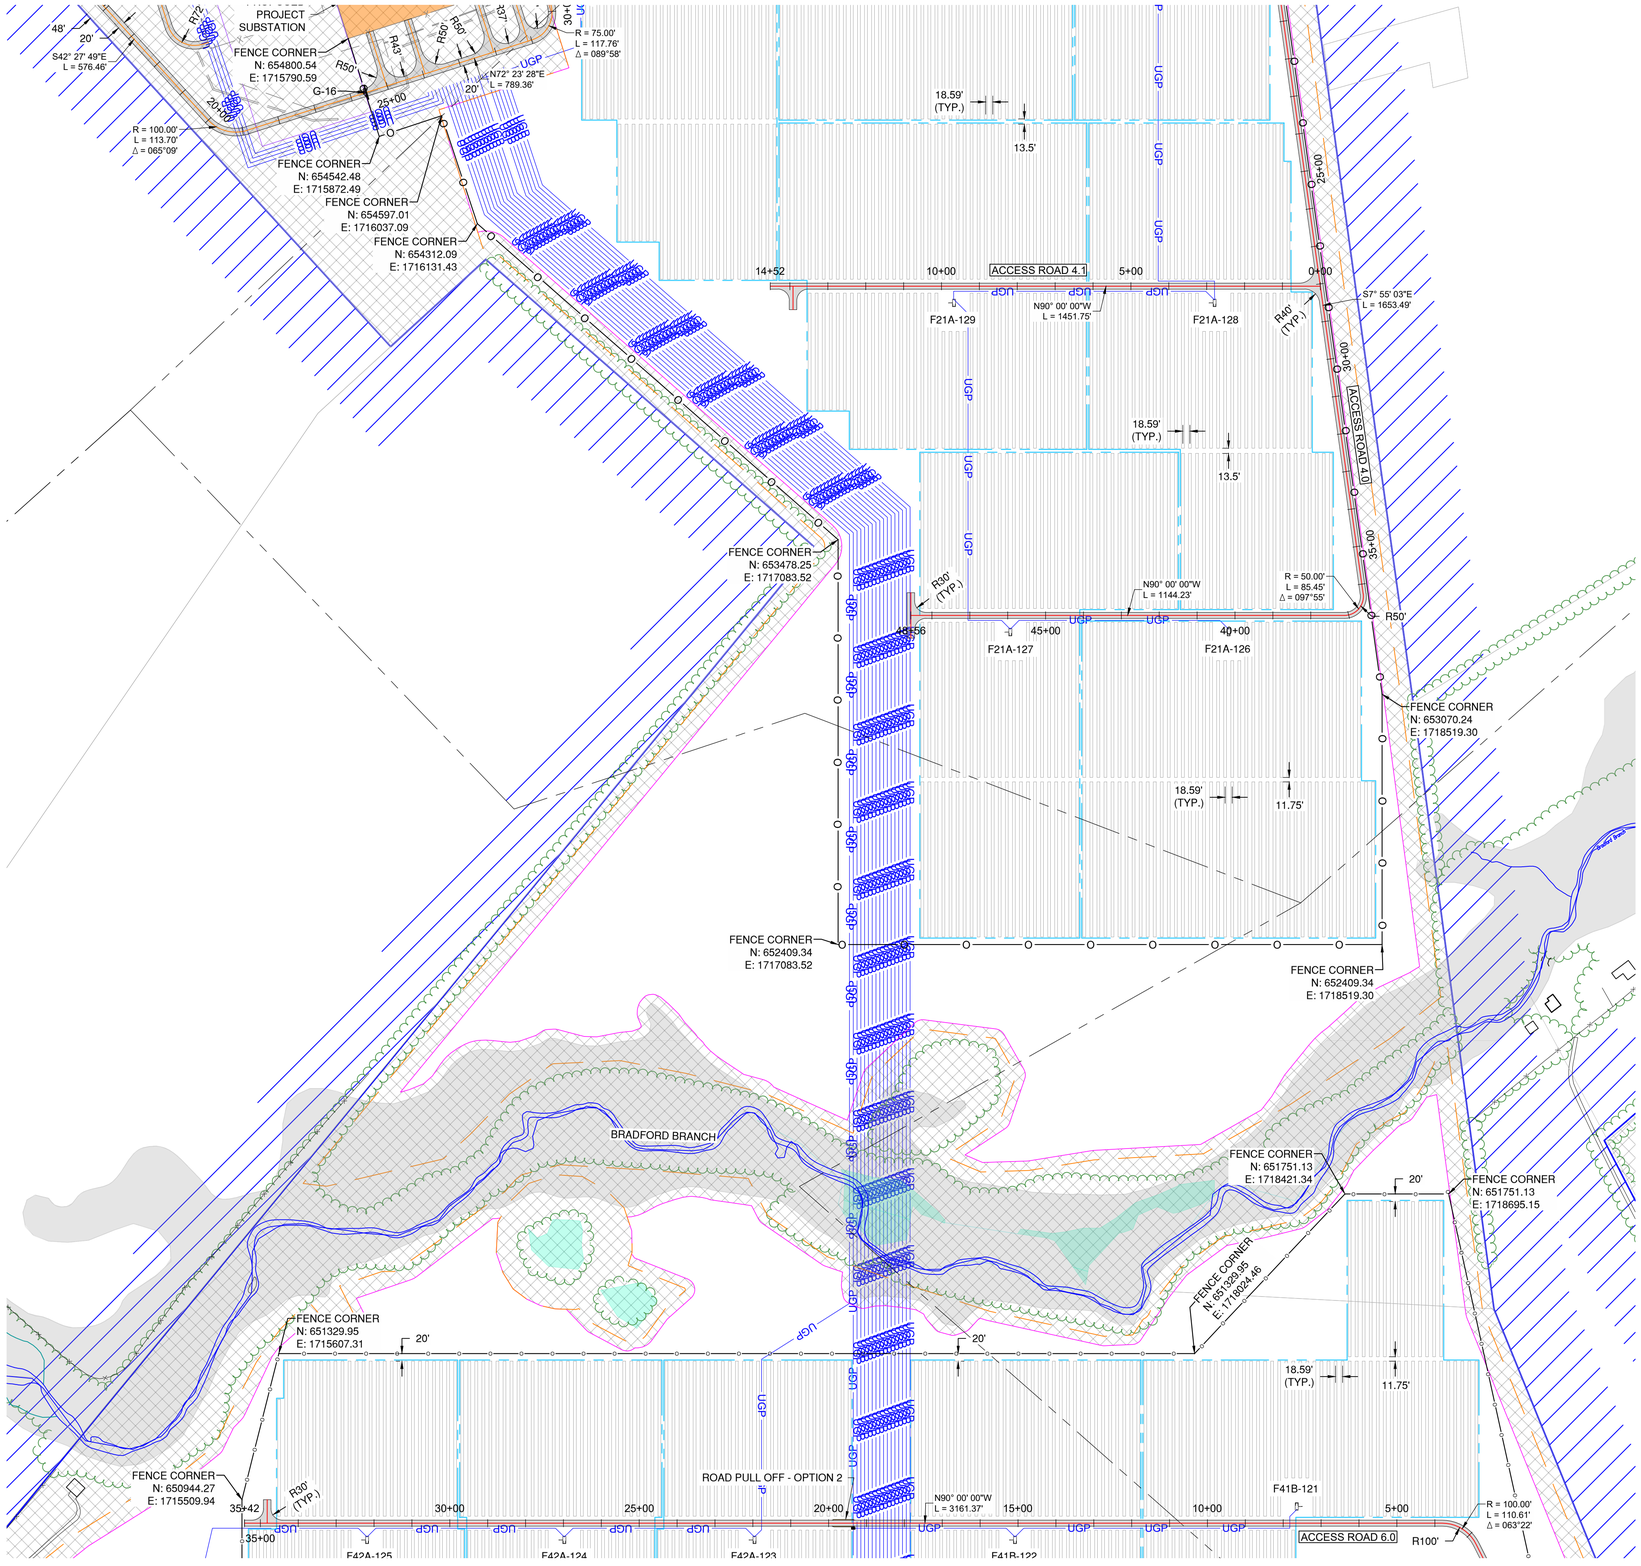

LEGEND

- PROJECT BOUNDARY
- EXISTING RIGHT OF WAY
- EXISTING PROPERTY BOUNDARY
- EXISTING EASEMENT
- EXISTING VMS LINE
- EXISTING STREAM
- EXISTING TREE LINE
- EXISTING OVERHEAD ELECTRIC
- EXISTING FIBER OPTIC
- EXISTING DELINEATED STREAM
- EXISTING FEMA FLOODPLAIN
- EXISTING DELINEATED WETLAND
- EXISTING TRANSMISSION TOWER
- EXISTING CULVERT
- PV NON-BUILDABLE AREAS
- PROPOSED SUBSTATION (BY OTHERS)
- PROPOSED LAYDOWN YARD AND TRUCK STAGING AREA
- FENCE NON-BUILDABLE BOUNDARY
- PROPOSED 16' SITE ACCESS ROAD
- PROPOSED LAYDOWN/TRUCK ACCESS ROAD
- PROPOSED SUBSTATION ACCESS ROAD
- PROPOSED GAME WIRE FENCE
- PROPOSED MV COLLECTION
- PROPOSED POWER BLOCK
- PROPOSED PV ARRAY
- PROPOSED INVERTER

NOTE: PV ARRAY AND ELECTRICAL MV COLLECTION LINES ARE SHOWN FOR REFERENCE. PLEASE REFER TO ELECTRICAL DESIGN PLANS FOR CONSTRUCTION DETAILS AND LOCATIONS.

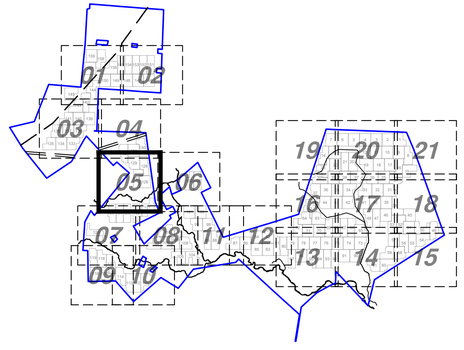

KEYMAP

FOX SQUIRREL SOLAR, LLC.

Madison County, Ohio

Rev.	Date	Description	By
A	03/21/2022	30% DESIGN SUBMITTAL	LEJ
B	05/10/2022	60% DESIGN SUBMITTAL	LEJ
C	06/27/2022	90% DESIGN SUBMITTAL	TLB

EDF renewables
15445 Innovation Dr
San Diego, CA 92128

BLATTNER ENERGY
392 Co. Rd. 50,
Avon, MN 56310

OHIO811 Before You Dig

N W E S

0 100 200 400

NAD 83 Ohio State Planes, South Zone, US Foot

THIS DRAWING IS PRELIMINARY AND IS NOT TO BE USED FOR CONSTRUCTION. FOR REVIEW PURPOSES ONLY.

Ulteig
3350 38th Avenue South
Fargo, North Dakota 58104
Phone: 701.280.8500
Fax: 701.237.3191
www.ulteig.com

Project Number: 21.00649
Design By: C. SMAALADEN
Drawn By: K. GUNDERSON
Approved By: L. JORDAHL

HORIZONTAL SITE PLAN 5

REVISION: C

DRAWING: FSSP-SG0-C-GRD4-P005

G:\2021\21.00649\Drawings\PV Plant\30 Civil\01 - Drawings\01 - Plan Set Drawings\21.00649_Fox Squirrel_CVL.dwg GRD4-P005

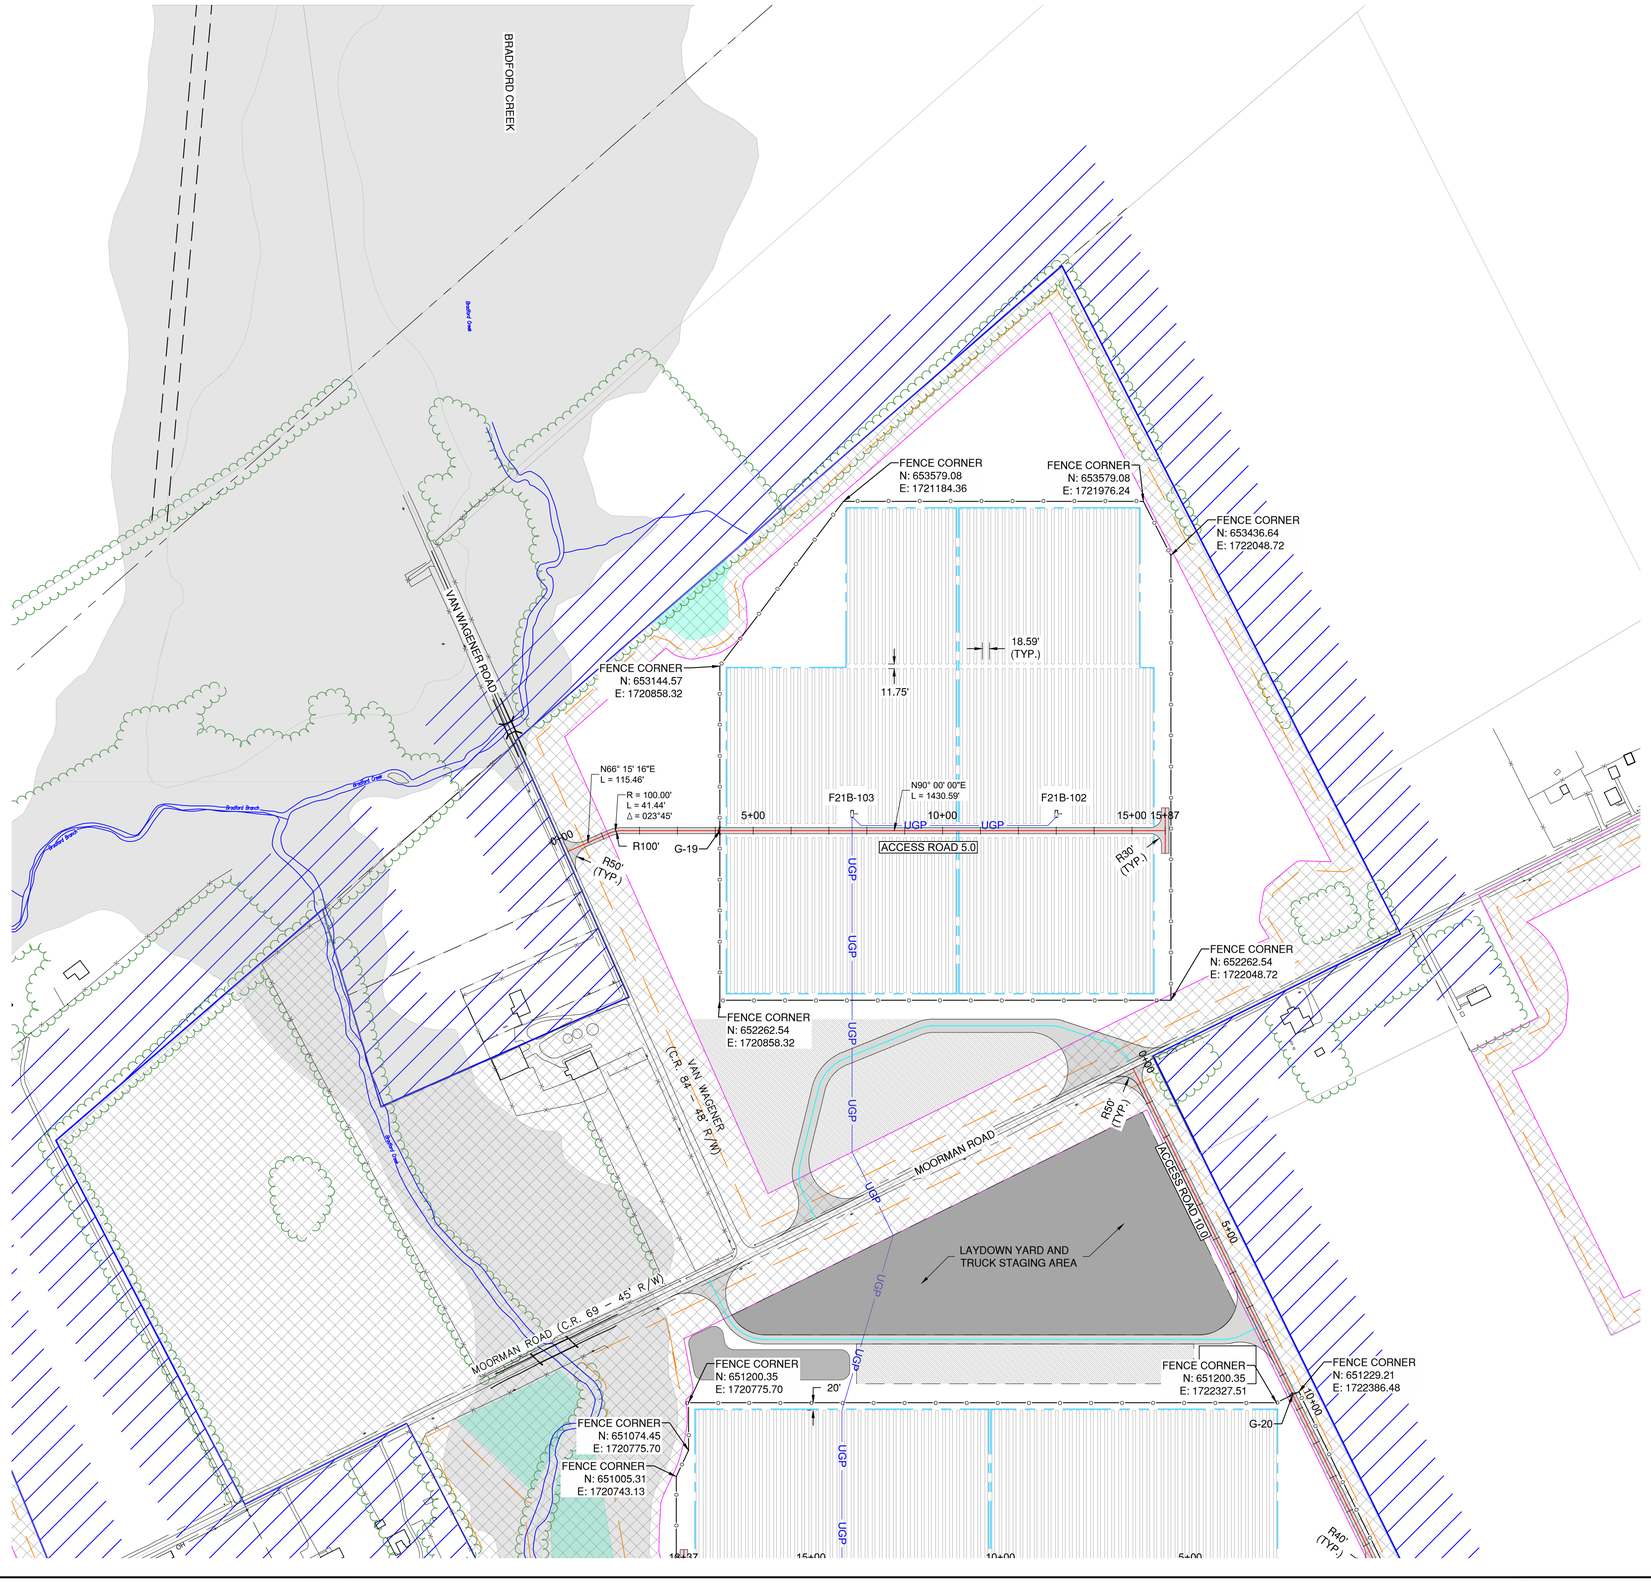

LEGEND

- PROJECT BOUNDARY
- R/W — EXISTING RIGHT OF WAY
- EXISTING PROPERTY BOUNDARY
- EXISTING EASEMENT
- EXISTING VMS LINE
- EXISTING STREAM
- EXISTING TREE LINE
- OH — EXISTING OVERHEAD ELECTRIC
- F — EXISTING FIBER OPTIC
- EXISTING DELINEATED STREAM
- EXISTING FEMA FLOODPLAIN
- EXISTING DELINEATED WETLAND
- EXISTING TRANSMISSION TOWER
- EXISTING CULVERT
- PV NON-BUILDABLE AREAS
- PROPOSED SUBSTATION (BY OTHERS)
- PROPOSED LAYDOWN YARD AND TRUCK STAGING AREA
- FENCE NON-BUILDABLE BOUNDARY
- PROPOSED 16' SITE ACCESS ROAD
- PROPOSED LAYDOWN/TRUCK ACCESS ROAD
- PROPOSED SUBSTATION ACCESS ROAD
- O — PROPOSED GAME WIRE FENCE
- UGP — PROPOSED MV COLLECTION
- PROPOSED POWER BLOCK
- PROPOSED PV ARRAY
- PROPOSED INVERTER

NOTE: PV ARRAY AND ELECTRICAL MV COLLECTION LINES ARE SHOWN FOR REFERENCE. PLEASE REFER TO ELECTRICAL DESIGN PLANS FOR CONSTRUCTION DETAILS AND LOCATIONS.

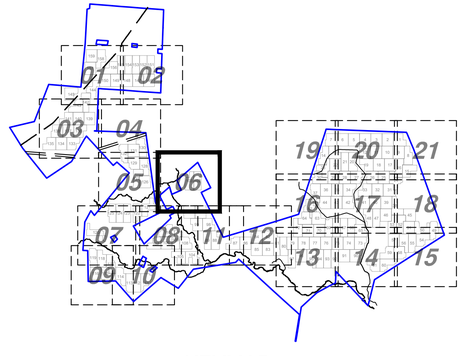

KEYMAP

FOX SQUIRREL SOLAR, LLC.

Madison County, Ohio

Rev.	Date	Description	By
A	03/21/2022	30% DESIGN SUBMITTAL	LEJ
B	05/10/2022	60% DESIGN SUBMITTAL	LEJ
C	06/27/2022	90% DESIGN SUBMITTAL	TLB

EDF renewables
15445 Innovation Dr
San Diego, CA 92128

BLATTNER ENERGY
392 Co. Rd. 50,
Avon, MN 56310

OHIO811 Before You Dig

N
W E
S

0 100 200 400

NAD 83 Ohio State Planes, South Zone, US Foot

THIS DRAWING IS PRELIMINARY AND IS NOT TO BE USED FOR CONSTRUCTION. FOR REVIEW PURPOSES ONLY.

Ulteig
3350 38th Avenue South
Fargo, North Dakota 58104
Phone: 701.280.8500
Fax: 701.237.3191
www.ulteig.com

Project Number: 21.00649
Design By: C. SMAALADEN
Drawn By: K. GUNDERSON
Approved By: L. JORDAHL

HORIZONTAL SITE PLAN 6

REVISION:
C

DRAWING:
FSSP-SG0-C-GRD4-P006

G:\2021\21.00649\Drawings\PV Plant\30 Civil\01 - Drawings\01 - Plan Set Drawings\21.00649_Fox Squirrel_CVL.dwg GRD4-P006

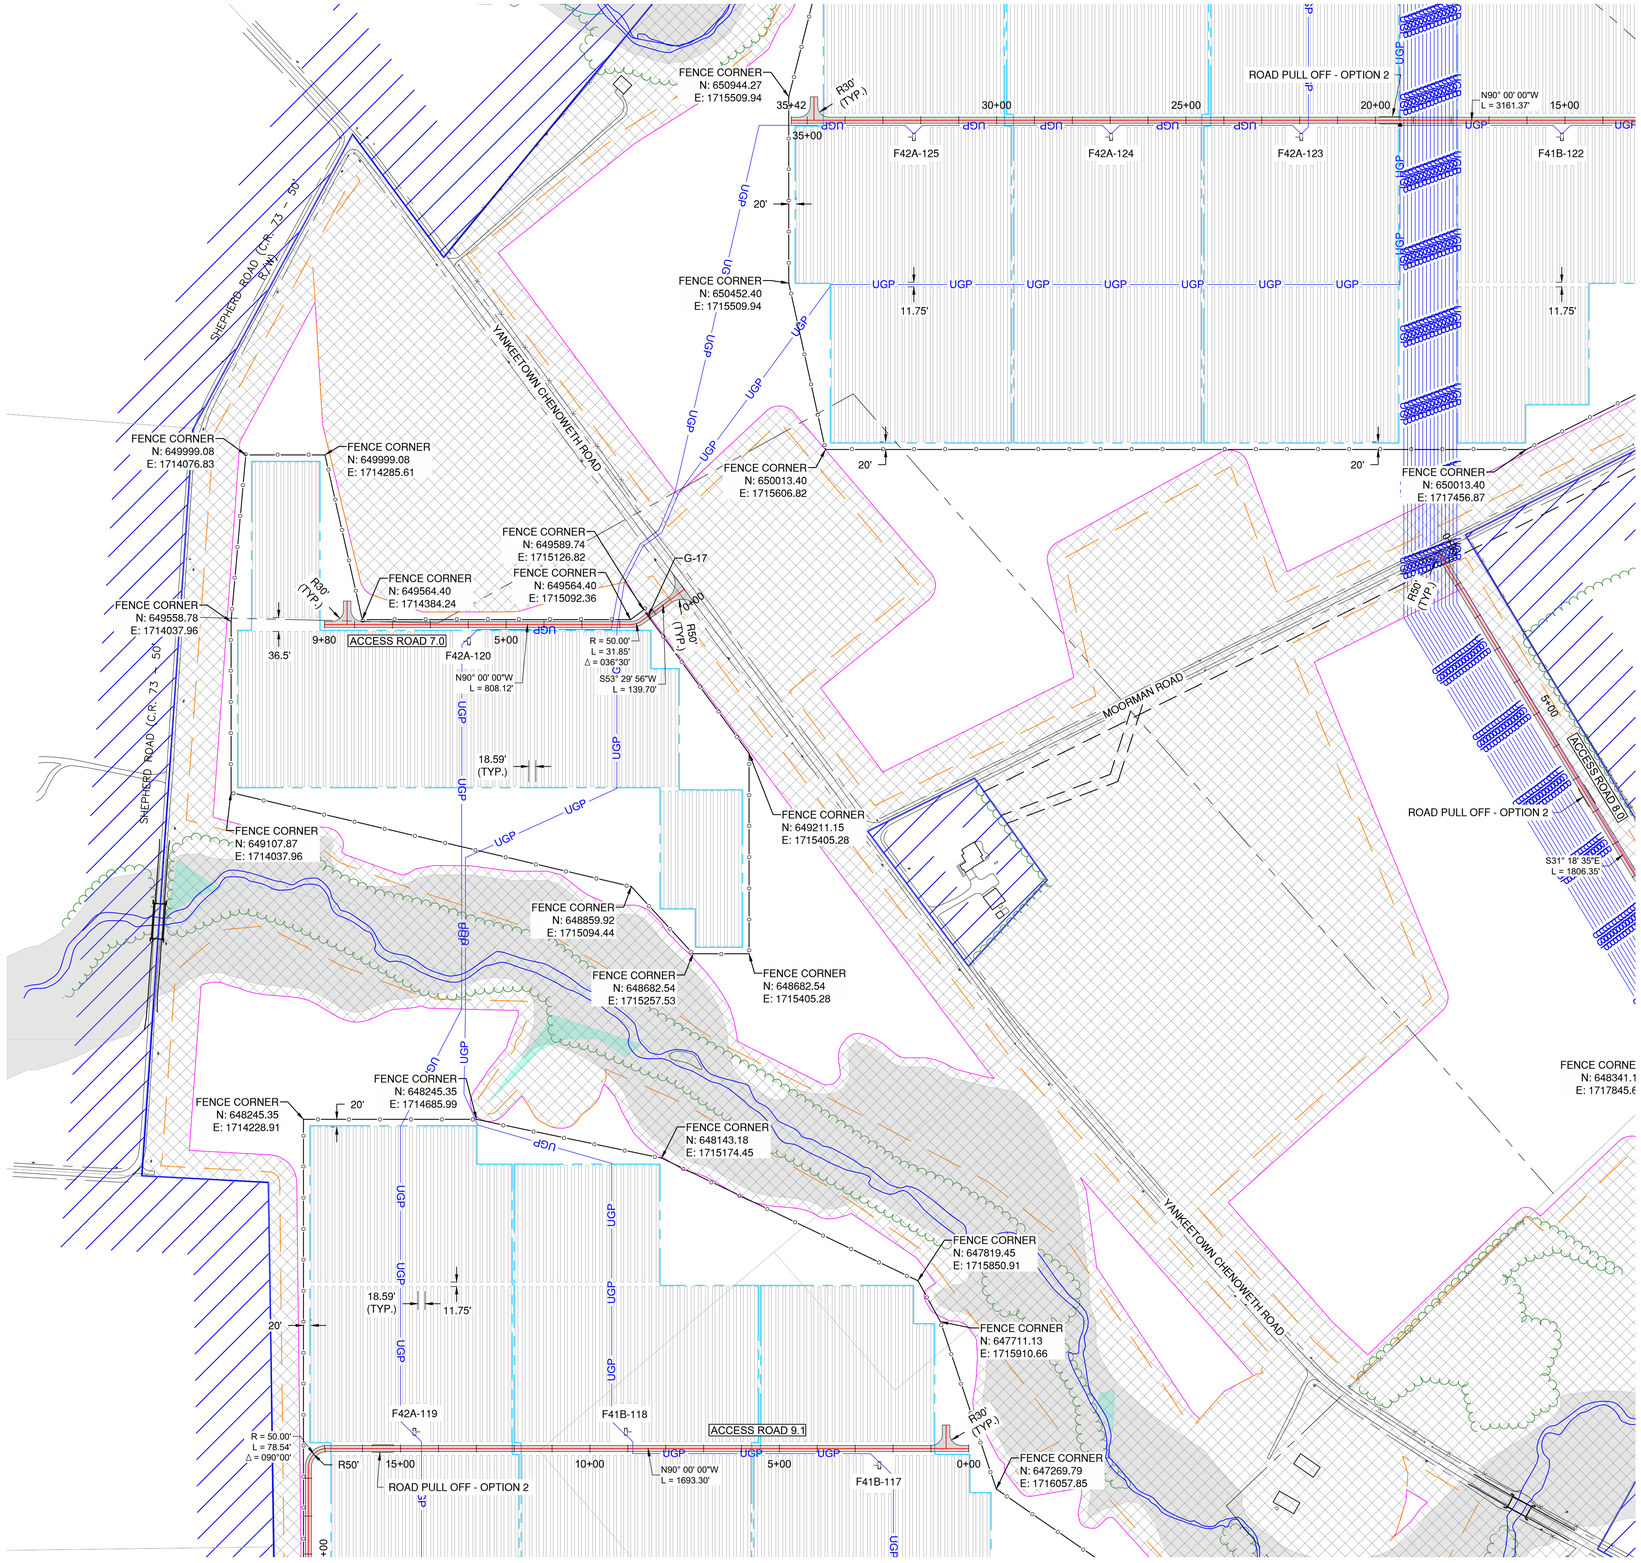

LEGEND

- PROJECT BOUNDARY
- EXISTING RIGHT OF WAY
- EXISTING PROPERTY BOUNDARY
- EXISTING EASEMENT
- EXISTING VMS LINE
- EXISTING STREAM
- EXISTING TREE LINE
- EXISTING OVERHEAD ELECTRIC
- EXISTING FIBER OPTIC
- EXISTING DELINEATED STREAM
- EXISTING FEMA FLOODPLAIN
- EXISTING DELINEATED WETLAND
- EXISTING TRANSMISSION TOWER
- EXISTING CULVERT
- PV NON-BUILDABLE AREAS
- PROPOSED SUBSTATION (BY OTHERS)
- PROPOSED LAYDOWN YARD AND TRUCK STAGING AREA
- FENCE NON-BUILDABLE BOUNDARY
- PROPOSED 16' SITE ACCESS ROAD
- PROPOSED LAYDOWN/TRUCK ACCESS ROAD
- PROPOSED SUBSTATION ACCESS ROAD
- PROPOSED GAME WIRE FENCE
- PROPOSED MV COLLECTION
- PROPOSED POWER BLOCK
- PROPOSED PV ARRAY
- PROPOSED INVERTER

NOTE: PV ARRAY AND ELECTRICAL MV COLLECTION LINES ARE SHOWN FOR REFERENCE. PLEASE REFER TO ELECTRICAL DESIGN PLANS FOR CONSTRUCTION DETAILS AND LOCATIONS.

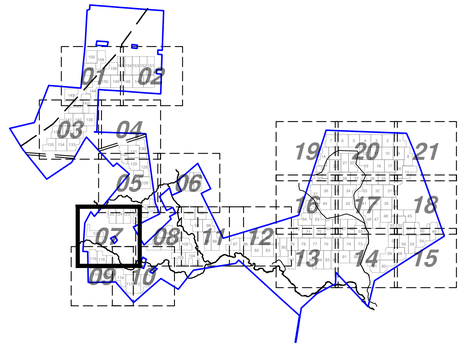

KEYMAP

FOX SQUIRREL SOLAR, LLC.

Madison County, Ohio

Rev.	Date	Description	By
A	03/21/2022	30% DESIGN SUBMITTAL	LEJ
B	05/10/2022	60% DESIGN SUBMITTAL	LEJ
C	06/27/2022	90% DESIGN SUBMITTAL	TLB

EDF renewables
15445 Innovation Dr
San Diego, CA 92128

BLATTNER ENERGY
392 Co. Rd. 50,
Avon, MN 56310

OHIO811 Before You Dig

N
W E
S

0 100 200 400

NAD 83 Ohio State Planes, South Zone, US Foot

THIS DRAWING IS PRELIMINARY AND IS NOT TO BE USED FOR CONSTRUCTION. FOR REVIEW PURPOSES ONLY.

Ulteig
3350 38th Avenue South
Fargo, North Dakota 58104
Phone: 701.280.8500
Fax: 701.237.3191
www.ulteig.com
Project Number: 21.00649
Design By: C. SMAALADEN
Drawn By: K. GUNDERSON
Approved By: L. JORDAHL

HORIZONTAL SITE PLAN 7

REVISION:
C

DRAWING:
FSSP-SG0-C-GRD4-P007

G:\2021\21.00649\Drawings\PV Plant\30 Civil\01 - Drawings\01 - Plan Set Drawings\21.00649_Fox Squirrel_CVL.dwg GRD4-P007

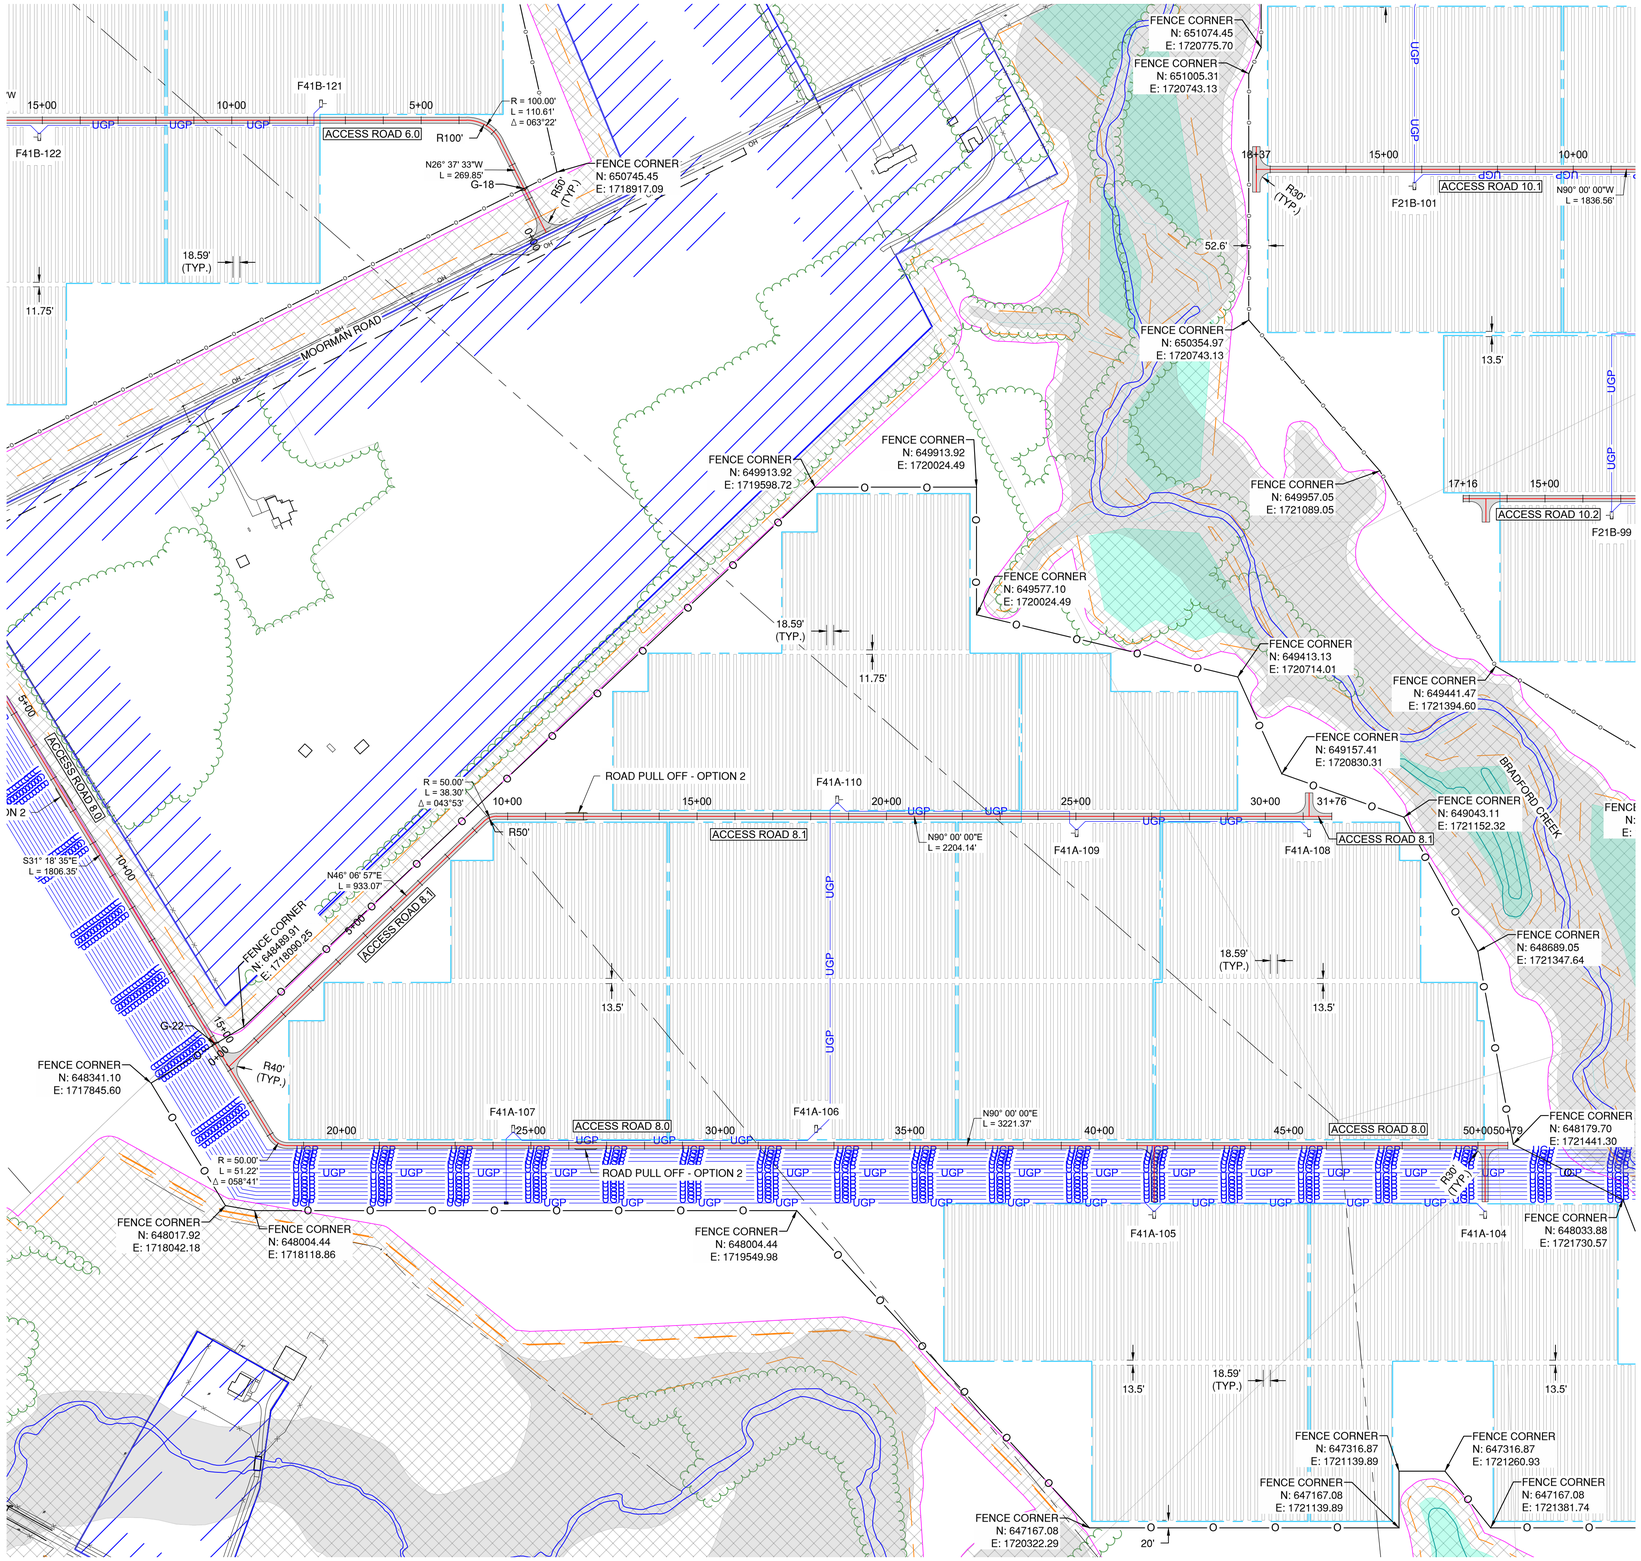

LEGEND

- PROJECT BOUNDARY
- EXISTING RIGHT OF WAY
- EXISTING PROPERTY BOUNDARY
- EXISTING EASEMENT
- EXISTING VMS LINE
- EXISTING STREAM
- EXISTING TREE LINE
- EXISTING OVERHEAD ELECTRIC
- EXISTING FIBER OPTIC
- EXISTING DELINEATED STREAM
- EXISTING FEMA FLOODPLAIN
- EXISTING DELINEATED WETLAND
- EXISTING TRANSMISSION TOWER
- EXISTING CULVERT
- PV NON-BUILDABLE AREAS
- PROPOSED SUBSTATION (BY OTHERS)
- PROPOSED LAYDOWN YARD AND TRUCK STAGING AREA
- FENCE NON-BUILDABLE BOUNDARY
- PROPOSED 16' SITE ACCESS ROAD
- PROPOSED LAYDOWN/TRUCK ACCESS ROAD
- PROPOSED SUBSTATION ACCESS ROAD
- PROPOSED GAME WIRE FENCE
- PROPOSED MV COLLECTION
- PROPOSED POWER BLOCK
- PROPOSED PV ARRAY
- PROPOSED INVERTER

NOTE: PV ARRAY AND ELECTRICAL MV COLLECTION LINES ARE SHOWN FOR REFERENCE. PLEASE REFER TO ELECTRICAL DESIGN PLANS FOR CONSTRUCTION DETAILS AND LOCATIONS.

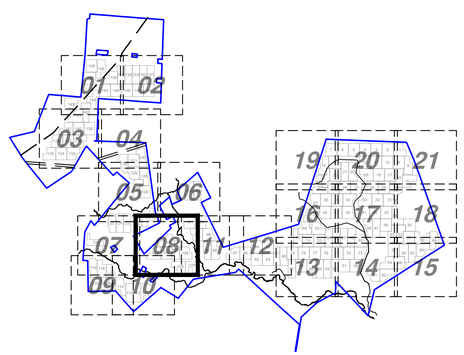

KEYMAP

FOX SQUIRREL SOLAR, LLC.

Madison County, Ohio

Rev.	Date	Description	By
A	03/21/2022	30% DESIGN SUBMITTAL	LEJ
B	05/10/2022	60% DESIGN SUBMITTAL	LEJ
C	06/27/2022	90% DESIGN SUBMITTAL	TLB

EDF renewables
15445 Innovation Dr
San Diego, CA 92128

BLATTNER ENERGY
392 Co. Rd. 50,
Avon, MN 56310

OHIO811 Before You Dig

N E S W

0 100 200 400

NAD 83 Ohio State Planes, South Zone, US Foot

THIS DRAWING IS PRELIMINARY AND IS NOT TO BE USED FOR CONSTRUCTION. FOR REVIEW PURPOSES ONLY.

Ulteig
3350 38th Avenue South
Fargo, North Dakota 58104
Phone: 701.280.8500
Fax: 701.237.3191
www.ulteig.com

Project Number: 21.00649
Design By: C. SMAALADEN
Drawn By: K. GUNDERSON
Approved By: L. JORDAHL

HORIZONTAL SITE PLAN 8

REVISION: C

DRAWING: FSSP-SG0-C-GRD4-P008

G:\2021\21.00649\Drawings\PV Plant\30 Civil\01 - Drawings\01 - Plan Set Drawings\21.00649_Fox Squirrel_CVL.dwg GRD4-P008

This foregoing document was electronically filed with the Public Utilities

Commission of Ohio Docketing Information System on

7/29/2022 4:55:50 PM

in

Case No(s). 21-1031-EL-BGA, 20-0931-EL-BGN

Summary: Notice - Part 2 of 4 - Compliance with Condition 4 – Detailed Engineering Drawings electronically filed by Christine M.T. Pirik on behalf of Fox Squirrel Solar, LLC