



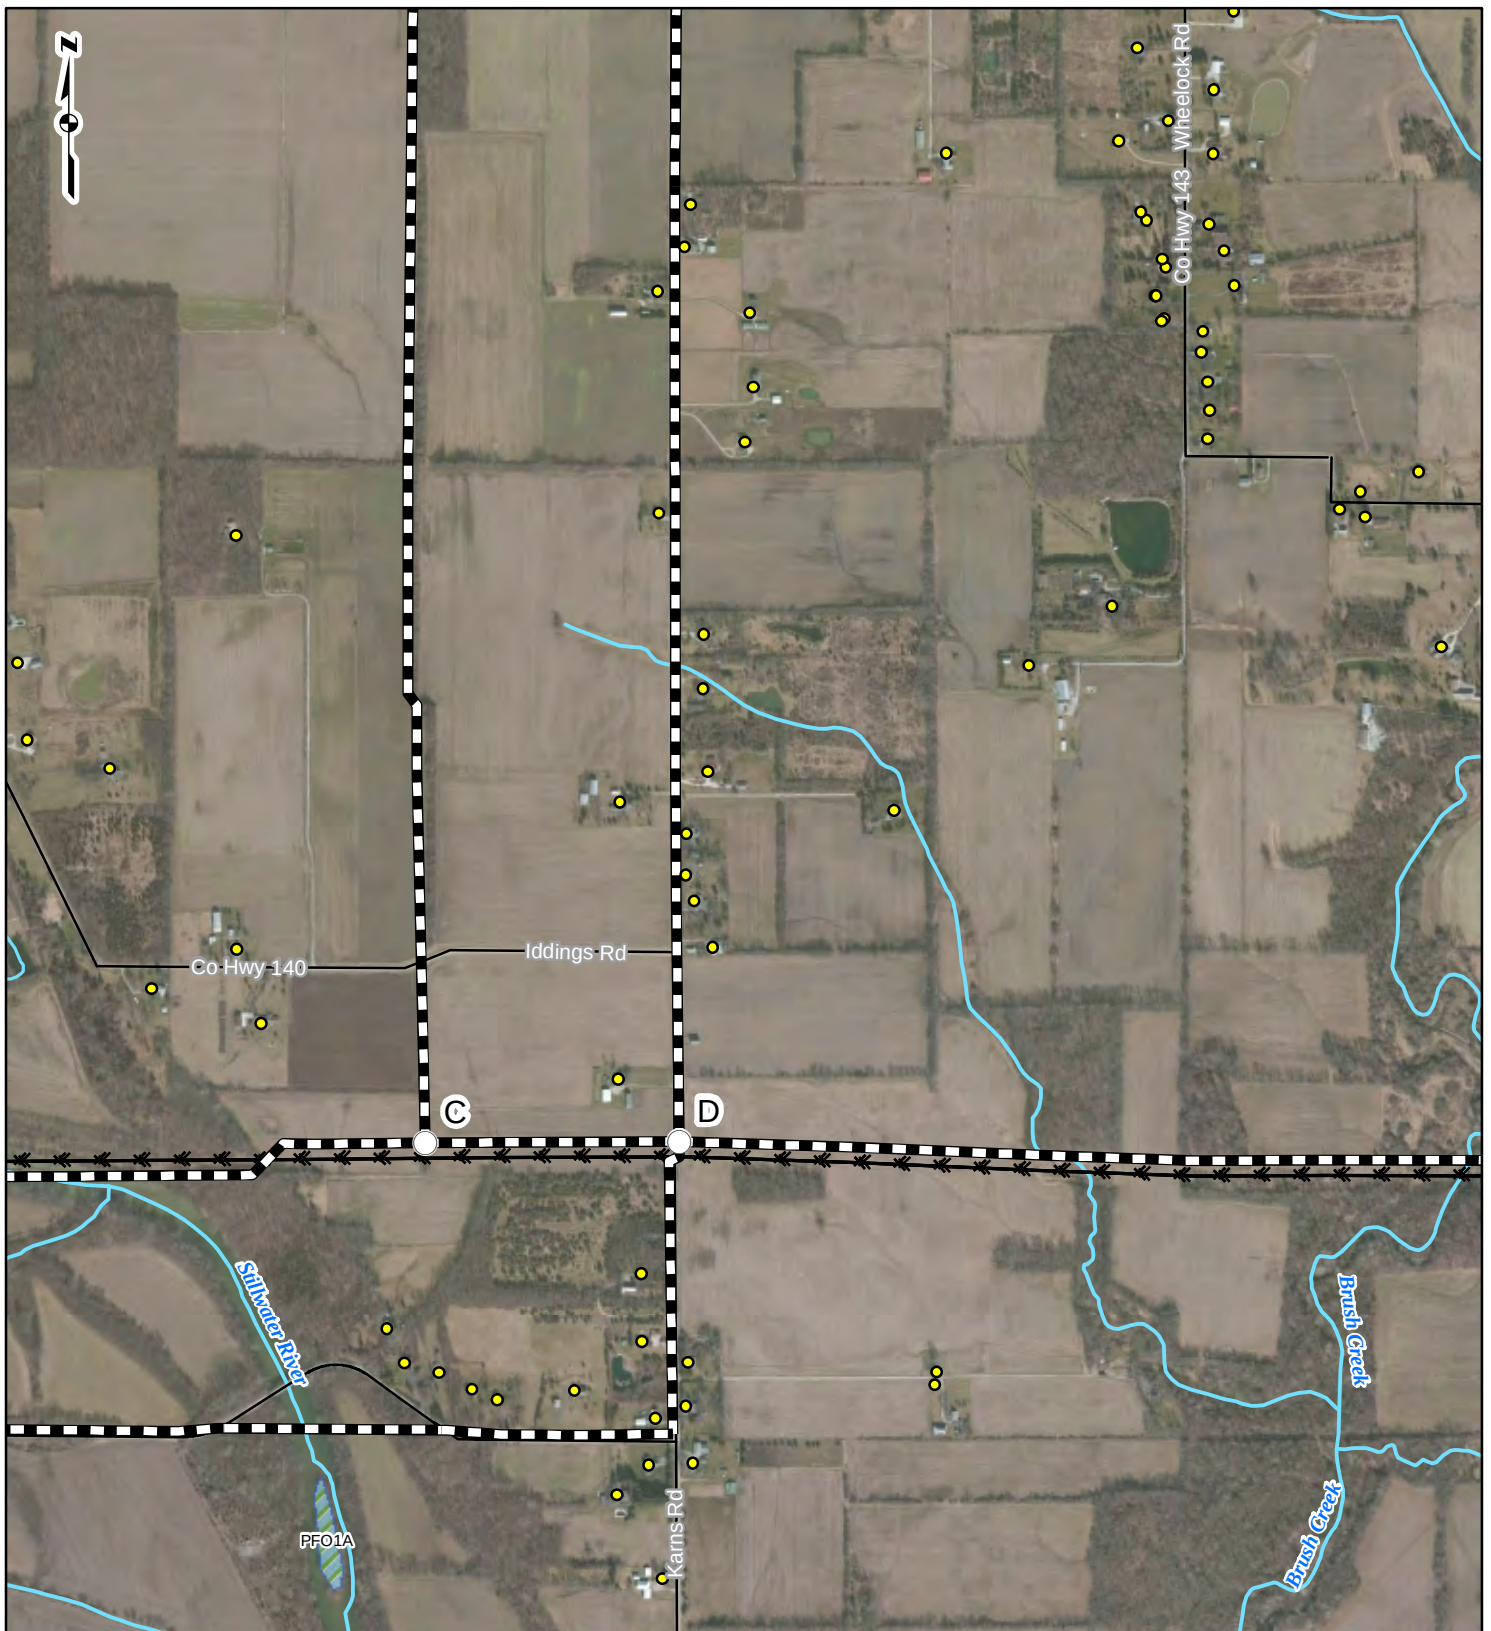

PROJECT LOCATION

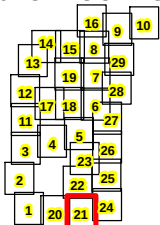

MIAMI COUNTY, OHIO

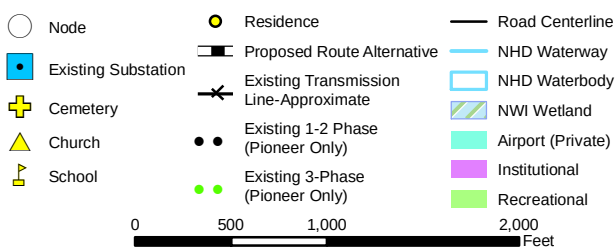


FIGURE 3.5 ROUTE ALTERNATIVES SHEET 21 OF 29

WEST MILTON TO ELDEAN 138kV



DAYTON POWER & LIGHT




DRAWN BY: TDB

DATE: 2/5/2015


CHECKED: MAF

APPROVED: MAF

REFERENCE: ESRI WORLD IMAGERY, 2012, ACCESSED 02/2015; UGSG NHD, 2012; MIAMI CO., 2013; USFWS, 2010; PIONEER, 2013; DP&L, 2013.

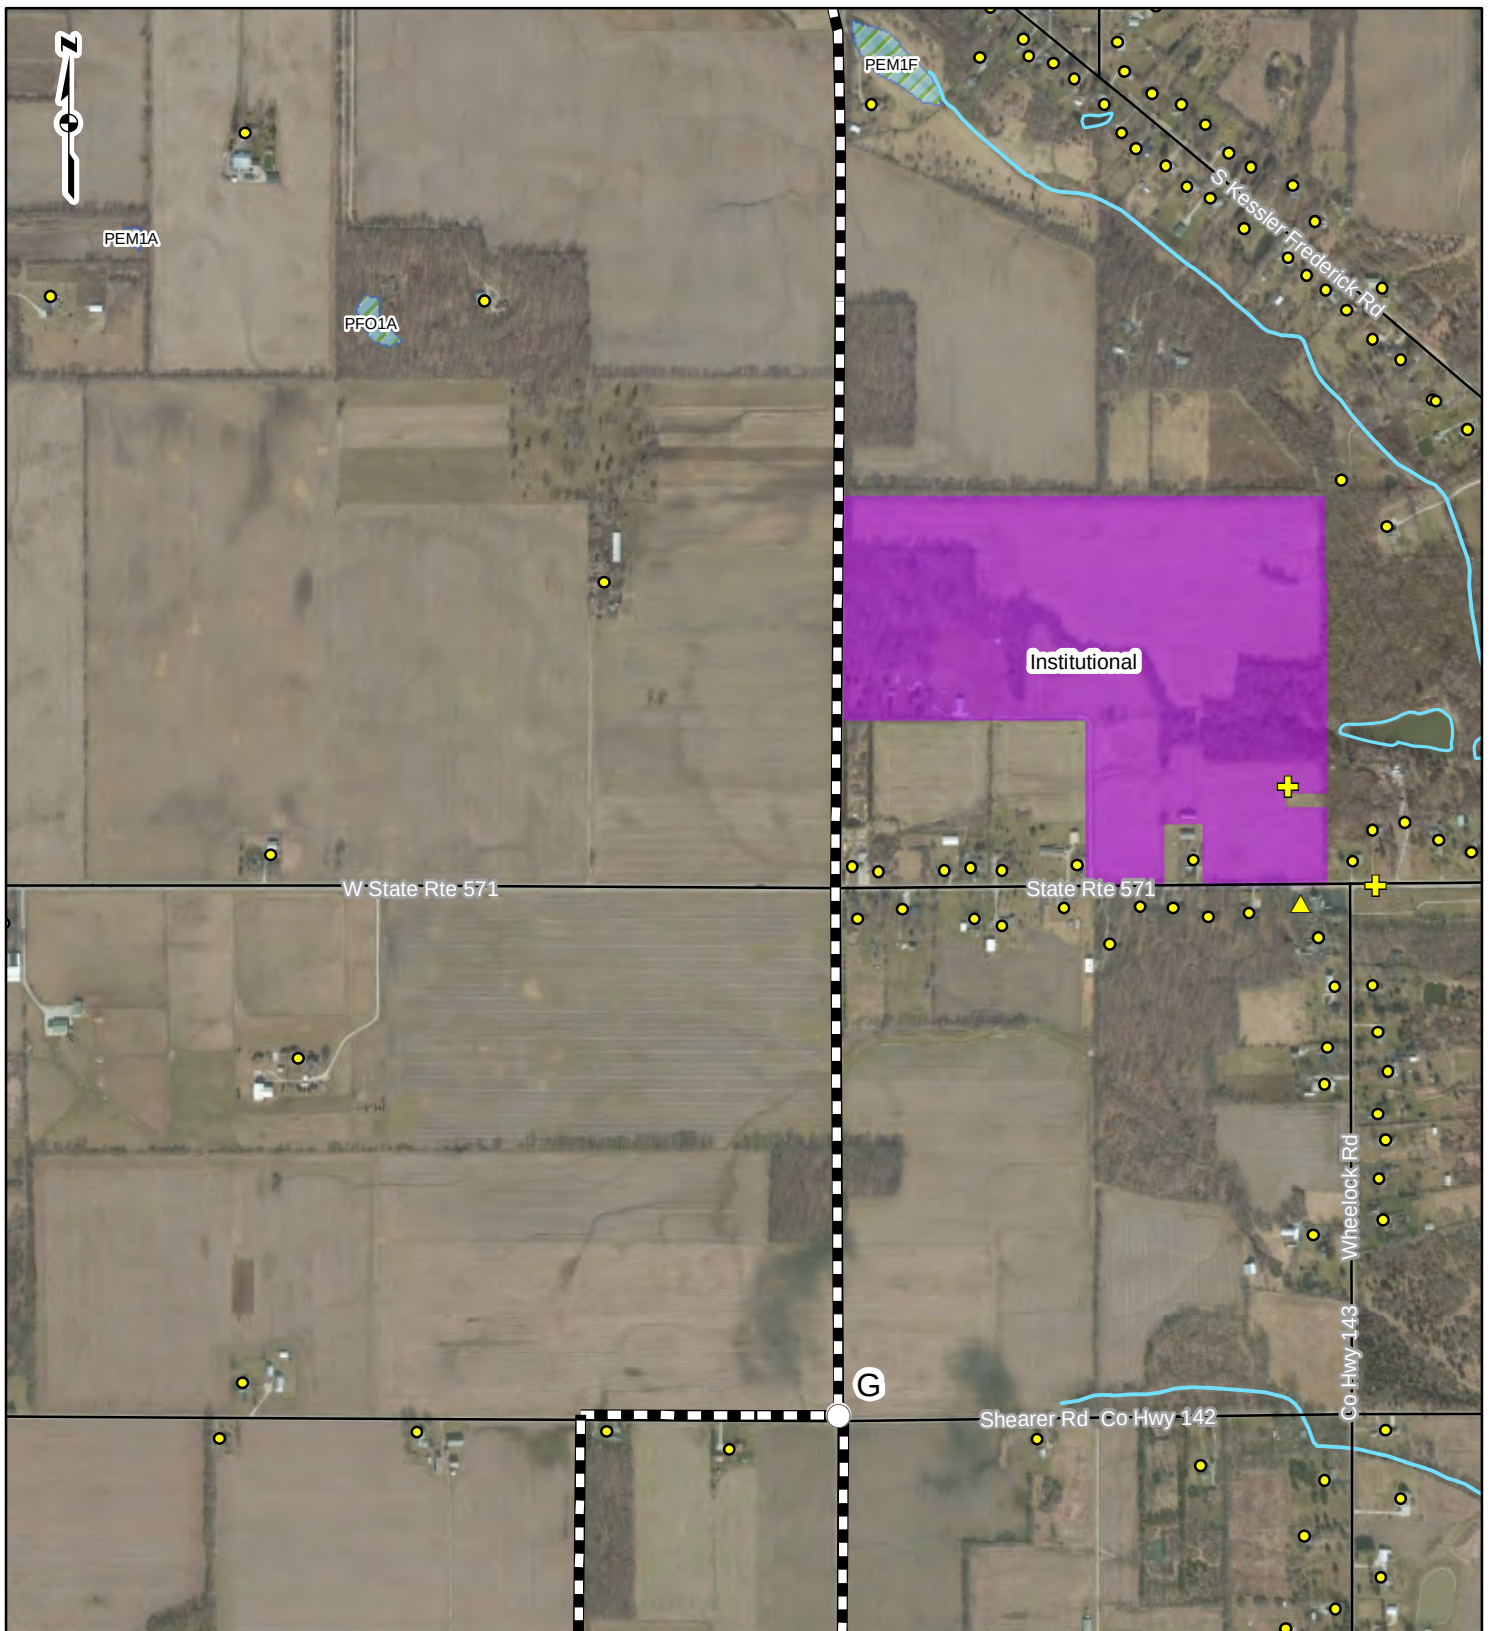

PROJECT LOCATION

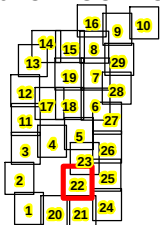

MIAMI COUNTY, OHIO

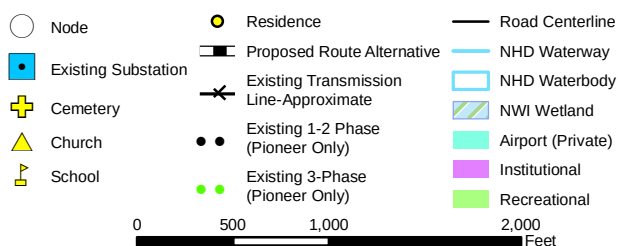


FIGURE 3.5 ROUTE ALTERNATIVES SHEET 22 OF 29

WEST MILTON TO ELDEAN 138kV



DAYTON POWER & LIGHT




DRAWN BY: TDB

DATE: 2/5/2015


CHECKED: MAF

APPROVED: MAF

REFERENCE: ESRI WORLD IMAGERY, 2012, ACCESSED 02/2015; UGSG NHD, 2012; MIAMI CO., 2013; USFWS, 2010; PIONEER, 2013; DP&L, 2013.

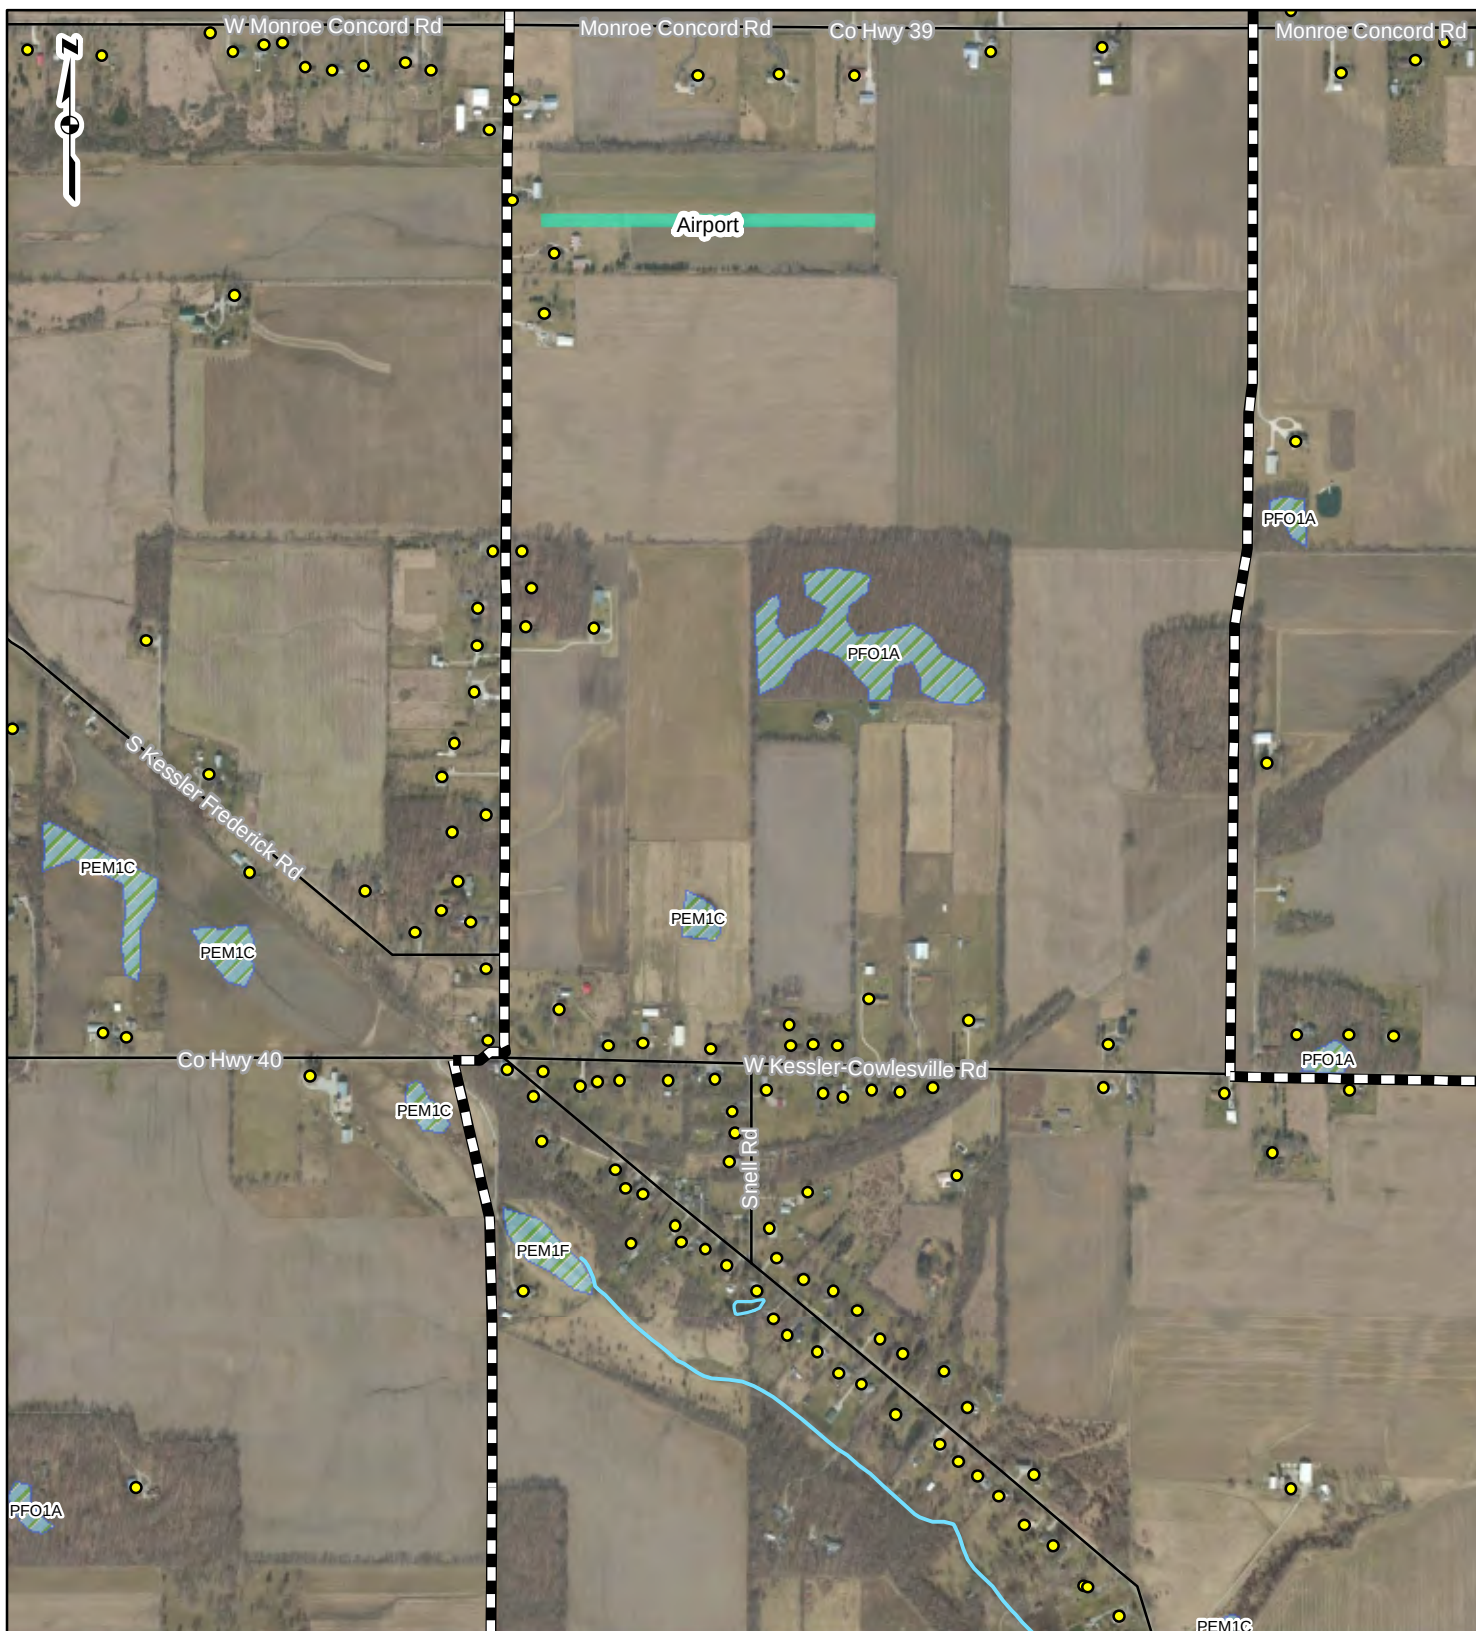

PROJECT LOCATION

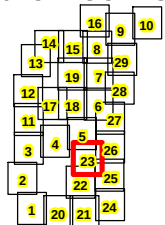

MIAMI COUNTY, OHIO

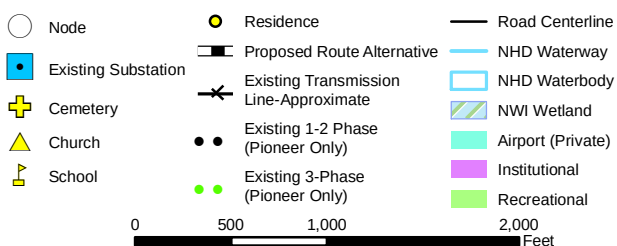



FIGURE 3.5 ROUTE ALTERNATIVES SHEET 23 OF 29

WEST MILTON TO ELDEAN 138kV
DAYTON POWER & LIGHT


DRAWN BY: TDB
CHECKED: MAF

DATE: 2/5/2015
APPROVED: MAF

REFERENCE: ESRI WORLD IMAGERY, 2012, ACCESSED 02/2015; UGSG NHD, 2012; MIAMI CO., 2013; USFWS, 2010; PIONEER, 2013; DP&L, 2013.

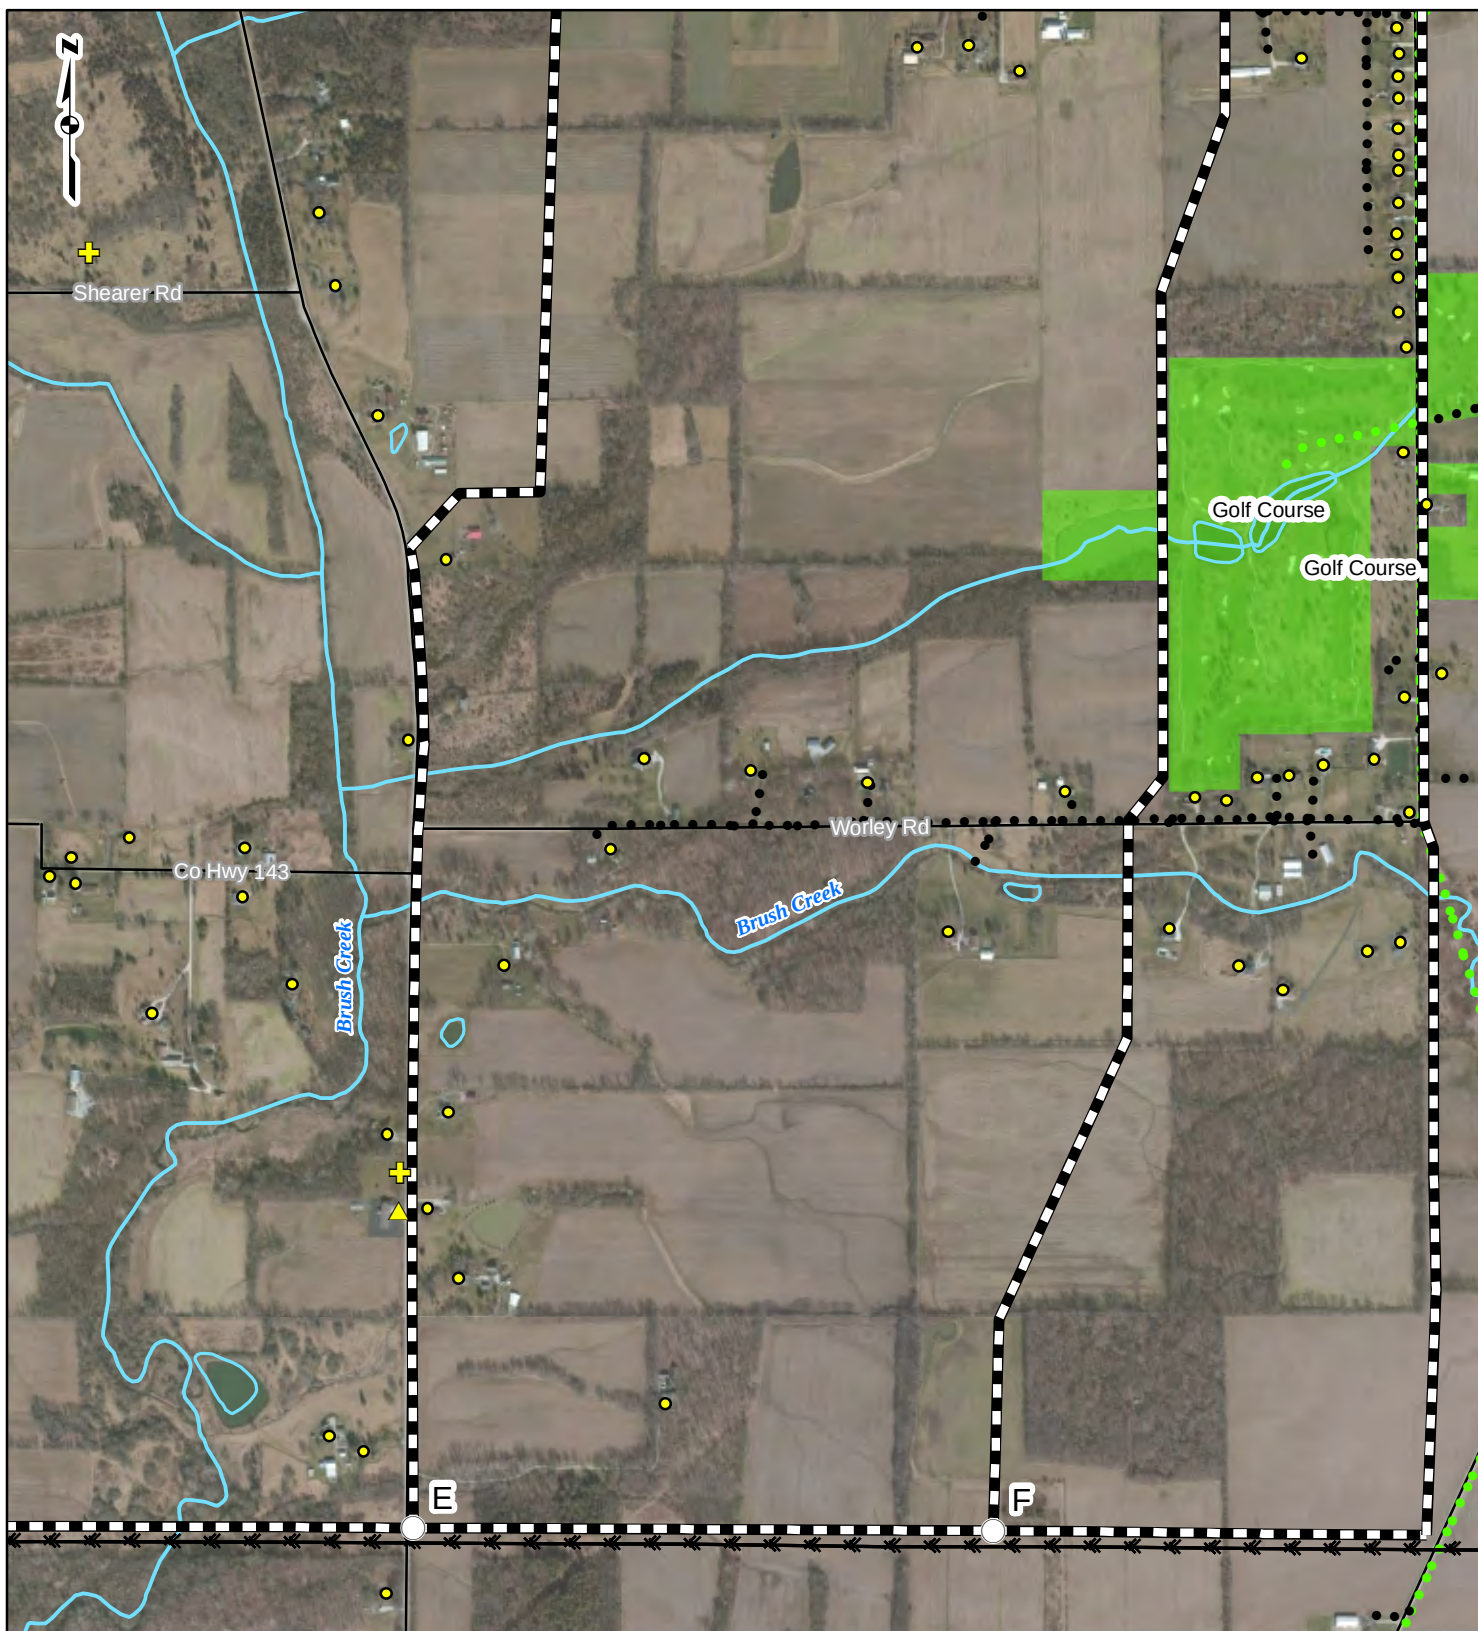

PROJECT LOCATION

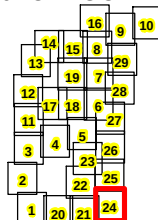

MIAMI COUNTY, OHIO


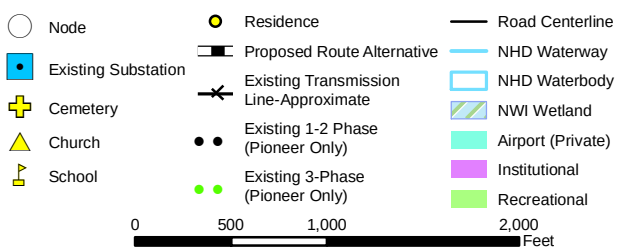



FIGURE 3.5 ROUTE ALTERNATIVES SHEET 24 OF 29

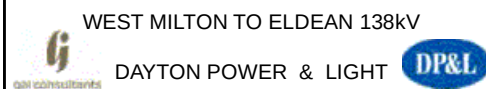


DRAWN BY: TDB
CHECKED: MAF

DATE: 2/5/2015
APPROVED: MAF

REFERENCE: ESRI WORLD IMAGERY, 2012, ACCESSED 02/2015; UGSG NHD, 2012; MIAMI CO., 2013; USFWS, 2010; PIONEER, 2013; DP&L, 2013.

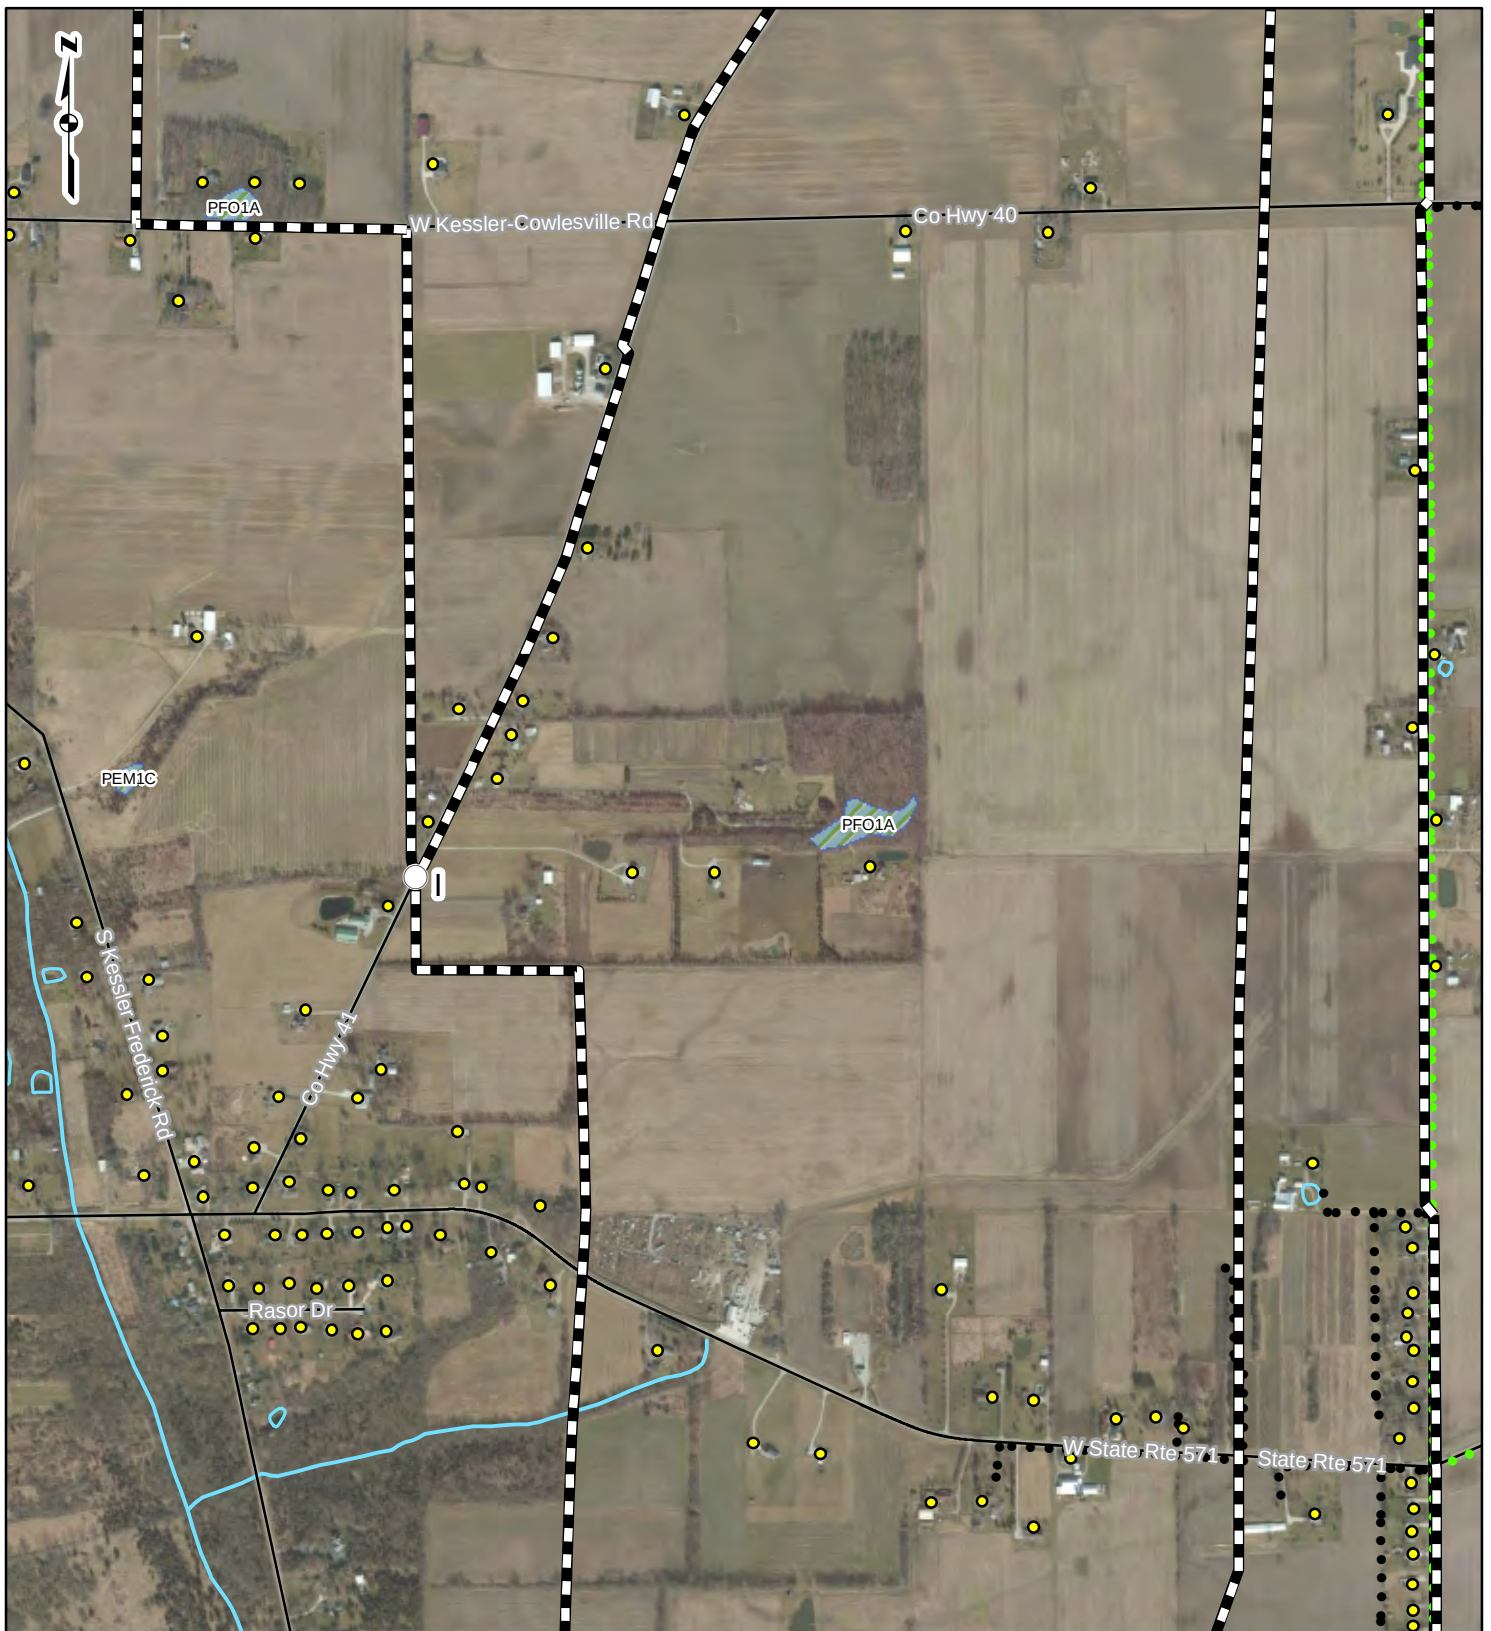

PROJECT LOCATION

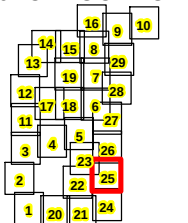

MIAMI COUNTY, OHIO

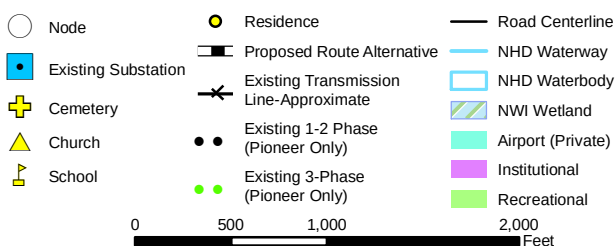


FIGURE 3.5 ROUTE ALTERNATIVES SHEET 25 OF 29

WEST MILTON TO ELDEAN 138KV



DAYTON POWER & LIGHT




DRAWN BY: TDB

DATE: 2/5/2015


CHECKED: MAF

APPROVED: MAF

REFERENCE: ESRI WORLD IMAGERY, 2012, ACCESSED 02/2015; UGSG NHD, 2012; MIAMI CO., 2013; USFWS, 2010; PIONEER, 2013; DP&L, 2013.

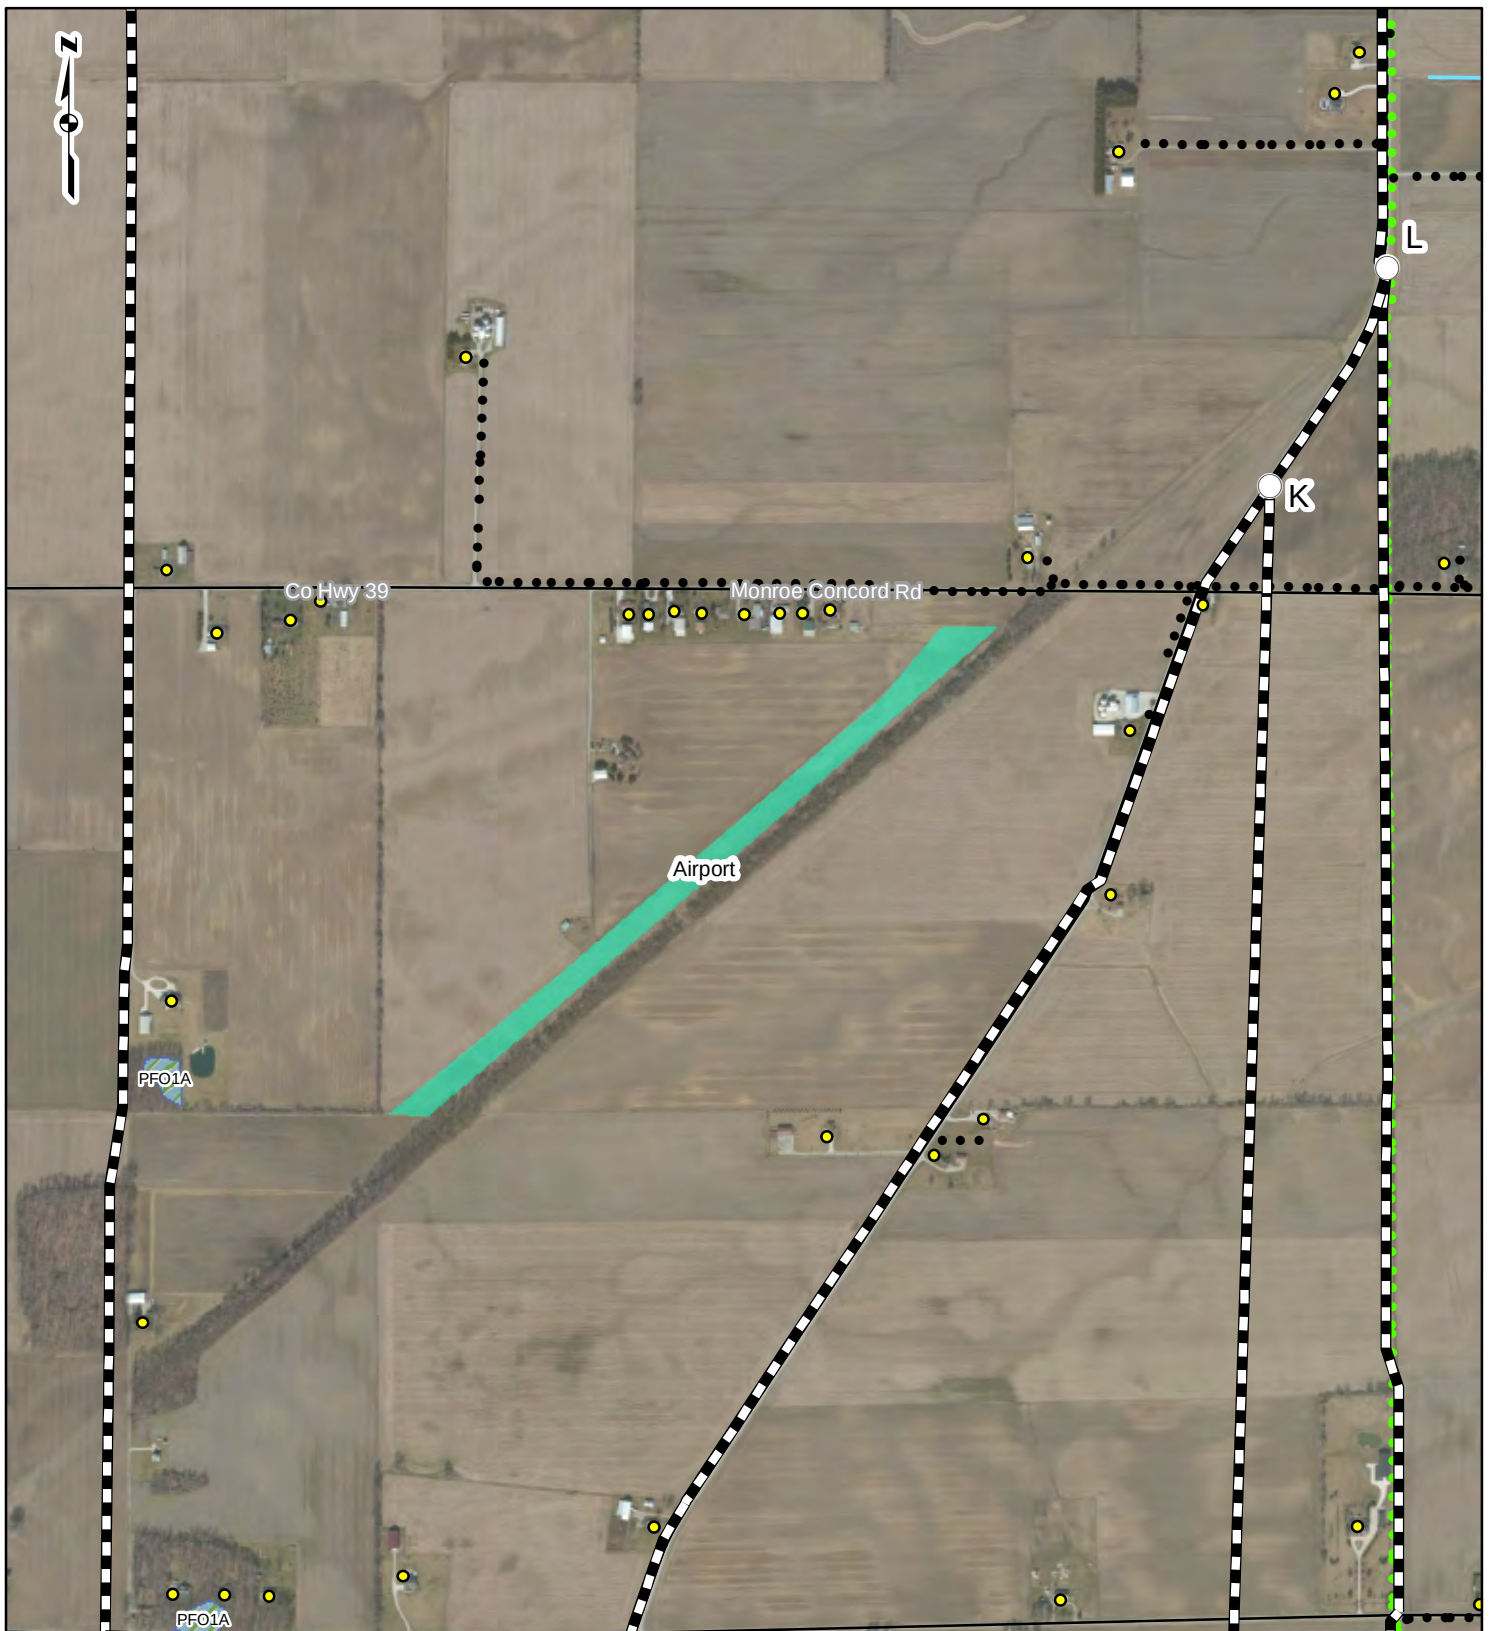

PROJECT LOCATION

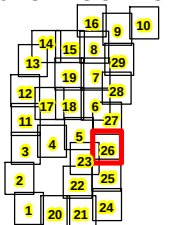

MIAMI COUNTY, OHIO

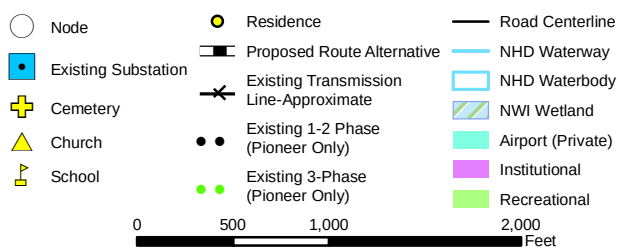


FIGURE 3.5 ROUTE ALTERNATIVES SHEET 26 OF 29

WEST MILTON TO ELDEAN 138kV



DAYTON POWER & LIGHT




DRAWN BY: TDB

DATE: 2/5/2015


CHECKED: MAF

APPROVED: MAF

REFERENCE: ESRI WORLD IMAGERY, 2012, ACCESSED 02/2015; UGSG NHD, 2012; MIAMI CO., 2013; USFWS, 2010; PIONEER, 2013; DP&L, 2013.

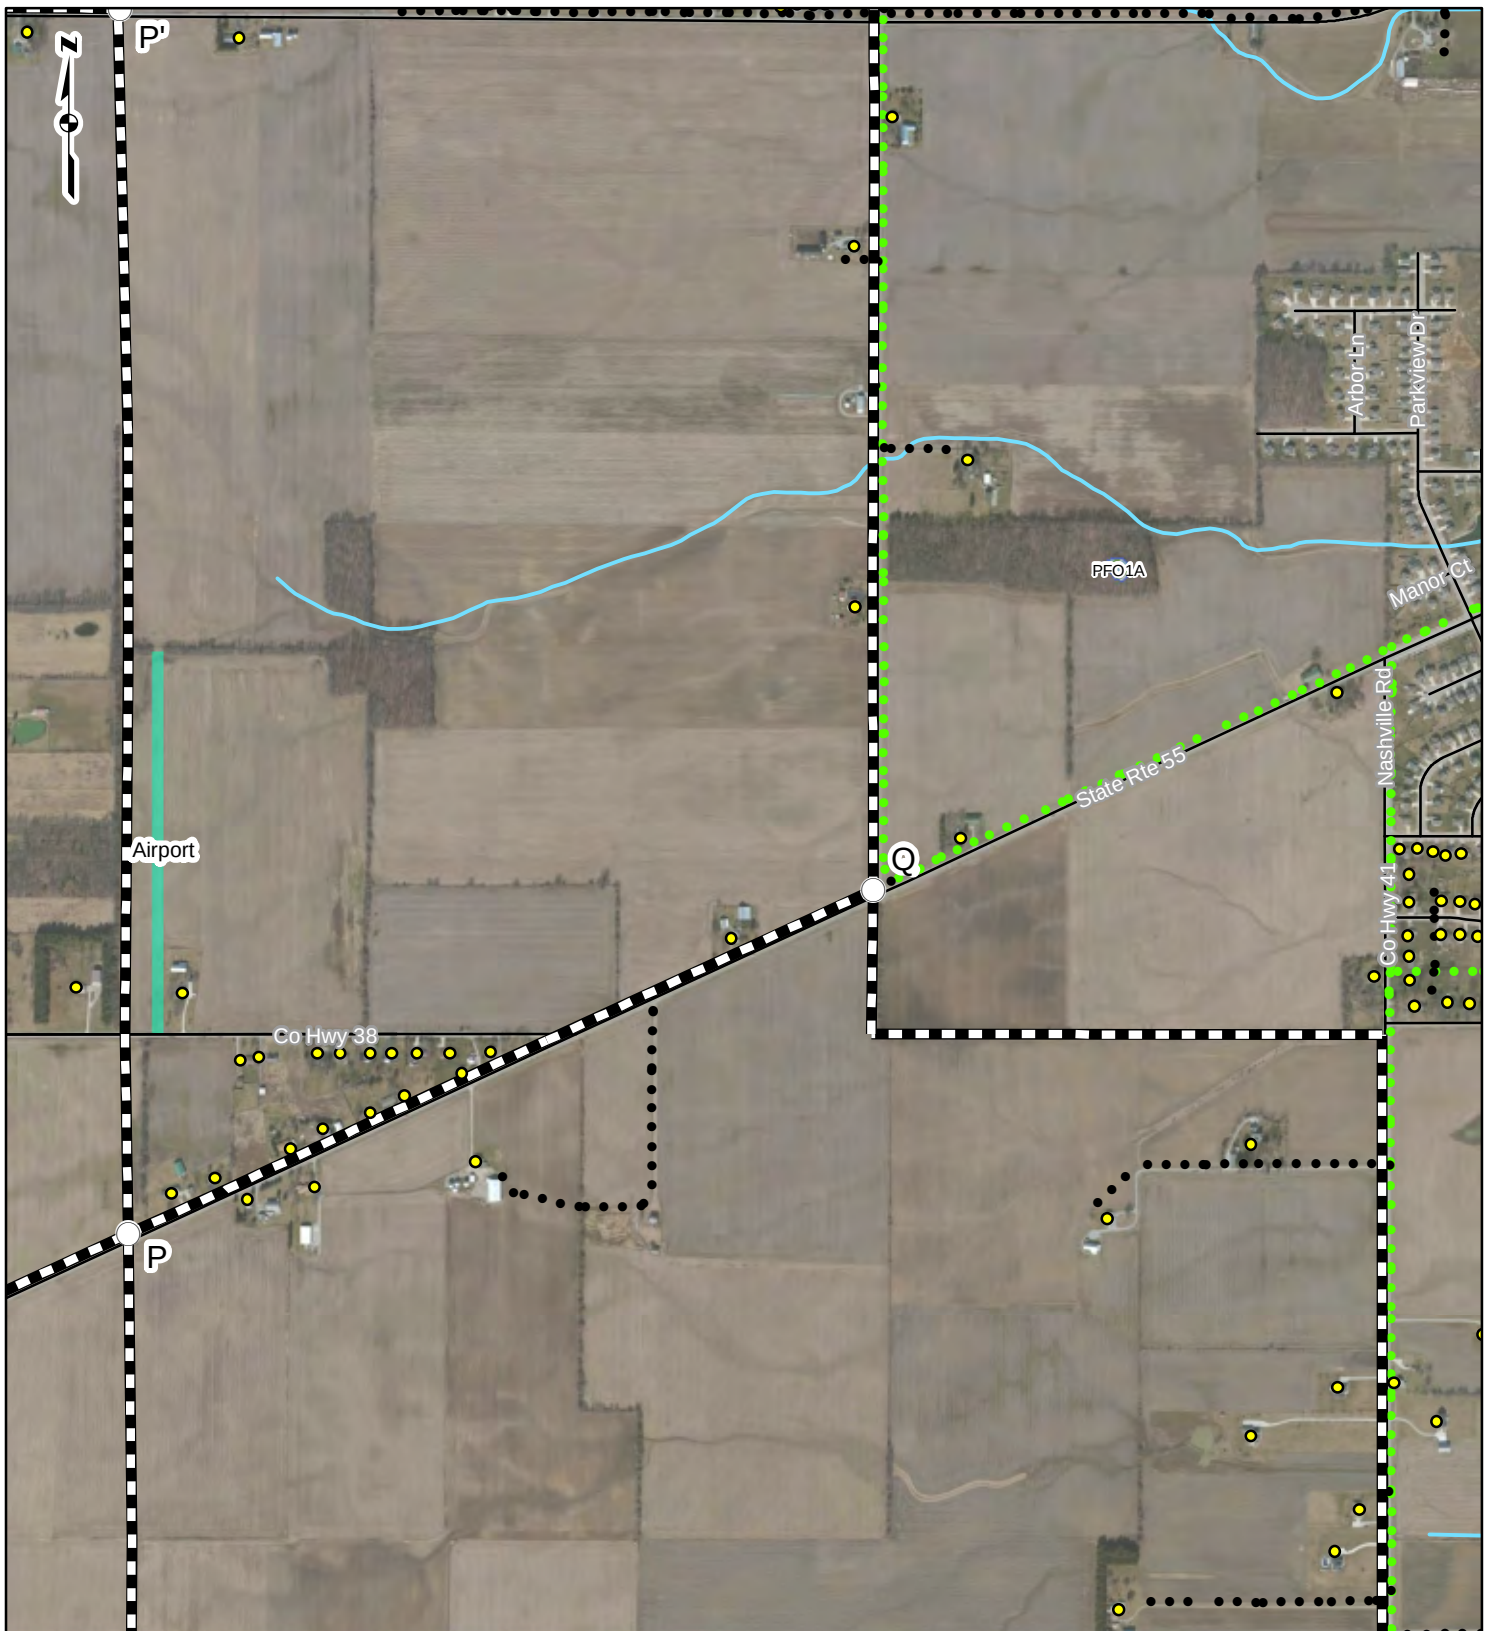

PROJECT LOCATION

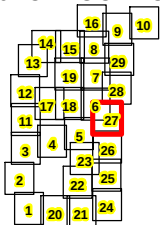

MIAMI COUNTY, OHIO

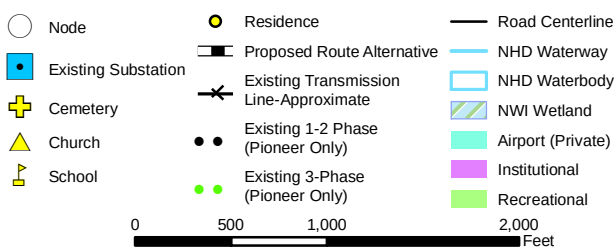


FIGURE 3.5 ROUTE ALTERNATIVES SHEET 27 OF 29

WEST MILTON TO ELDEAN 138kV



DAYTON POWER & LIGHT



DRAWN BY: TDB

DATE: 2/5/2015


CHECKED: MAF

APPROVED: MAF

REFERENCE: ESRI WORLD IMAGERY, 2012, ACCESSED 02/2015; UGSG NHD, 2012; MIAMI CO., 2013; USFWS, 2010; PIONEER, 2013; DP&L, 2013.



PROJECT LOCATION

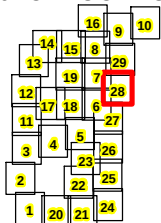

MIAMI COUNTY, OHIO

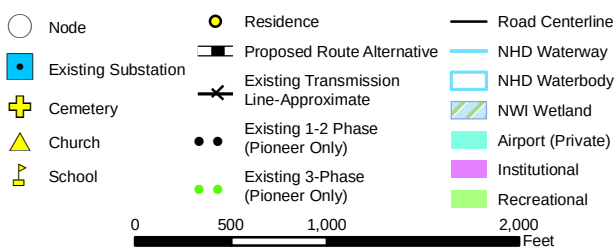


FIGURE 3.5 ROUTE ALTERNATIVES SHEET 28 OF 29

WEST MILTON TO ELDEAN 138kV



DAYTON POWER & LIGHT




DRAWN BY: TDB

DATE: 2/5/2015


CHECKED: MAF

APPROVED: MAF

REFERENCE: ESRI WORLD IMAGERY, 2012, ACCESSED 02/2015; UGSG NHD, 2012; MIAMI CO., 2013; USFWS, 2010; PIONEER, 2013; DP&L, 2013.

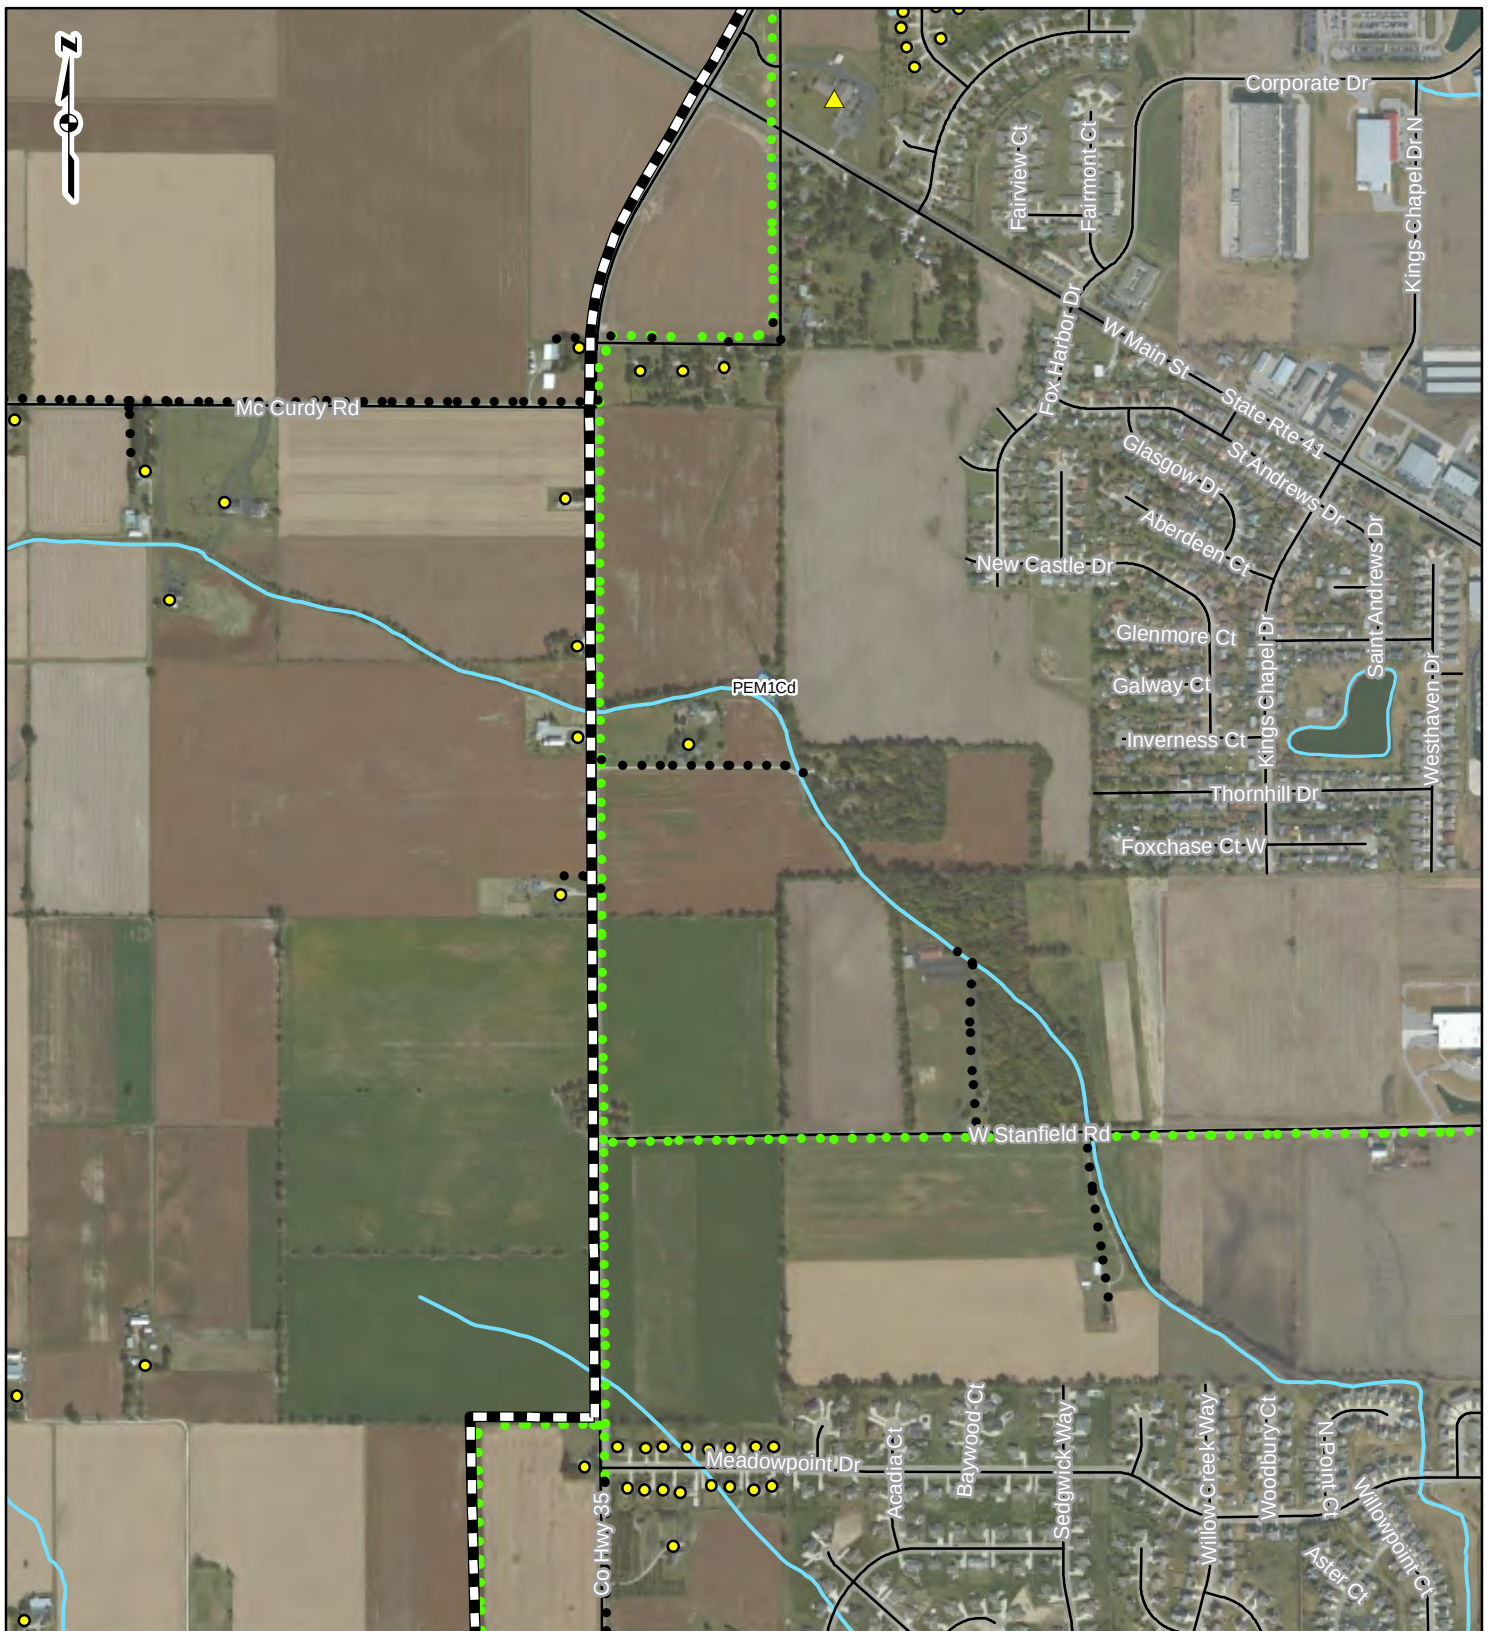

PROJECT LOCATION

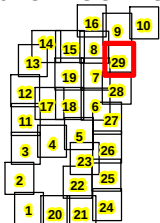

MIAMI COUNTY, OHIO

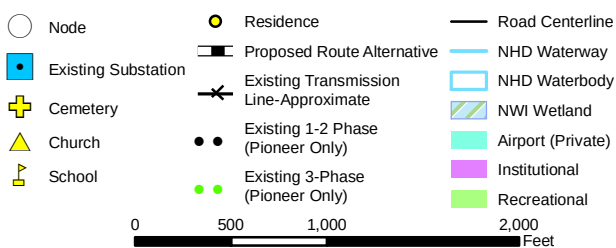


FIGURE 3.5 ROUTE ALTERNATIVES SHEET 29 OF 29

WEST MILTON TO ELDEAN 138KV



DAYTON POWER & LIGHT



DRAWN BY: TDB

DATE: 2/5/2015

CHECKED: MAF

APPROVED: MAF

REFERENCE: ESRI WORLD IMAGERY, 2012, ACCESSED 02/2015; UGSG NHD, 2012; MIAMI CO., 2013; USFWS, 2010; PIONEER, 2013; DP&L, 2013.

This foregoing document was electronically filed with the Public Utilities

Commission of Ohio Docketing Information System on

3/11/2015 4:51:34 PM

in

Case No(s). 14-0469-EL-BTX

Summary: Application regarding West Milton - Eldean 138kV Transmission Line Project (Part 6 of 9) electronically filed by Mr. Michael A Hassay on behalf of Shamash, Hertzels Mr.