
Document Path: G:\CincinnatiDCS\GIS\ArcMap GeoDB Projects\ENV\60563907 FE BVRBRM\920-GIS or Graphics\Beaver Brownhelm BlackRiver WDR Fig3 DelineatedFeatures.mxd

Date Saved: 10/22/2018

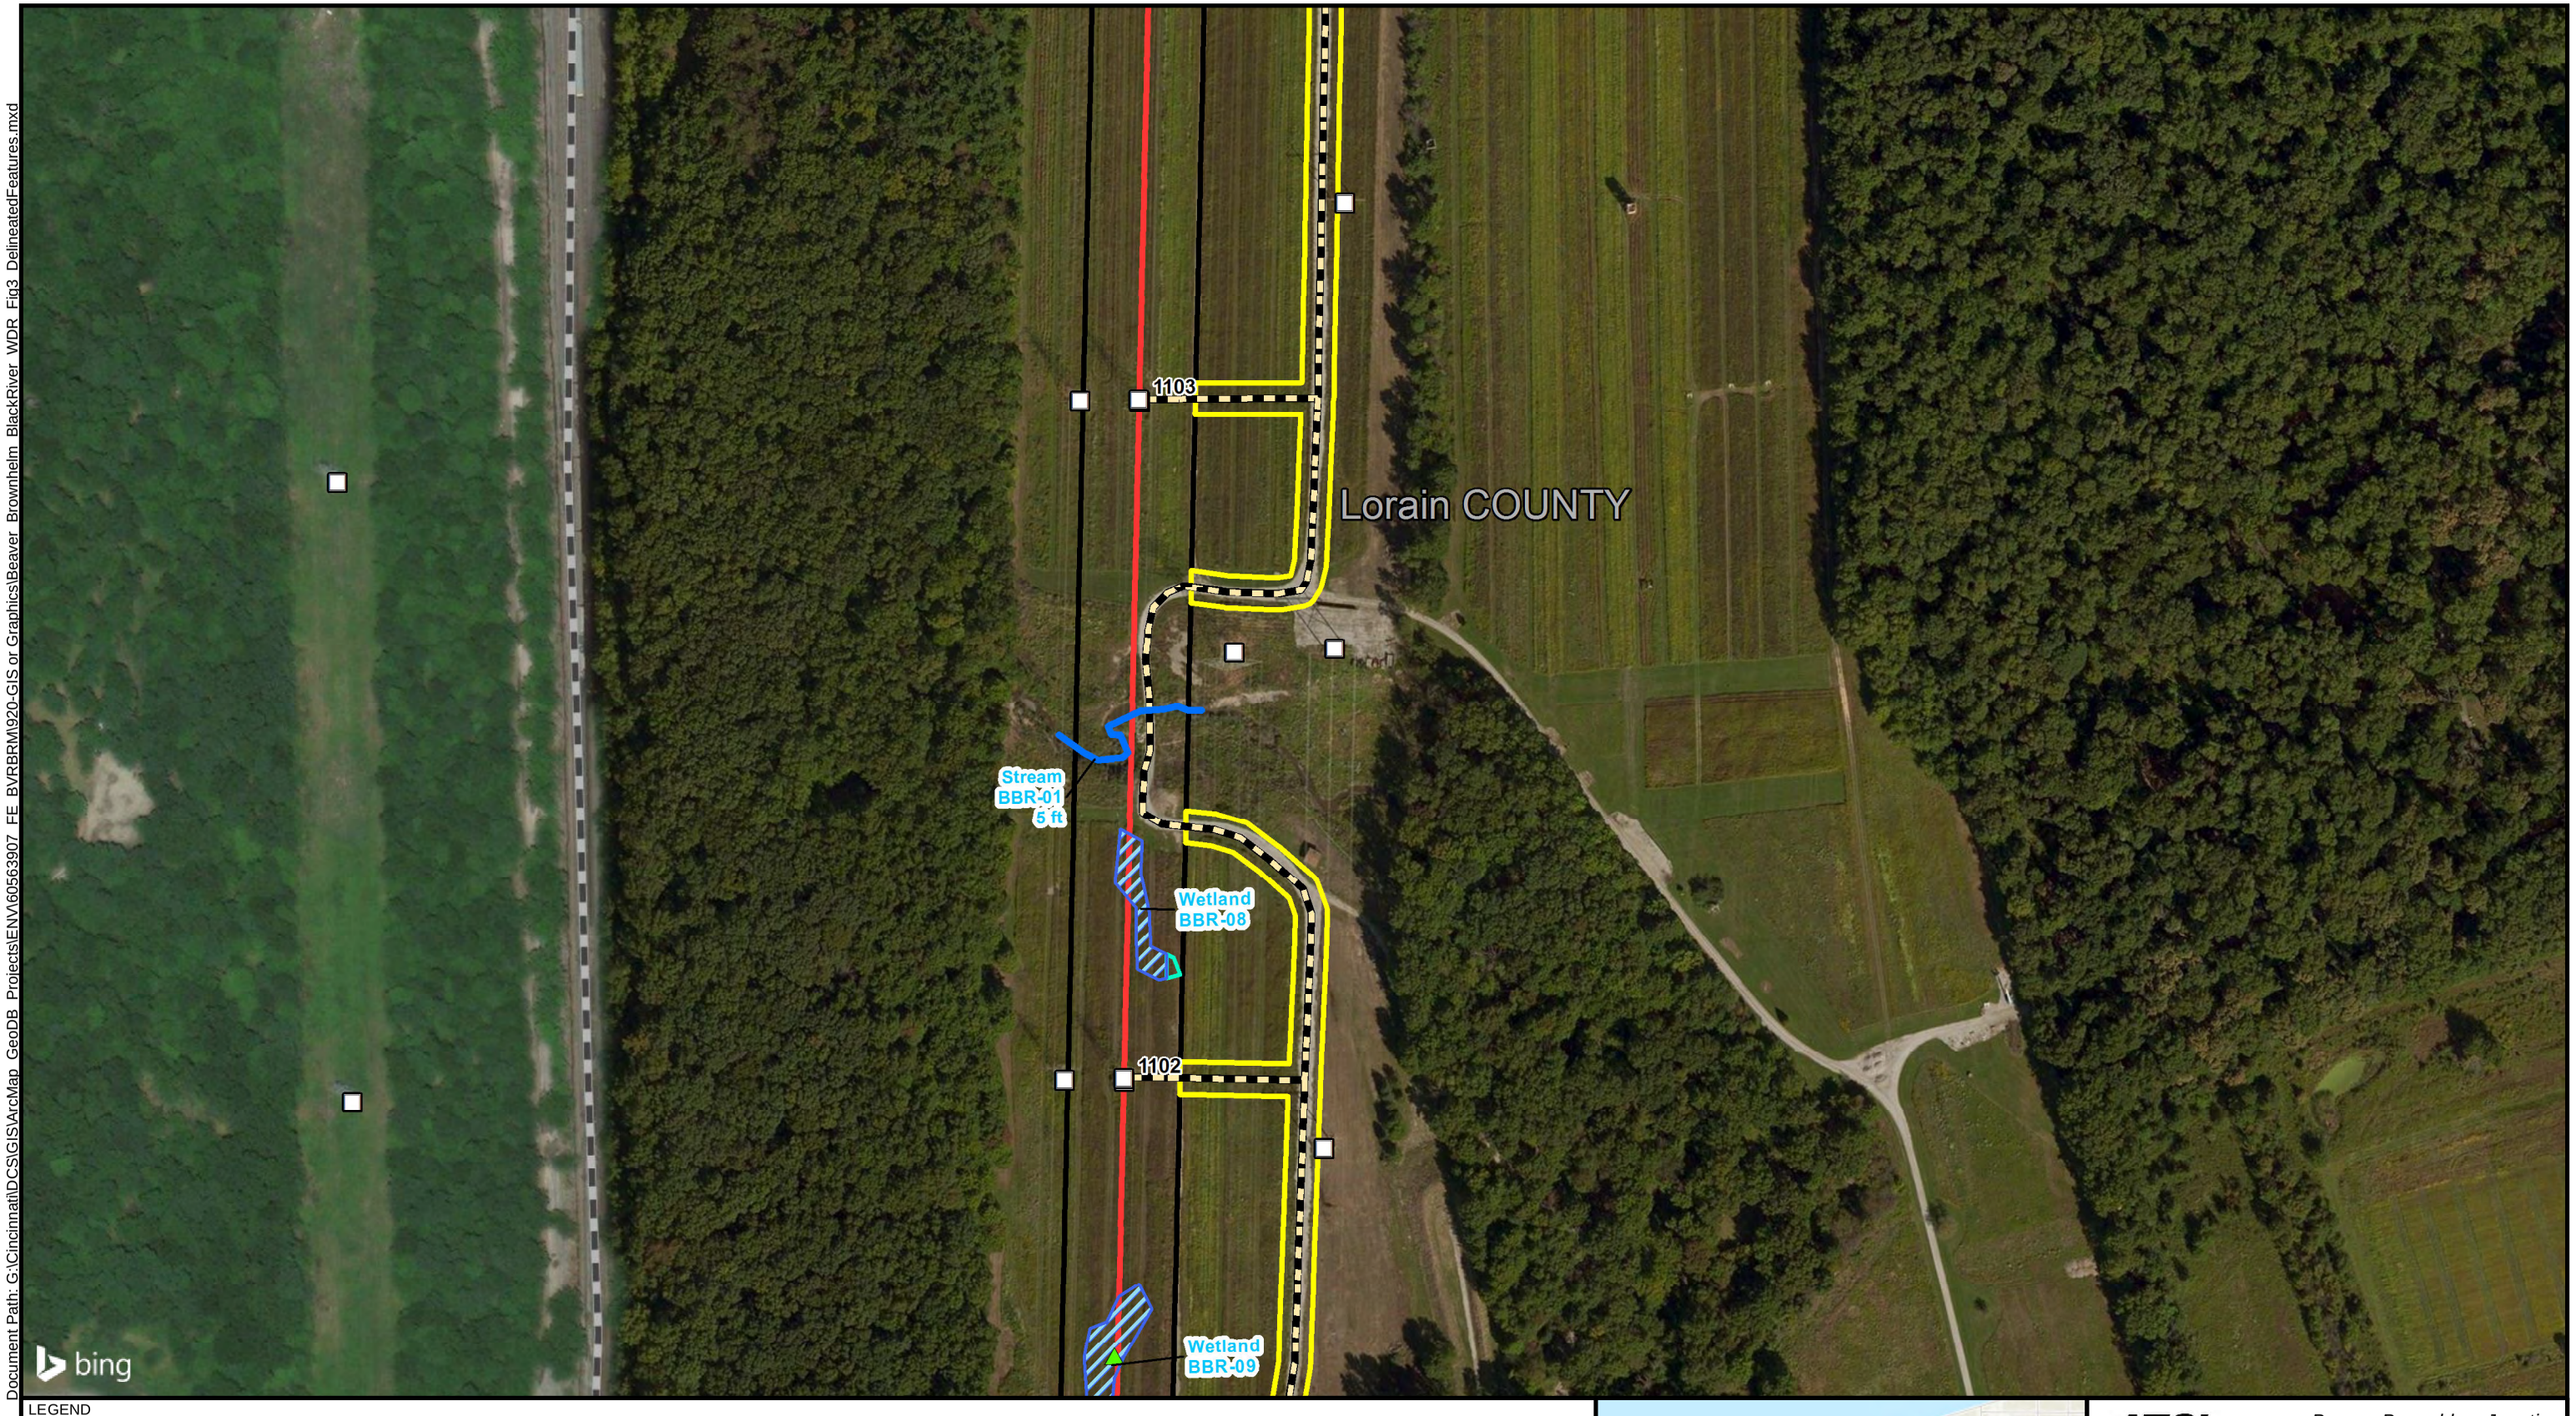


LEGEND

- Existing Substation
- Existing Structure
- Beaver-Brownhelm Junction Centerline
- Brownhelm Junction-Black River Centerline
- Project 140-Foot Survey Boundary
- Survey Area for Access Roads and Work Areas
- Proposed Access Road
- Laydown Area
- Storage Area
- Pull Site
- Work Area
- Delineated Stream (HHEI)
- Delineated Stream (QHEI)
- Delineated Pond
- Delineated Wetland Inside ROW
- Delineated Wetland Outside ROW
- Upland Data Point
- Wetland Data Point

0 200 400
Feet

BASE MAP SOURCE:
ArcGIS Online, Bing Maps Aerial

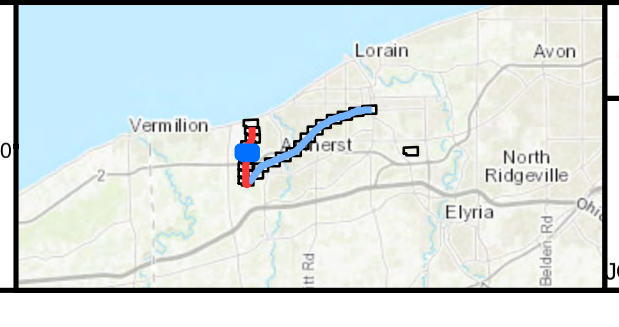

ATSI

Beaver-Brownhlem Junction-Black River 138 kV Transmission Line Rebuild Project


FIGURE 3E
WETLAND DELINEATION AND STREAM ASSESSMENT MAP

JOB NO. 60563907

AECOM

Document Path: G:\Cincinnati\DCS\GIS\ArcMap_GeoDB_Projects\ENV60563907_FE_BVRBRM\920-GIS or Graphics\Beaver_Brownhelm_BlackRiver_WDR_Fig3_DelineatedFeatures.mxd

Date Saved: 10/22/2018

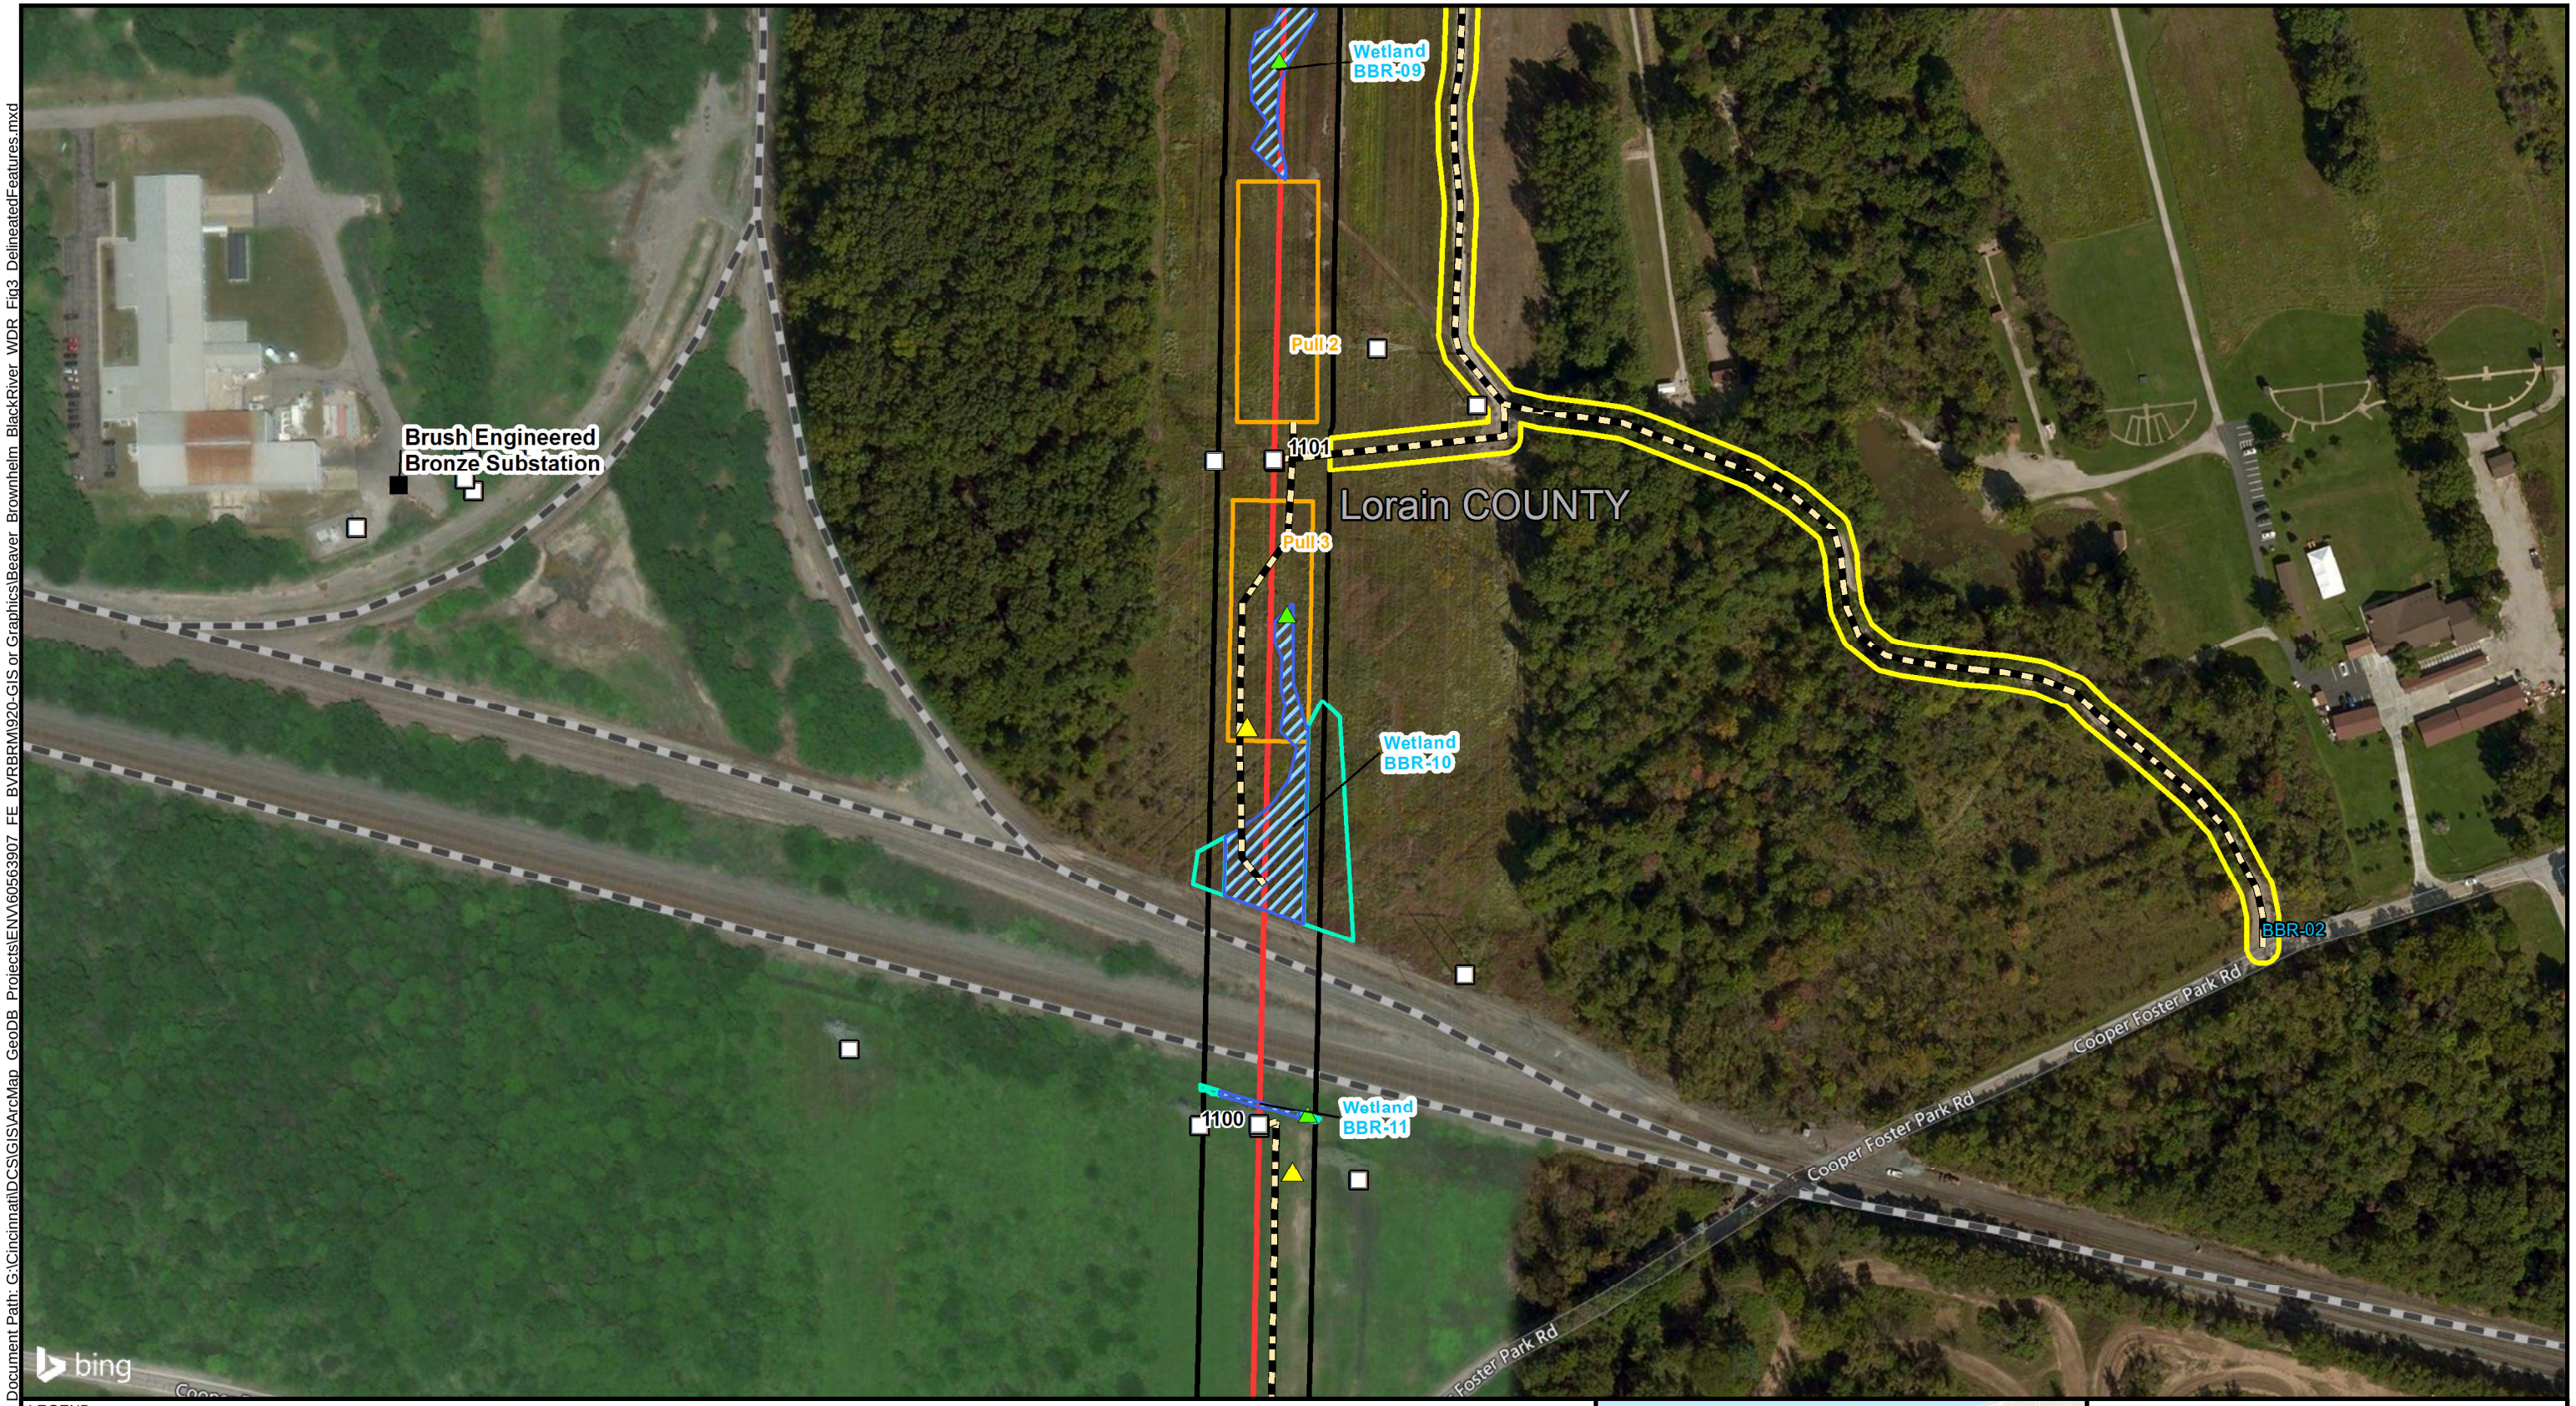


LEGEND

- Existing Substation
- Existing Structure
- Beaver-Brownhelm Junction Centerline
- Brownhelm Junction-Black River Centerline
- Project 140-Foot Survey Boundary
- Survey Area for Access Roads and Work Areas
- Proposed Access Road
- Laydown Area
- Storage Area
- Pull Site
- Work Area
- Delineated Stream (HHEI)
- Delineated Stream (QHEI)
- Delineated Pond
- Delineated Wetland Inside ROW
- Delineated Wetland Outside ROW
- Upland Data Point
- Wetland Data Point

0 200 400

Feet

BASE MAP SOURCE:
ArcGIS Online, Bing Maps Aerial

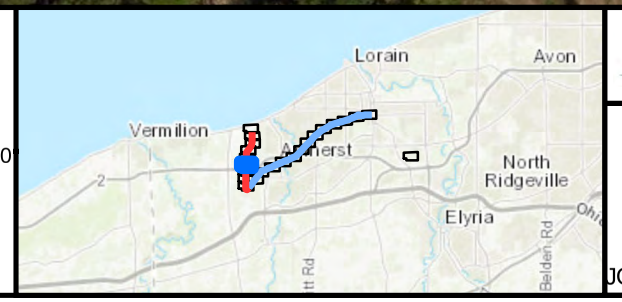

ATSI

Beaver-Brownhlem Junction-Black River 138 kV Transmission Line Rebuild Project

FIGURE 3F
WETLAND DELINEATION AND STREAM ASSESSMENT MAP

JOB NO. 60563907

AECOM

Cooper Foster Park Rd

Cooper Foster Park Rd

Cooper Foster Park Rd

2

2

2

2

2

2

BBR-03
BBR-04

1099

BBR-04A

Whittlesey Rd

Whittlesey Rd

Stream BBR-02
2 ft

Stream BBR-02
2 ft

Lorain COUNTY

Pull 4

1098

Pull 5

bing

Document Path: G:\CincinnatiDCS\GIS\ArcMap_GeoDB_Projects\ENV\60563907_FE_BVRBRM\920-GIS or Graphics\Beaver_Brownhelm_BlackRiver_WDR_Fig3_DelineatedFeatures.mxd

Date Saved: 10/22/2018


LEGEND

- Existing Substation
- Existing Structure
- Beaver-Brownhelm Junction Centerline
- Brownhelm Junction-Black River Centerline
- Project 140-Foot Survey Boundary
- Survey Area for Access Roads and Work Areas
- Proposed Access Road
- Laydown Area
- Storage Area
- Pull Site
- Work Area
- Delineated Stream (HHEI)
- Delineated Stream (QHEI)
- Delineated Pond
- Delineated Wetland Inside ROW
- Delineated Wetland Outside ROW
- Upland Data Point
- Wetland Data Point

0 200 400

Feet

BASE MAP SOURCE:
ArcGIS Online, Bing Maps Aerial

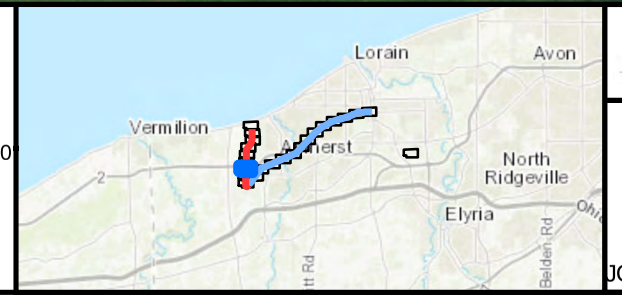

ATSI

Beaver-Brownhlem Junction-
Black River 138 kV
Transmission Line Rebuild Projec

FIGURE 3G
WETLAND DELINEATION AND
STREAM ASSESSMENT MAP

JOB NO. 60563907

AECOM

Wetland BBR-12

1097

1096

Lorain COUNTY

bing

Document Path: G:\CincinnatiDCS\GIS\ArcMap GeoDB Projects\ENV\60563907 FE BVRBRM\920-GIS or Graphics\Beaver Brownhelm BlackRiver WDR Fig3 DelineatedFeatures.mxd

Date Saved: 10/22/2018


LEGEND

- Existing Substation
- Existing Structure
- Beaver-Brownhelm Junction Centerline
- Brownhelm Junction-Black River Centerline
- Project 140-Foot Survey Boundary
- Survey Area for Access Roads and Work Areas
- Proposed Access Road
- Laydown Area
- Storage Area
- Pull Site
- Work Area
- Delineated Stream (HHEI)
- Delineated Stream (QHEI)
- Delineated Pond
- Delineated Wetland Inside ROW
- Delineated Wetland Outside ROW
- Upland Data Point
- Wetland Data Point

0 200 400

Feet

BASE MAP SOURCE:
ArcGIS Online, Bing Maps Aerial

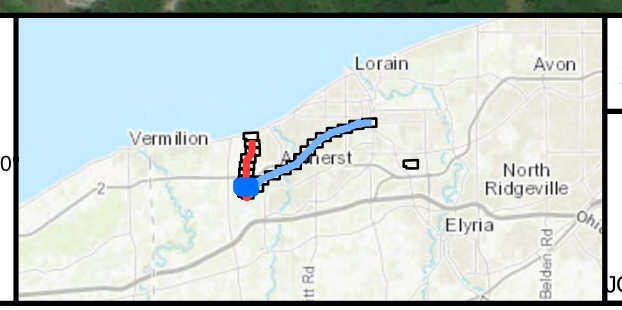

ATSI

Beaver-Brownhelm Junction-Black River 138 kV Transmission Line Rebuild Project


FIGURE 3H
WETLAND DELINEATION AND STREAM ASSESSMENT MAP

JOB NO. 60563907

AECOM

Document Path: G:\Cincinnati\DCS\GIS\ArcMap GeoDB Projects\ENV\60563907 FE BVRBRM\920-GIS or Graphics\Beaver Brownhelm BlackRiver WDR Fig3 DelineatedFeatures.mxd

Date Saved: 10/22/2018

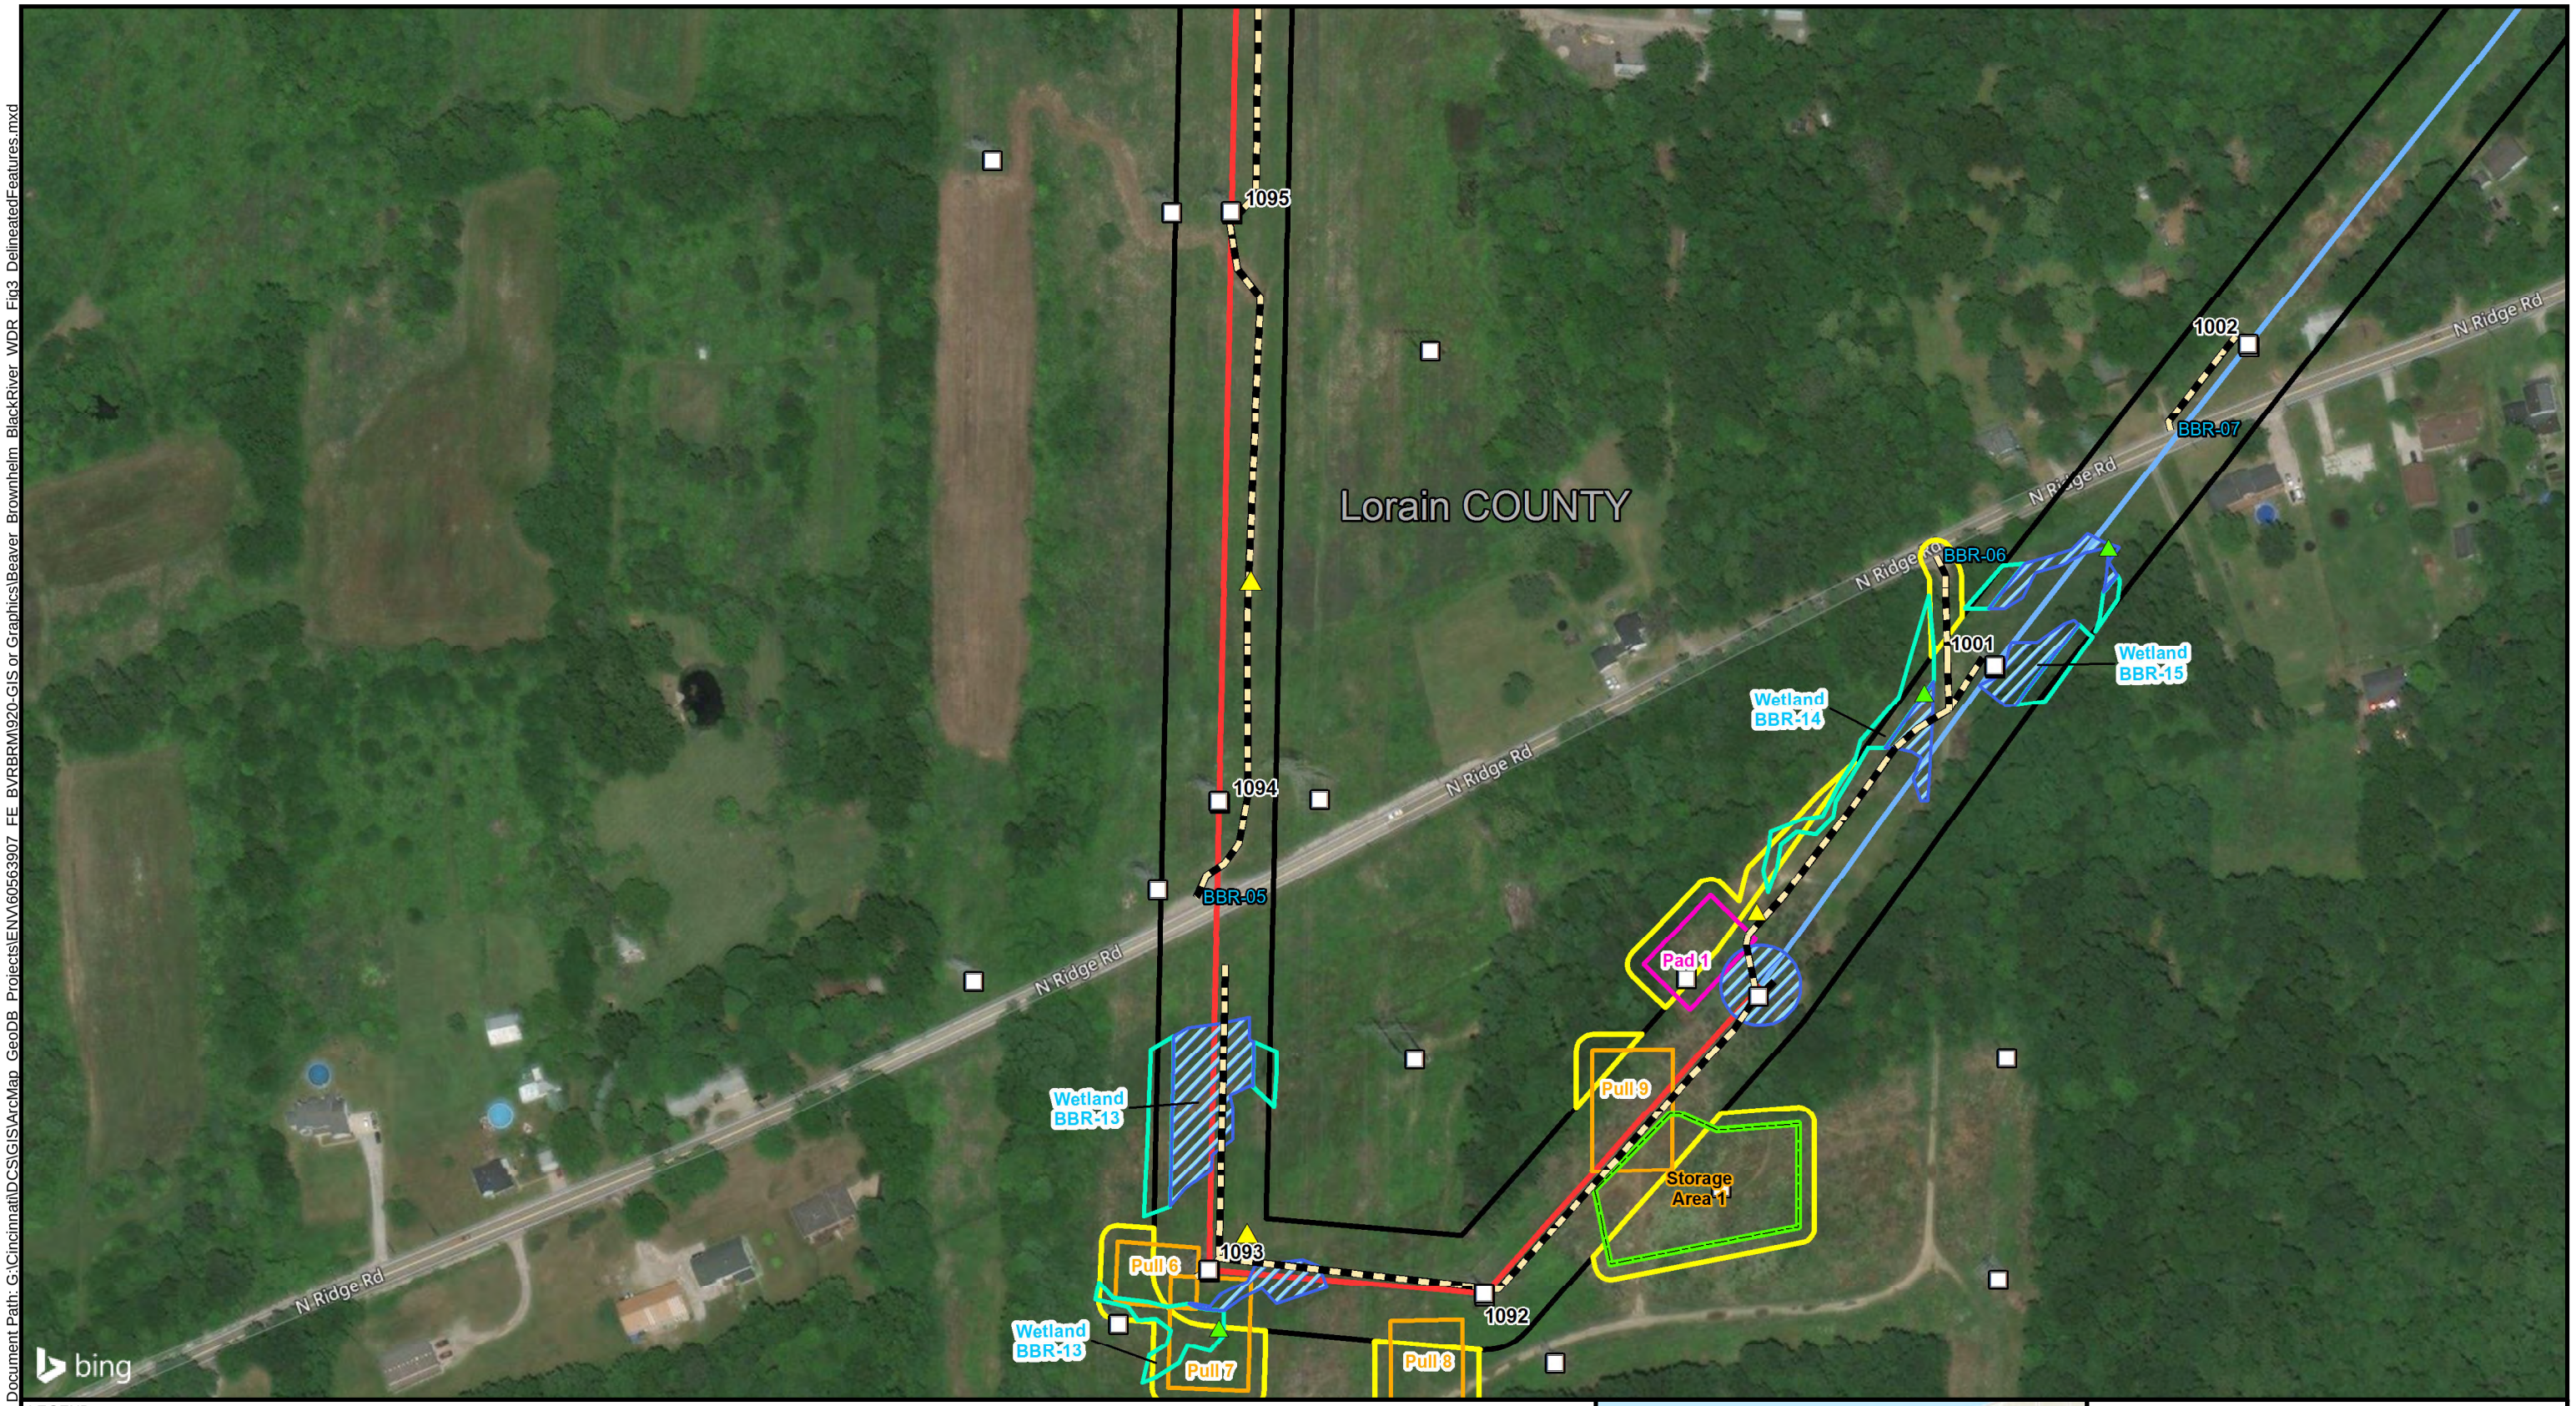


LEGEND

- Existing Substation
- Existing Structure
- Beaver-Brownhelm Junction Centerline
- Brownhelm Junction-Black River Centerline
- Project 140-Foot Survey Boundary
- Survey Area for Access Roads and Work Areas
- Proposed Access Road
- Laydown Area
- Storage Area
- Pull Site
- Work Area
- Delineated Stream (HHEI)
- Delineated Stream (QHEI)
- Delineated Pond
- Delineated Wetland Inside ROW
- Delineated Wetland Outside ROW
- Upland Data Point
- Wetland Data Point

0 200 400
Feet

BASE MAP SOURCE:
ArcGIS Online, Bing Maps Aerial

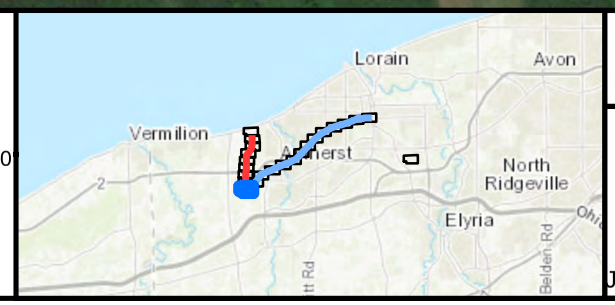

ATSI

Beaver-Brownhelm Junction-Black River 138 kV Transmission Line Rebuild Project


FIGURE 3I
WETLAND DELINEATION AND STREAM ASSESSMENT MAP

JOB NO. 60563907

AECOM

Document Path: G:\Cincinnati\DCS\GIS\ArcMap_GeoDB_Projects\ENV\60563907_FE_BVRBRM\920-GIS or Graphics\Beaver_Brownhelm_BlackRiver_WDR_Fig3_DelineatedFeatures.mxd

Date Saved: 10/22/2018

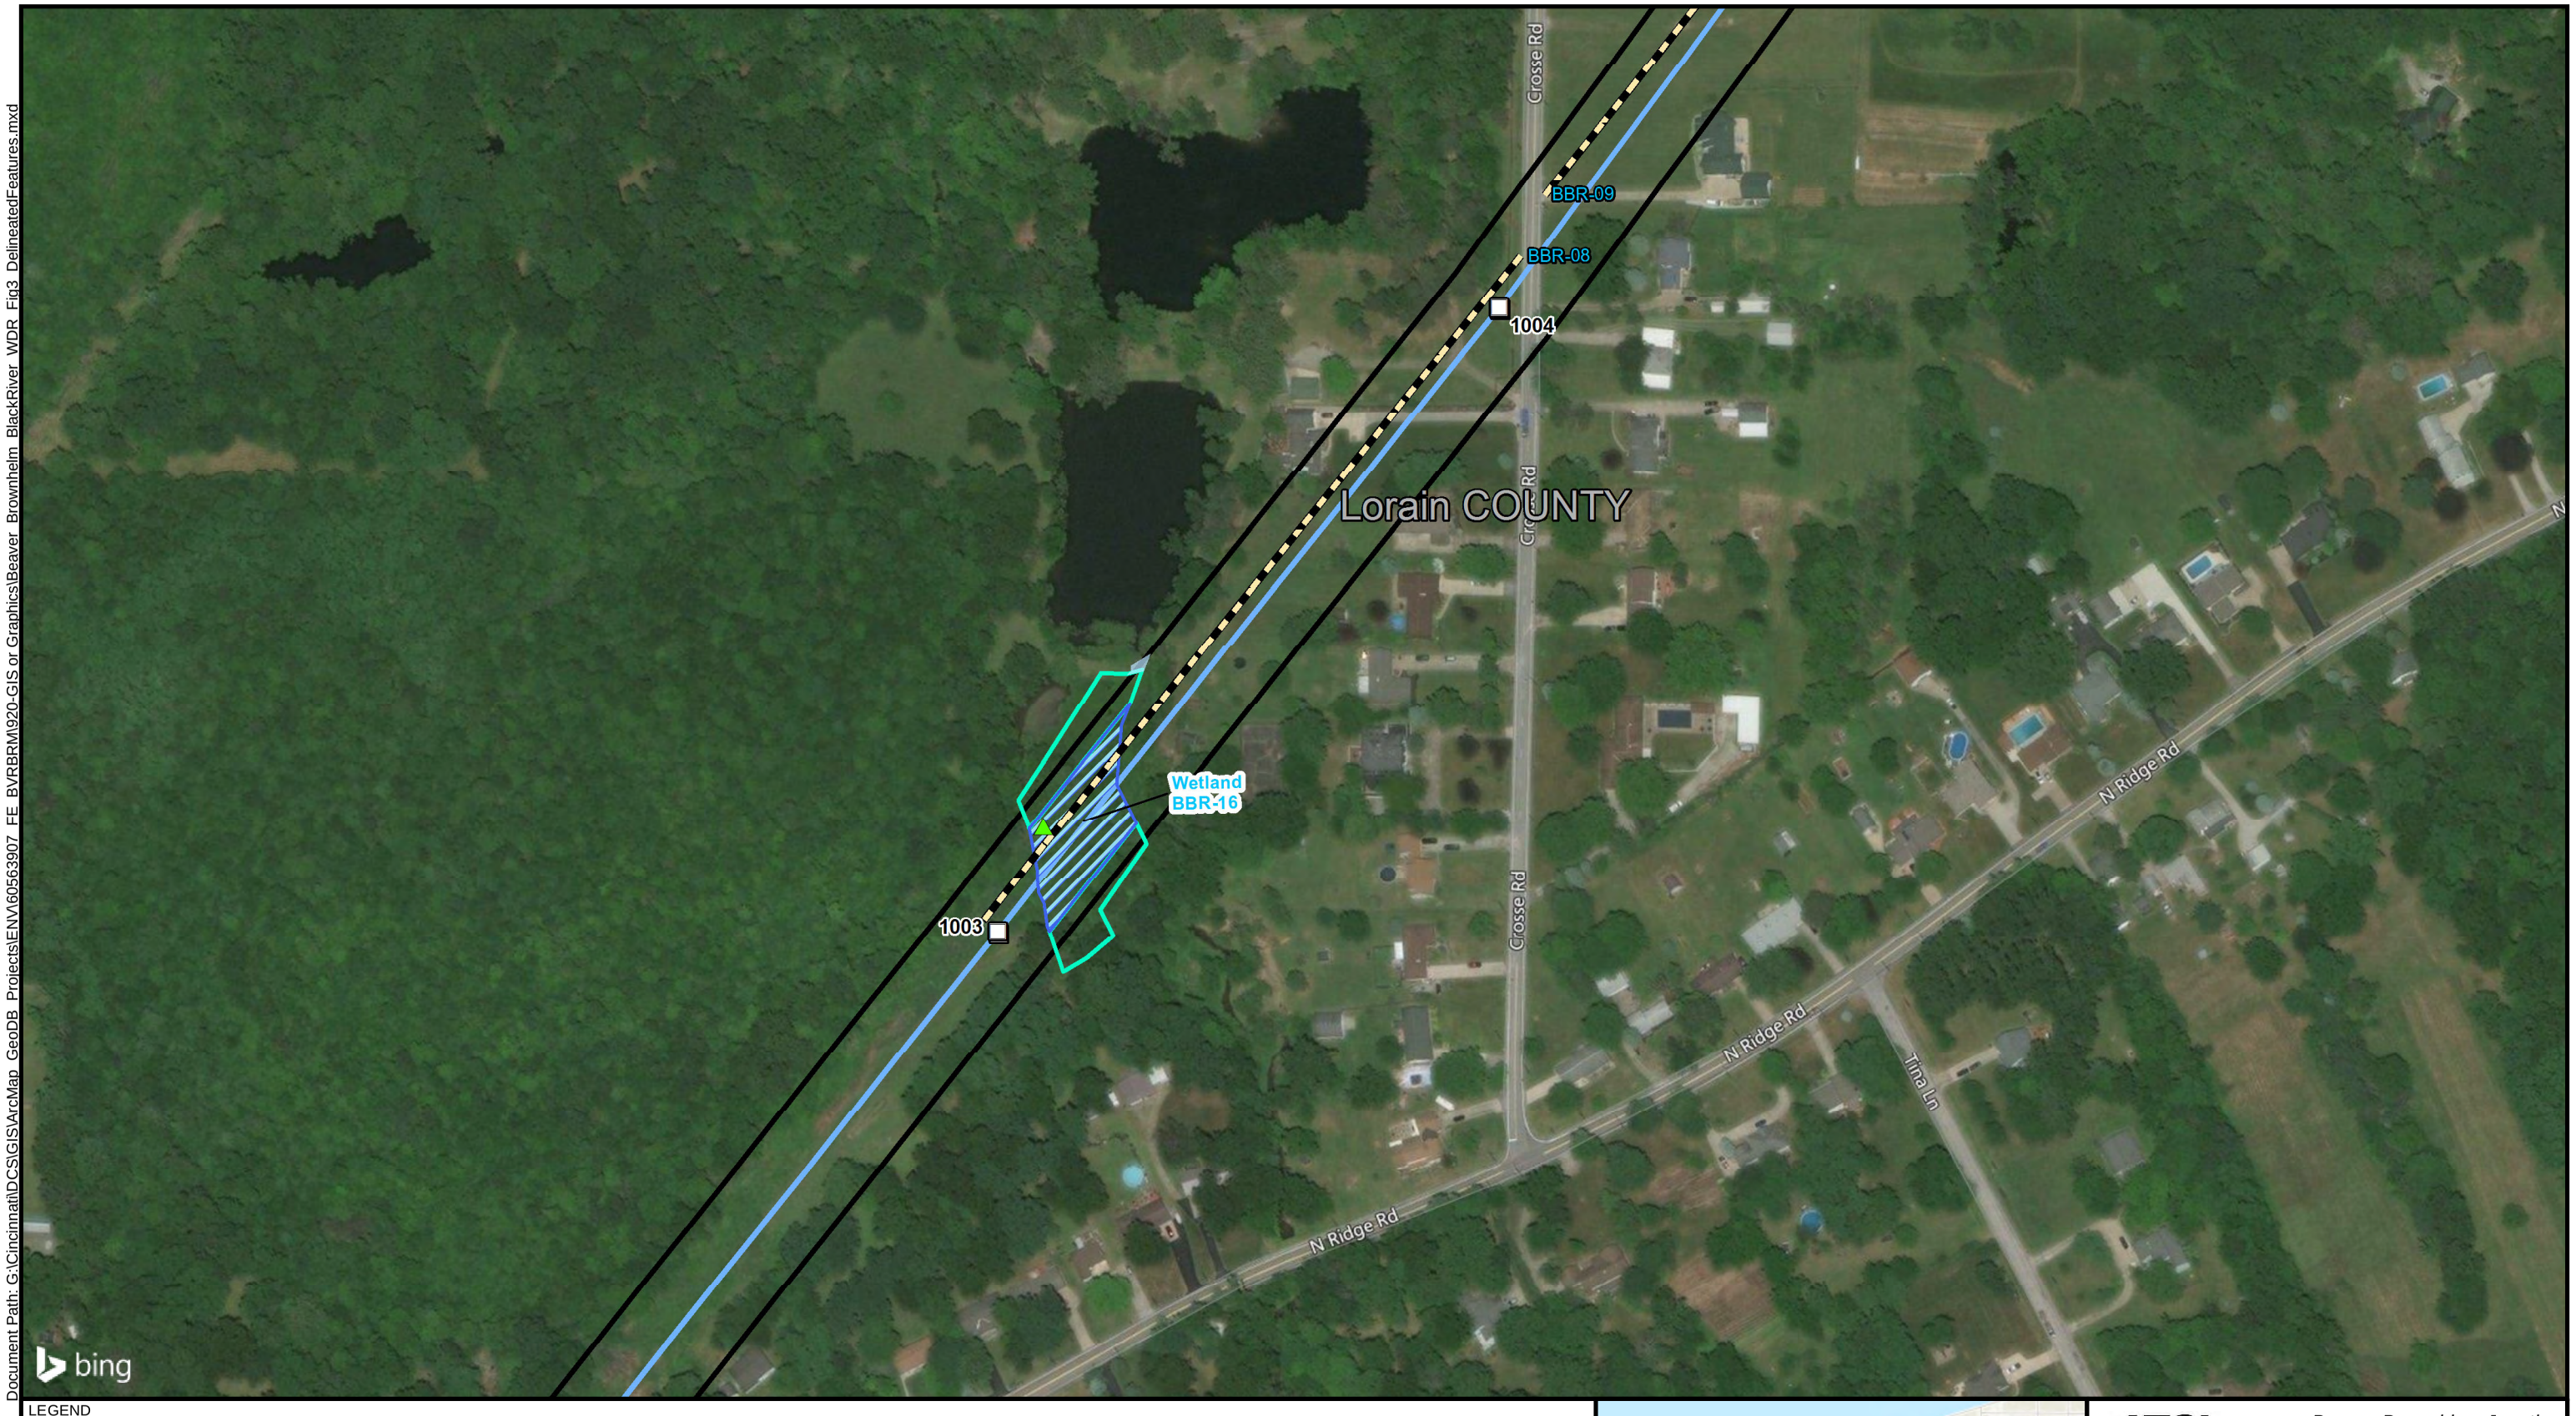


LEGEND

- Existing Substation
- Existing Structure
- Beaver-Brownhelm Junction Centerline
- Brownhelm Junction-Black River Centerline
- Project 140-Foot Survey Boundary
- Survey Area for Access Roads and Work Areas
- Proposed Access Road
- Laydown Area
- Storage Area
- Pull Site
- Work Area
- Delineated Stream (HHEI)
- Delineated Stream (QHEI)
- Delineated Pond
- Delineated Wetland Inside ROW
- Delineated Wetland Outside ROW
- Upland Data Point
- Wetland Data Point

0 200 400
Feet

BASE MAP SOURCE:
ArcGIS Online, Bing Maps Aerial

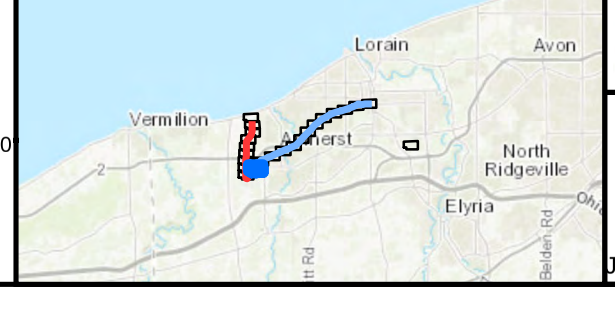

ATSI

Beaver-Brownhlem Junction-Black River 138 kV Transmission Line Rebuild Project


FIGURE 3J
WETLAND DELINEATION AND STREAM ASSESSMENT MAP

JOB NO. 60563907

AECOM

Document Path: G:\Cincinnati\DCS\GIS\ArcMap_GeoDB_Projects\ENV60563907_FE_BVRBRM\920-GIS or Graphics\Beaver_Brownhelm_BlackRiver_WDR_Fig3_DelineatedFeatures.mxd

Date Saved: 10/22/2018

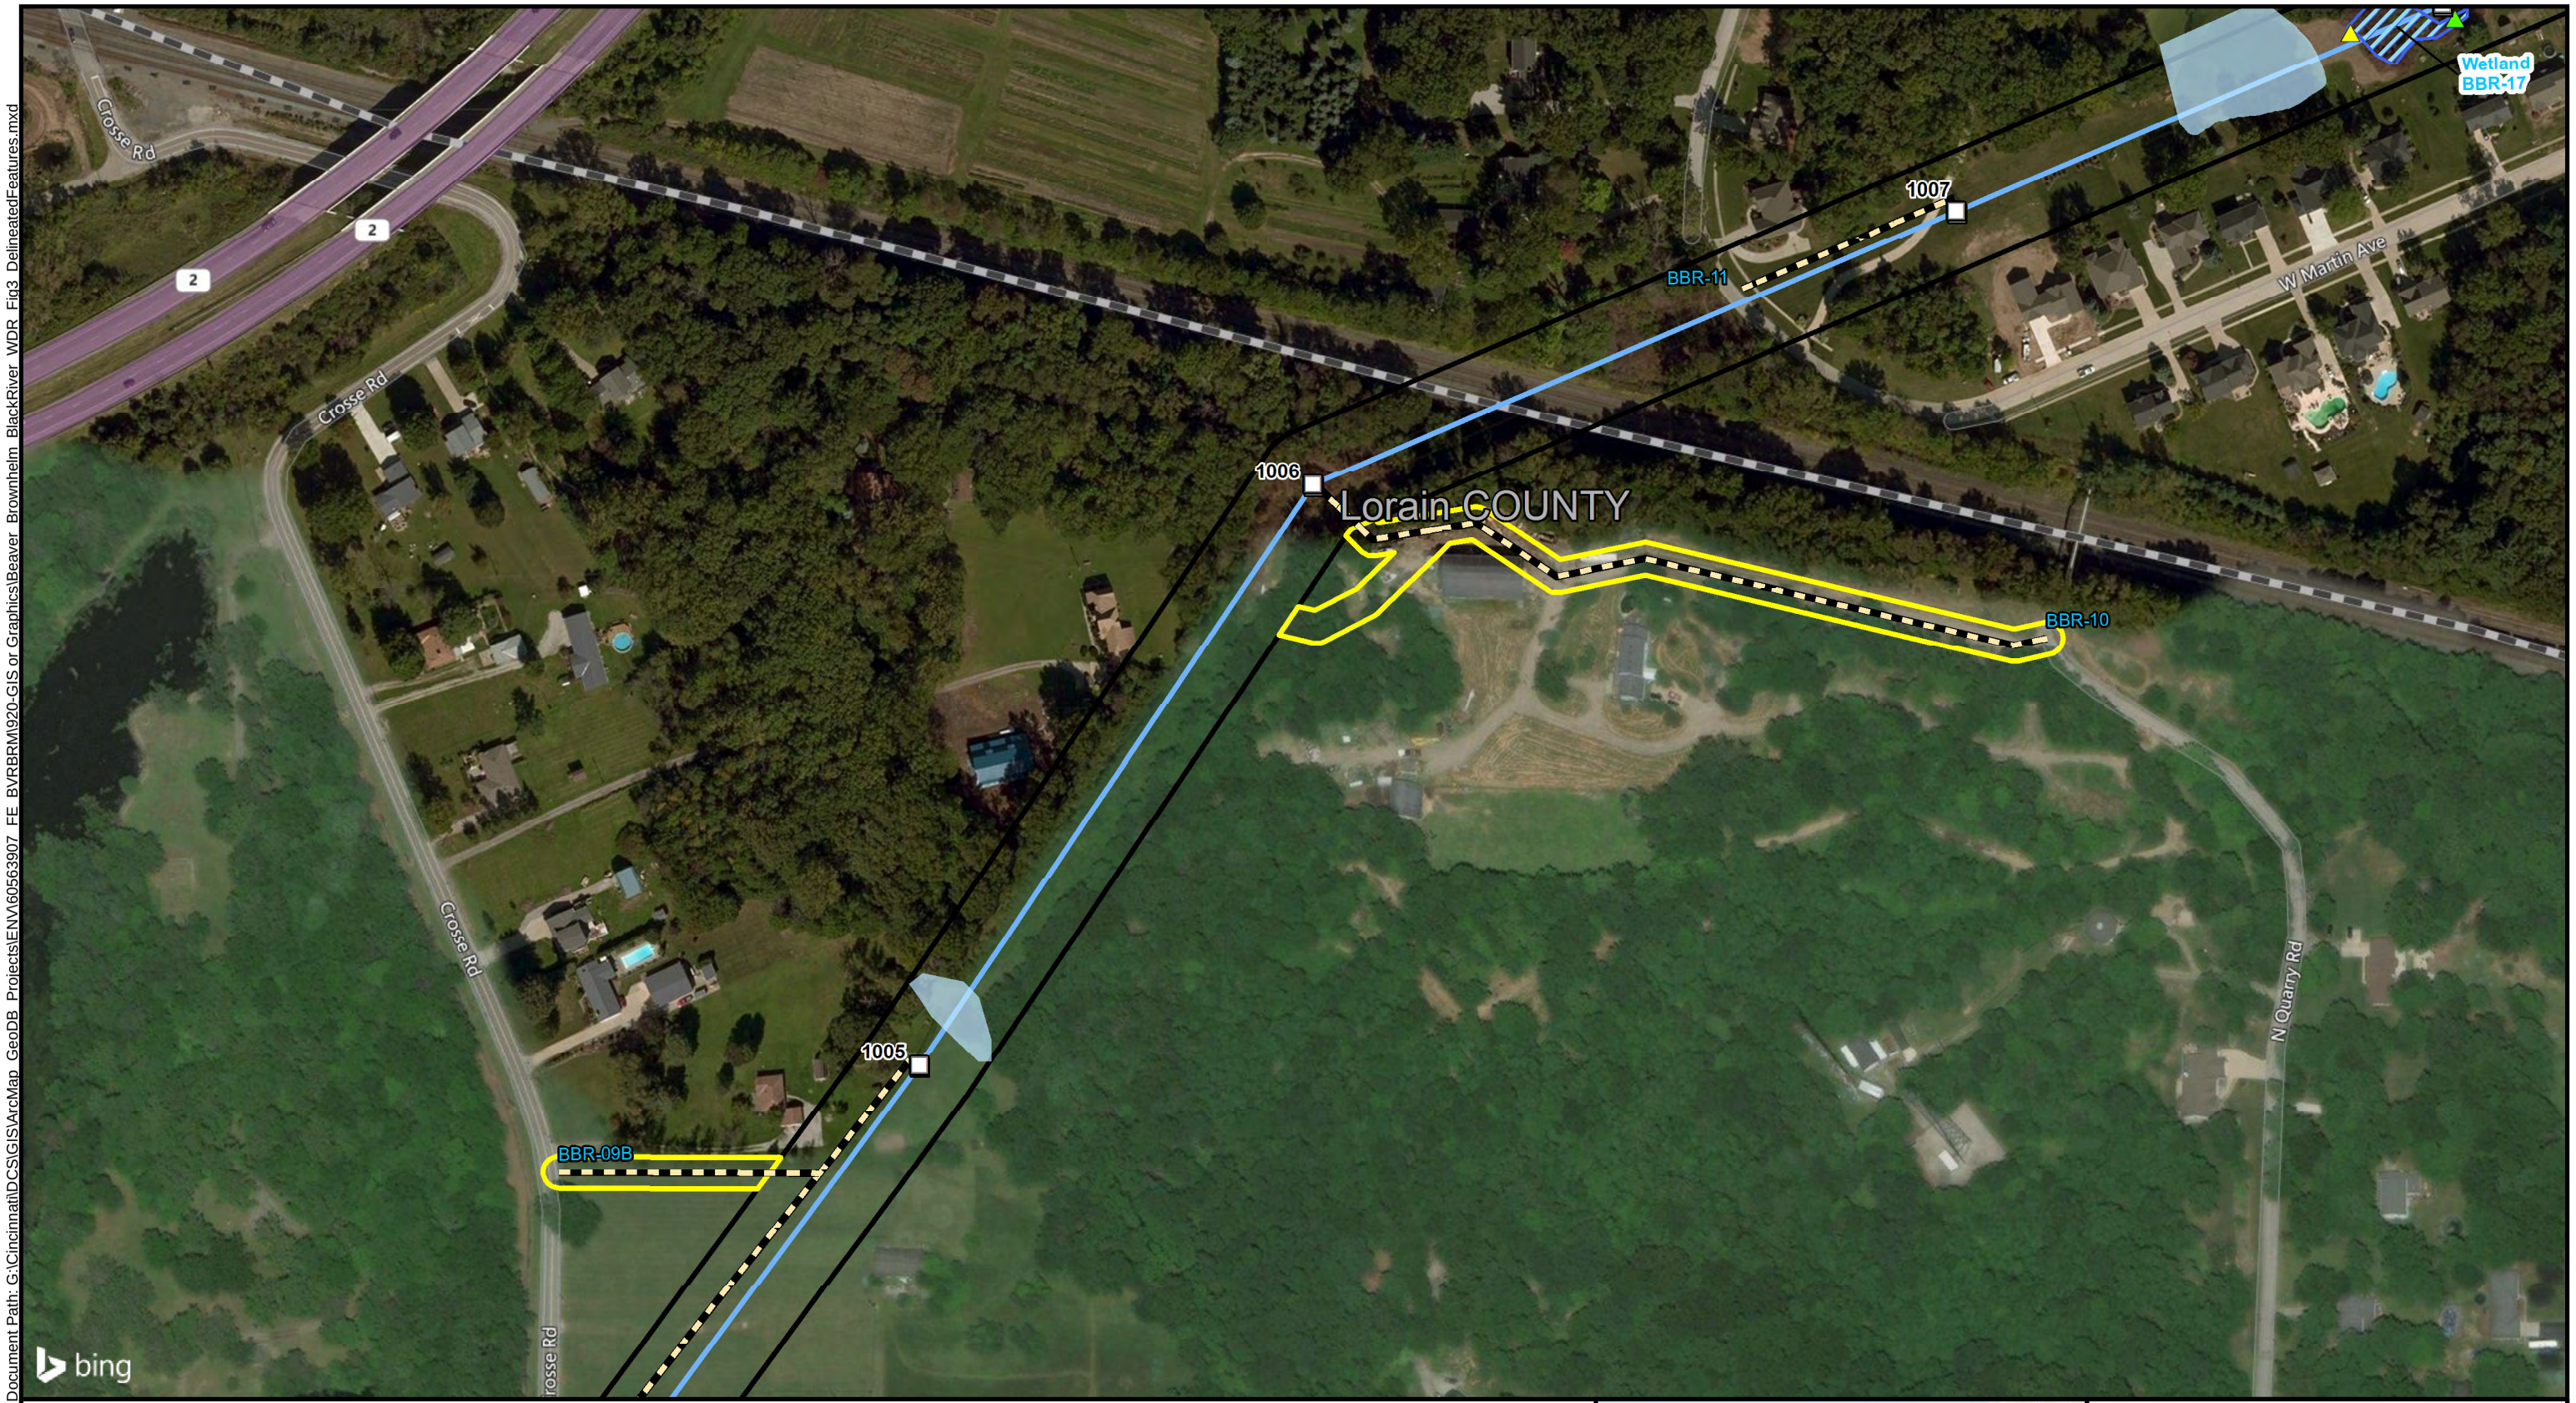


LEGEND

- Existing Substation
- Existing Structure
- Beaver-Brownhelm Junction Centerline
- Brownhelm Junction-Black River Centerline
- Project 140-Foot Survey Boundary
- Survey Area for Access Roads and Work Areas
- Proposed Access Road
- Laydown Area
- Storage Area
- Pull Site
- Work Area
- Delineated Stream (HHEI)
- Delineated Stream (QHEI)
- Delineated Pond
- Delineated Wetland Inside ROW
- Delineated Wetland Outside ROW
- Upland Data Point
- Wetland Data Point

0 200 400

Feet

BASE MAP SOURCE:
ArcGIS Online, Bing Maps Aerial

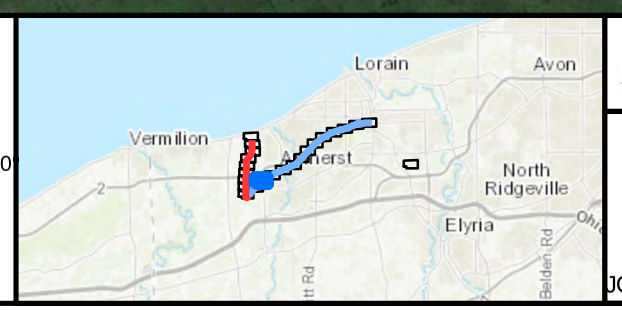

ATSI

Beaver-Brownhlem Junction-Black River 138 kV Transmission Line Rebuild Project

FIGURE 3K
WETLAND DELINEATION AND STREAM ASSESSMENT MAP

JOB NO. 60563907

AECOM

Document Path: G:\Cincinnati\DCS\GIS\ArcMap GeoDB Projects\ENV\60563907 FE BVRBRM\920-GIS or Graphics\Beaver Brownhelm BlackRiver WDR Fig3 DelineatedFeatures.mxd

Date Saved: 10/22/2018

Lorain COUNTY

Winesap Rd
Golden Russett Blvd
Rome Beauty Dr
McIntosh Ln
Forde Ave
W Martin Ave
Baldwin Ct
Delicious Ln

1008
1009
1010
1011
BBR-12
BBR-13
BBR-14
Wetland BBR-17


bing

LEGEND

- Existing Substation
- Existing Structure
- Beaver-Brownhelm Junction Centerline
- Brownhelm Junction-Black River Centerline
- Project 140-Foot Survey Boundary
- Survey Area for Access Roads and Work Areas
- Proposed Access Road
- Laydown Area
- Storage Area
- Pull Site
- Work Area
- Delineated Stream (HHEI)
- Delineated Stream (QHEI)
- Delineated Pond
- Delineated Wetland Inside ROW
- Delineated Wetland Outside ROW
- Upland Data Point
- Wetland Data Point

0 200 400
Feet

BASE MAP SOURCE:
ArcGIS Online, Bing Maps Aerial

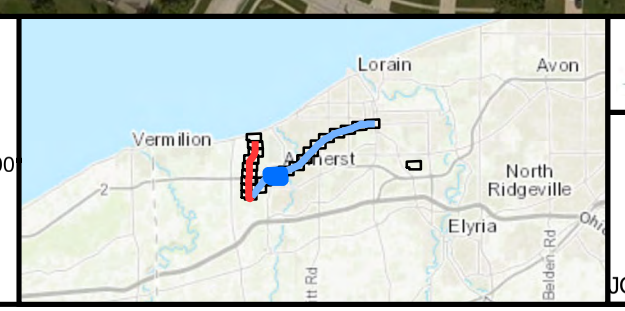

ATSI

Beaver-Brownhelm Junction-Black River 138 kV Transmission Line Rebuild Project


FIGURE 3L
WETLAND DELINEATION AND STREAM ASSESSMENT MAP

JOB NO. 60563907

AECOM

Document Path: G:\Cincinnati\DCS\GIS\ArcMap_GeoDB_Projects\ENV\60563907_FE_BVRBRM\920-GIS or Graphics\Beaver_Brownhelm_BlackRiver_WDR_Fig3_DelineatedFeatures.mxd

Date Saved: 10/22/2018

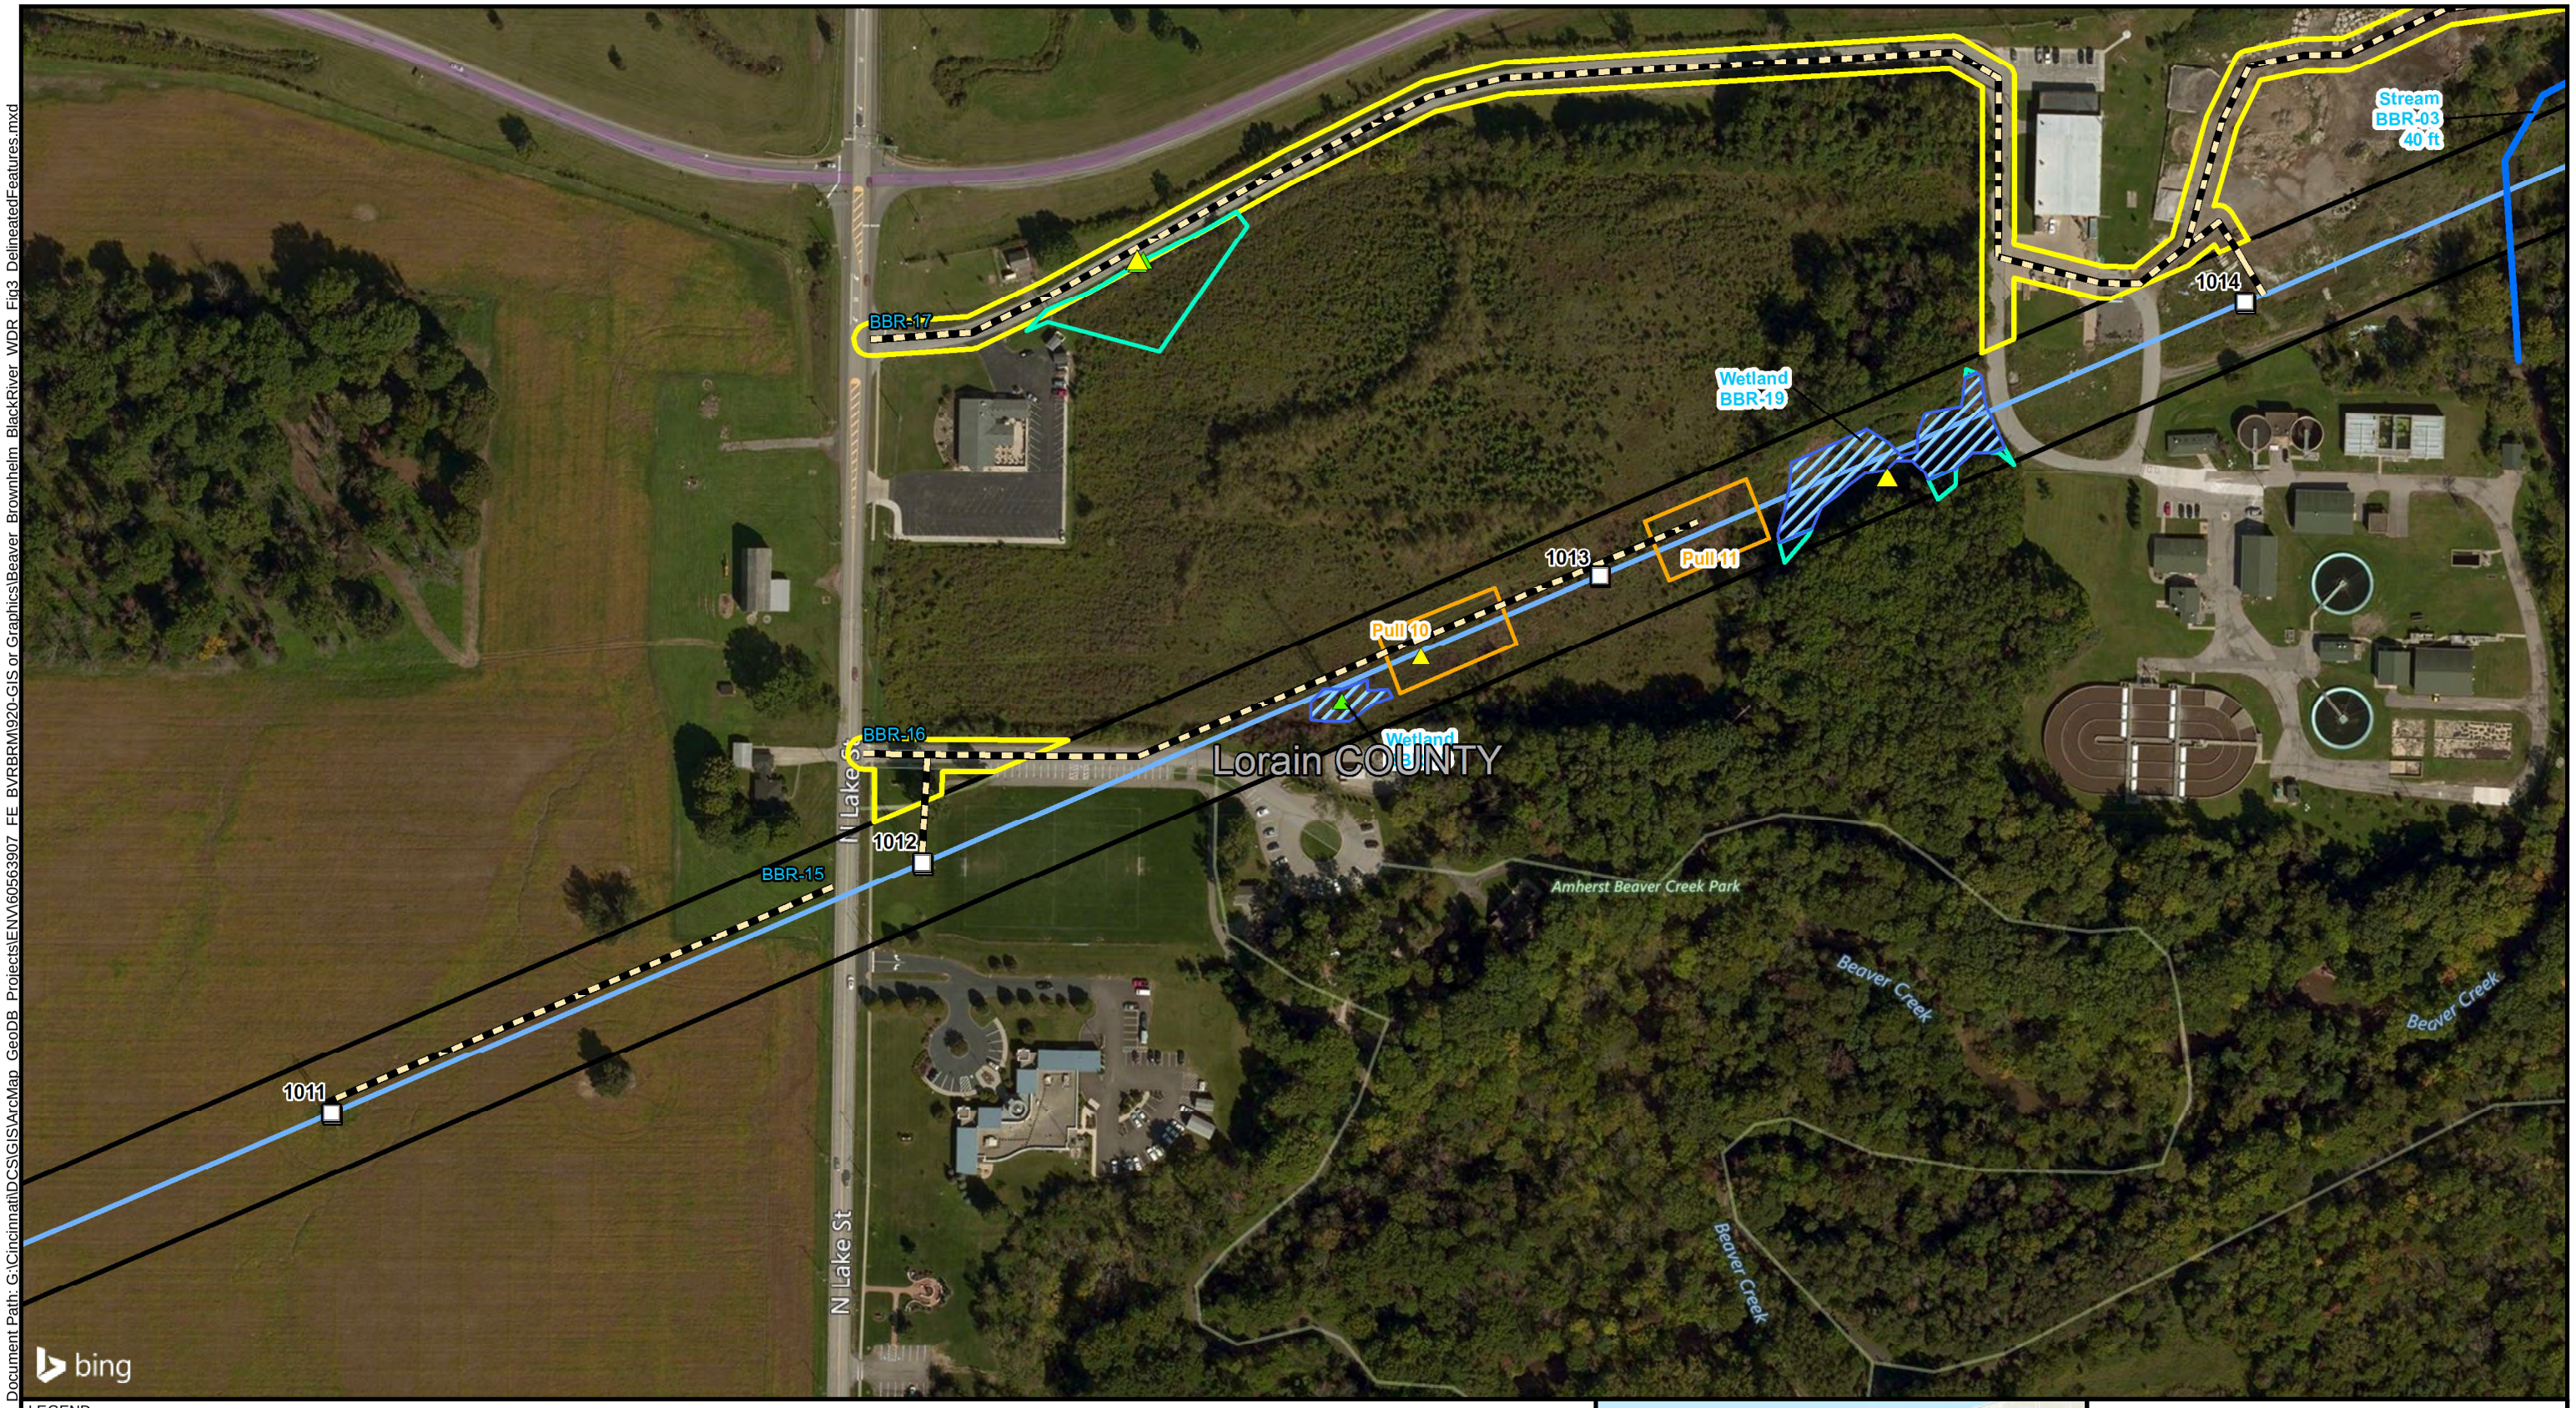


LEGEND

- Existing Substation
- Existing Structure
- Beaver-Brownhelm Junction Centerline
- Brownhelm Junction-Black River Centerline
- Project 140-Foot Survey Boundary
- Survey Area for Access Roads and Work Areas
- Proposed Access Road
- Laydown Area
- Storage Area
- Pull Site
- Work Area
- Delineated Stream (HHEI)
- Delineated Stream (QHEI)
- Delineated Pond
- Delineated Wetland Inside ROW
- Delineated Wetland Outside ROW
- Upland Data Point
- Wetland Data Point

0 200 400

Feet

BASE MAP SOURCE:
ArcGIS Online, Bing Maps Aerial

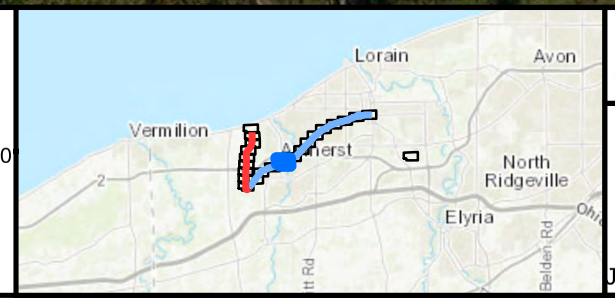

ATSI

Beaver-Brownhlem Junction-Black River 138 kV Transmission Line Rebuild Project

FIGURE 3M
WETLAND DELINEATION AND STREAM ASSESSMENT MAP

JOB NO. 60563907

AECOM

This foregoing document was electronically filed with the Public Utilities

Commission of Ohio Docketing Information System on

11/15/2018 3:06:48 PM

in

Case No(s). 18-1395-EL-BLN

Summary: Letter of Notification Application Appendices 6 of 10 electronically filed by Mr. Robert J Schmidt on behalf of American Transmission Systems Inc.